


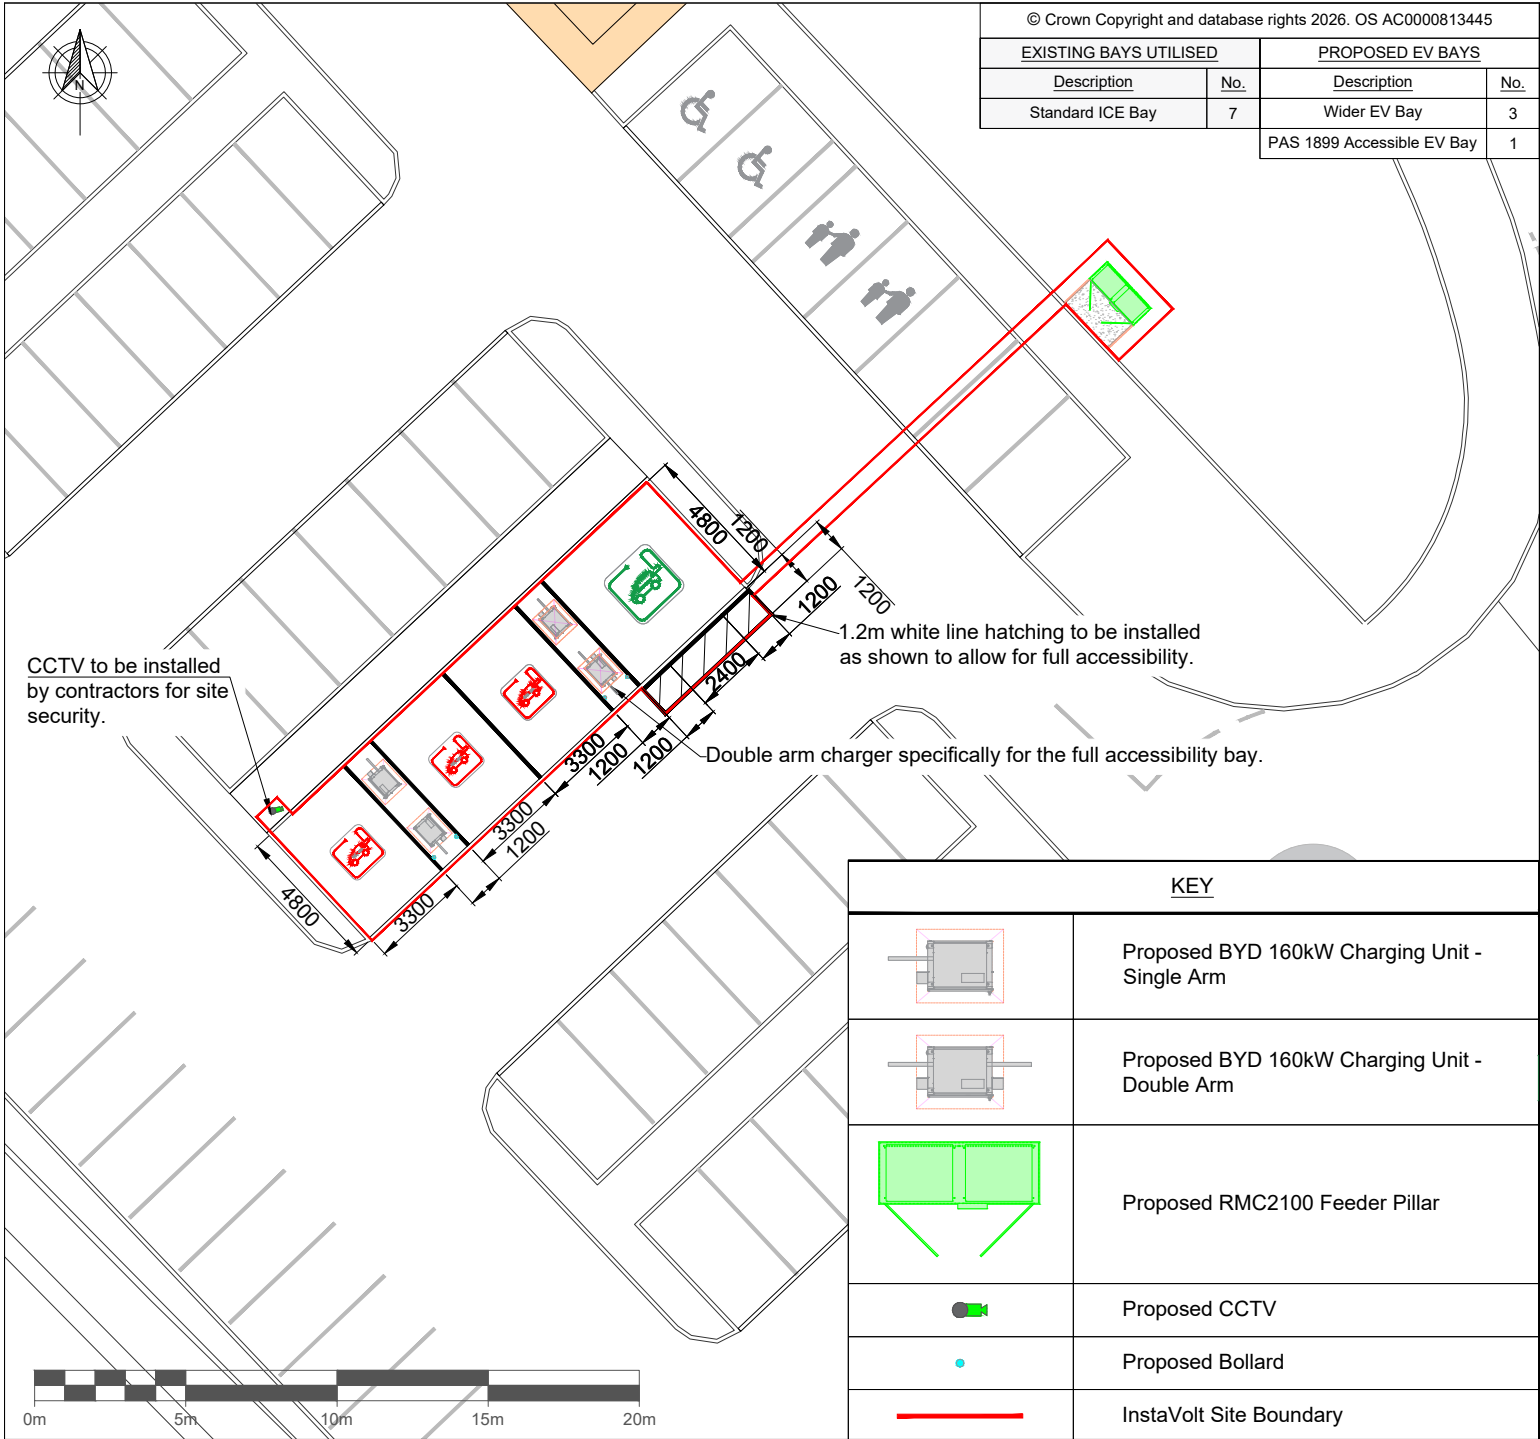

NOTES

- Chargers to be installed flush to the ground on existing block paving, level with the bays.
- Feeder pillar to be installed on existing grass verge as shown.
- Existing line painting within site boundary to be reconfigured as shown.
- CCTV Masking Requirements:
 - Masking to be applied for all private property.
 - Masking to be applied for views of commercial buildings outside Instavolt's leasehold.
 - Masking not required for roads and other publicly accessible areas.
- Measurements from a kerb should always be taken from the face of the kerb.
- All measurements to be taken from the centre point of a line, unless stated otherwise.
- Drawing issued for design only. Must not be used for construction.
- Site Area = 104.79 m²

REV.	DESCRIPTION	REV. BY	APP.	DATE
A	Issued for comment	HB	JM	09/02/26

InstaVolt Ltd, 6 Cedarwood,
Crockford Lane, Chineham Park,
Hampshire, RG24 8WD
© InstaVolt Ltd. 2026

INTERNALLY APPROVED			
PROJECT ADDRESS		Grid Ref.: SO 03791 06599	
Cyfarthfa Retail Park, Swansea Rd, Merthyr Tydfil		CF48 1HY	Lat, Long: 51.749795, -3.3950708
PROJECT NAME			DRAWN BY
BRITISH LAND - CYFARTHFA SHOPPING PARK CAR PARK A			HB
DRAWING TITLE			SCALE
PLANNING SITE LAYOUT			(@A4) 1:250
DRAWING NO.			REV.
10796 - 0017_01-PL			A