




KEY	
	Site Boundary For InstaVolt Planning Purposes
	Access Route To Adopted Highway
SO 03791 06599	Site Grid Reference

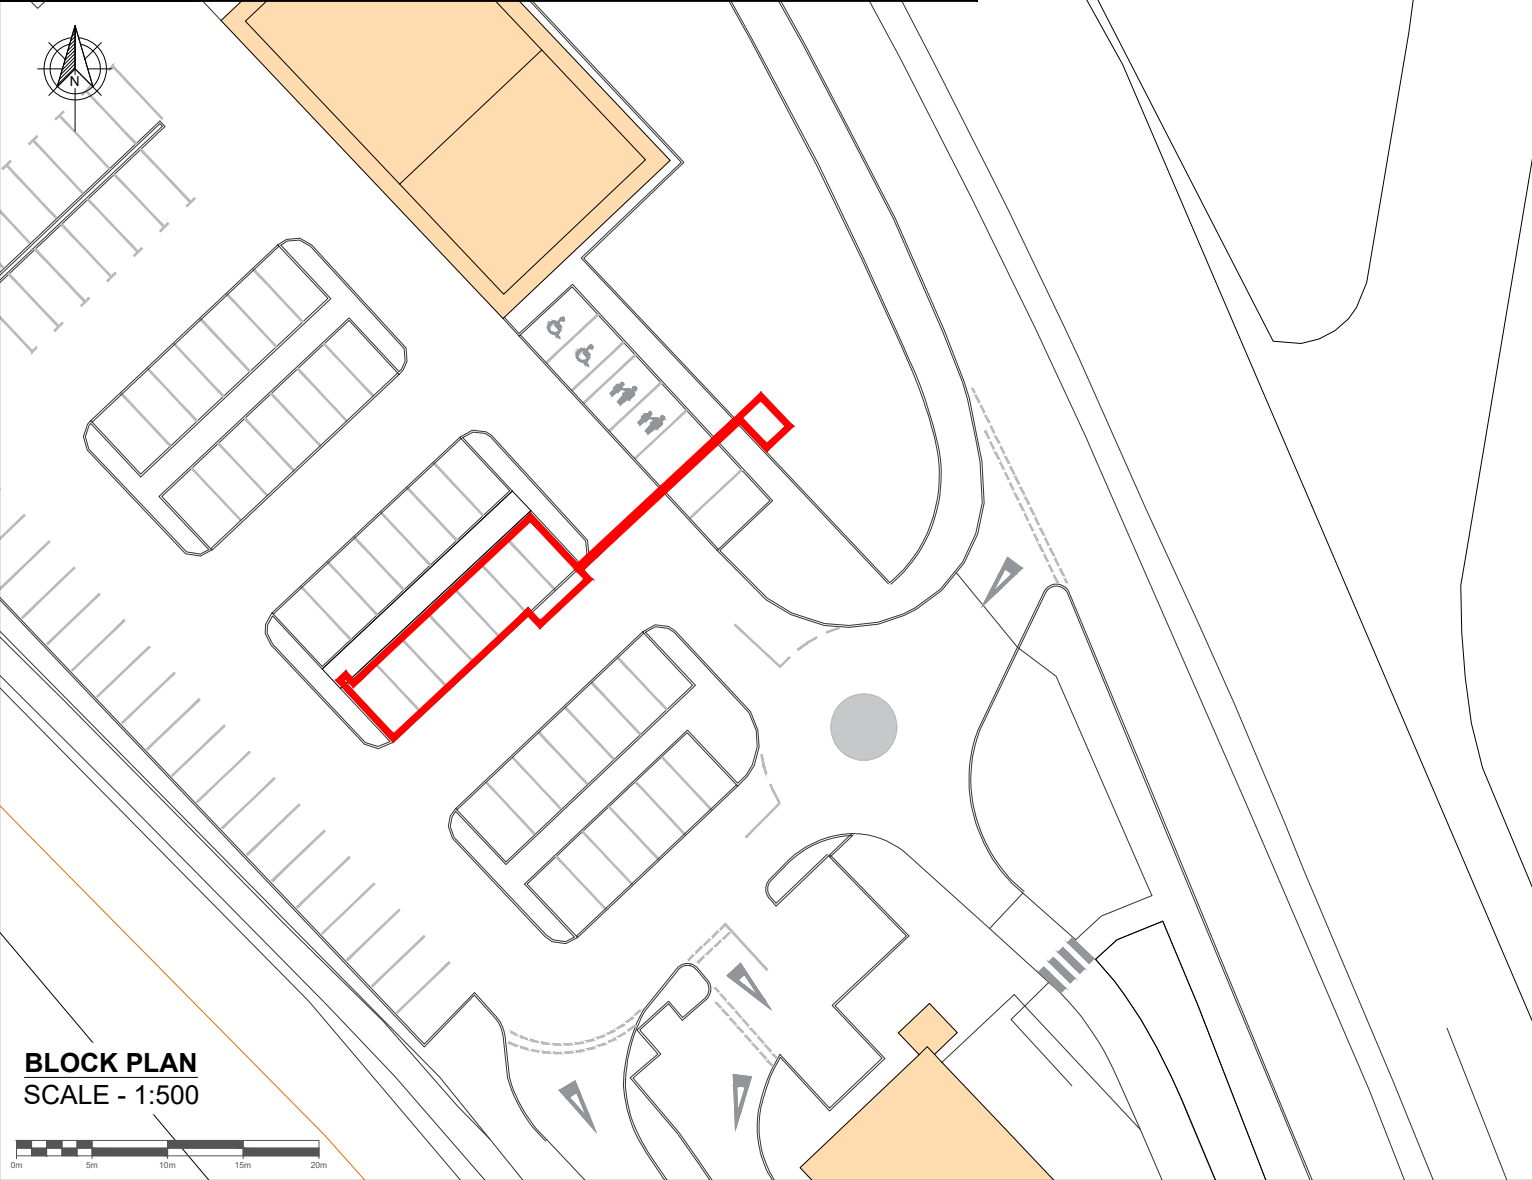

BLOCK PLAN
SCALE - 1:500

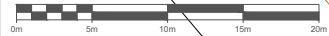

© Crown Copyright and database rights 2026. OS AC0000813445

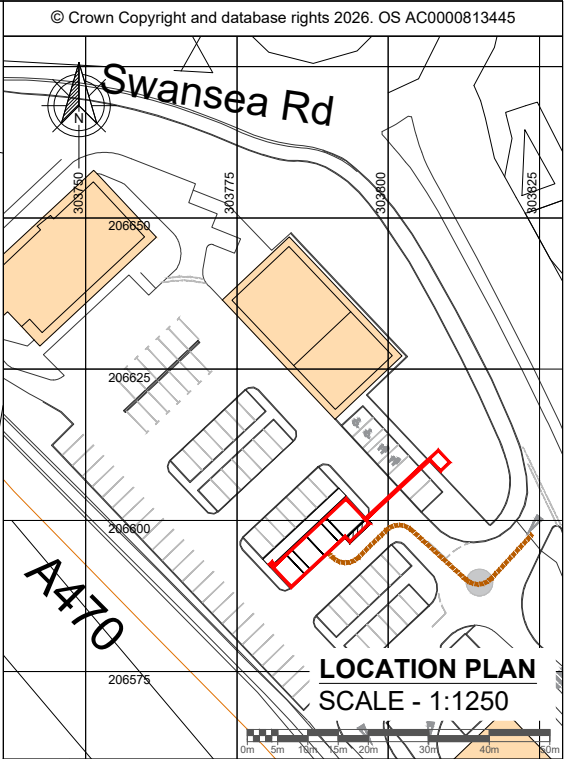

LOCATION PLAN
SCALE - 1:1250

REV.	DESCRIPTION	REV. BY	APP.	DATE
A	Issued for comment	HB	JM	09/02/26



InstaVolt Ltd, 6 Cedarwood,
Crockford Lane, Chineham Park,
Hampshire, RG24 8WD
© InstaVolt Ltd. 2026

INTERNALLY APPROVED

PROJECT ADDRESS Cyfarthfa Retail Park, Swansea Rd, Merthyr Tydfil	Grid Ref.: SO 03791 06599 CF48 1HY Lat, Long: 51.749795, -3.3950708
PROJECT NAME BRITISH LAND - CYFARTHFA SHOPPING PARK CAR PARK A	DRAWN BY HB
DRAWING TITLE LLOCATION AND BLOCK PLAN	SCALE (@A4) AS SHOWN
DRAWING NO. 10796 - 0017_02	REV. A

Drawing for illustration only, InstaVolt accept no responsibility for any inaccuracies. This drawing has been prepared by InstaVolt and issued to authorised individuals only. Users should complete their own risk assessments. Drawing to be viewed and printed in colour.