



NOTES:
All dimensions must be checked on site and not scaled from this drawing.
This plan has been prepared for Planning and /or Building Regulation purposes only.
Some forms of building works may require action by the local authority under The Party Wall Act 1996. The adjoining owners are to be informed of the proposals at least one month before commencement of works and their written approvals obtained.


LOCATION PLAN scale 1:2500

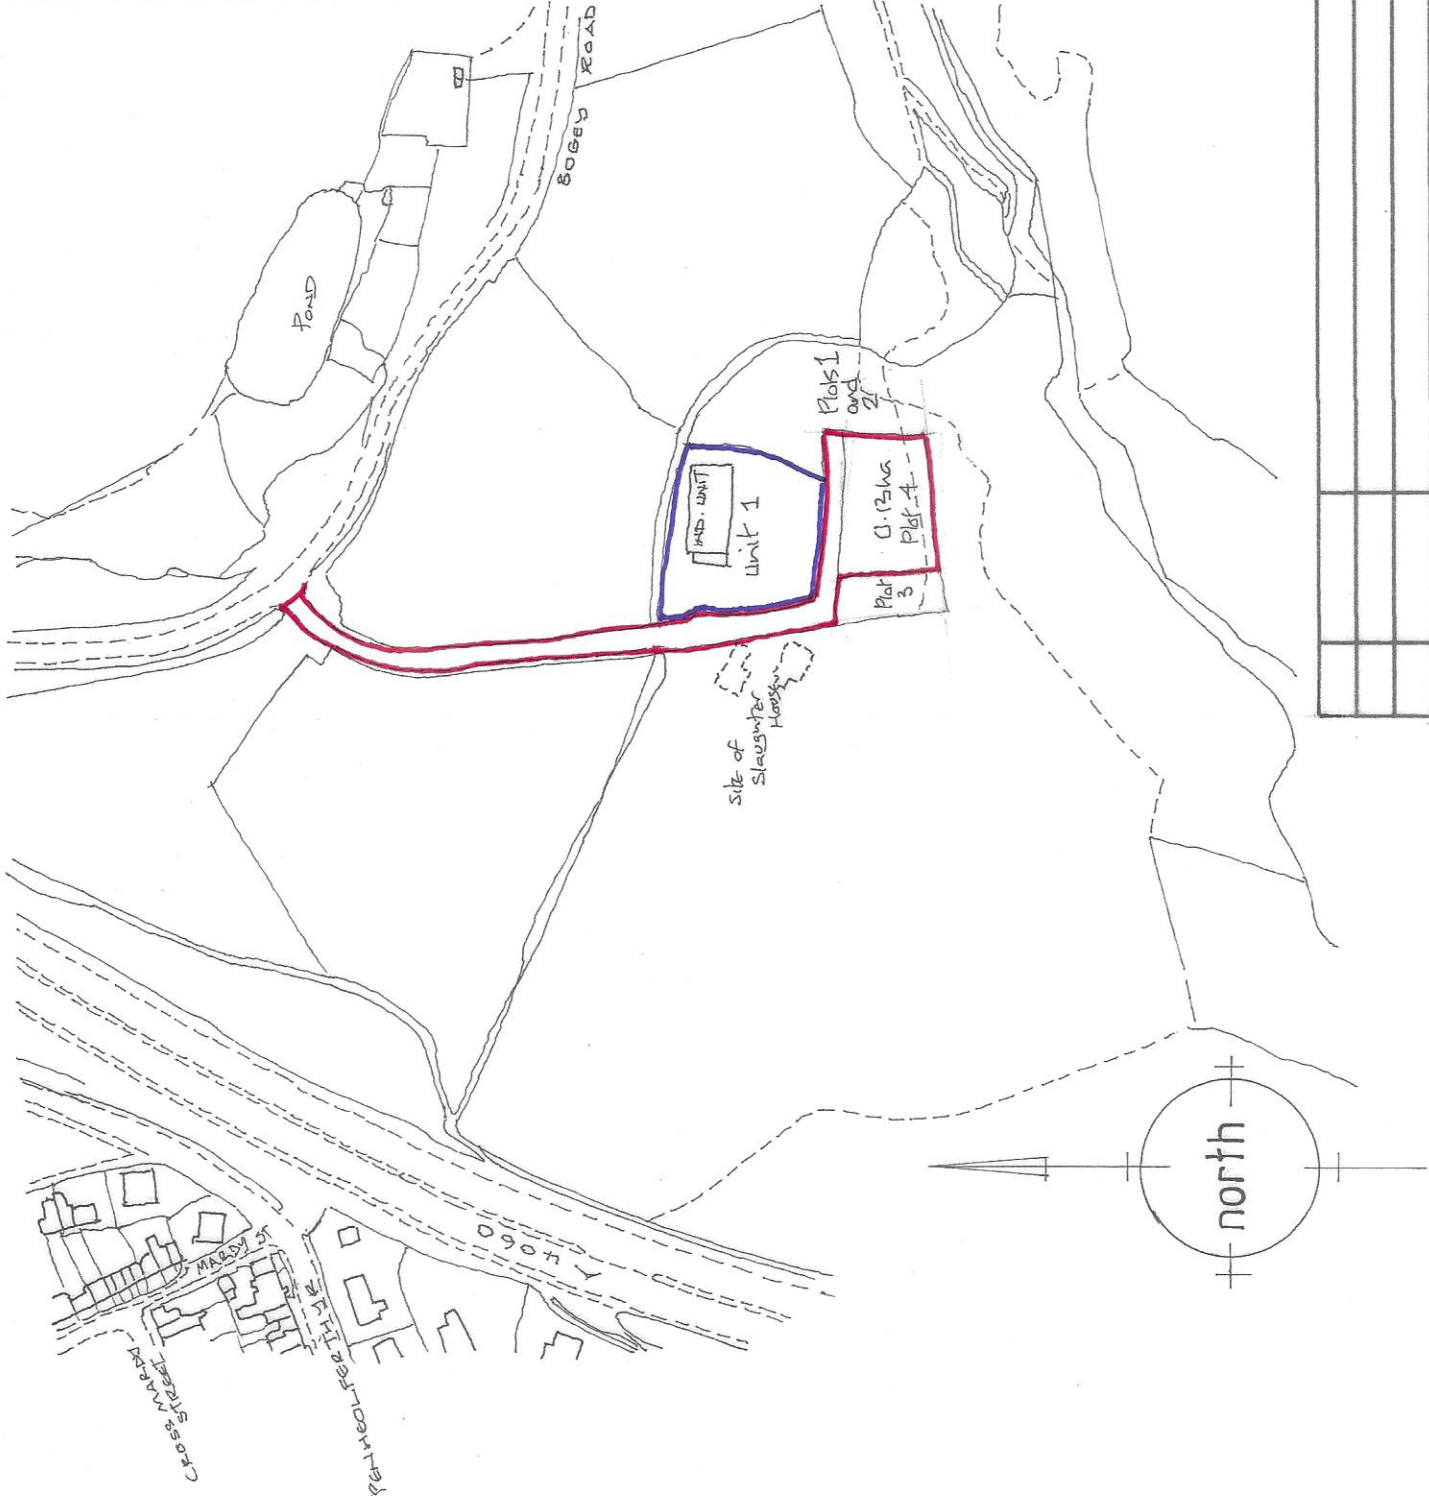


CONTAINERS scale 1:50 m

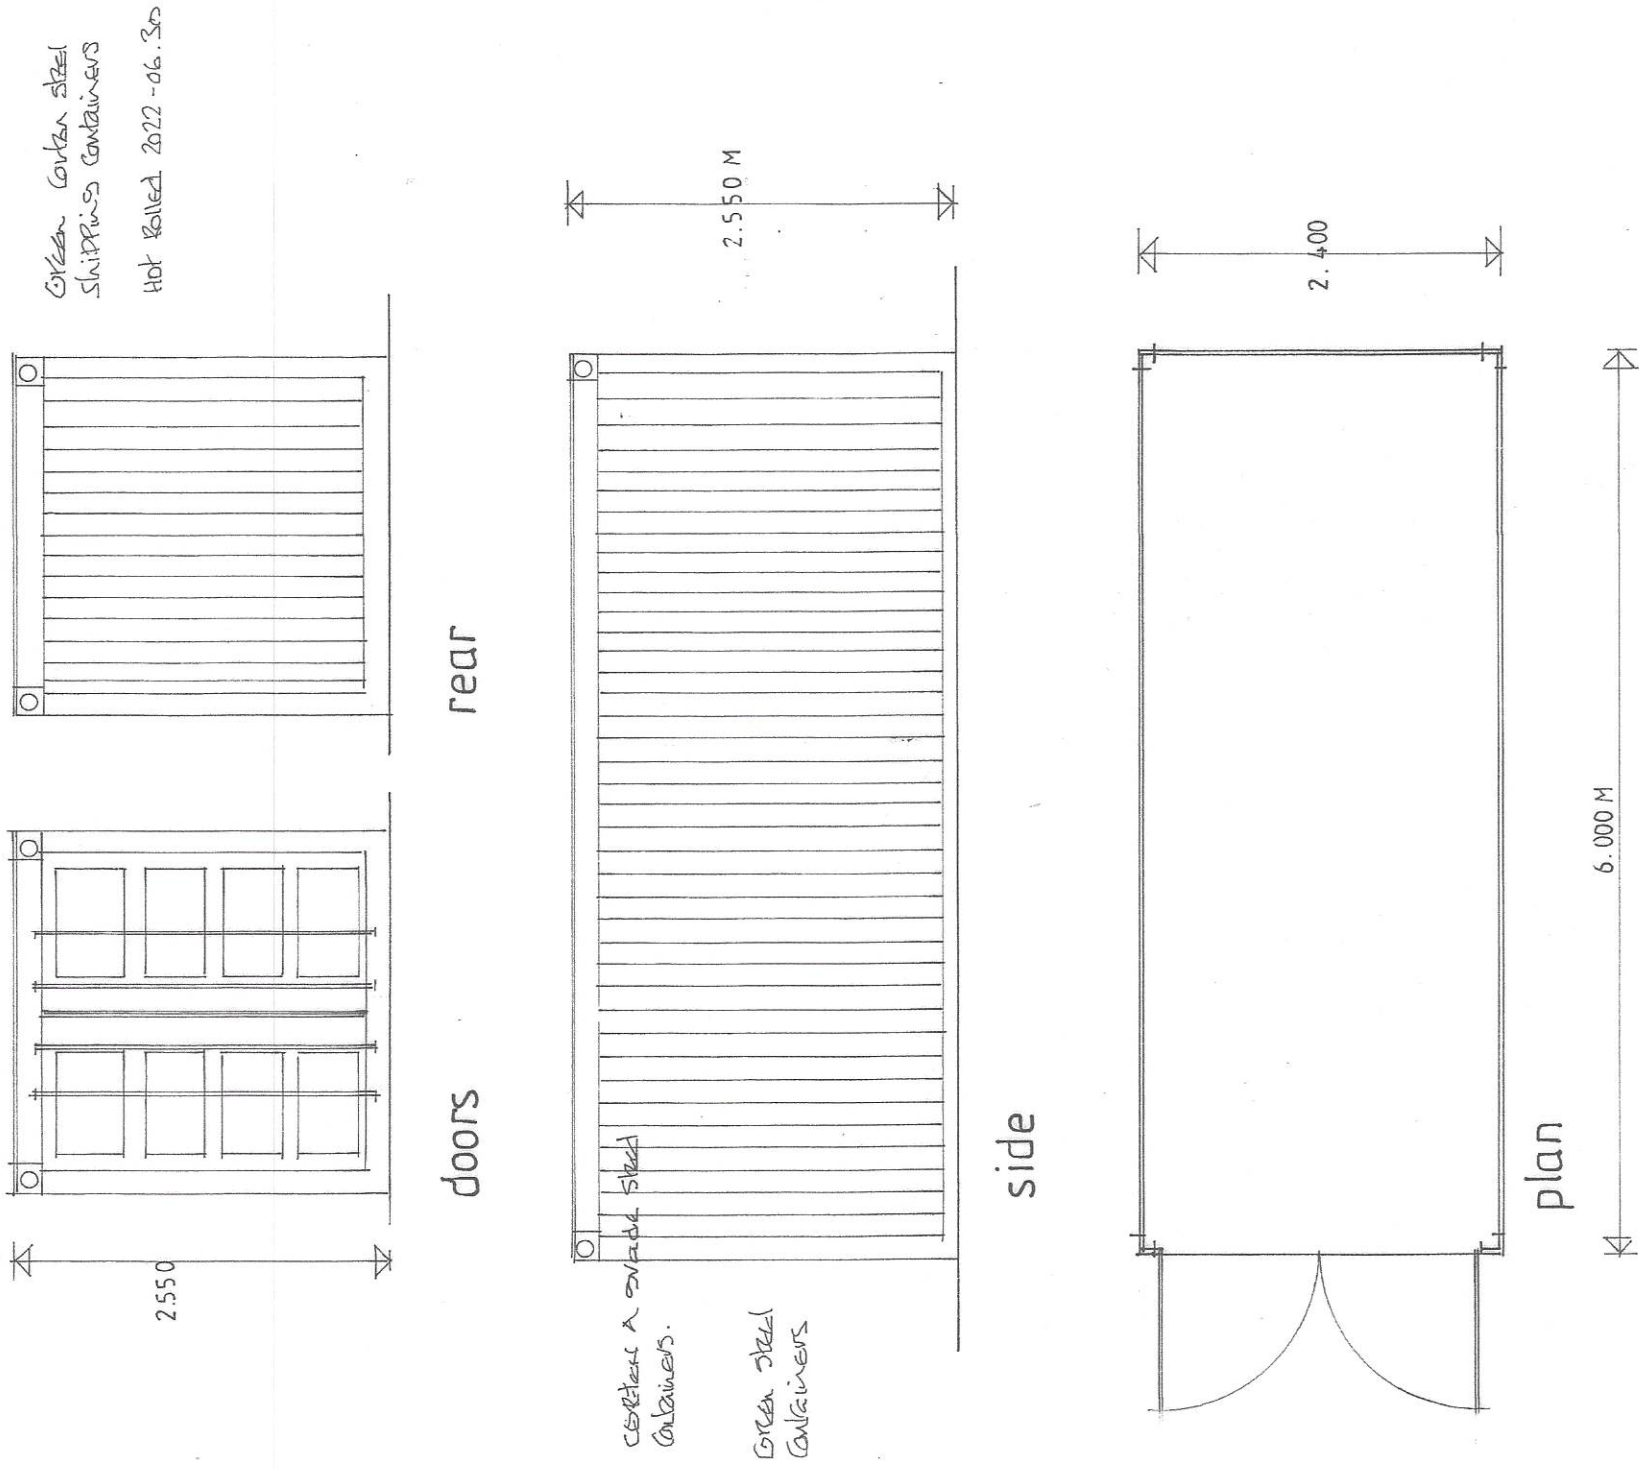

SURVEY PLAN scale 1:200 m

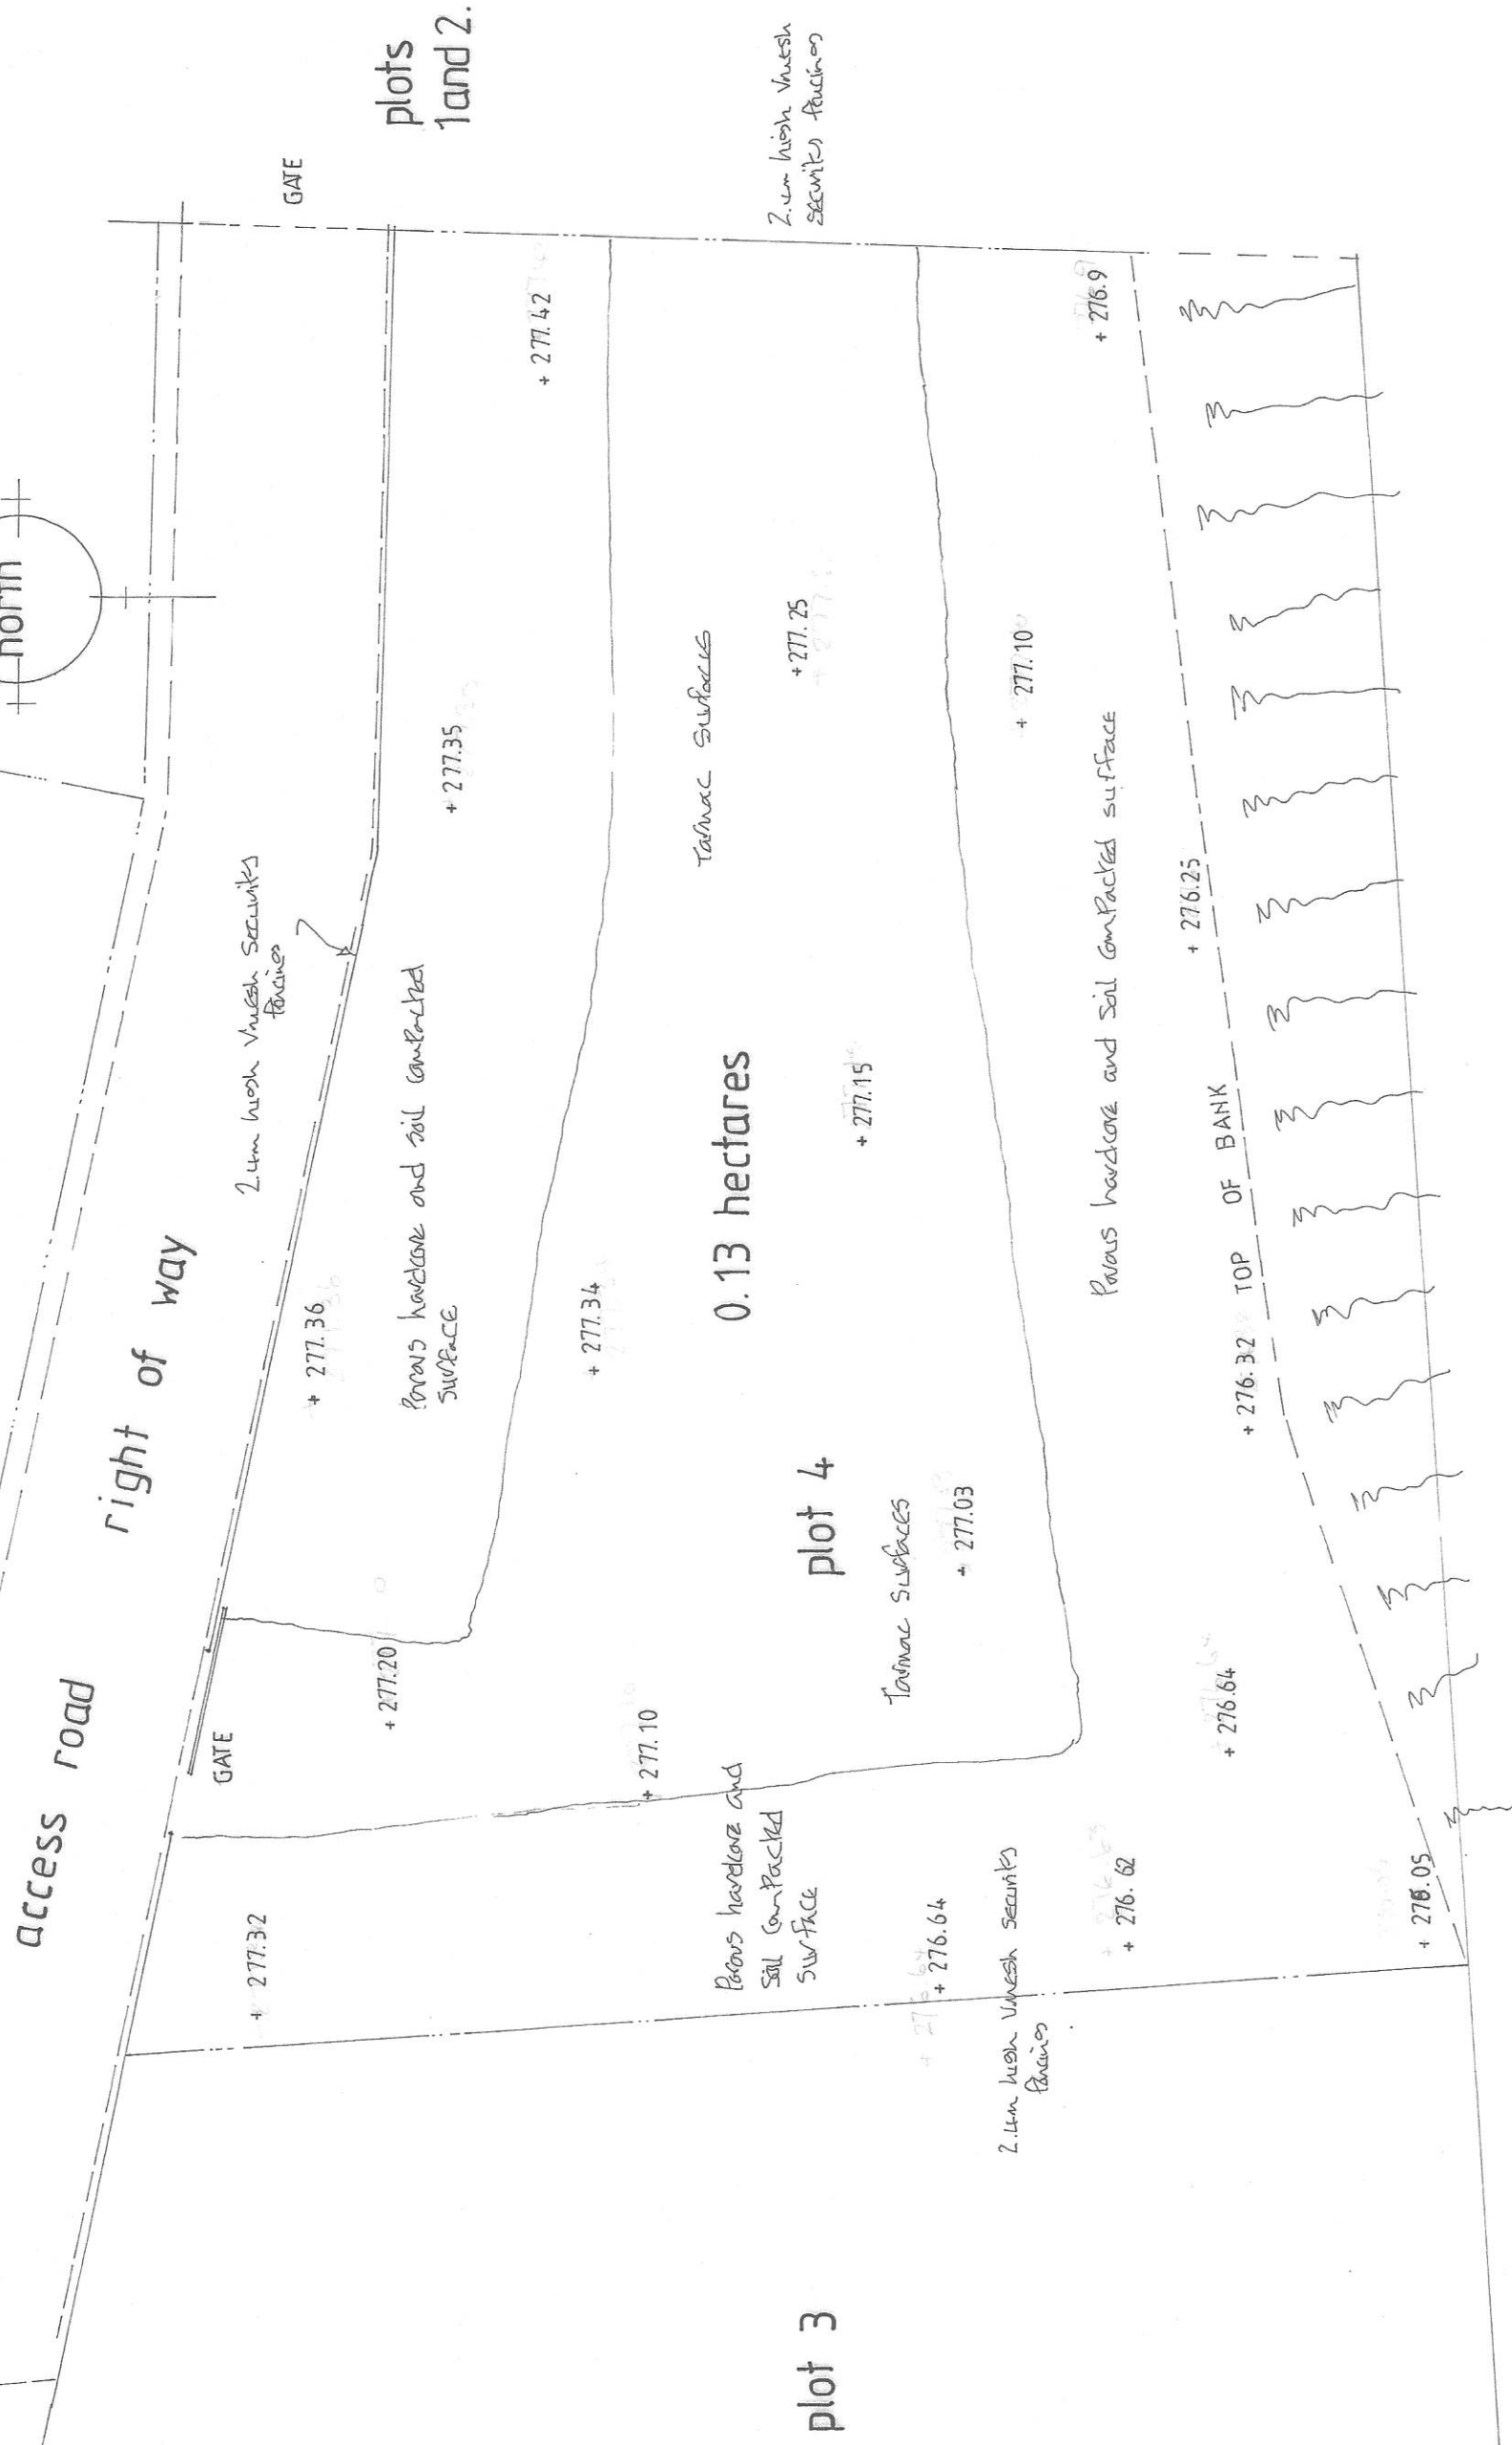

LAYOUT PLAN scale 1:200 m

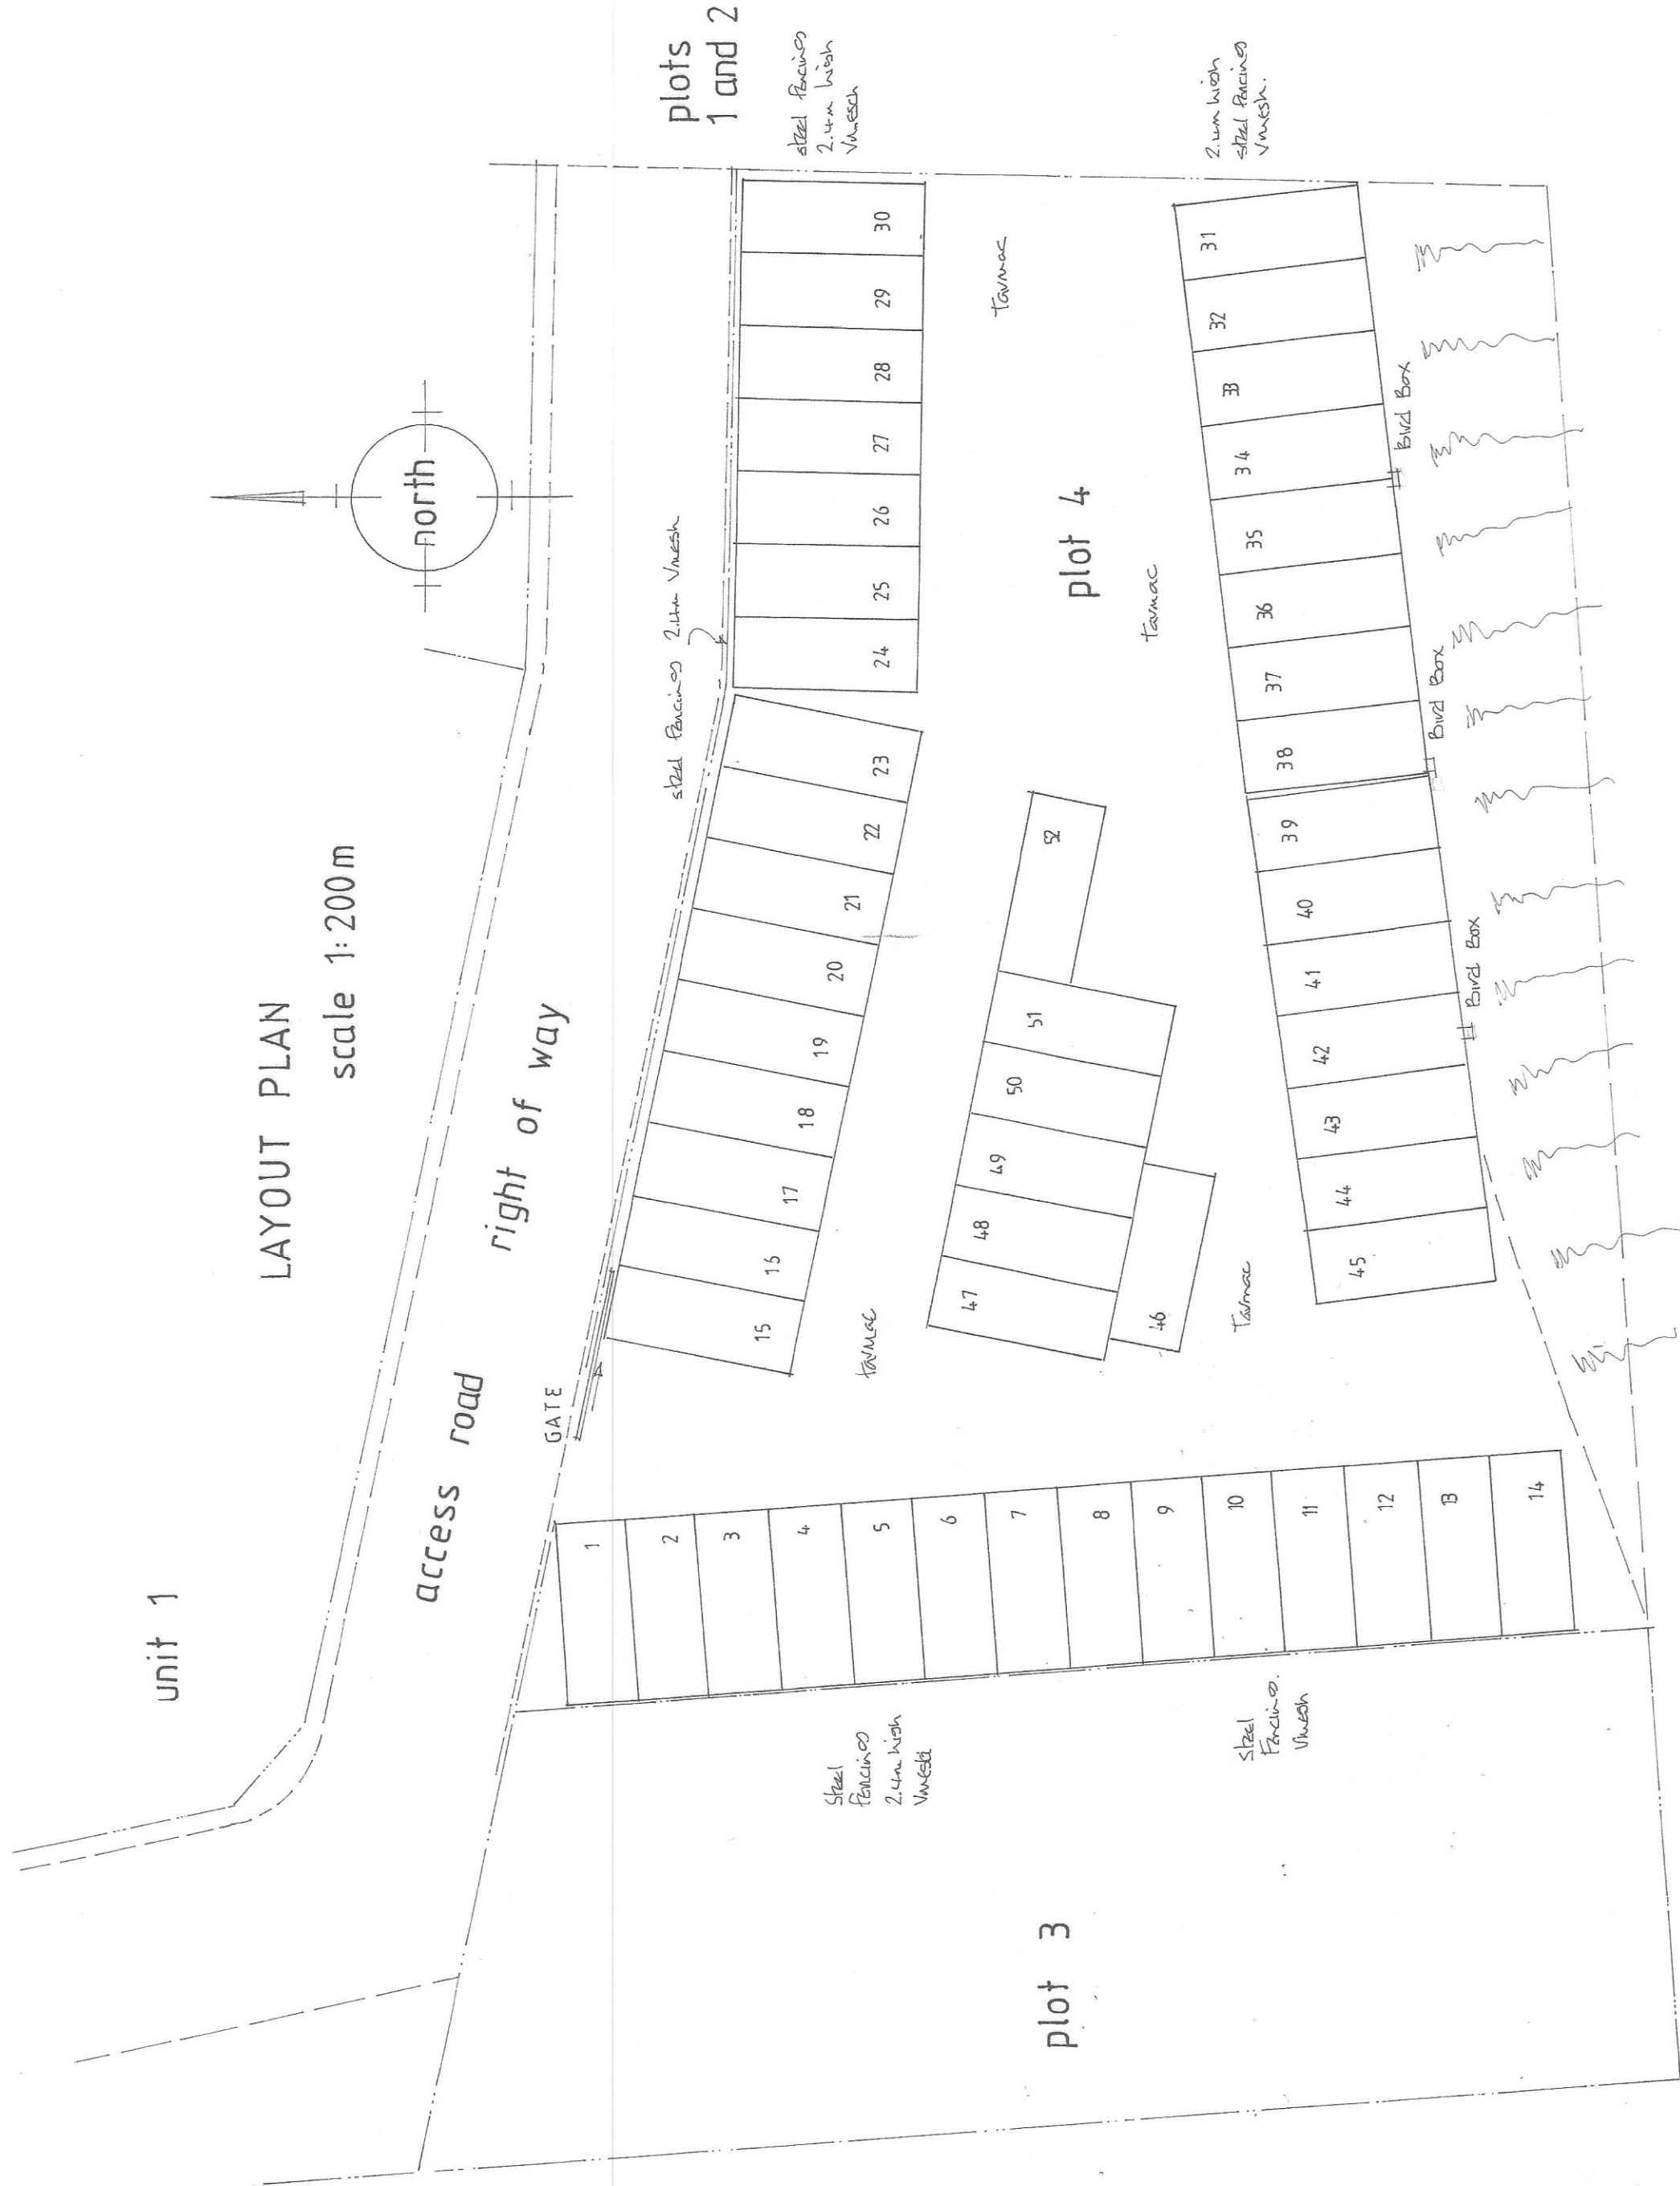

D. Vivian Jones Associates
Building Design Services
114, Brecon Road,
HIRWAUN,
Rhonda Cynon Taff,
CF44 9NS
Tel. 01685 812089
Mobile 07702 380869
Email: vivianedesign@yahoo.co.uk



Client PRIMESPACE UK. LTD.

Job Title

Change of Use of
Open Storage to
Self Storage Containers

Drawing Title

Plot 4,
Oakland Business Park,
Bogey Road,
MERTHYR TYDFIL,
CF48 4AP

Scale 1:50 m 1:200 m 1:2500

Date 23.01.2026 Drawn by

Dr. No. 3066 C Rev.