

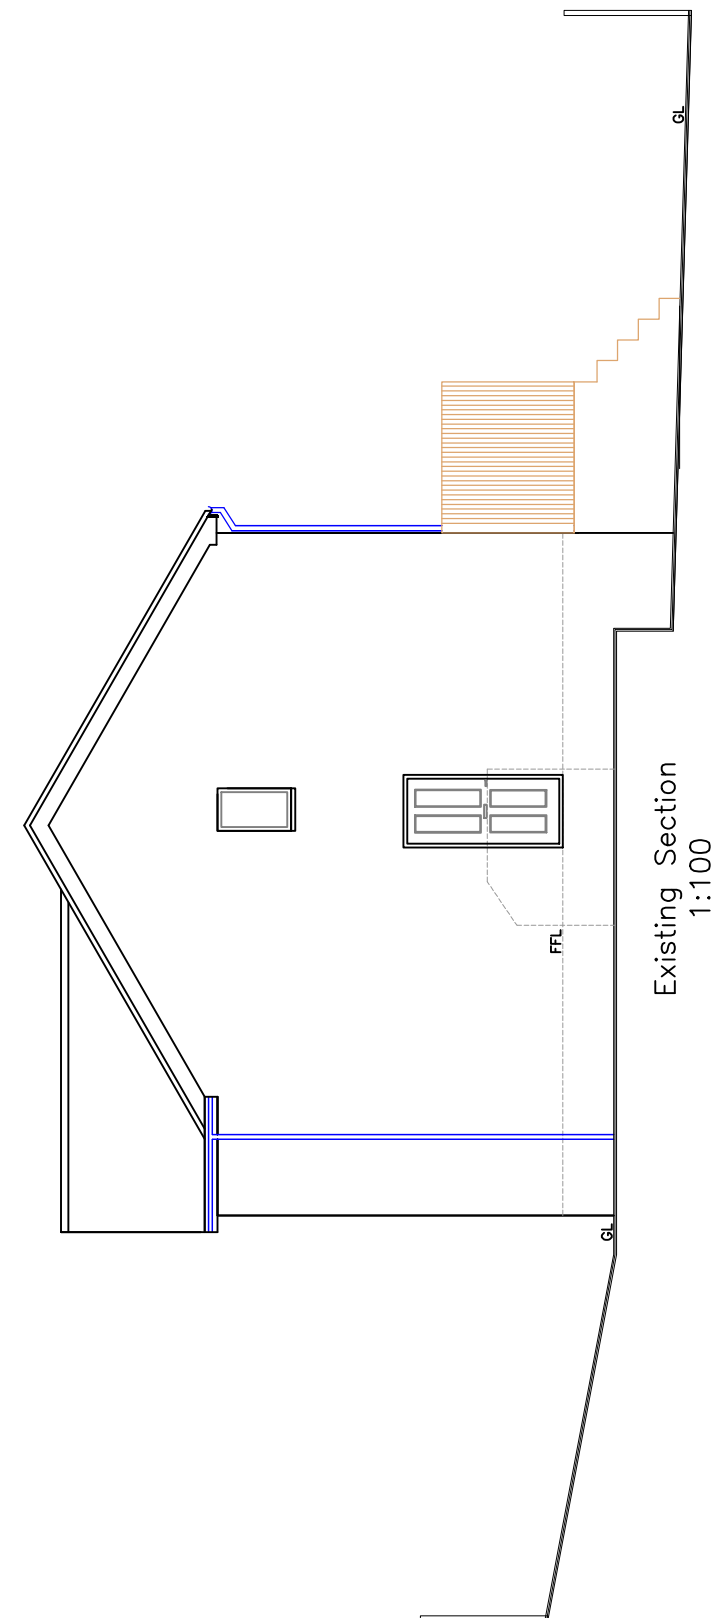
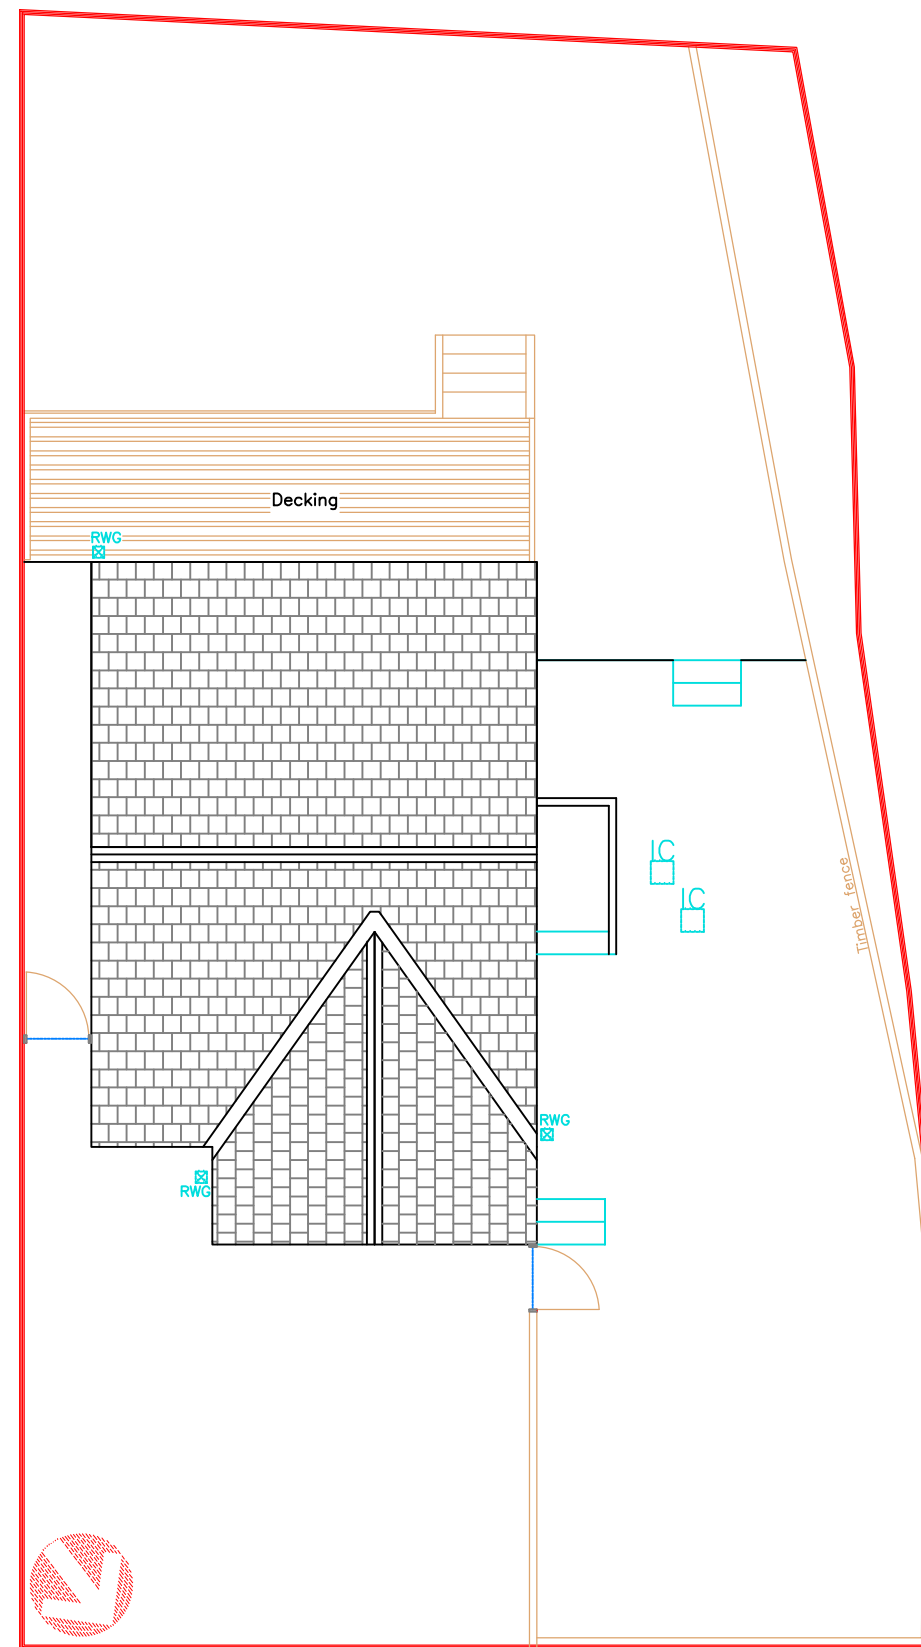
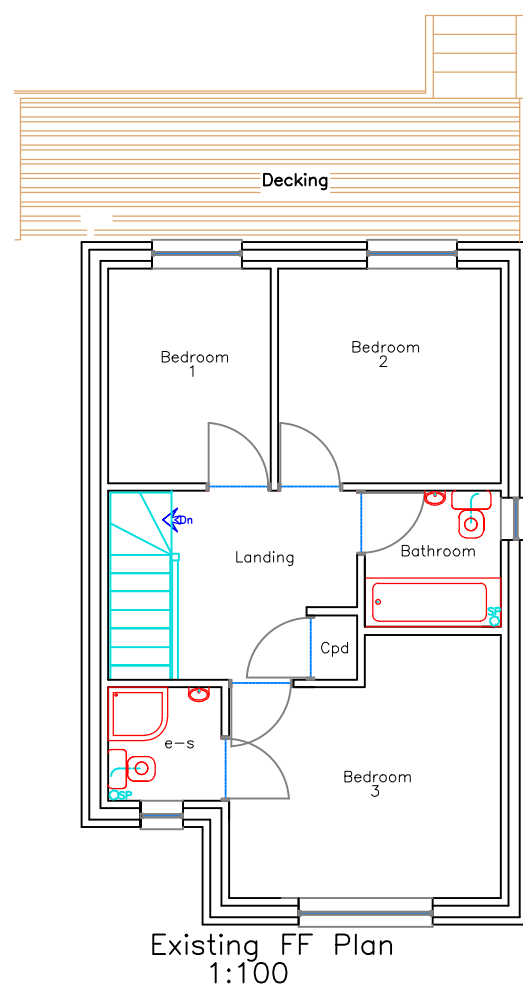
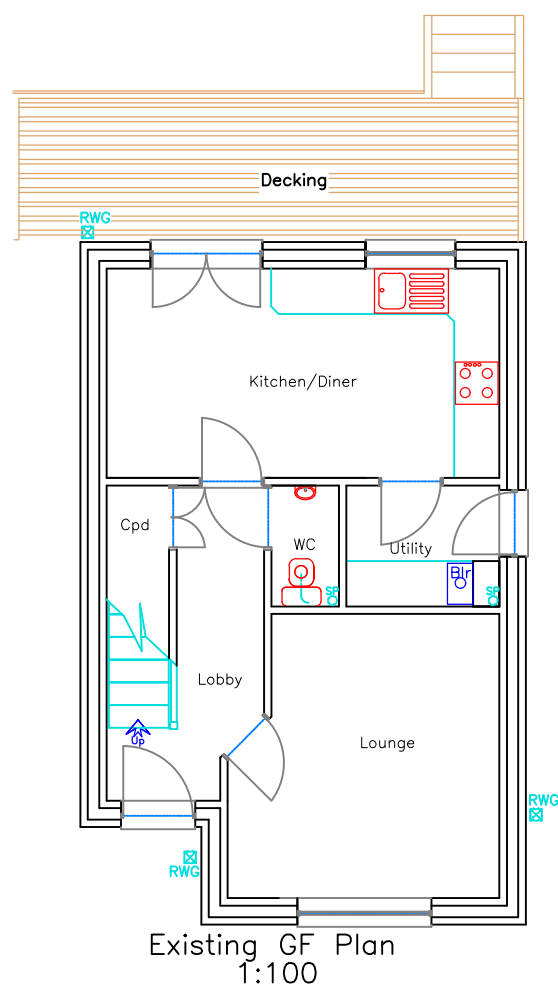
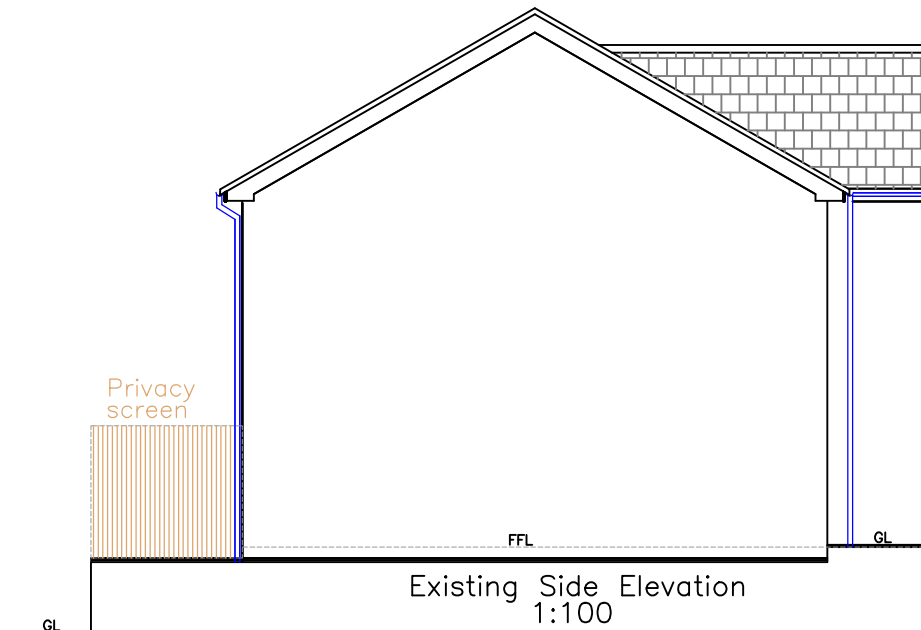
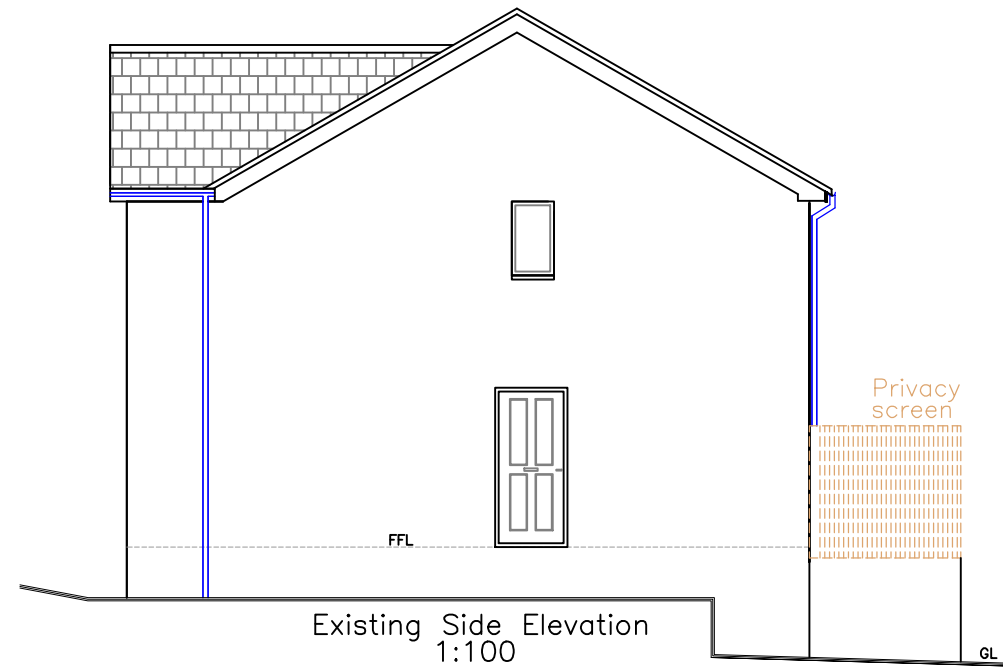


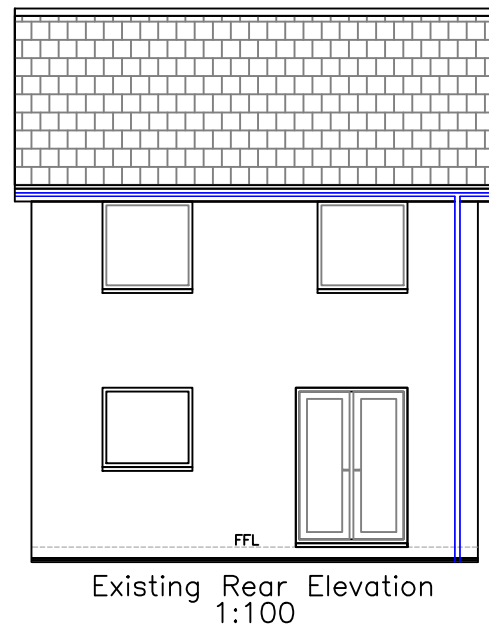

N.B.
All dimensions are
between structural components

Material Finishes:	
Roof:	Slate tiles matching existing
External walls:	Fined down wall render in white
Windows/Doors:	Dark Grey uPVC matching existing
Fascia:	White uPVC matching existing
RWG's:	White uPVC matching existing

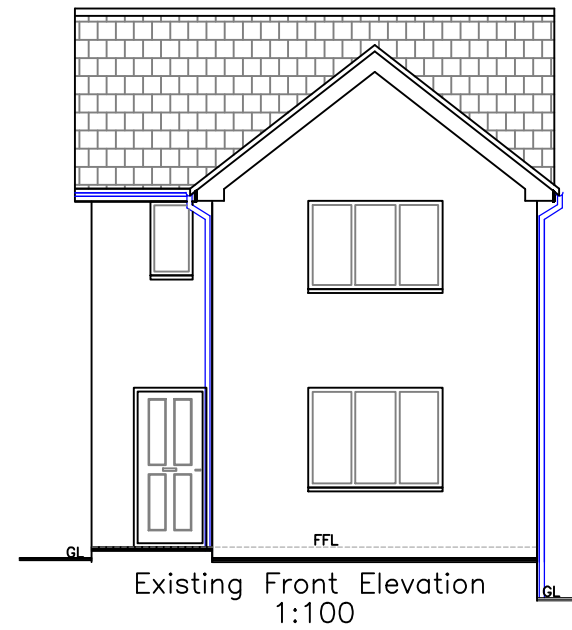

Utopia Design Architectural Services		
Building Planning Application Support Paul Thomas: BSc (Hons) Tel: 01685 559230. Mob: 07908 725065 Issued Only for Purpose Indicated		
Drawing Status: FOR PLANNING PURPOSES ONLY		
Address: 7, Caradoc Street Merthyr Tydfil CF47 8SS		
Project: Proposed Single Storey Side Extension with Single Storey Rear Extension		
Drawn by PT	Date Jan 26	Paper A2
Title Existing & Proposed Plans, Elevations & Section		Scale 1:100 Drwg No CARADOC 7 FP 01