
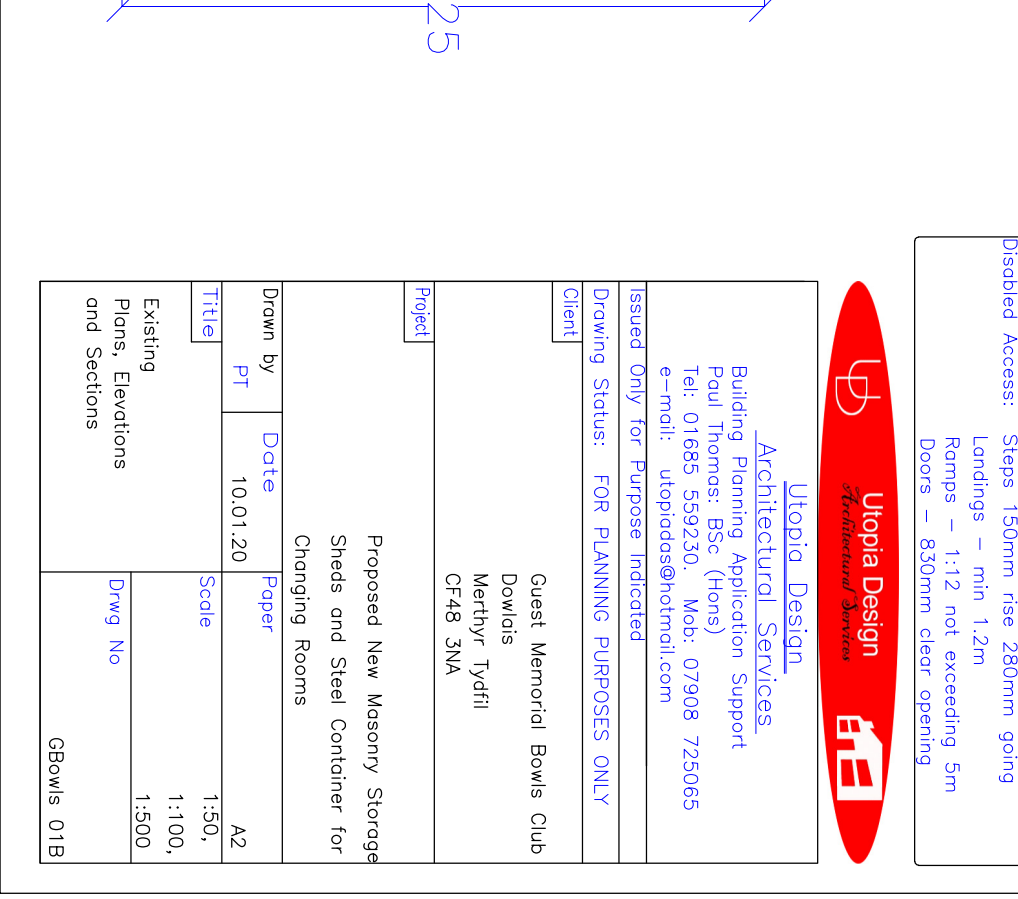
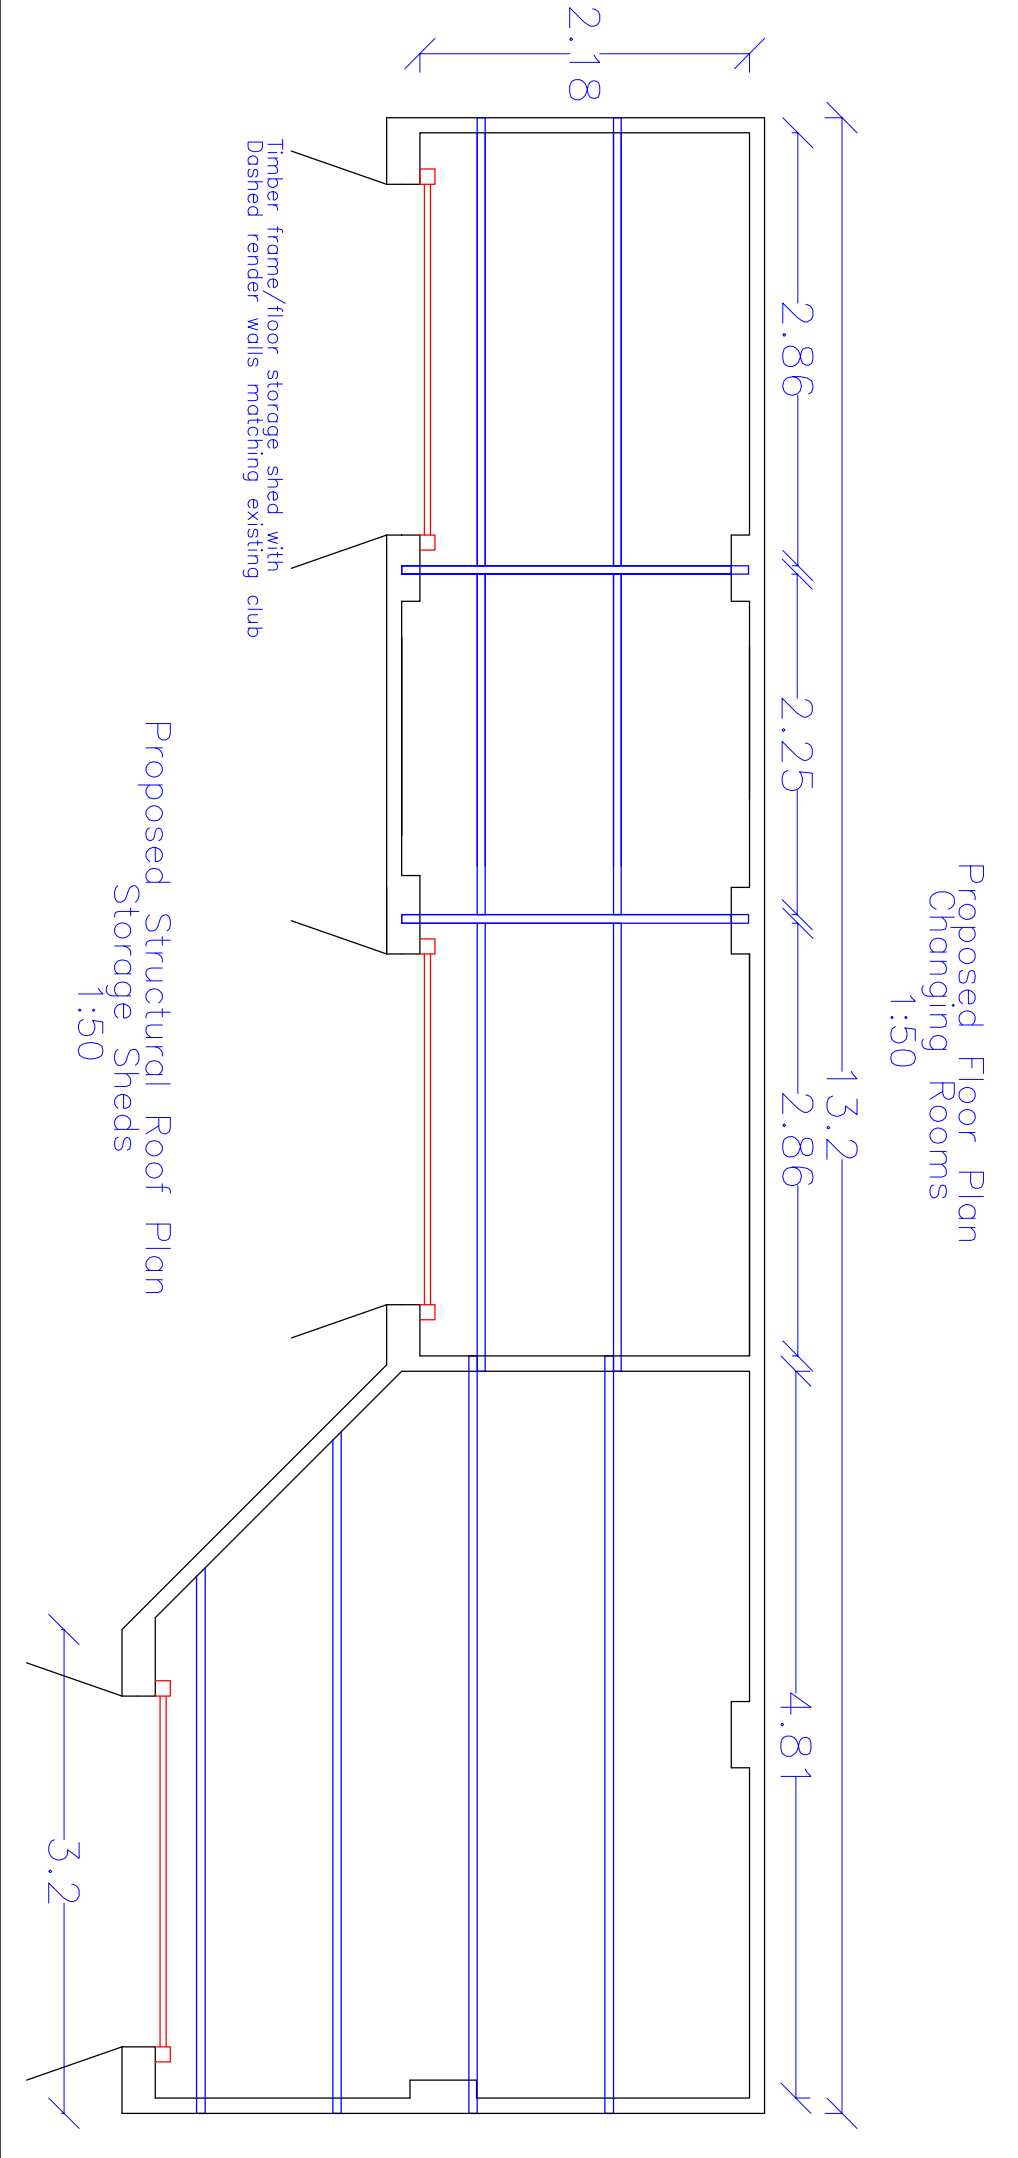
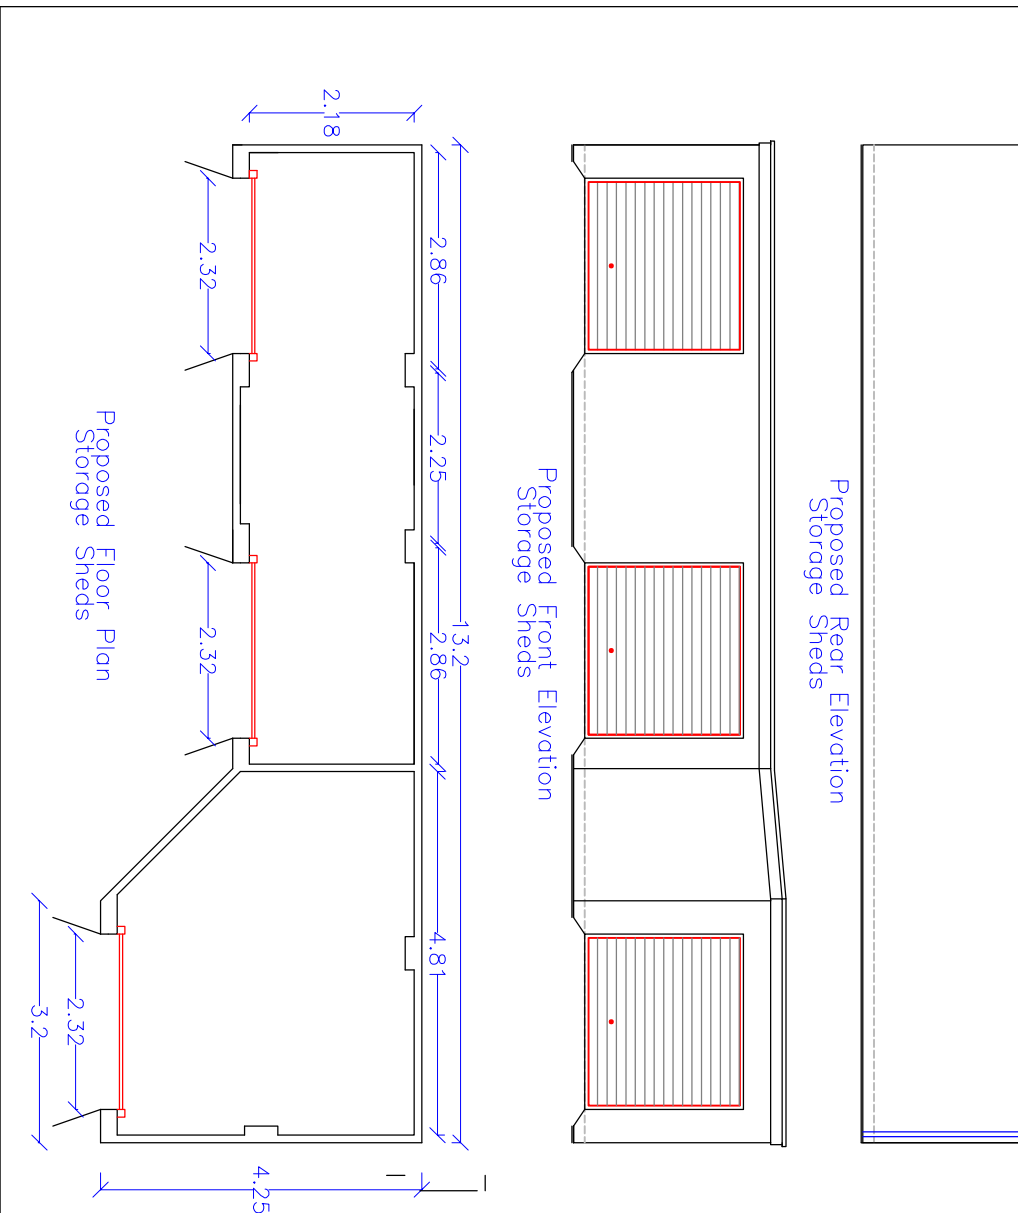
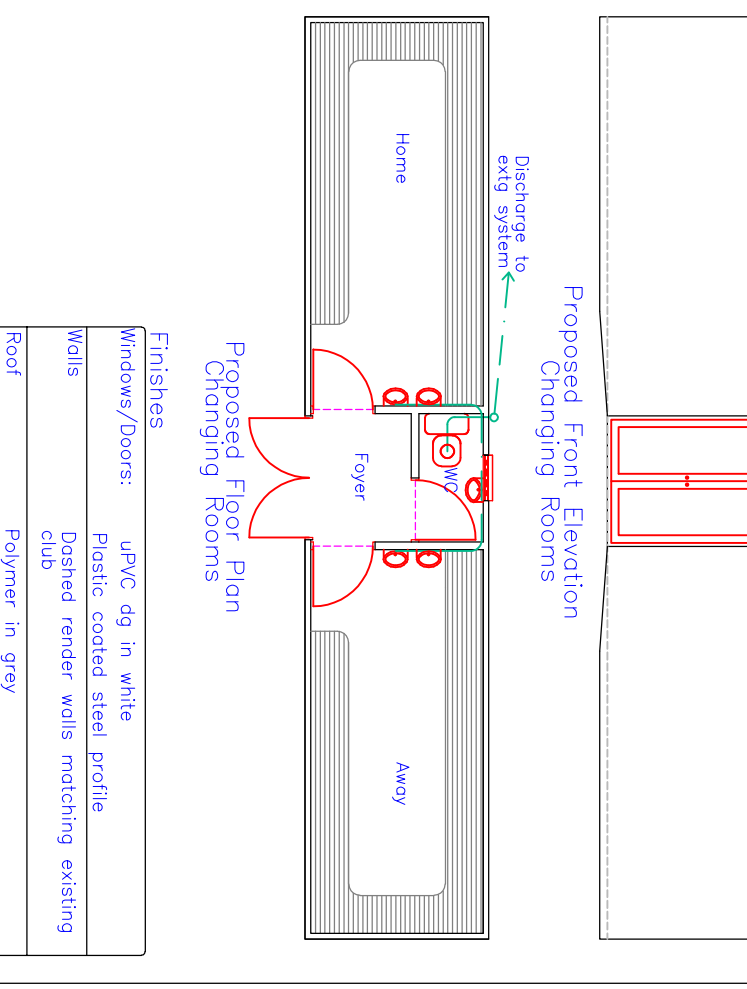
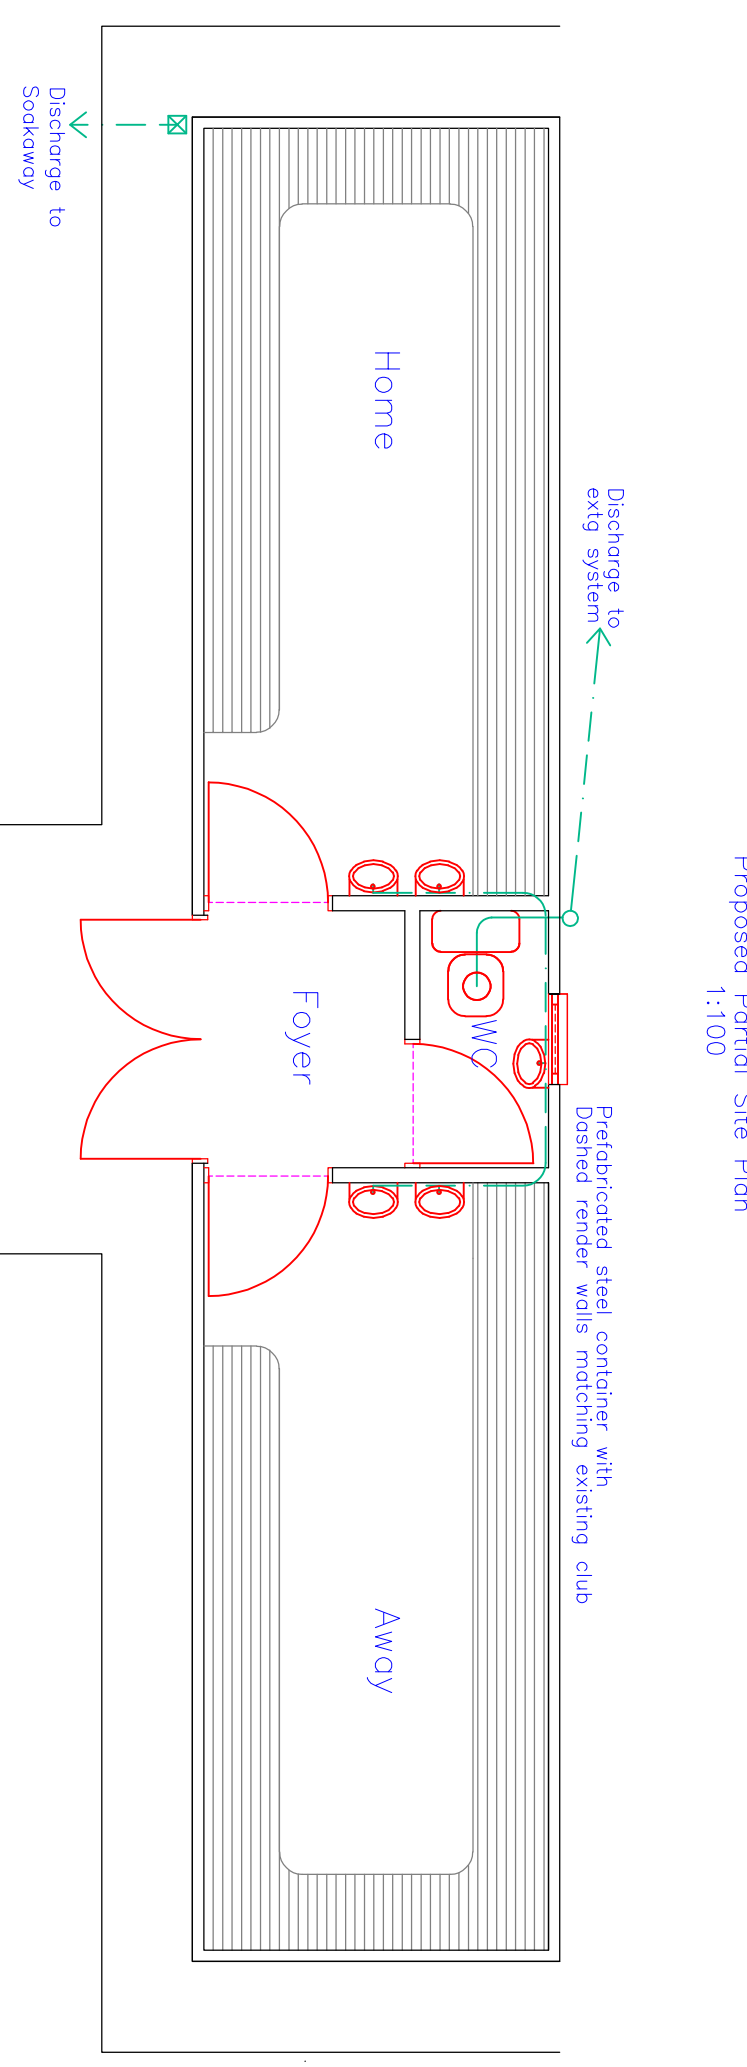
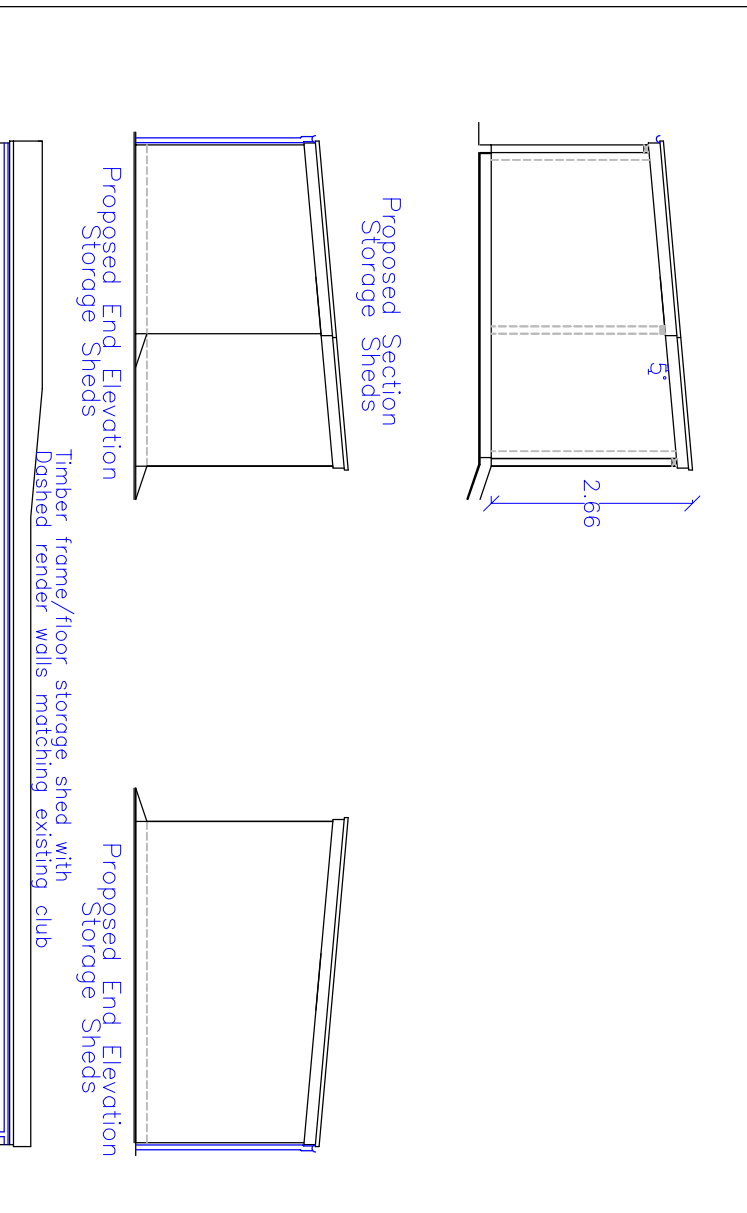
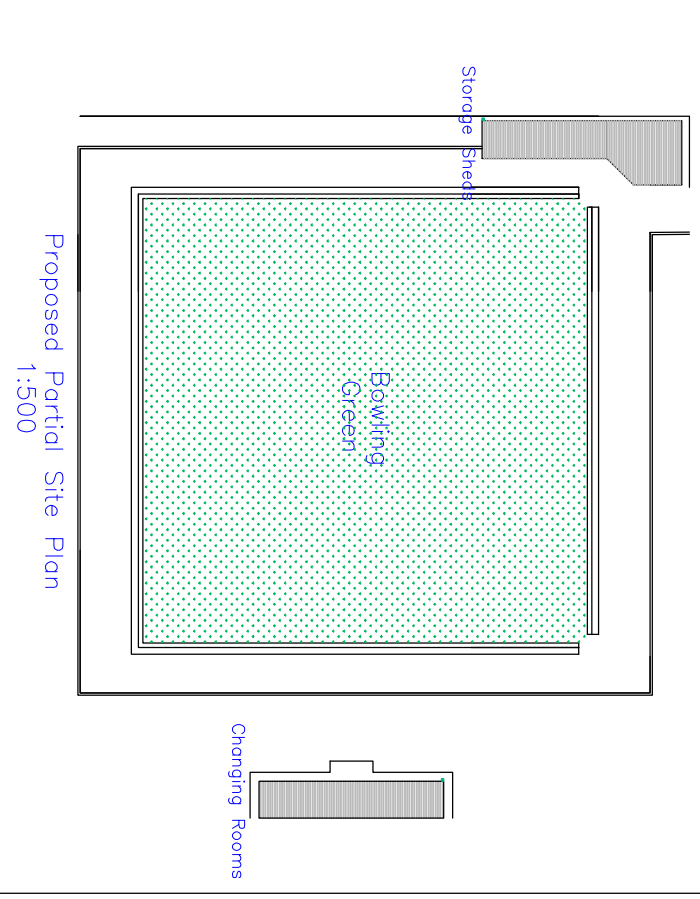
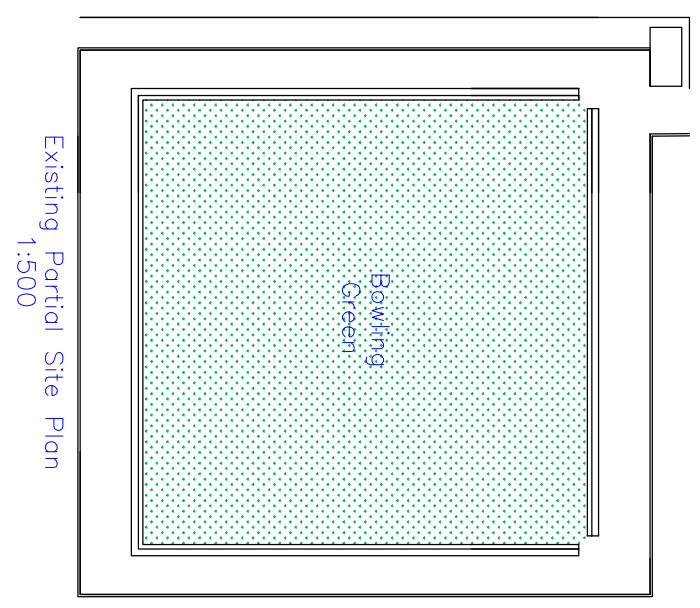
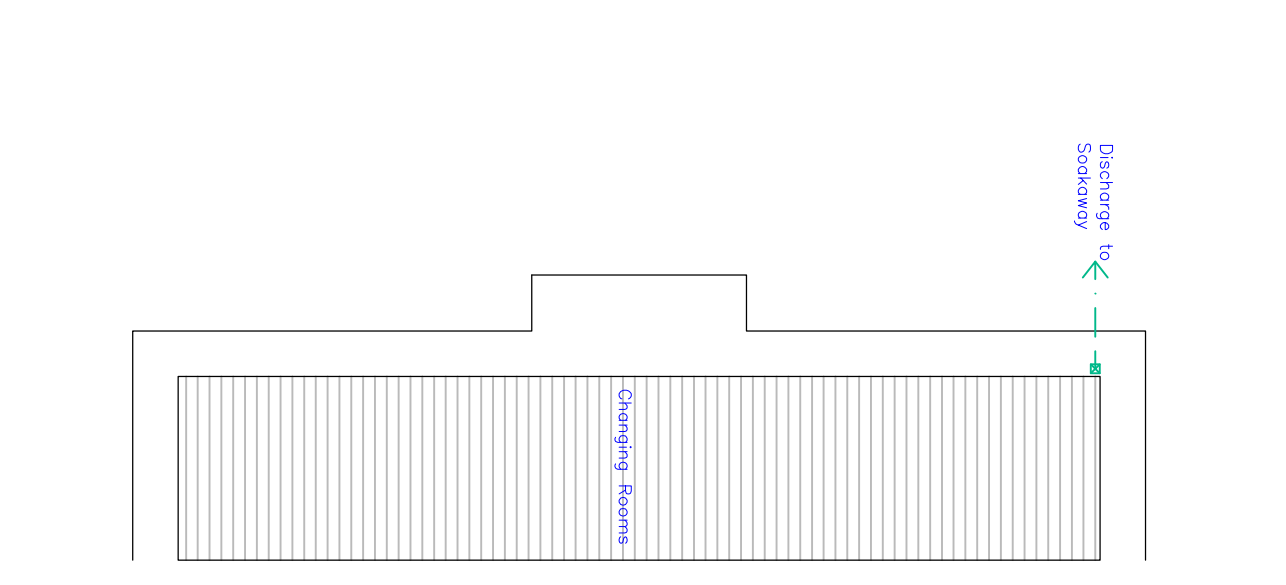
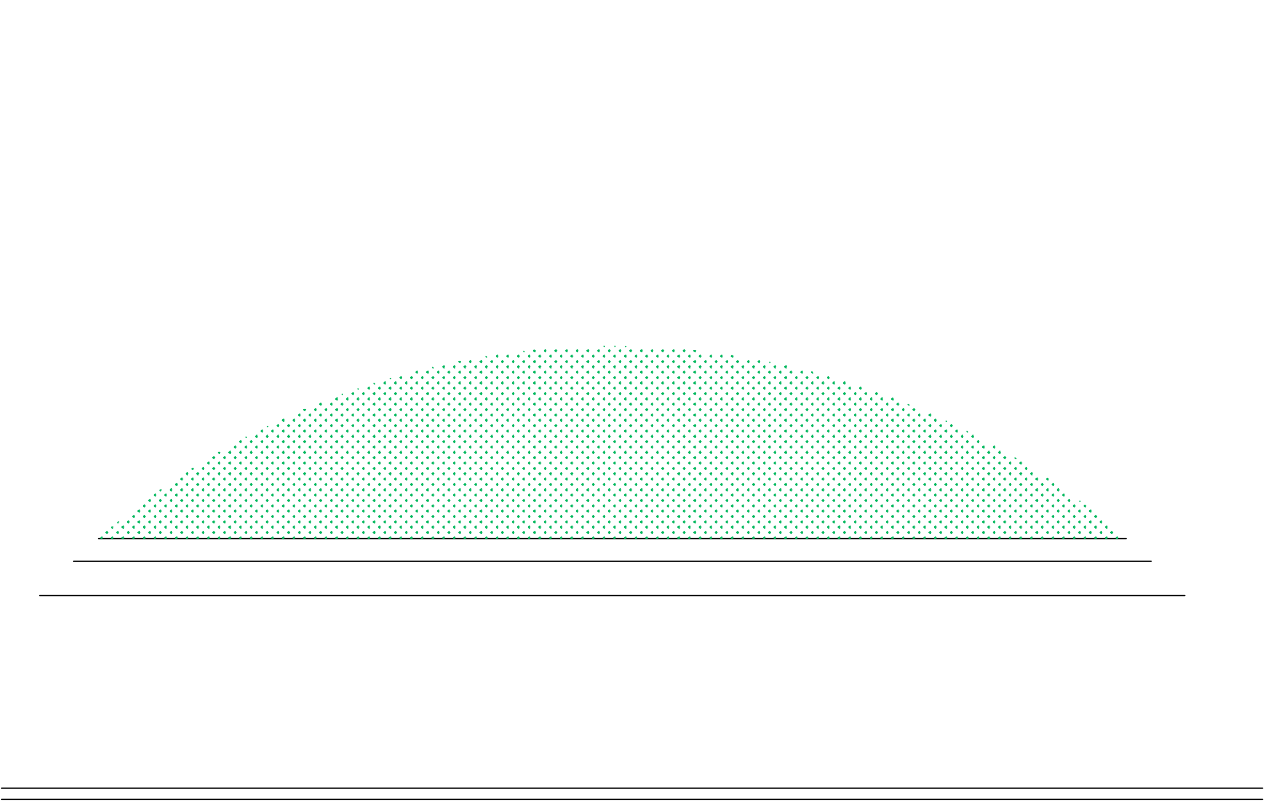


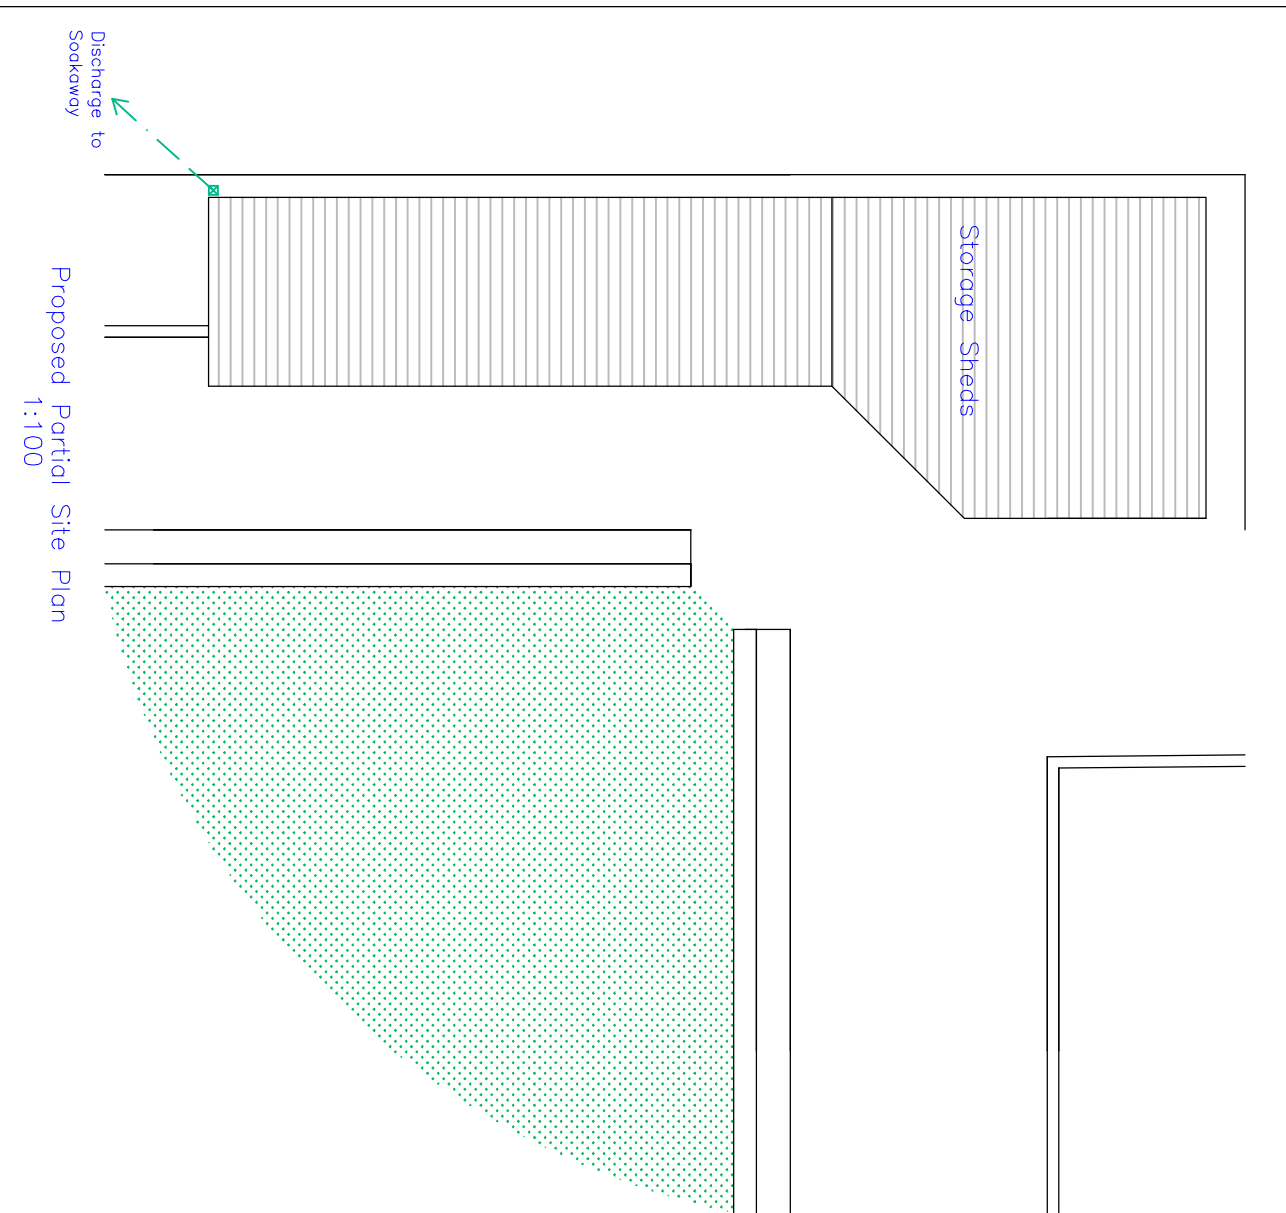

Utopia Design Architectural Services			
Building Planning Application Support			
Paul Thomas: BSc (Hons)			
Tel: 01685 559230. Mob: 07908 725065			
e-mail: utopiodos@hotmail.com			
Issued Only for Purpose Indicated			
Drawing Status: FOR PLANNING PURPOSES ONLY			
Client			
Guest Memorial Bows Club			
Dowdals			
Merthyr Tydfil			
CF48 3NA			
Project			
Proposed New Masonry Storage Sheds and Steel Container for Changing Rooms			
Drawn by	Date	Paper	A2
PT	10.01.20		
Title	Scale		1:50, 1:100, 1:500
Existing Plans, Elevations and Sections	Drwg No		GBows 01B