




Existing Rear Elevation
Stable Block 5
1:100

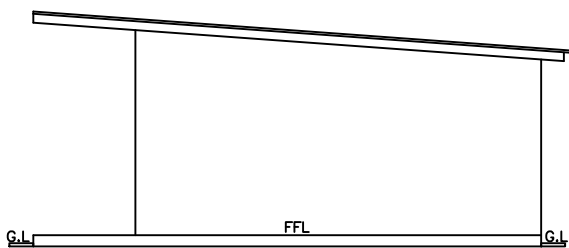


Existing Side Elevation
Stable Block 5
1:100

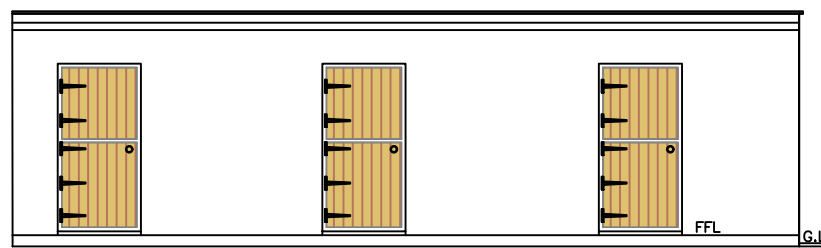


Existing Front Elevation
Stable Block 4
1:100

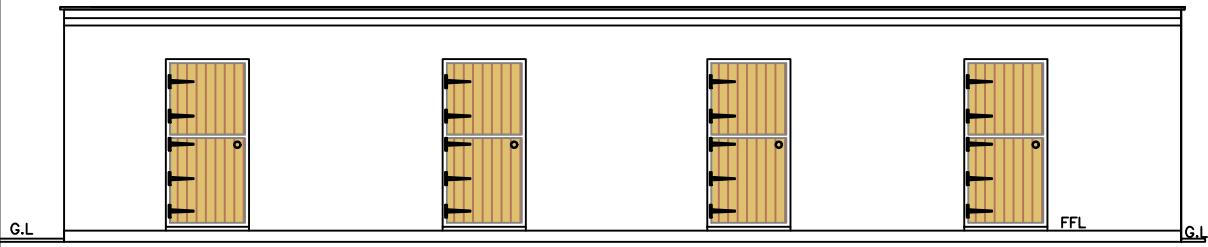

Existing Front Elevation
Stable Block 5
1:100

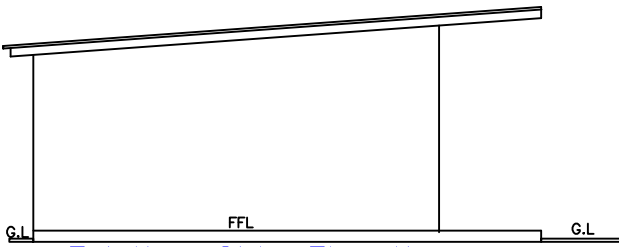


Existing Side Elevation
Stable Block 5
1:100

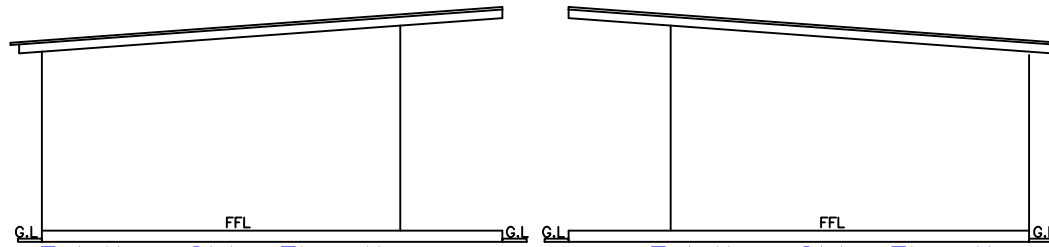


Existing Side Elevation
Stable Block 4
1:100


Existing Side Elevation
Stable Block 4
1:100

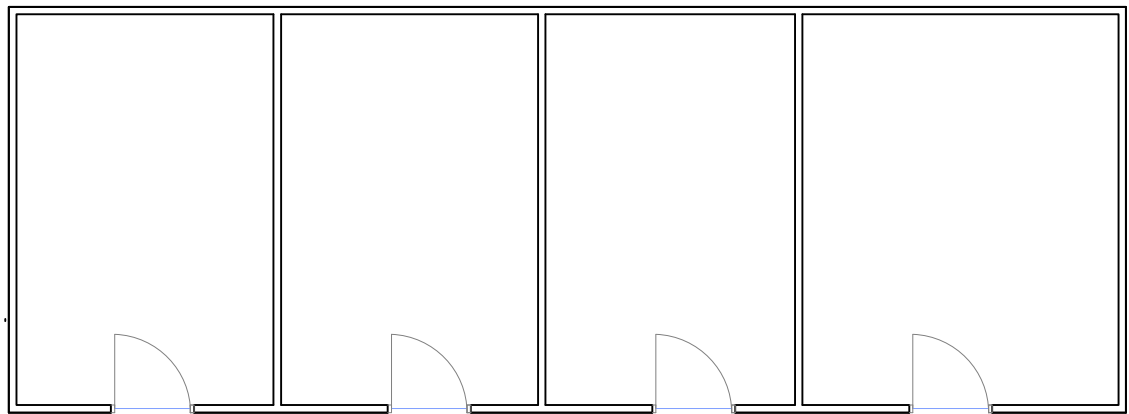

Existing Floor Plan
Stable Block 5
1:100

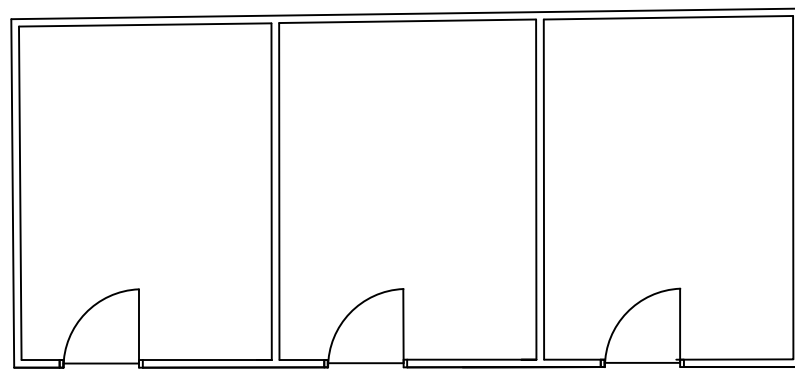


Existing Floor Plan
Stable Block 4
1:100

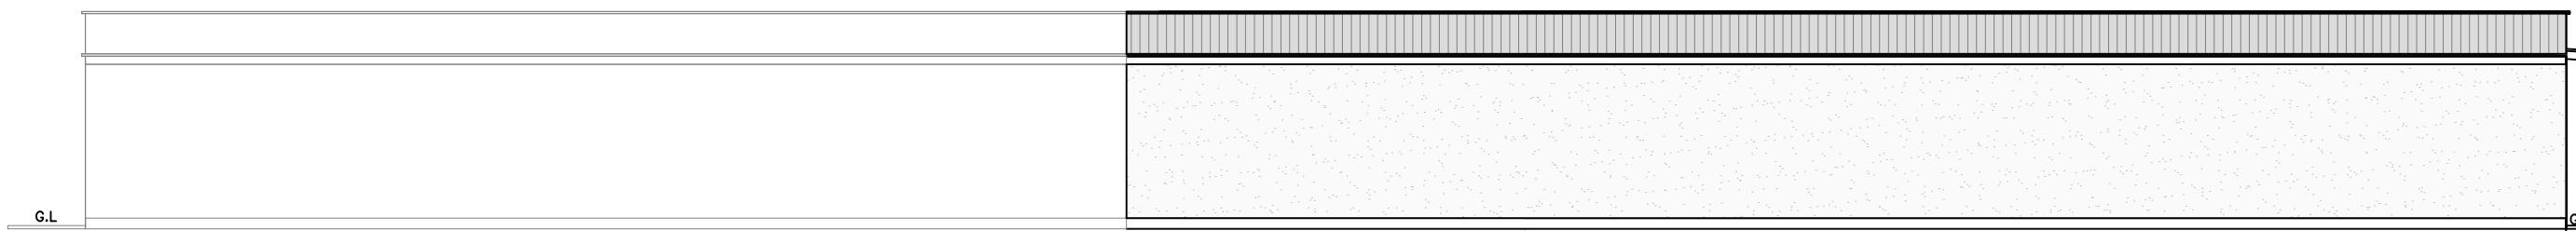


Existing
Stable Block 5

Proposed Rear Elevation
Stable Block 4B
1:100

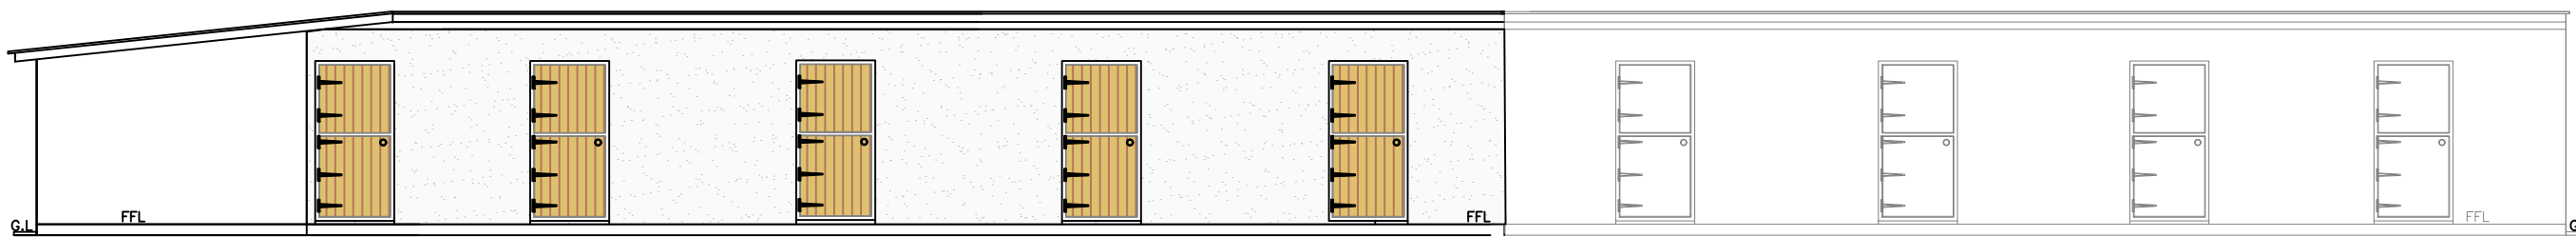


Proposed Front Elevation
Stable Block 4B
1:100

Existing
Stable Block 5

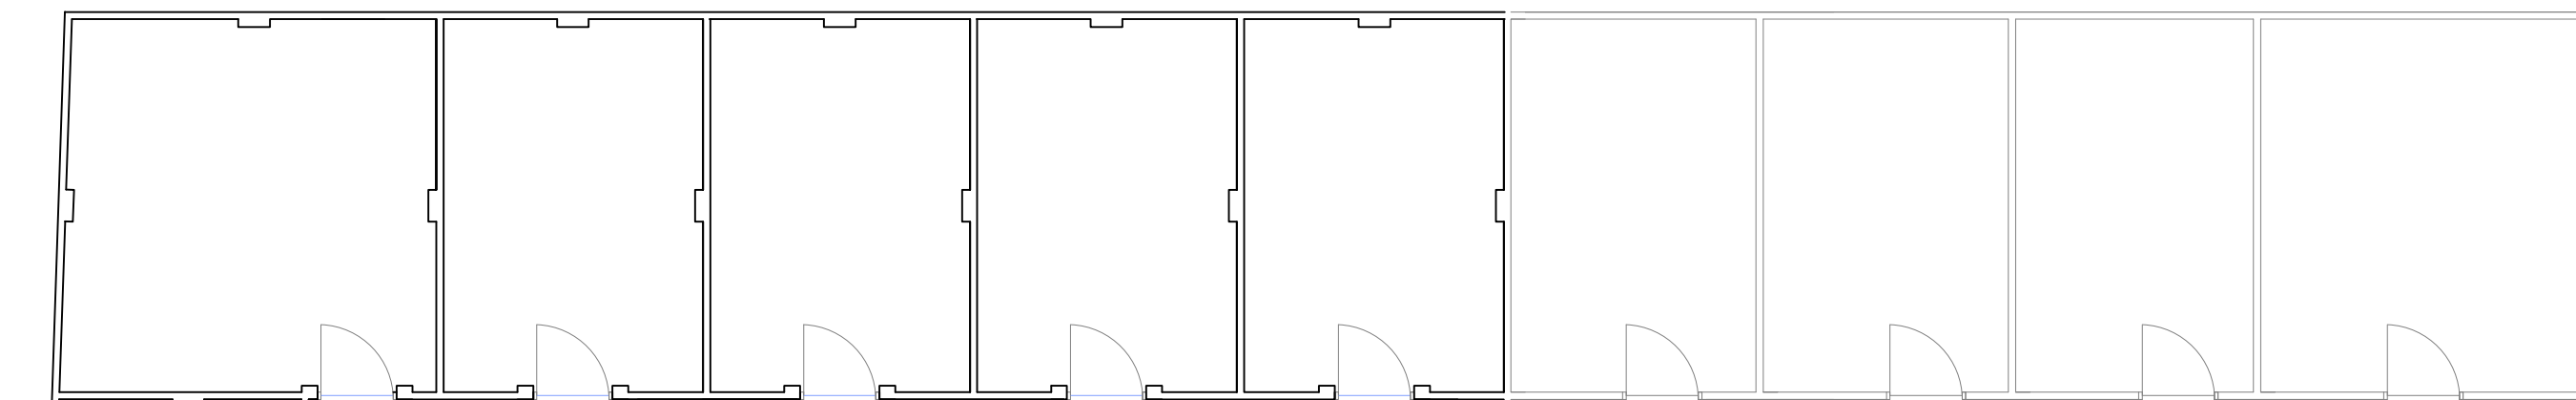

Proposed
Stable Block 4B

Existing
Stable Block 5

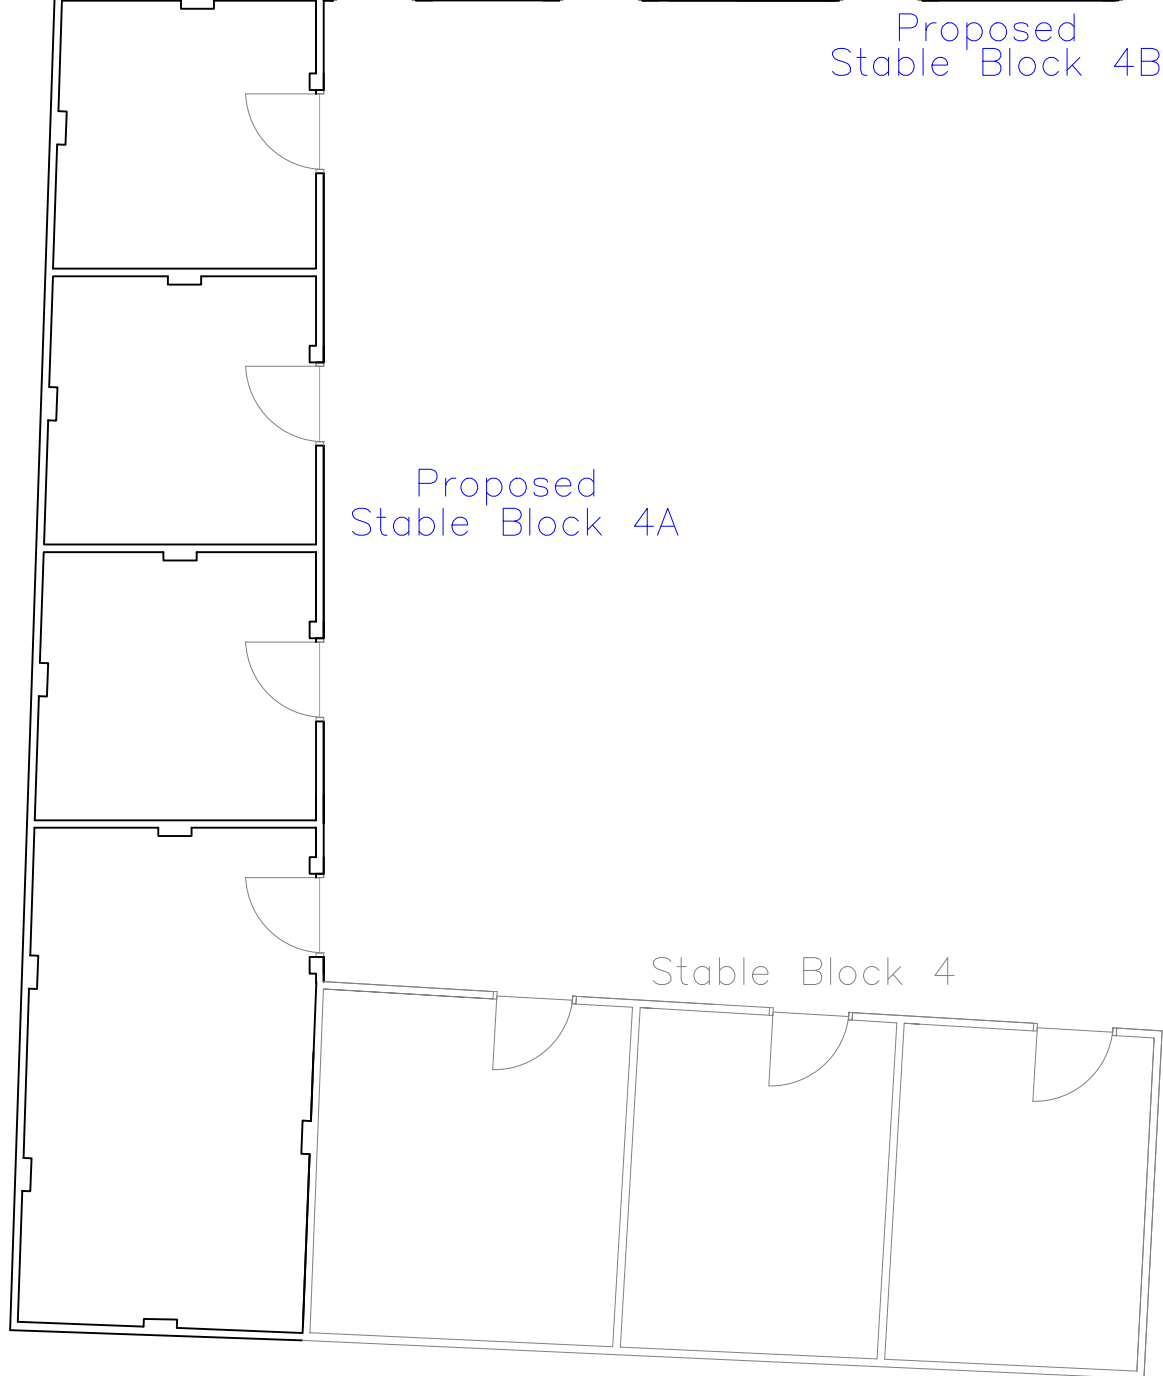

Proposed
Stable Block 4A

Proposed Floor Plan
1:100

Stable Block 4

Roof:	Grey Steel Sheets matching extg
External walls:	Fined down render matching extg
Windows/doors:	Grey uPVC
Fascia/RWC's:	Grey uPVC
Car Parking:	Free draining shingle

All dimensions are between structural components

All dimensions, levels & sewer runs to be checked on site by contractor



Address	
Tir Cook Farm Treharris Merthyr Tydfil CF46 5RN	
Project Title	
New Development of Extension for Stables, Car parking and Re-profiling of Ground Levels.	
Paper	Date
A2	SEPT 25
Scale	Drwg Num
1:100	TIR COOK FP 01