
Section G

Existing GL

Vt Scale 1:200
Hz Scale 1:200

Datum 314.00m

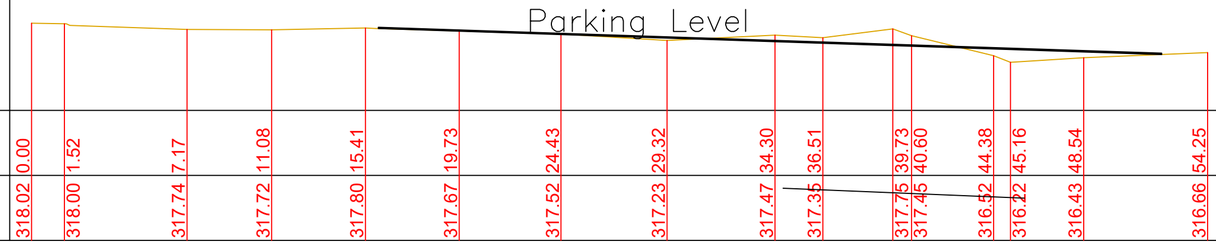


Chainage	0.00	1.52	7.17	11.08	15.41	19.73	24.43	29.32	34.30	36.51	39.73	40.60	44.38	45.16	48.54	54.25	77.08
Level	318.02	318.00	317.74	317.72	317.80	317.67	317.52	317.23	317.47	317.35	317.75	317.45	316.52	316.22	316.43	316.66	

Section H

Existing GL

Vt Scale 1:200
Hz Scale 1:200

Datum 314.00m

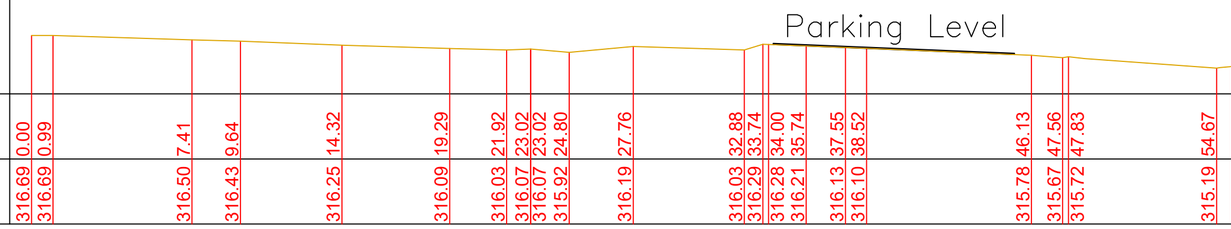


Chainage	0.00	0.99	7.41	9.64	14.32	19.29	21.92	23.02	23.02	24.80	27.76	32.88	33.74	34.00	35.74	37.55	38.52	46.13	47.56	47.83	54.67	55.39	77.08
Level	316.69	316.69	316.50	316.43	316.25	316.09	316.03	316.07	316.07	315.92	316.19	316.03	316.29	316.28	316.21	316.13	316.10	315.78	315.67	315.72	315.19	315.26	

Section I

Existing GL

Vt Scale 1:200
Hz Scale 1:200

Datum 312.00m

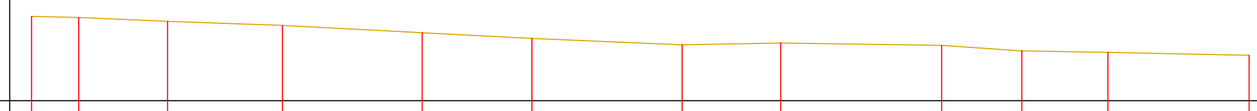


Chainage	0.00	2.18	6.28	11.58	18.02	23.09	30.01	34.56	41.99	45.68	49.65	56.17	77.08
Level	315.89	315.84	315.66	315.48	315.13	314.87	314.58	314.66	314.55	314.30	314.23	314.10	

Section 1

Existing GL

Vt Scale 1:200
Hz Scale 1:200

Datum 314.00m

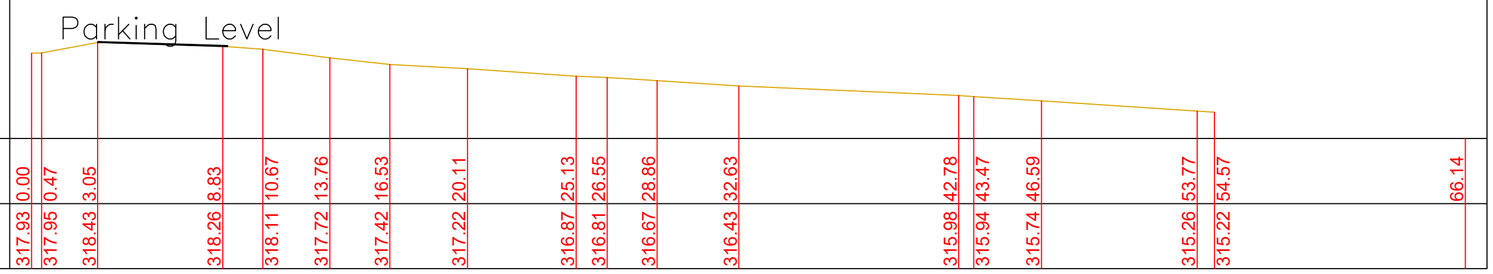

Chainage	0.00	0.47	3.05	8.83	10.67	13.76	16.53	20.11	25.13	26.55	28.86	32.63	42.78	43.47	46.59	53.77	54.57	66.14
Level	317.93	317.95	318.43	318.26	318.11	317.72	317.42	317.22	316.87	316.81	316.67	316.43	315.98	315.94	315.74	315.26	315.22	

Finishes

Roof:	Grey Steel Sheets matching extg
External walls:	Fined down render matching extg
Windows/Doors:	Grey uPVC
Fascia/RWG's:	Grey uPVC
Car Parking:	Free draining shingle

All dimensions are between structural components

All dimensions, levels & sewer runs to be checked on site by contractor

Utopia Design
Architectural Services

Address

Tir Cook Farm
Treharris
Merthyr Tydfil
CF46 5RN

Project Title

New Development of
Extension for Stables,
Car parking and Re-profiling
of Ground Levels.

Paper	Date
A2	SEPT 25
Scale	Drwg Num
1:200	TIR COOK FP 05