

new insect tower placed on nearest available tree
<https://www.birdfood.co.uk/insect-tower>



National Trust Insect Tower

SKU NT92063

★★★★★ Rated 5.0 reviews

£32.99

1

ADD TO BASKET

- Foods produced from our Shropshire factory
- Supporting Wildlife Partners across UK and Europe

Insects are integral to achieving a balanced ecosystem in your garden. Species such as ladybirds and lacewings will help to control aphids, and bees deliver an essential pollination service. You can encourage a wide range of beneficial insects into your garden by providing nesting sites and refuges.

Leading invertebrate conservation charity, Buglife, were so impressed with our insect houses that they have endorsed the complete C2 Wildlife range, commenting on 'a really well designed and practical selection' of habitats.



National Trust House Sparrow Terrace Nest Box

SKU NT90515

★★★★★ Rated 5.0 reviews

£37.49

1

ADD TO BASKET

- Foods produced from our Shropshire factory
- Supporting Wildlife Partners across UK and Europe

There is a shortage of natural nesting sites, which is thought to be one of the major factors behind the decline of some of our once most common birds. By putting up nest boxes, such as this, which replicates a bird's natural nesting preferences, you can encourage them to breed near your home.

area hatched to be purchased

indicative boundary line

grass

100.500

100.00

tarmac

new birdbox

new batbox

Wooden bat boxes

Wooden bat boxes are usually cubic or rectangular, with a pitched 'bat ladder' and a narrow entrance slit at the bottom. They can be nailed to trees or walls.


Making your own box

Bat boxes should be made of wood, and painted with non-toxic paint. They should not be treated with preservatives. The wood should not be treated because bats are very sensitive to chemicals. A bat ladder or other feature may be added to an entry slit wide enough to admit bats, but narrow enough to keep out predators to also mounted, usually 15-20 mm. Once up, a bat box cannot be opened legally without a licence. For more information visit batbox.org.uk

- Things to remember:
 - Make sure joints are well sealed and avoid large, loose-fitting front panels.
 - All timber used in bat boxes should be rough-sawn.

- (Spendwell) and untreated from sustainable sources.
- Keep entrance slit small (15-20mm)
- Removable lids should not be used and the box should not be opened

PROPOSED FIRST FLOOR

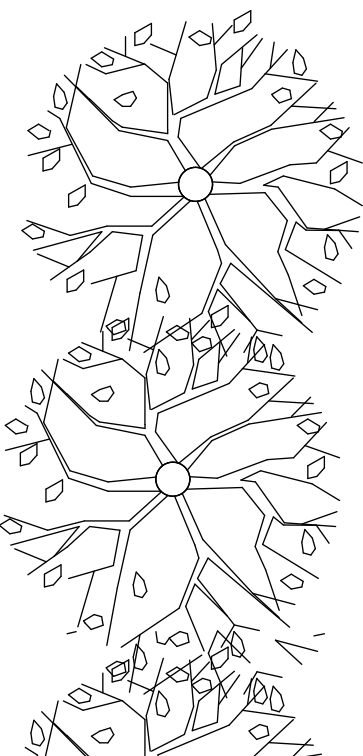


George and Co.


Storage Extension
Taf Fechan Tyres
Unit 9, Cyfarthfa Industrial
Estate, Merthyr Tydfil
CF47 8PE

570.01	Plans		
planning	1:100@A1	Feb '21	CG
1st Floor Woodfired Studios 62 High St Merthyr Tydfil CF37 8DE 07830328652 hello@georgeandco.studio www.georgeandco.studio			
DO NOT SCALE THIS DRAWING		©George and Co.	


REVISION A - 29/04/2021

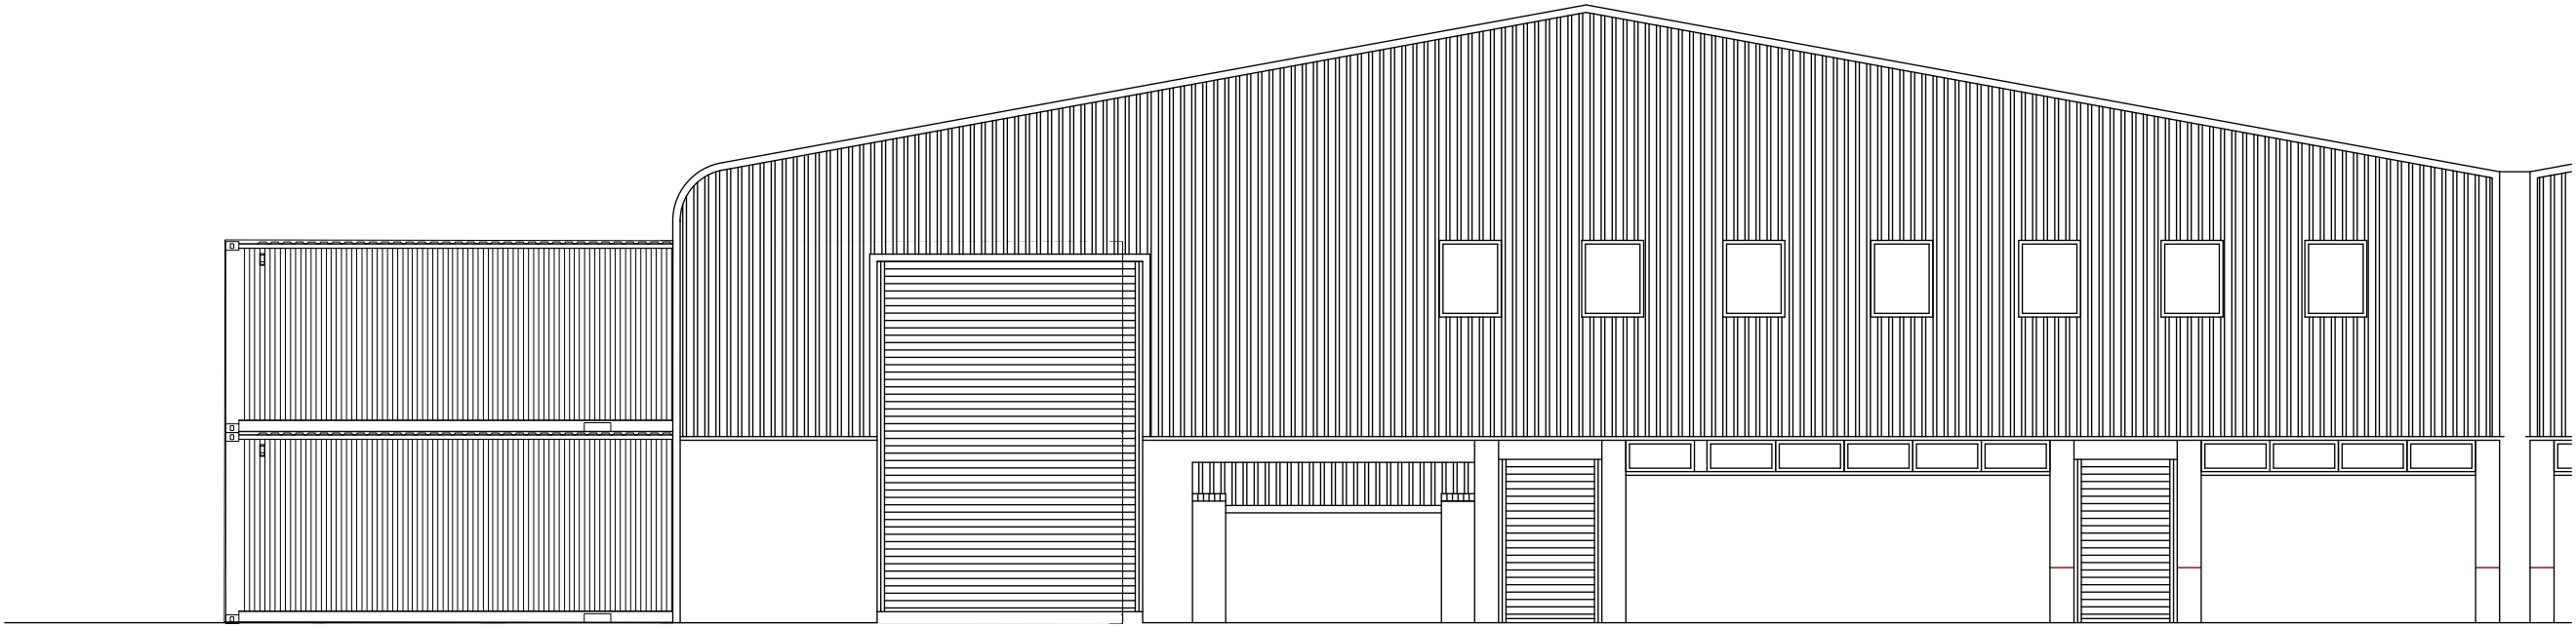

PROPOSED FRONT ELEVATION

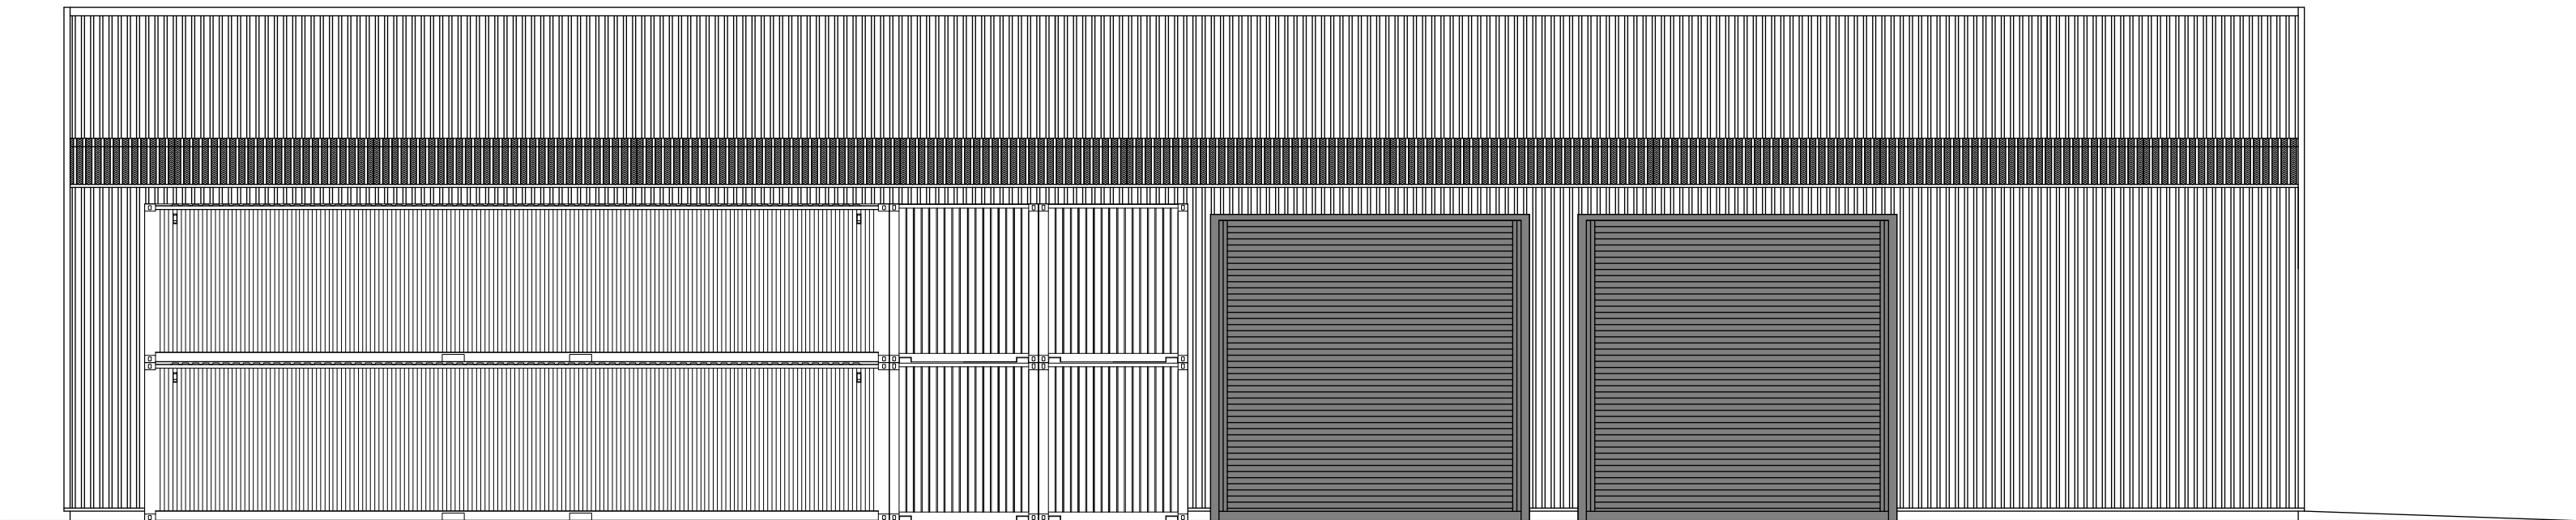

PROPOSED SIDE ELEVATION

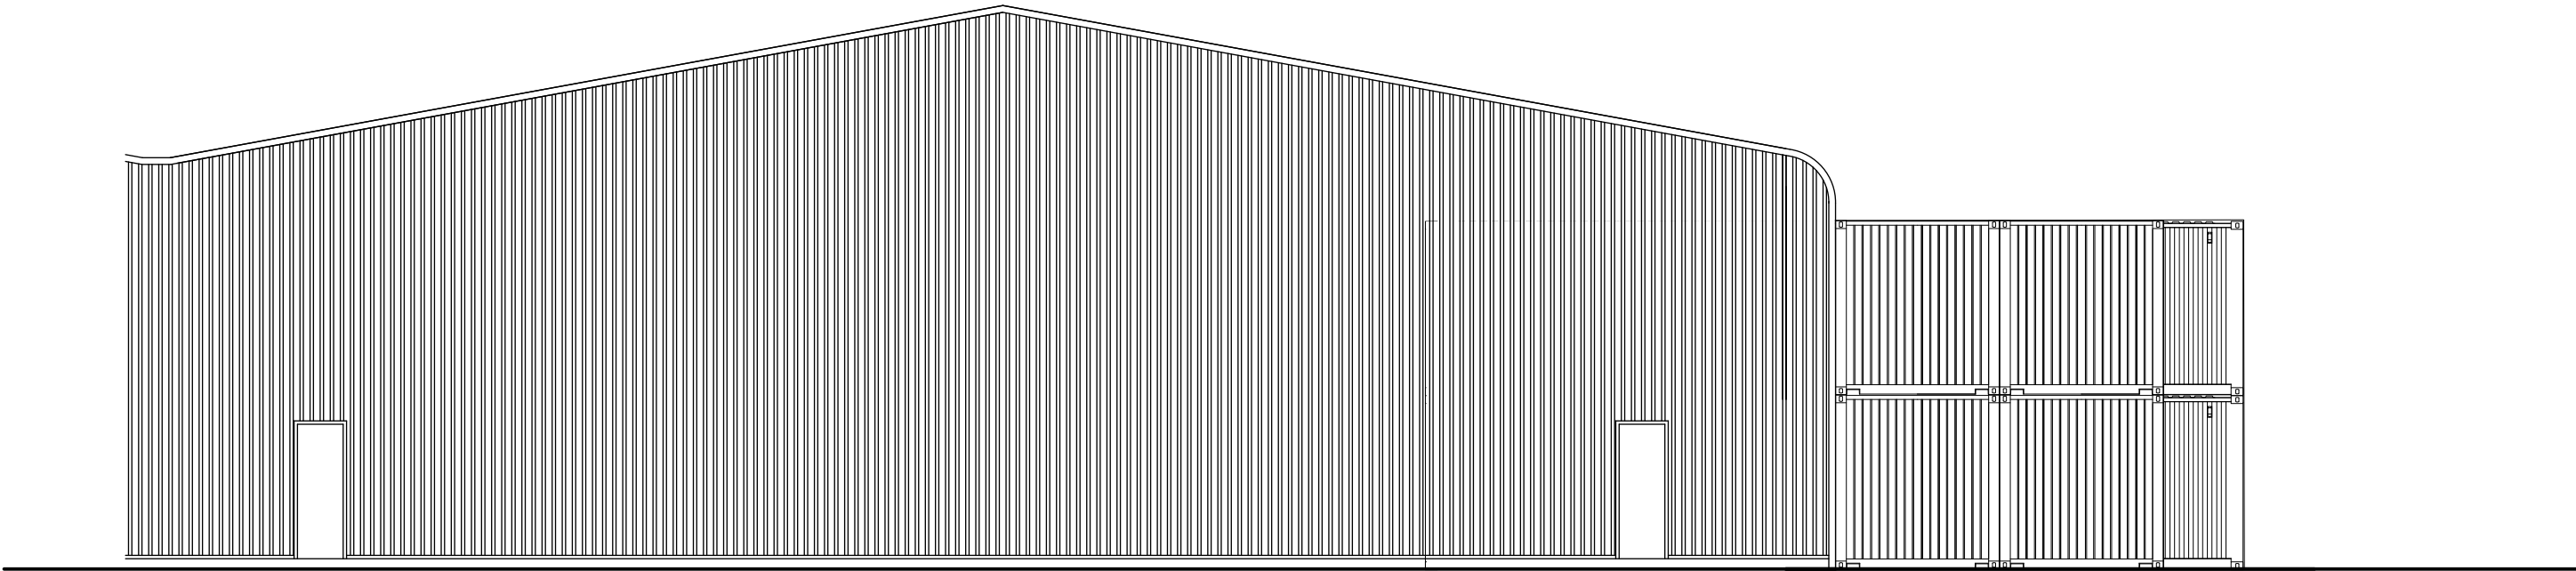

PROPOSED REAR ELEVATION



George and Co.

Storage Extension

Taf Fechan Tyres

Unit 9, Cyfarthfa Industrial

Estate, Merthyr Tydfil

CF47 8PE

570.02	Plans		
planning	1:100@A1	Feb '21	CG
1st Floor Woodfired Studios 82 High St Merthyr Tydfil CF37 8DE 07830328652 hello@georgeandco.studio www.georgeandco.studio			
DO NOT SCALE THIS DRAWING		©George and Co.	

REVISION A - 29/04/2021