



Rev	Description	Date
-	Existing Plans	22/06/2022

SYMBOLS KEY


Existing Wall

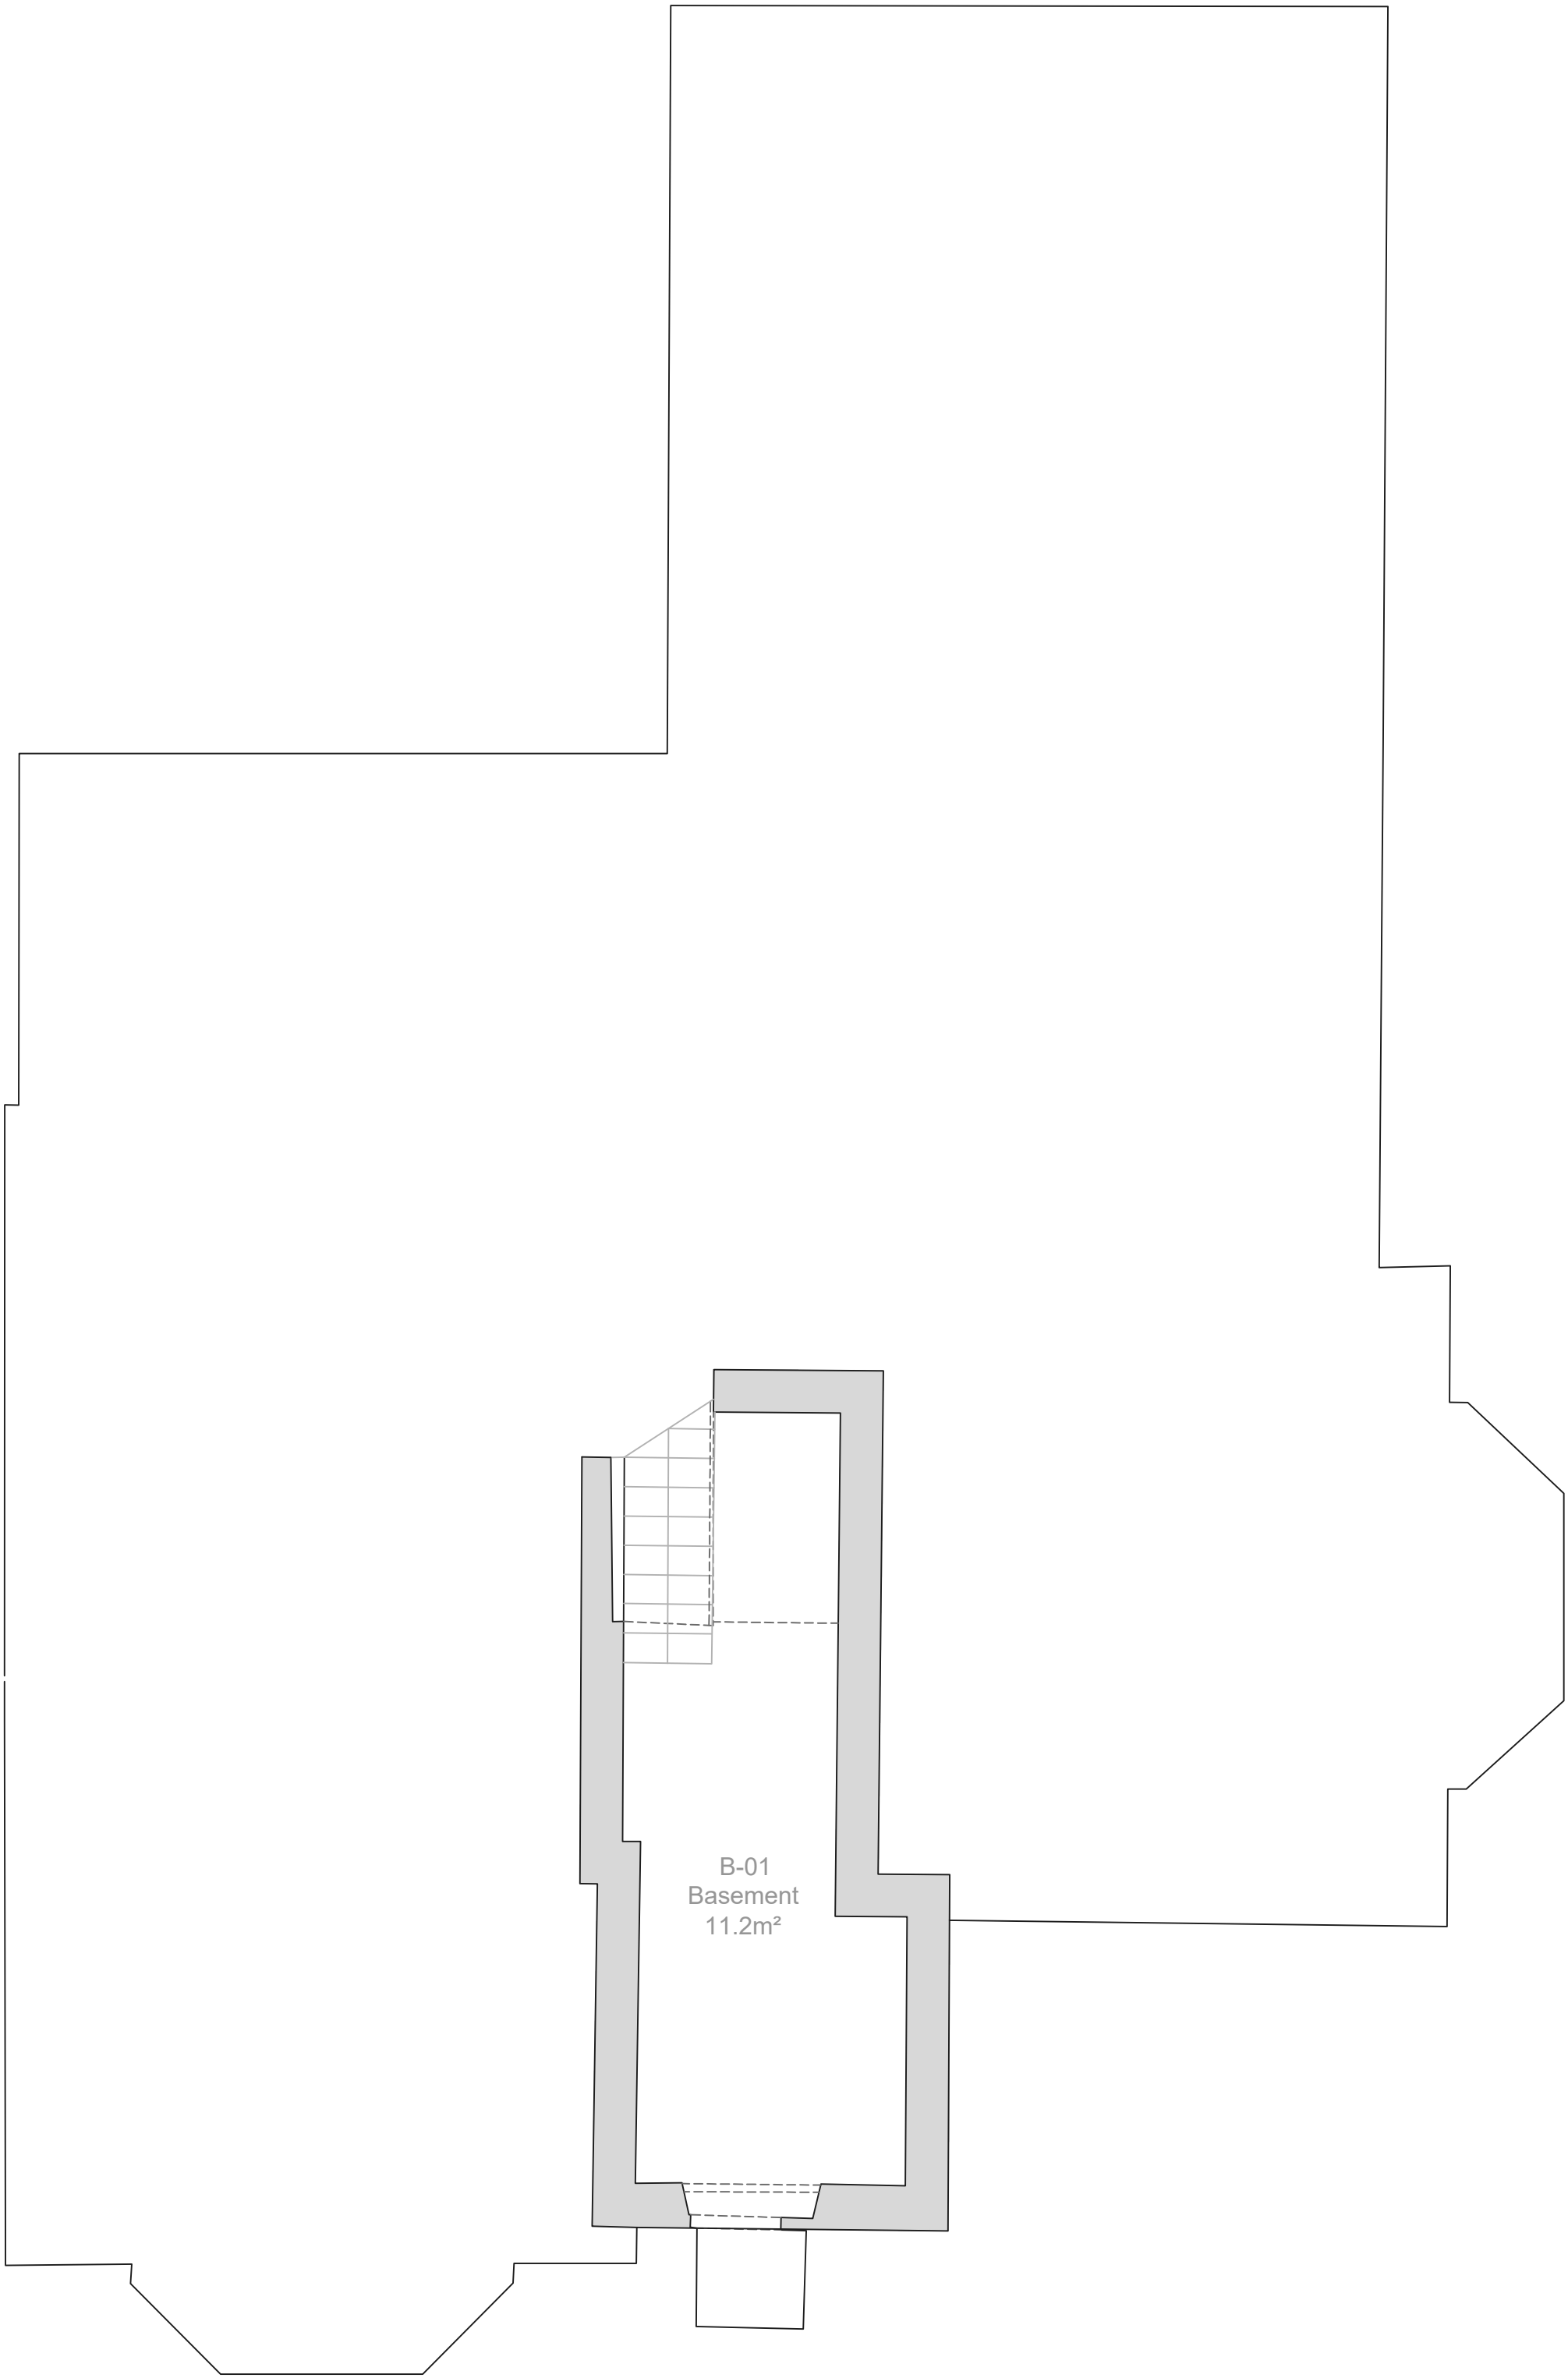

Existing Basement Plan 1:50

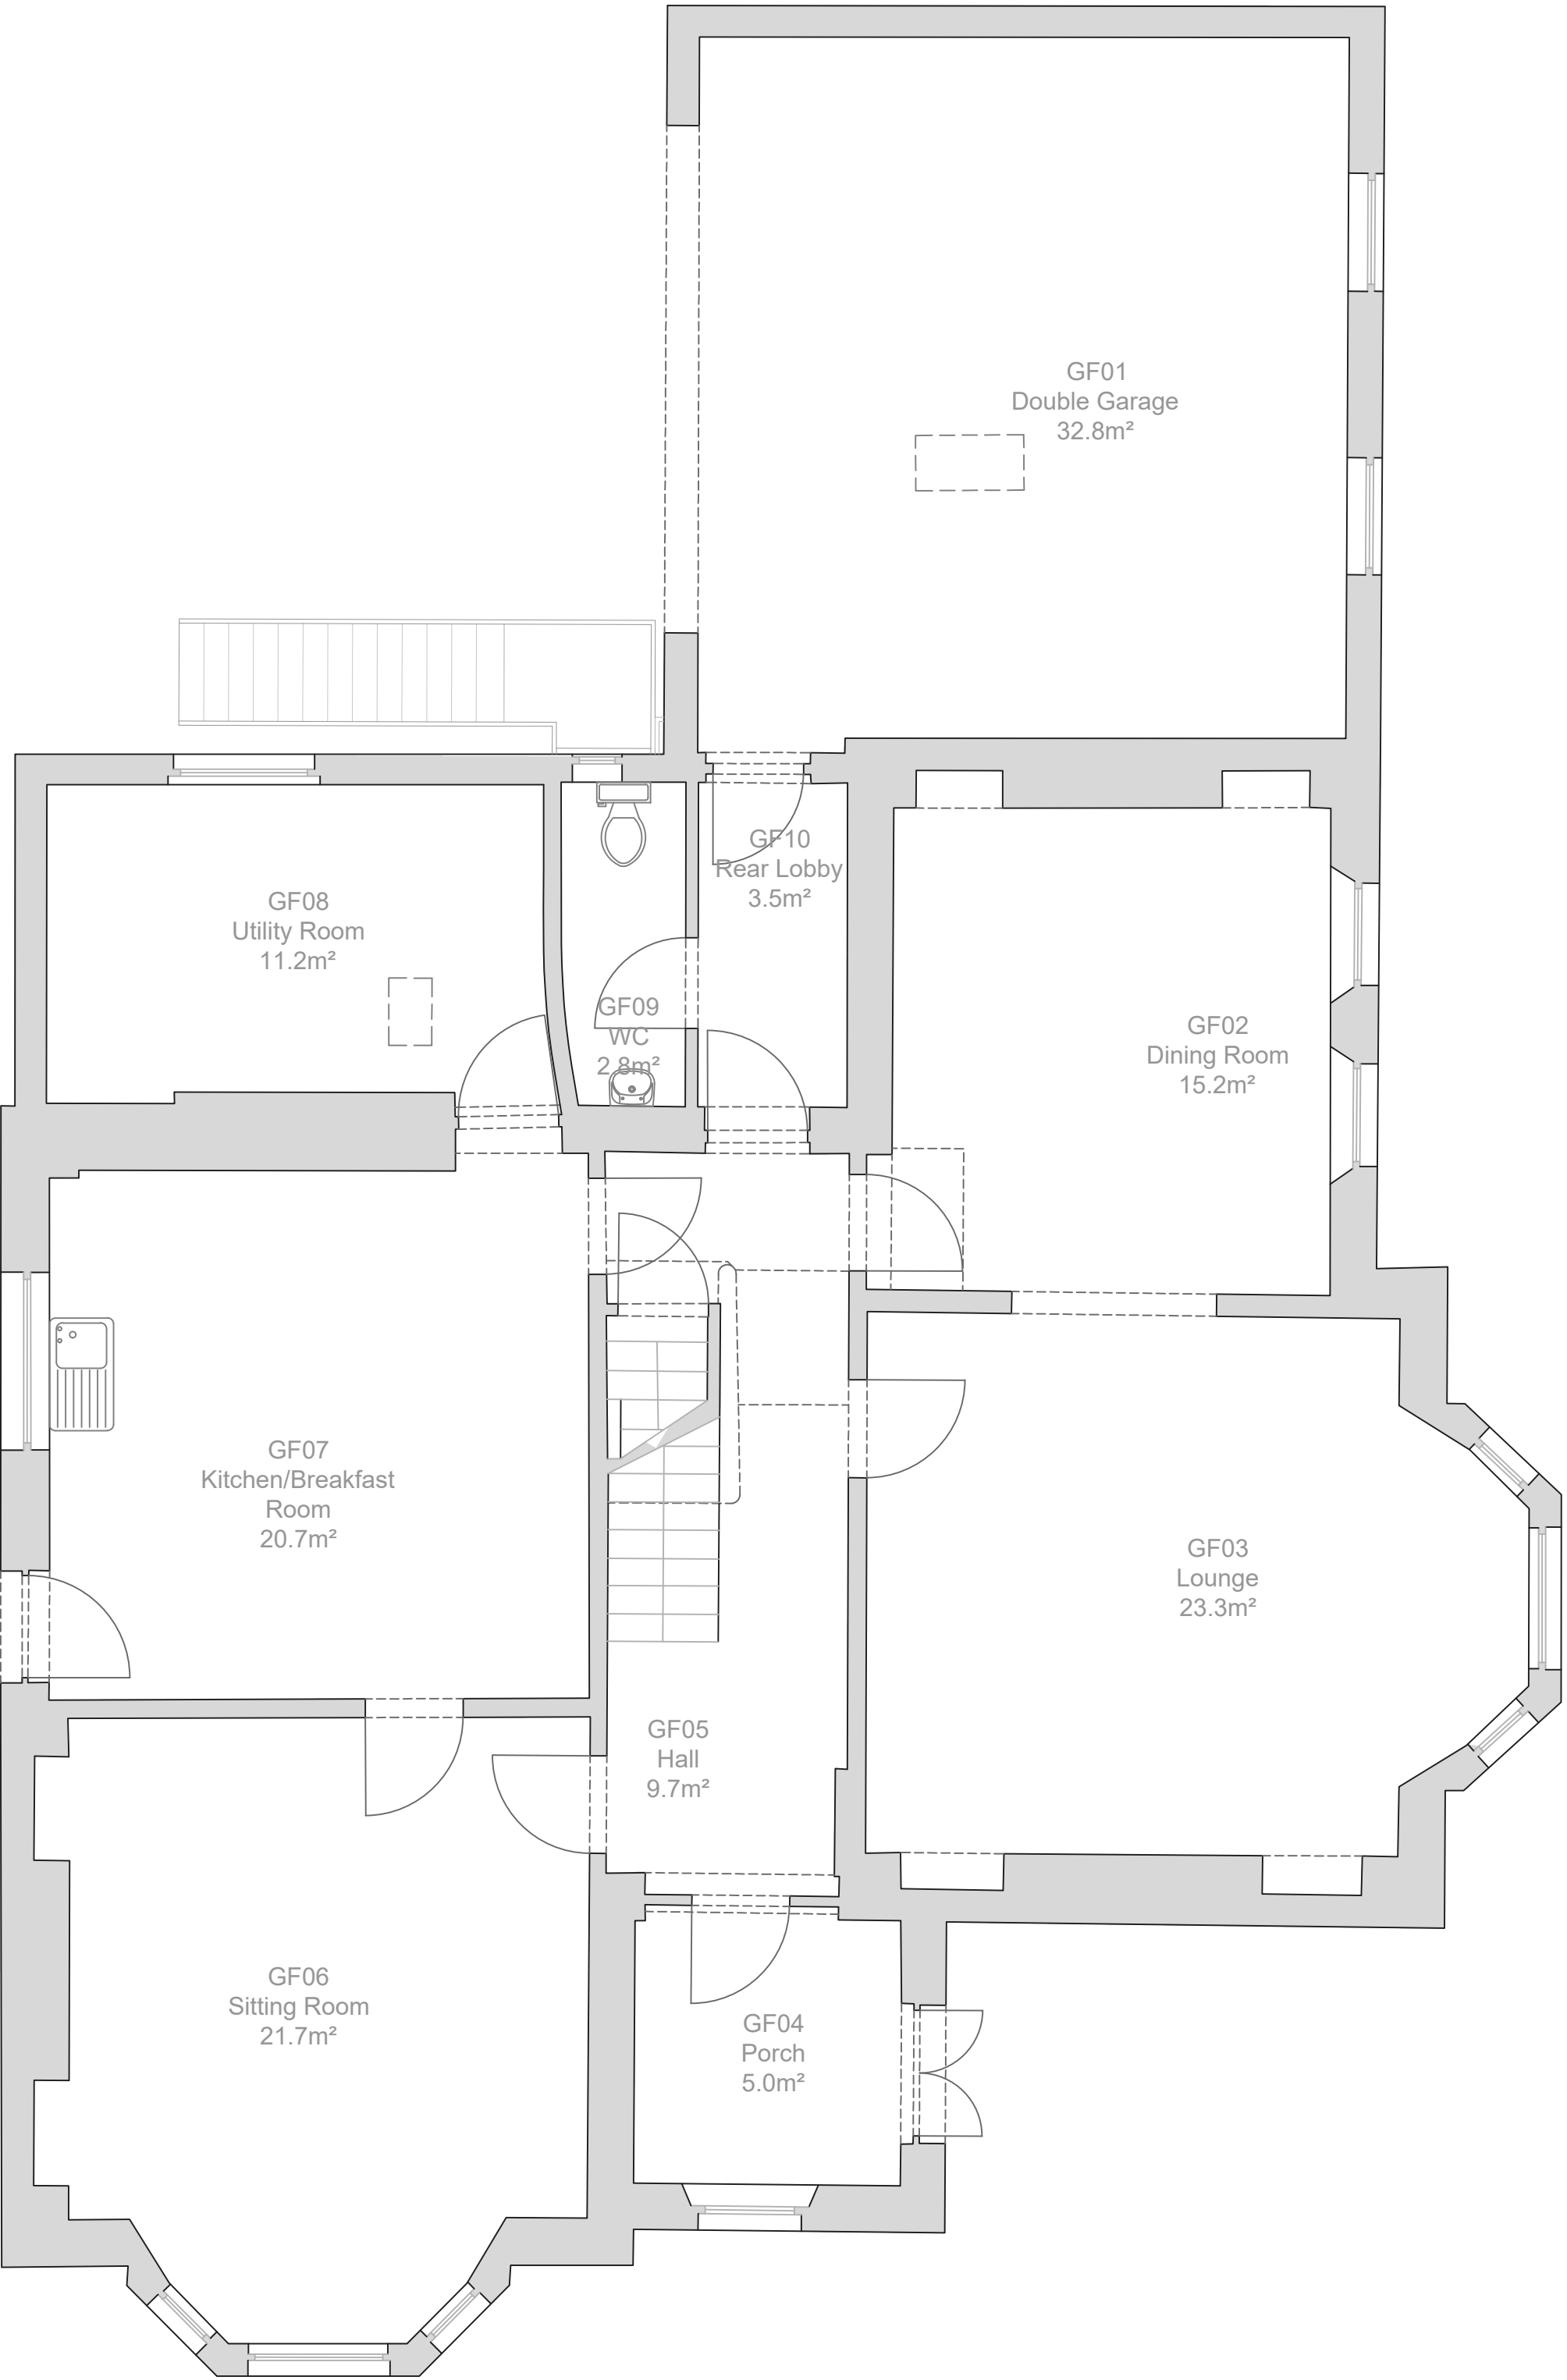

Existing Ground Floor Plan 1:50

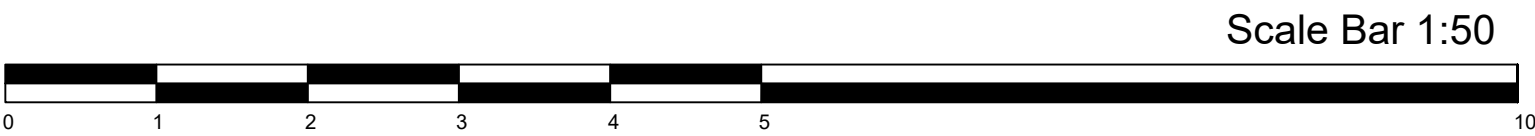

 Cygnnet Health Care 3rd Floor 4 Millbank Westminster London SW1P 3JA	Cygnnet - Ty Alarch	
	Pontmorfaia W, Merthyr Tydfil, CF47 8UY	
	Existing Basement & Ground Floor Plans 1:50 @ A1	
	24/03/2022	dwnm AM
proj code	comp	rev
600016 - CYG - V1 - XX - DR - K - 0003		-
NOTE: DRAWING IS FOR DESIGN INTENT PURPOSES ONLY. CONTRACTOR TO DEVELOP DETAILED DESIGN AND PRESENT TO CLIENT FOR APPROVAL. DO NOT SCALE FROM THIS DRAWING. ANY DIMENSIONS SHOWN ARE INDICATIVE ONLY AND ARE SUBJECT TO VERIFICATION ON SITE. THE CONTRACTOR IS TO SET OUT, CHECK AND CO-ORDINATE ALL DIMENSIONS ON SITE DURING THE COURSE OF THE WORKS. THIS DRAWING IS TO BE READ IN CONJUNCTION WITH ALL OTHER PLANS, STRUCTURAL CALCULATIONS AND SPECIFICATIONS.		