


Rev	Description	Date
A	Proposed Elevations	22/07/2022

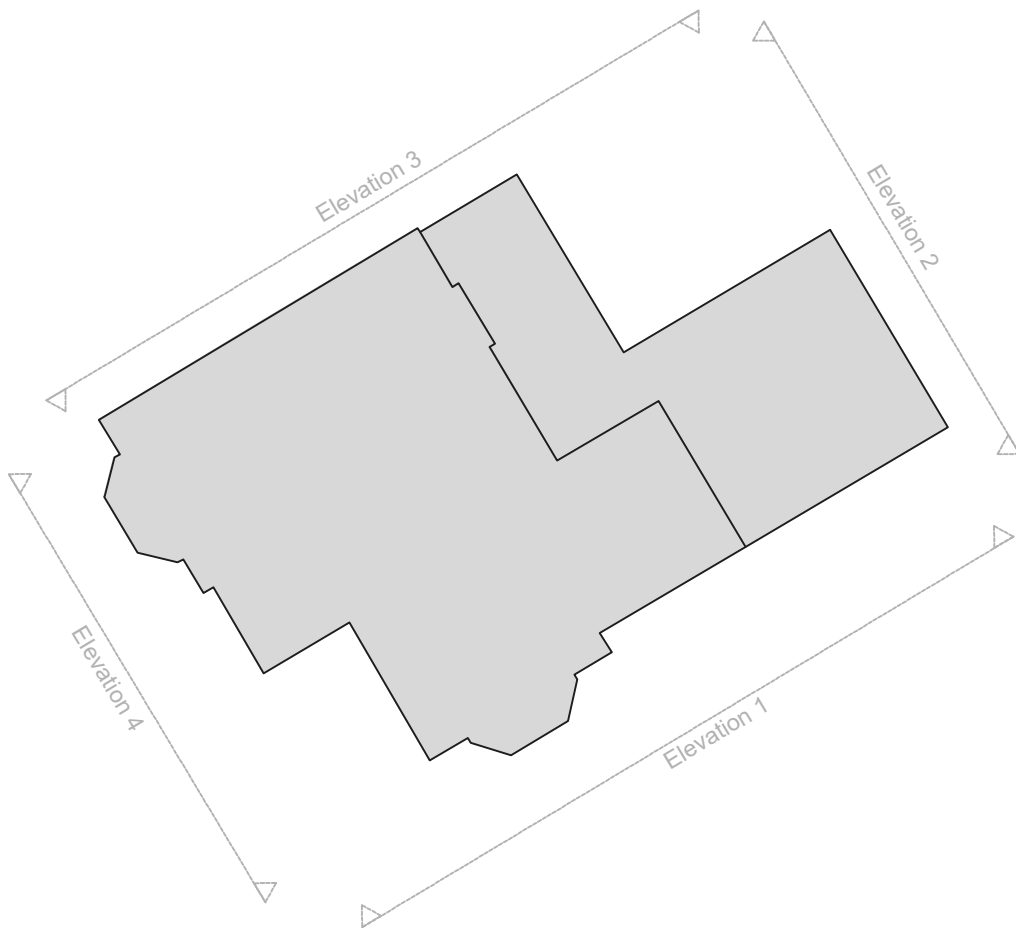

Datum 190.00m

Elevation-3


Proposed North West Elevation 1:50



Datum 190.00m

Elevation-4

Proposed South West Elevation 1:50

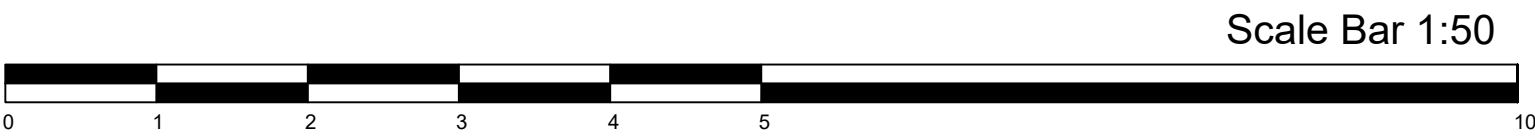

 Cygnets Health Care 3rd Floor 4 Millbank Westminster London SW1P 3JA	Cygnets - Ty Alarch	
	Pontmorlais W, Merthyr Tydfil CF47 8UY	
	Proposed Elevations 1:50 @ A1	
	24/03/2022	drawn AM
proj code	cons	vol
600016 - CYG - V1 - XX - DR - K - 2005	lay	file comp
	draw no	rev
		A
NOTE: DRAWING IS FOR DESIGN INTENT PURPOSES ONLY. CONTRACTOR TO DEVELOP DETAILED DESIGN AND PRESENT TO CLIENT FOR APPROVAL. DO NOT SCALE FROM THIS DRAWING. ANY DIMENSIONS SHOWN ARE INDICATIVE ONLY AND ARE SUBJECT TO VERIFICATION ON SITE. THE CONTRACTOR IS TO SET OUT, CHECK AND CO-ORDINATE ALL DIMENSIONS ON SITE DURING THE COURSE OF THE WORKS. THIS DRAWING IS TO BE READ IN CONJUNCTION WITH ALL OTHER PLANS, STRUCTURAL CALCULATIONS AND SPECIFICATIONS.		