


Rev	Description	Date
A	Proposed Elevations	22/07/2022

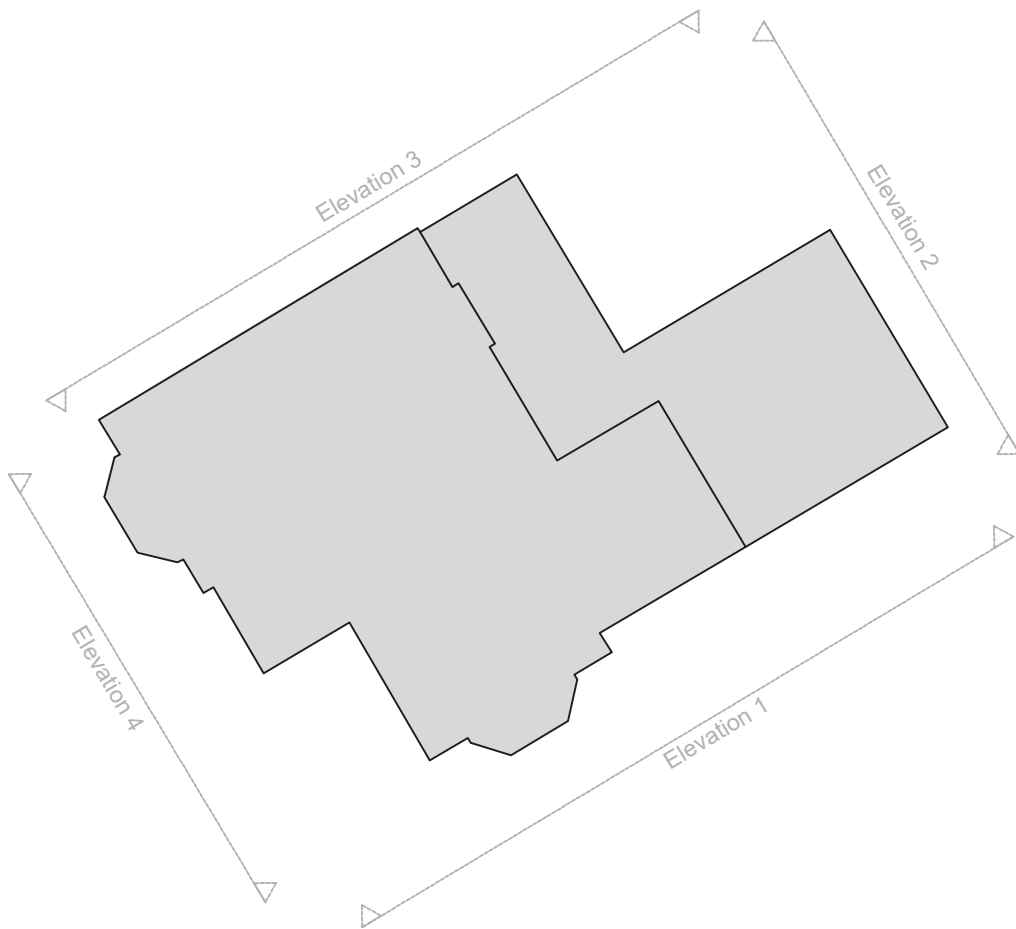


Elevation-1

Proposed South East Elevation 1:50



Elevation-2

Proposed North East Elevation 1:50

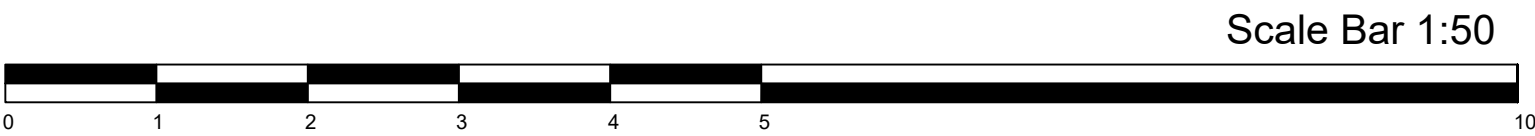

Cygnets Health Care

3rd Floor
4 Millbank
Westminster
London
SW1P 3JA

Cygnets - Ty Alarch

Pontmorlais W,
Merthyr Tydfil
CF47 8UY

Proposed Elevations 1:50 @ A1

24/03/2022

24/03/2022

600016 - CYG - V1 - XX - DR - K - 2004

drawn AM

rev A

NOTE: DRAWING IS FOR DESIGN INTENT PURPOSES ONLY. CONTRACTOR TO DEVELOP DETAILED DESIGN AND PRESENT TO CLIENT FOR APPROVAL.

DO NOT SCALE FROM THIS DRAWING. ANY DIMENSIONS SHOWN ARE INDICATIVE ONLY AND ARE SUBJECT TO VERIFICATION ON SITE. THE CONTRACTOR IS TO SET OUT, CHECK AND CO-ORDINATE ALL DIMENSIONS ON SITE DURING THE COURSE OF THE WORKS. THIS DRAWING IS TO BE READ IN CONJUNCTION WITH ALL OTHER PLANS, STRUCTURAL CALCULATIONS AND SPECIFICATIONS.