
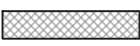



Rev	Description	Date
A	Proposed First & Second Floor Plans	30/06/2022
B	Proposed First & Second Floor Plans	20/07/2022

SYMBOLS KEY


	Existing Wall
	New Wall
	External Wall Insulation Lining

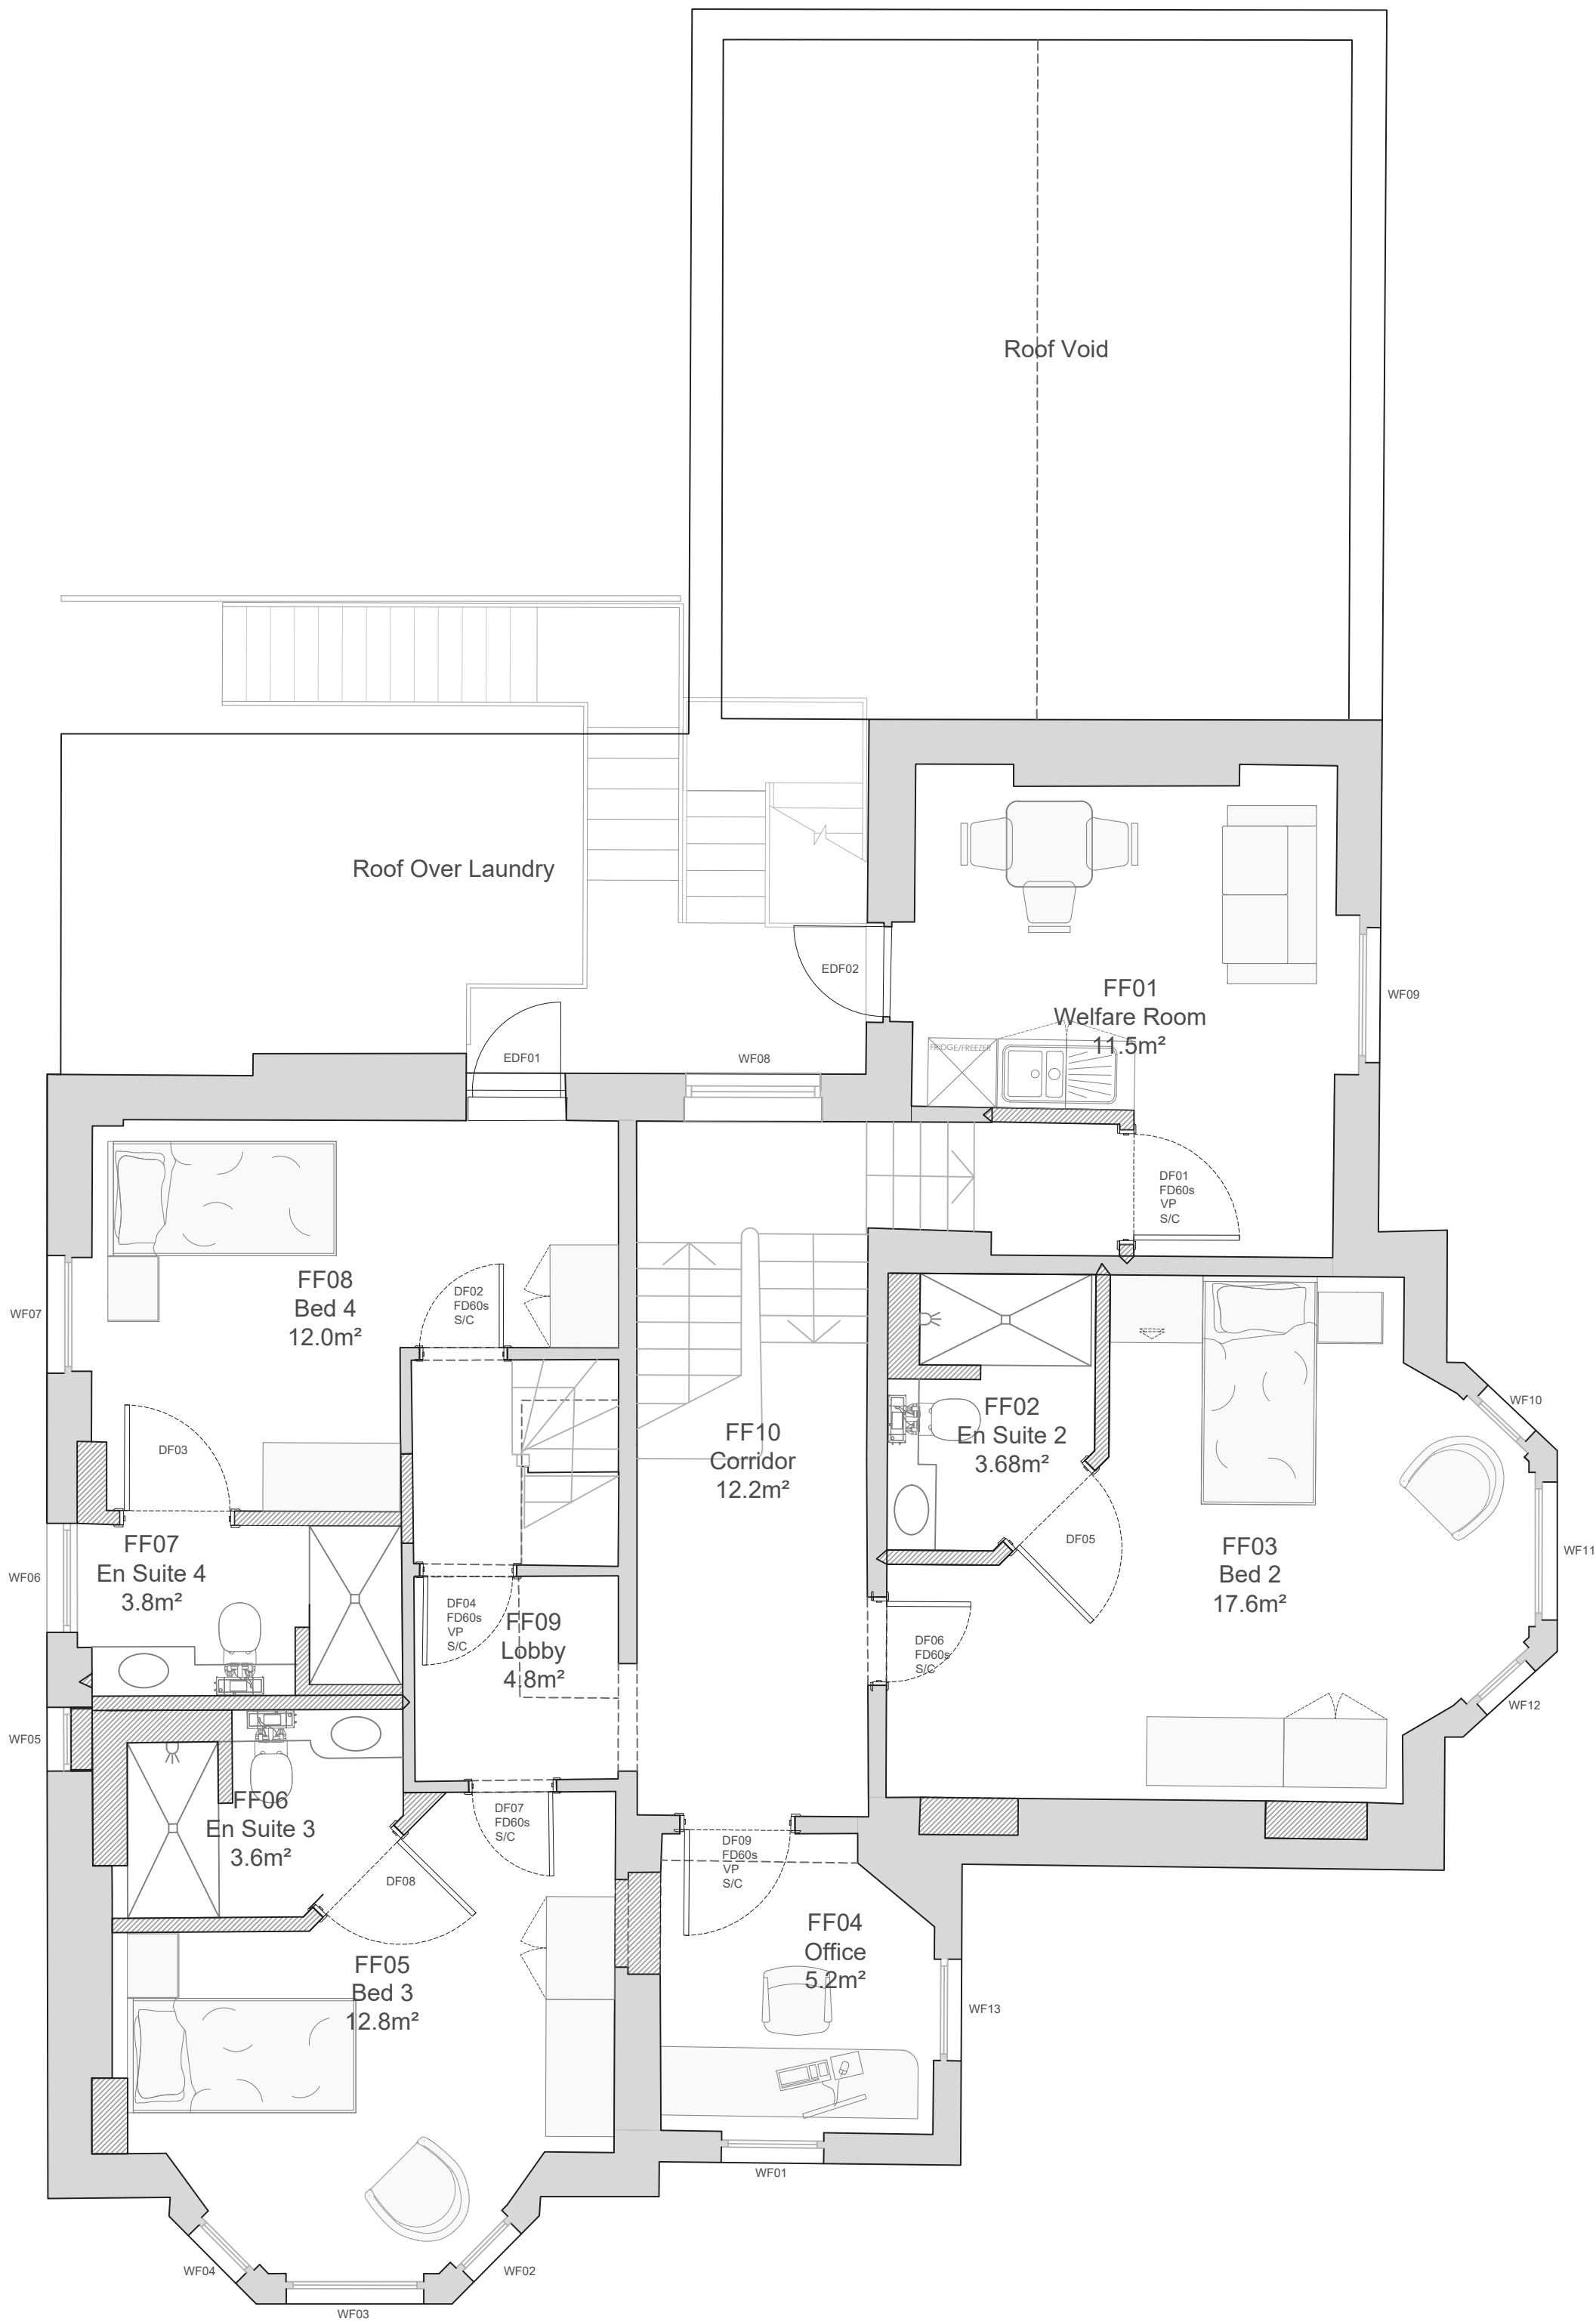

Proposed First Floor Plan 1:50

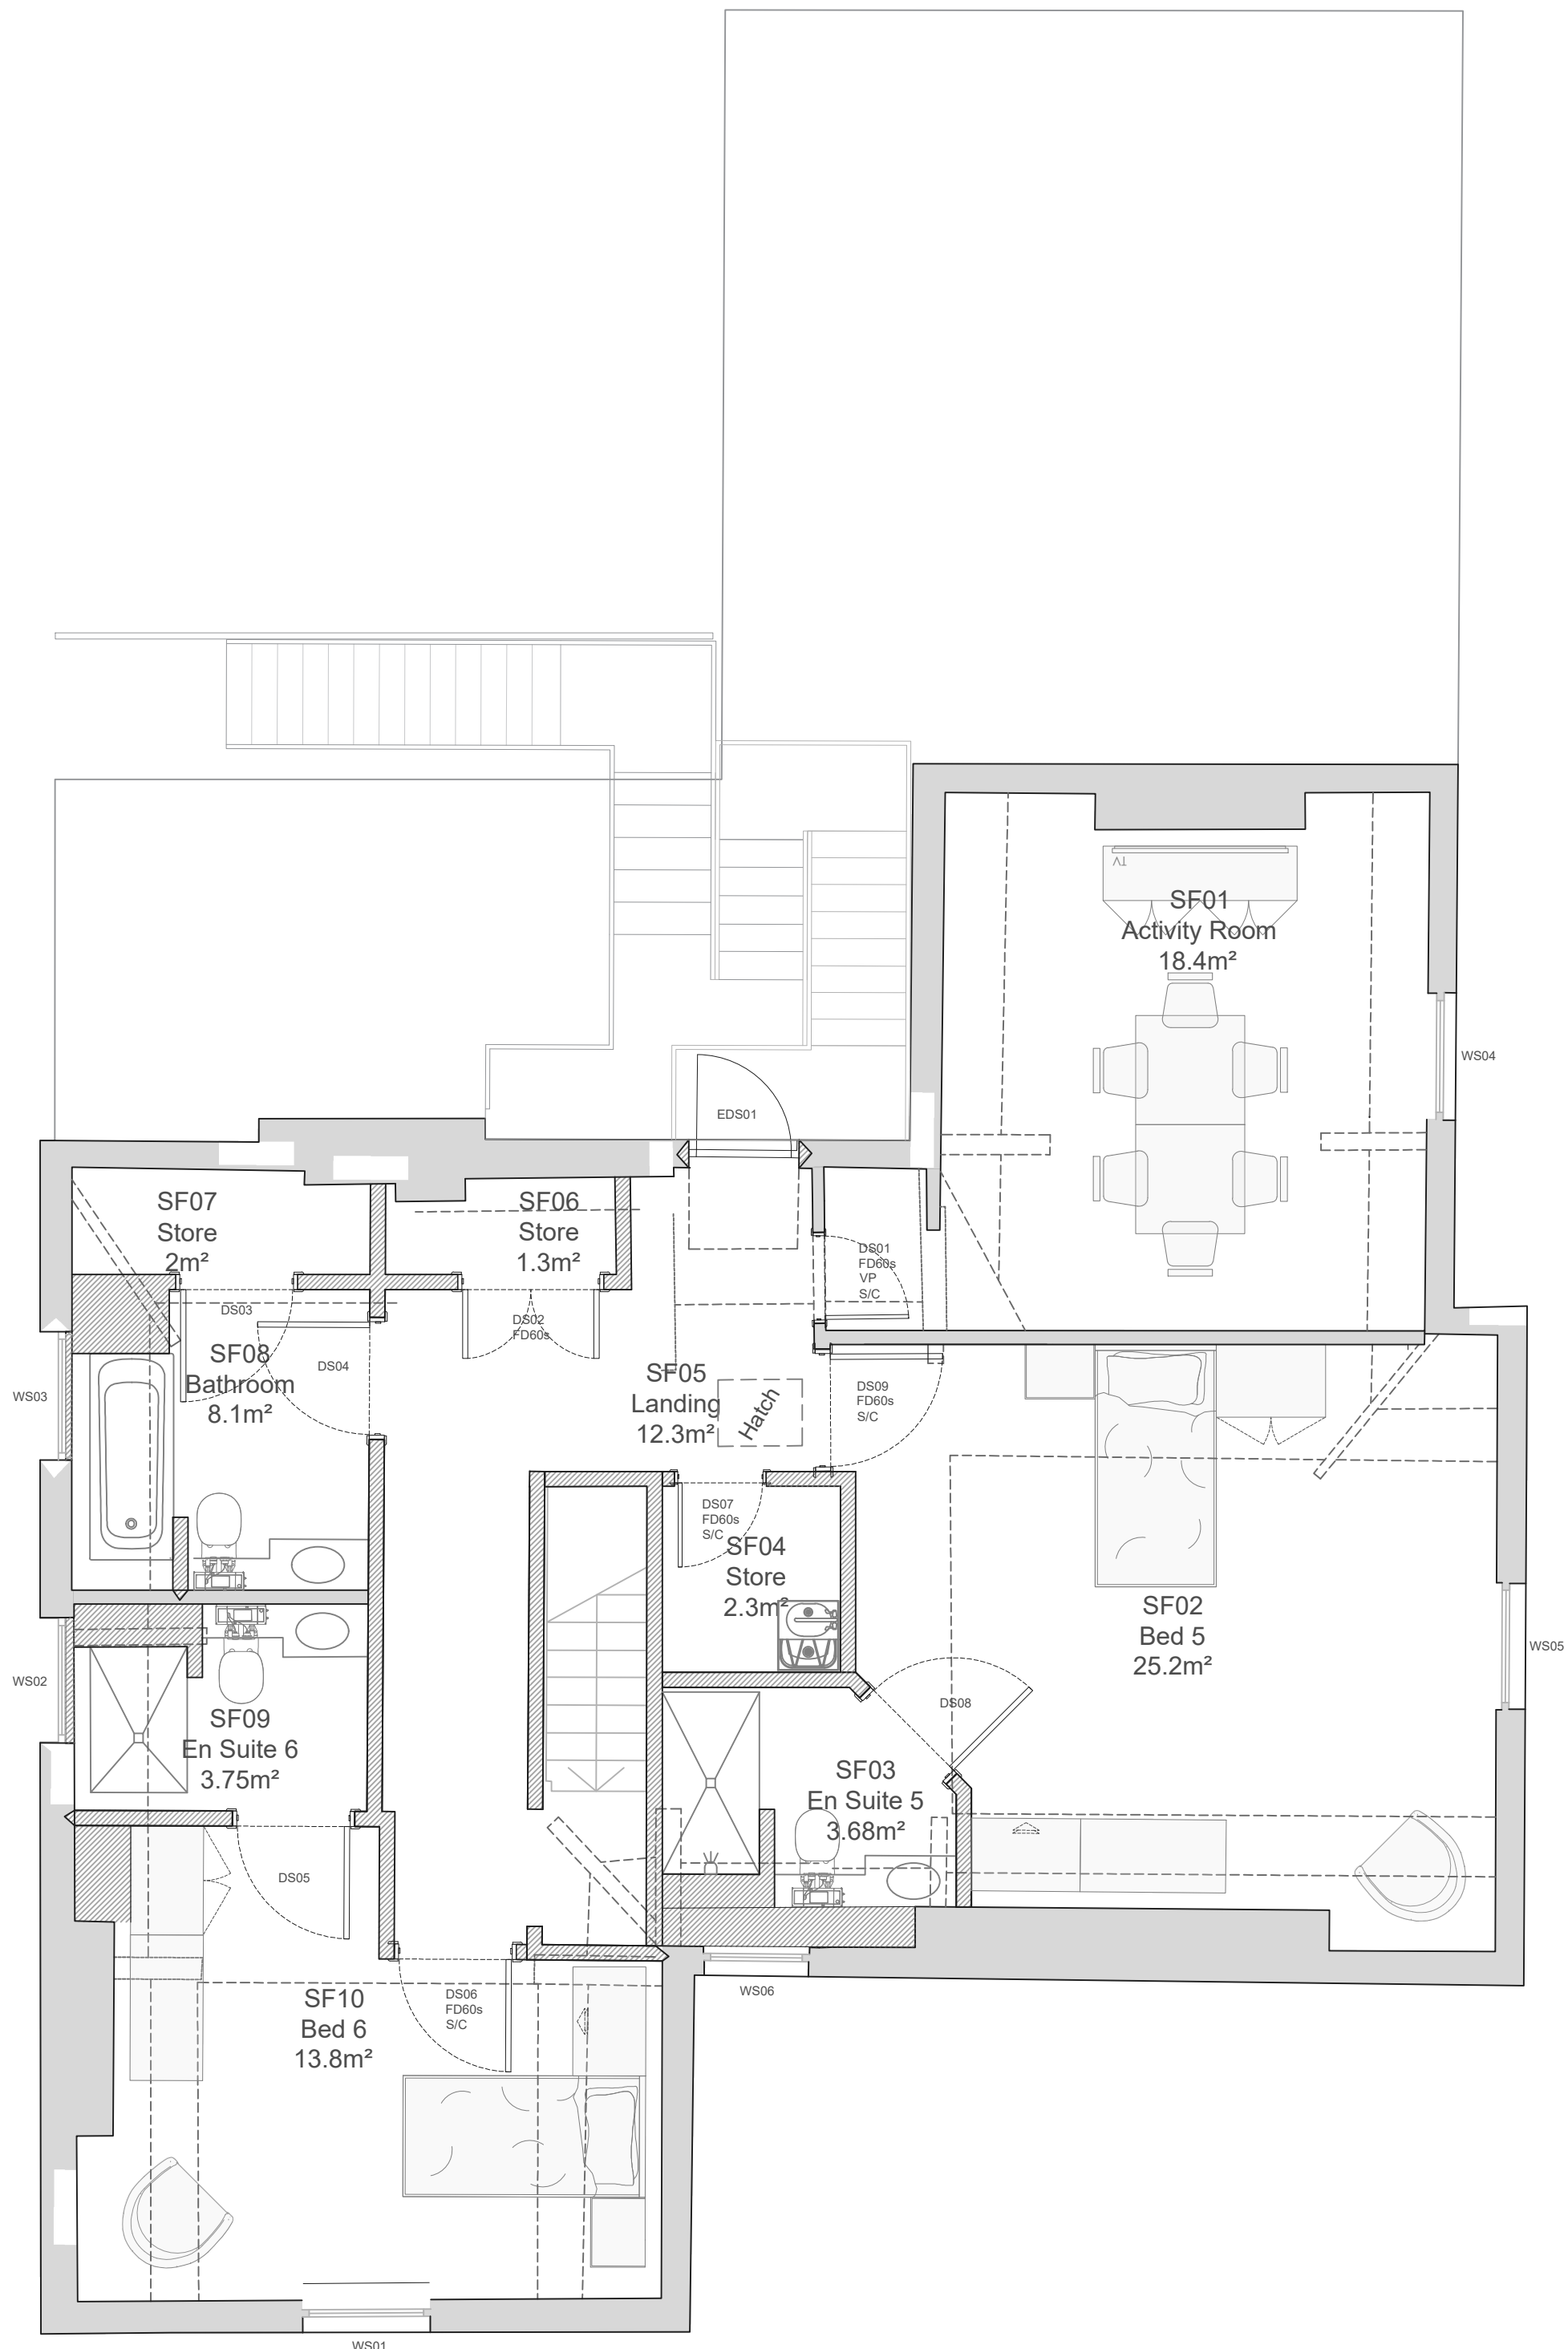

Proposed Second Floor Plan 1:50

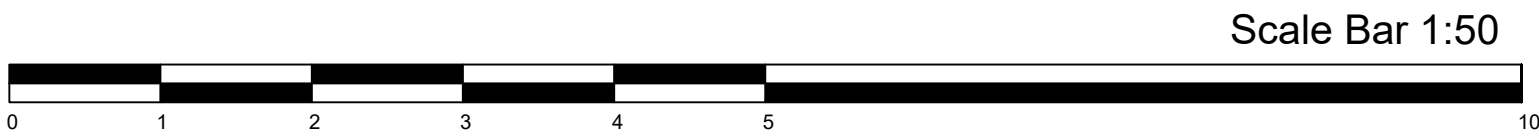

 Cygnets Health Care 3rd Floor 4 Millbank Westminster London SW1P 3JA	Cygnets Ty Alarch	
	Pontmorlais W, Merthyr Tydfil CF47 8UY	
	Proposed First & Second Floor Plans 1:50 @ A1	
	24/03/2022	drawn AM
proj code	comp	rev
600016 - CYG - V1 - XX - DR - K - 2003		B
NOTE: DRAWING IS FOR DESIGN INTENT PURPOSES ONLY. CONTRACTOR TO DEVELOP DETAILED DESIGN AND PRESENT TO CLIENT FOR APPROVAL. DO NOT SCALE FROM THIS DRAWING. ANY DIMENSIONS SHOWN ARE INDICATIVE ONLY AND ARE SUBJECT TO VERIFICATION ON SITE. THE CONTRACTOR IS TO SET OUT, CHECK AND CO-ORDINATE ALL DIMENSIONS ON SITE DURING THE COURSE OF THE WORKS. THIS DRAWING IS TO BE READ IN CONJUNCTION WITH ALL OTHER PLANS, STRUCTURAL CALCULATIONS AND SPECIFICATIONS.		