




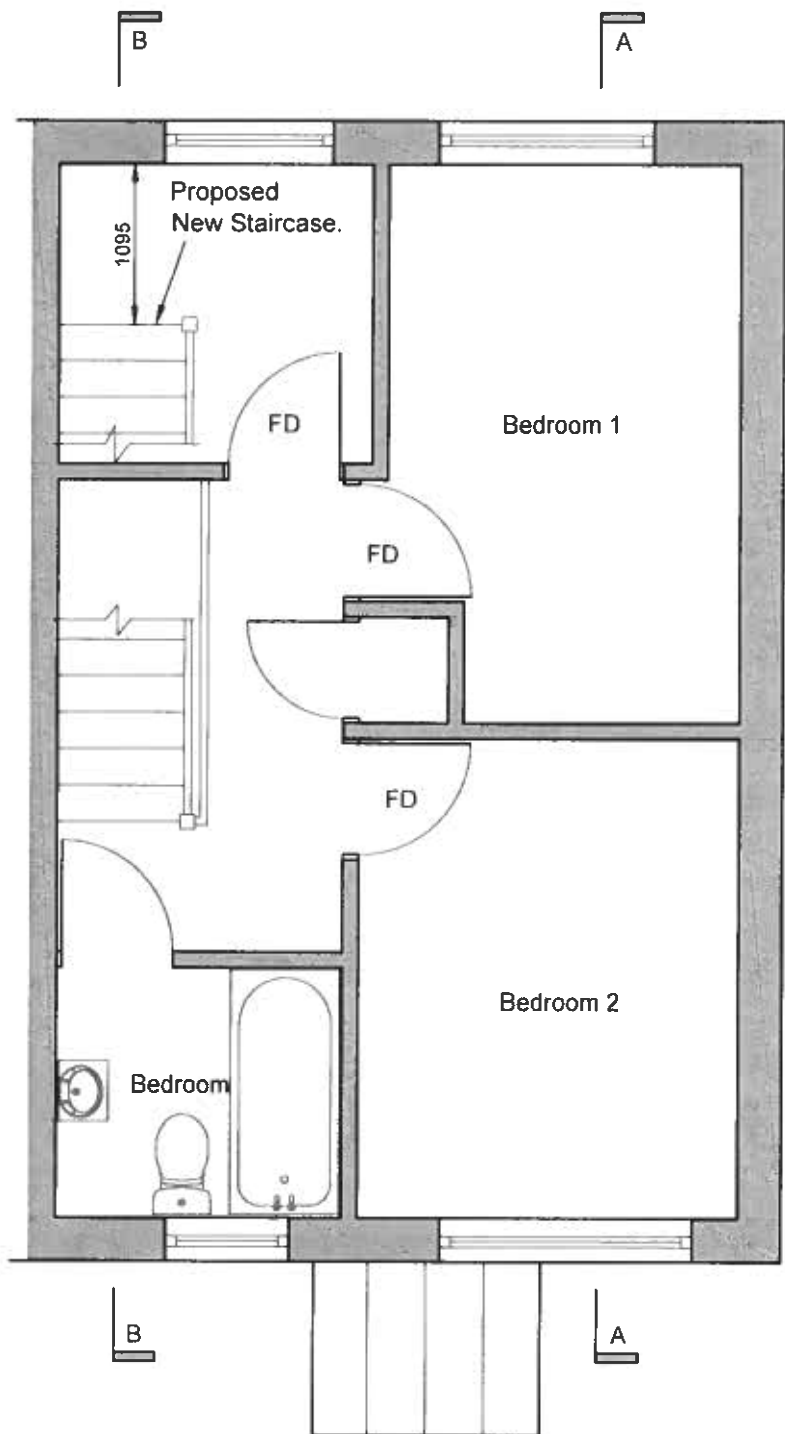

PROPOSED GROUND FLOOR

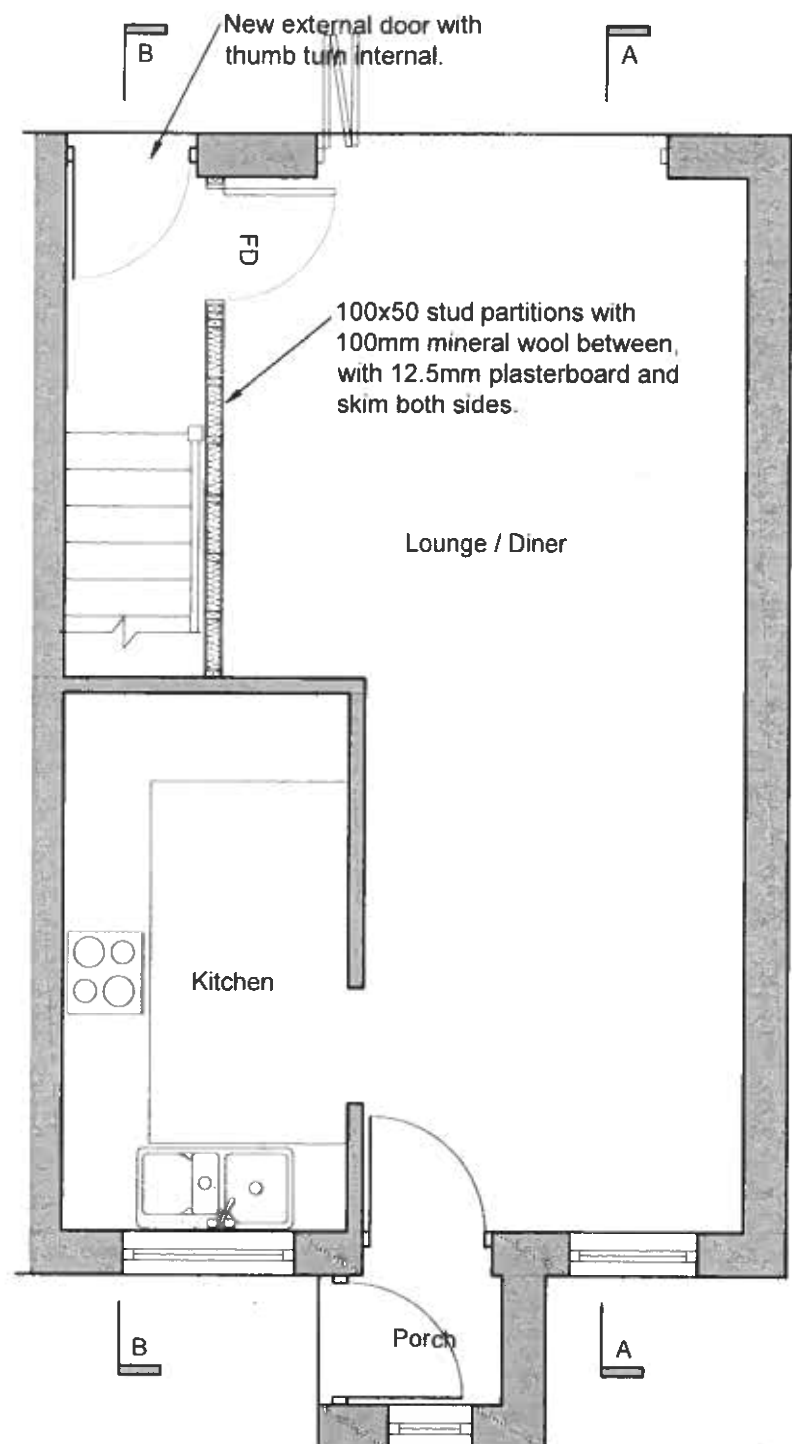

PROPOSED FIRST FLOOR

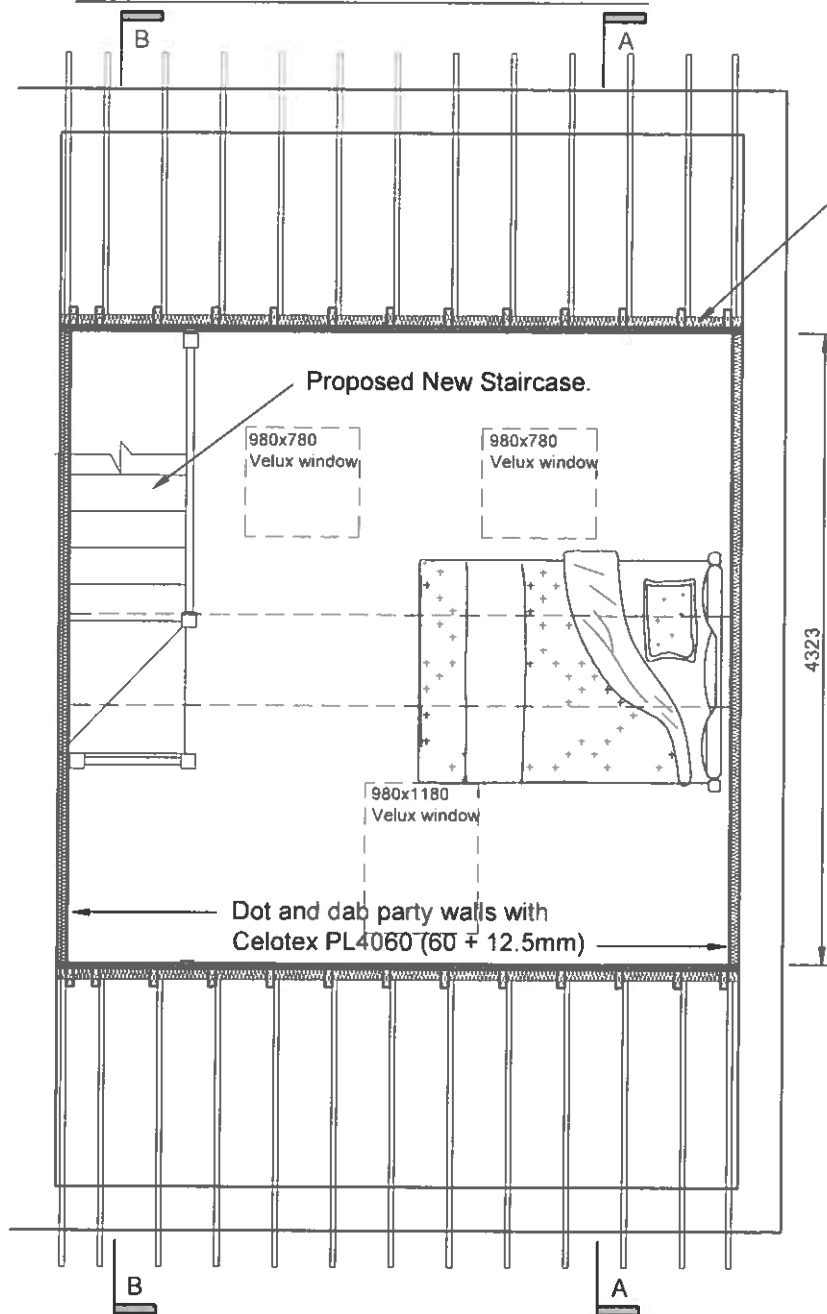

PROPOSED ATTIC ROOM

75mm of Celotex FR5000 to be positioned between the 100mm stud with a 27.5mm Celotex PL4015 insulated plasterboard fixed over the face of the stud to achieve the usual target of 0.28 W/m2K for a loft conversion,

200134

MTGBC
15 JUN 2020

Proposed Attic Conversion to
9 Saint John's Grove, Penydarren
Merthyr Tydfil CF47 9AL

471-004

Proposed Floor Plans

Building Control Mar '20 1:50@A3

Do not scale off this drawing.

