


Proposed Agricultural Building
Machinery & winter Fodder
(Applicant Mr S Rees)

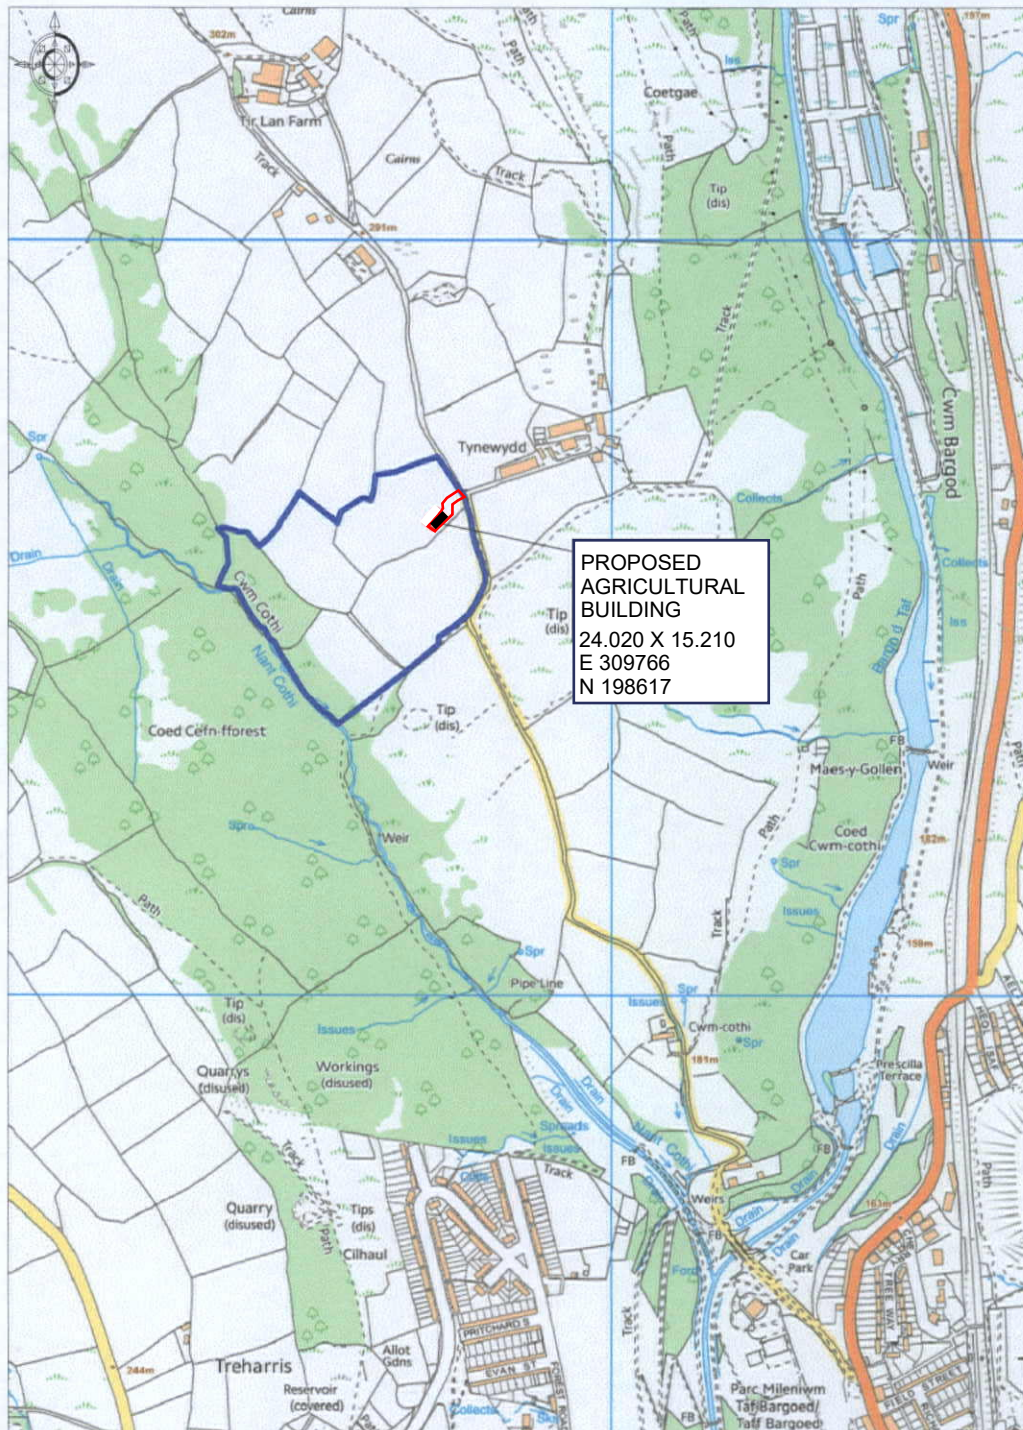

Ordnance Survey © Crown Copyright 2017. All rights reserved.
Licence number 100022432. Plotted Scale - 1:10000

John E Jeremy
Chartered Surveyors
September 2017