
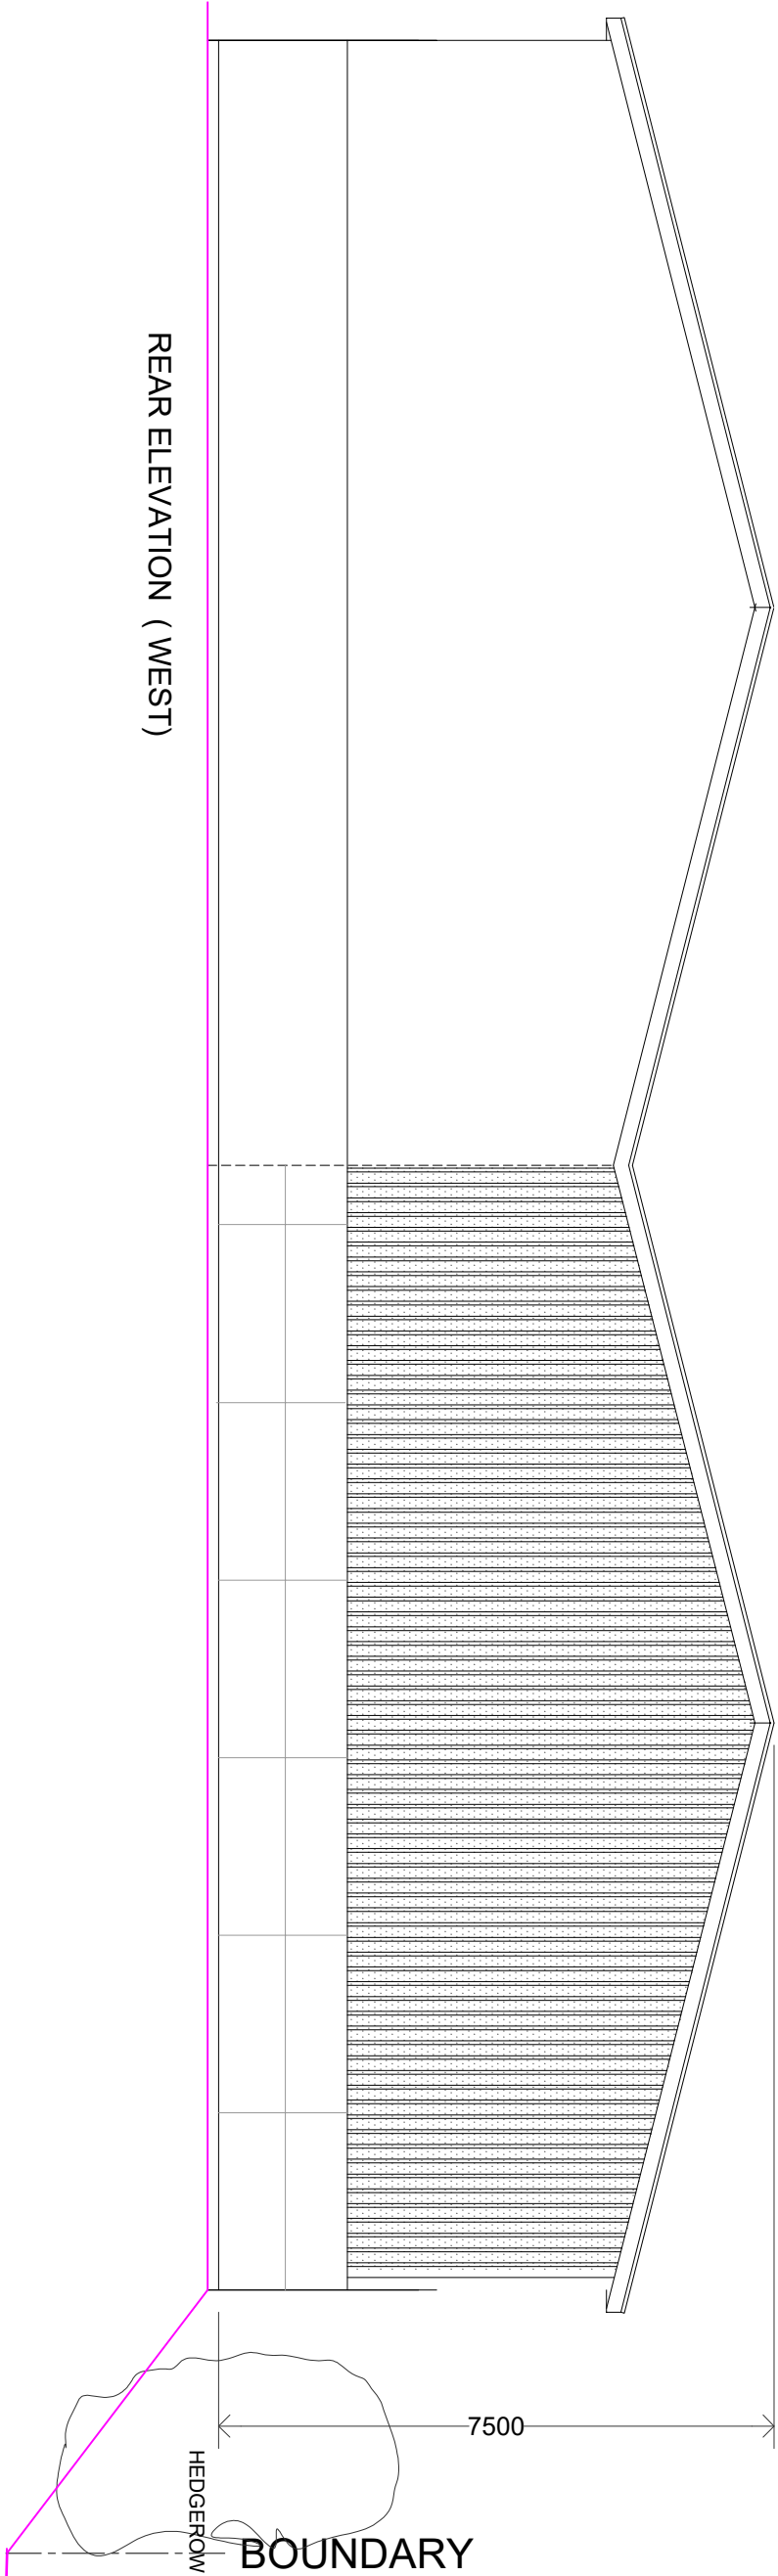


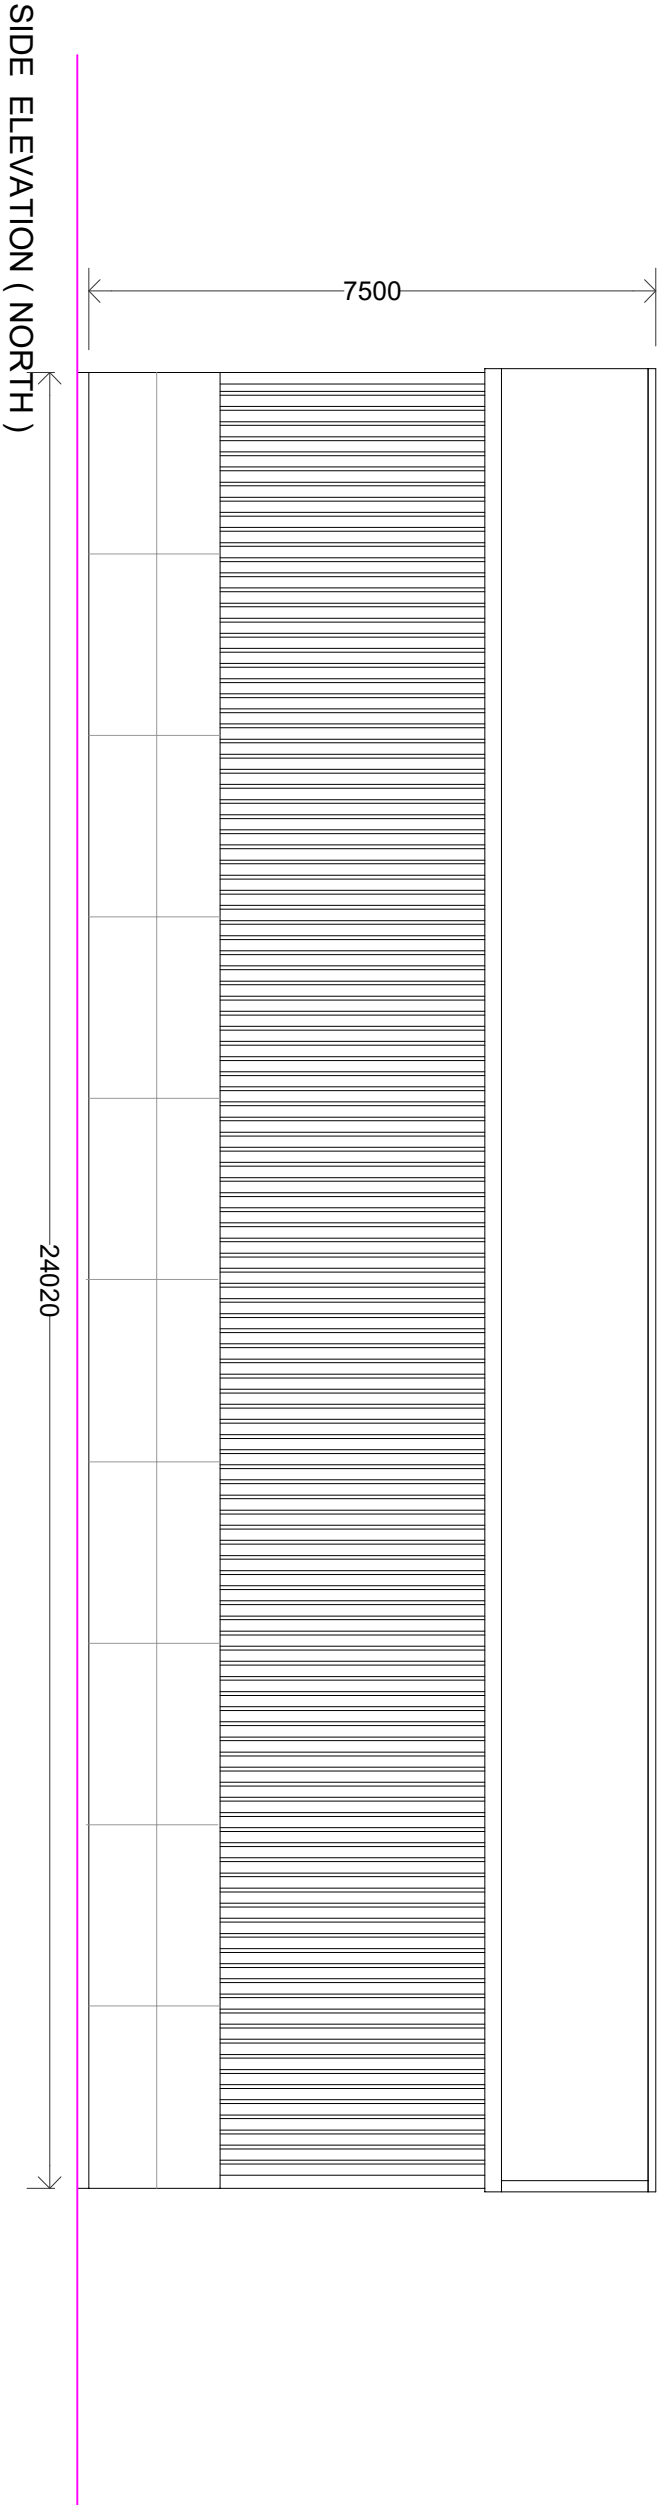

k.j.lloyd AADIP, RIBA
CHARTERED ARCHITECT

49 Coed Y Pŵl, Llantrisant
Caerphilly, CF83 3PT

PROJECT
LAND FORMERLY PART OF MEADOW SWEET FARM
HIGH STREET
TRELEWIS

SCALE
1:100 @ A3
DRAWN
KL

DATE
MAY 2023
DSC NO.
03

DRAWING PROPOSED STOCK SHED ELEVATIONS - SHEET 2 OF 2

THIS DRAWING IS COPYRIGHT