


SECTION AA

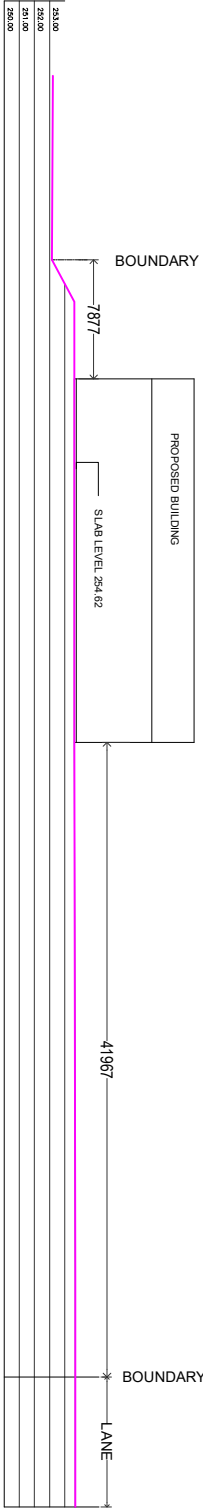

SECTION BB



k.j. lloyd AADIP, RIBA
CHARTERED ARCHITECT

49 Coed y Ffa, Llambodach
Caerphilly, CF83 3PT

PROJECT
LAND FORMERLY PART OF MEADOW SWEET FARM
HIGH STREET
TRELEWIS

SCALE
1:500 @ A3
DRAWN
KL

DATE
JULY 2023
DWS NO
L01

DRAWING
SECTIONS

THIS DRAWING IS COPYRIGHT