


SITE LOCATION 1:2500 @ A4

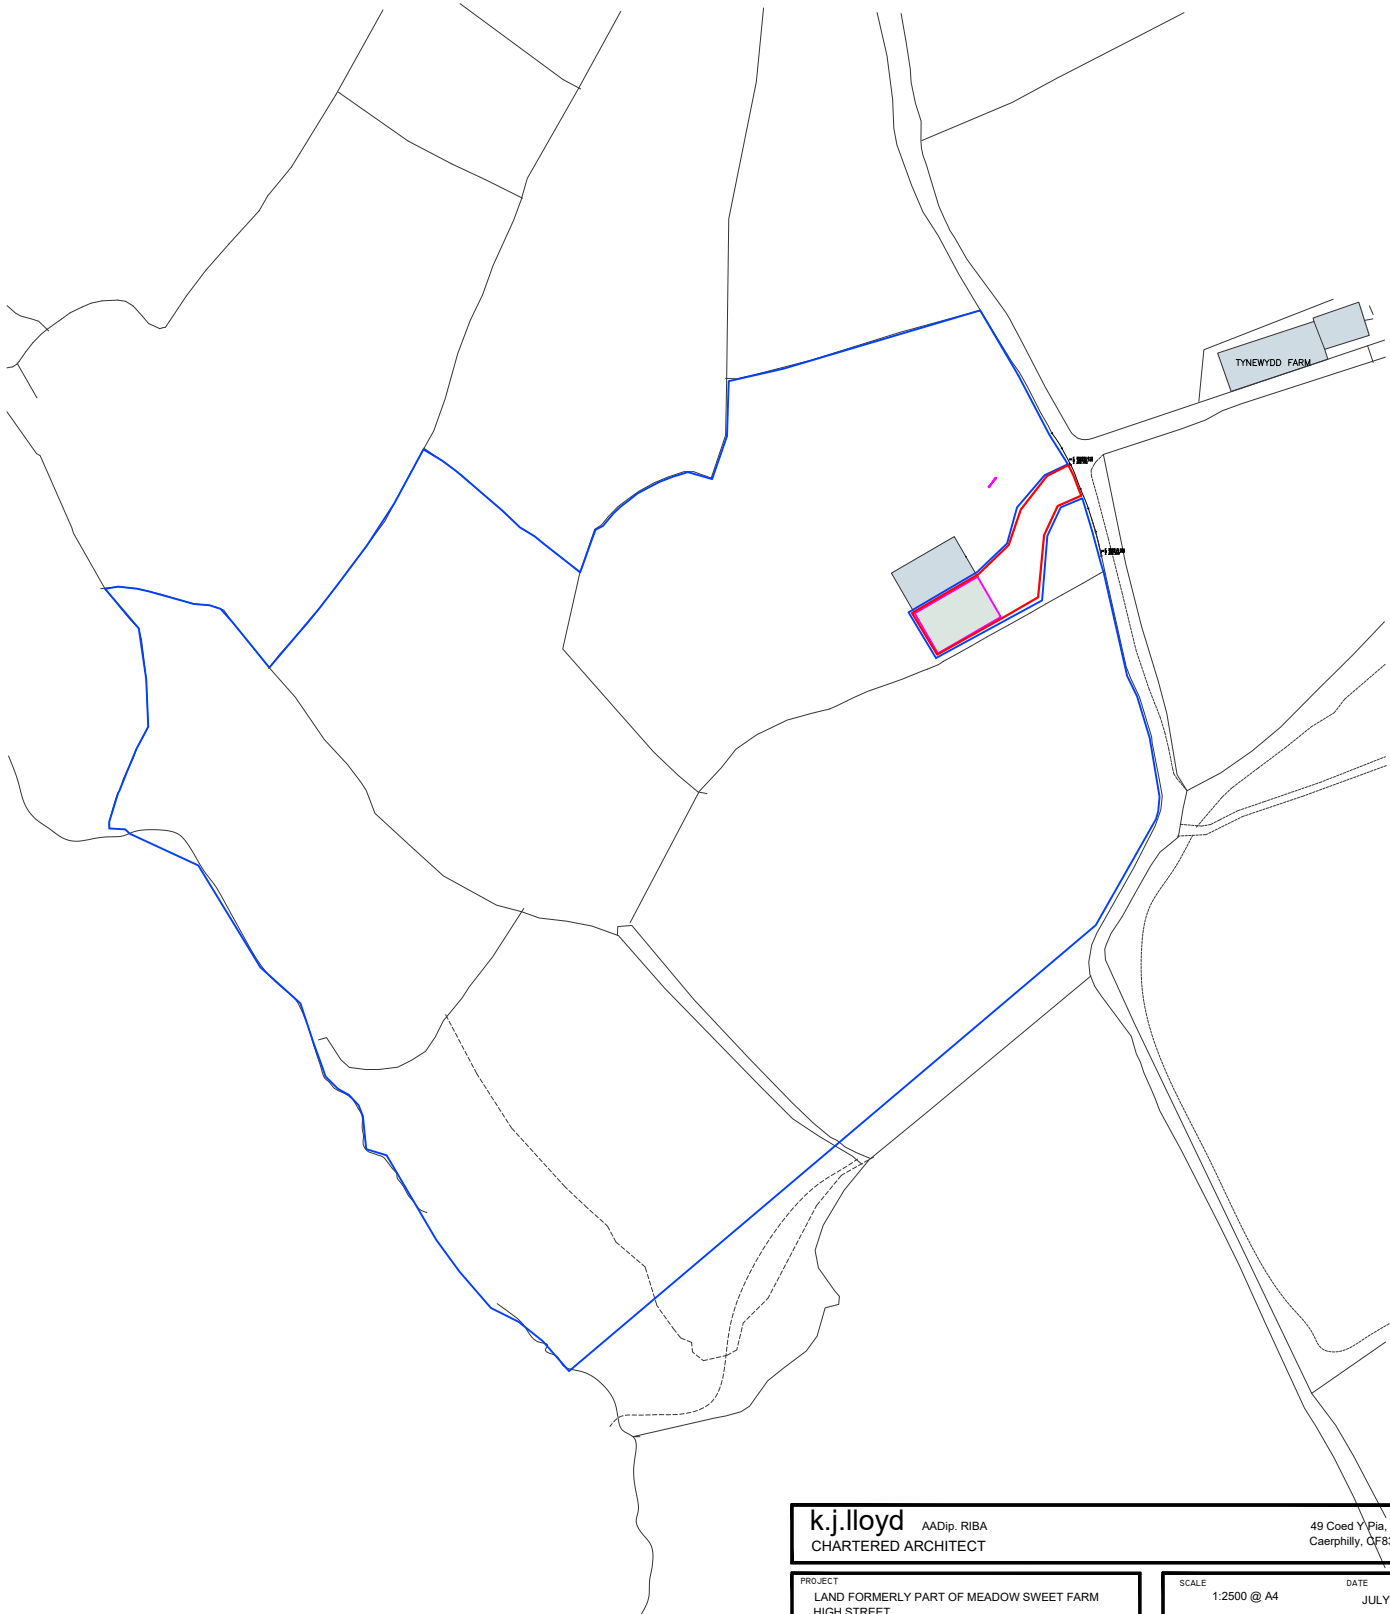

k.j.lloyd AADip, RIBA CHARTERED ARCHITECT		49 Coed Y Pia, Llanbradach Caerphilly, CF83 3PT	
PROJECT LAND FORMERLY PART OF MEADOW SWEET FARM HIGH STREET TRELEWIS		SCALE 1:2500 @ A4 DRAWN KL	DATE JULY 2023 DRG. NO. L.01
DRAWING SITE LOCATION PLAN			

THIS DRAWING IS COPYRIGHT