




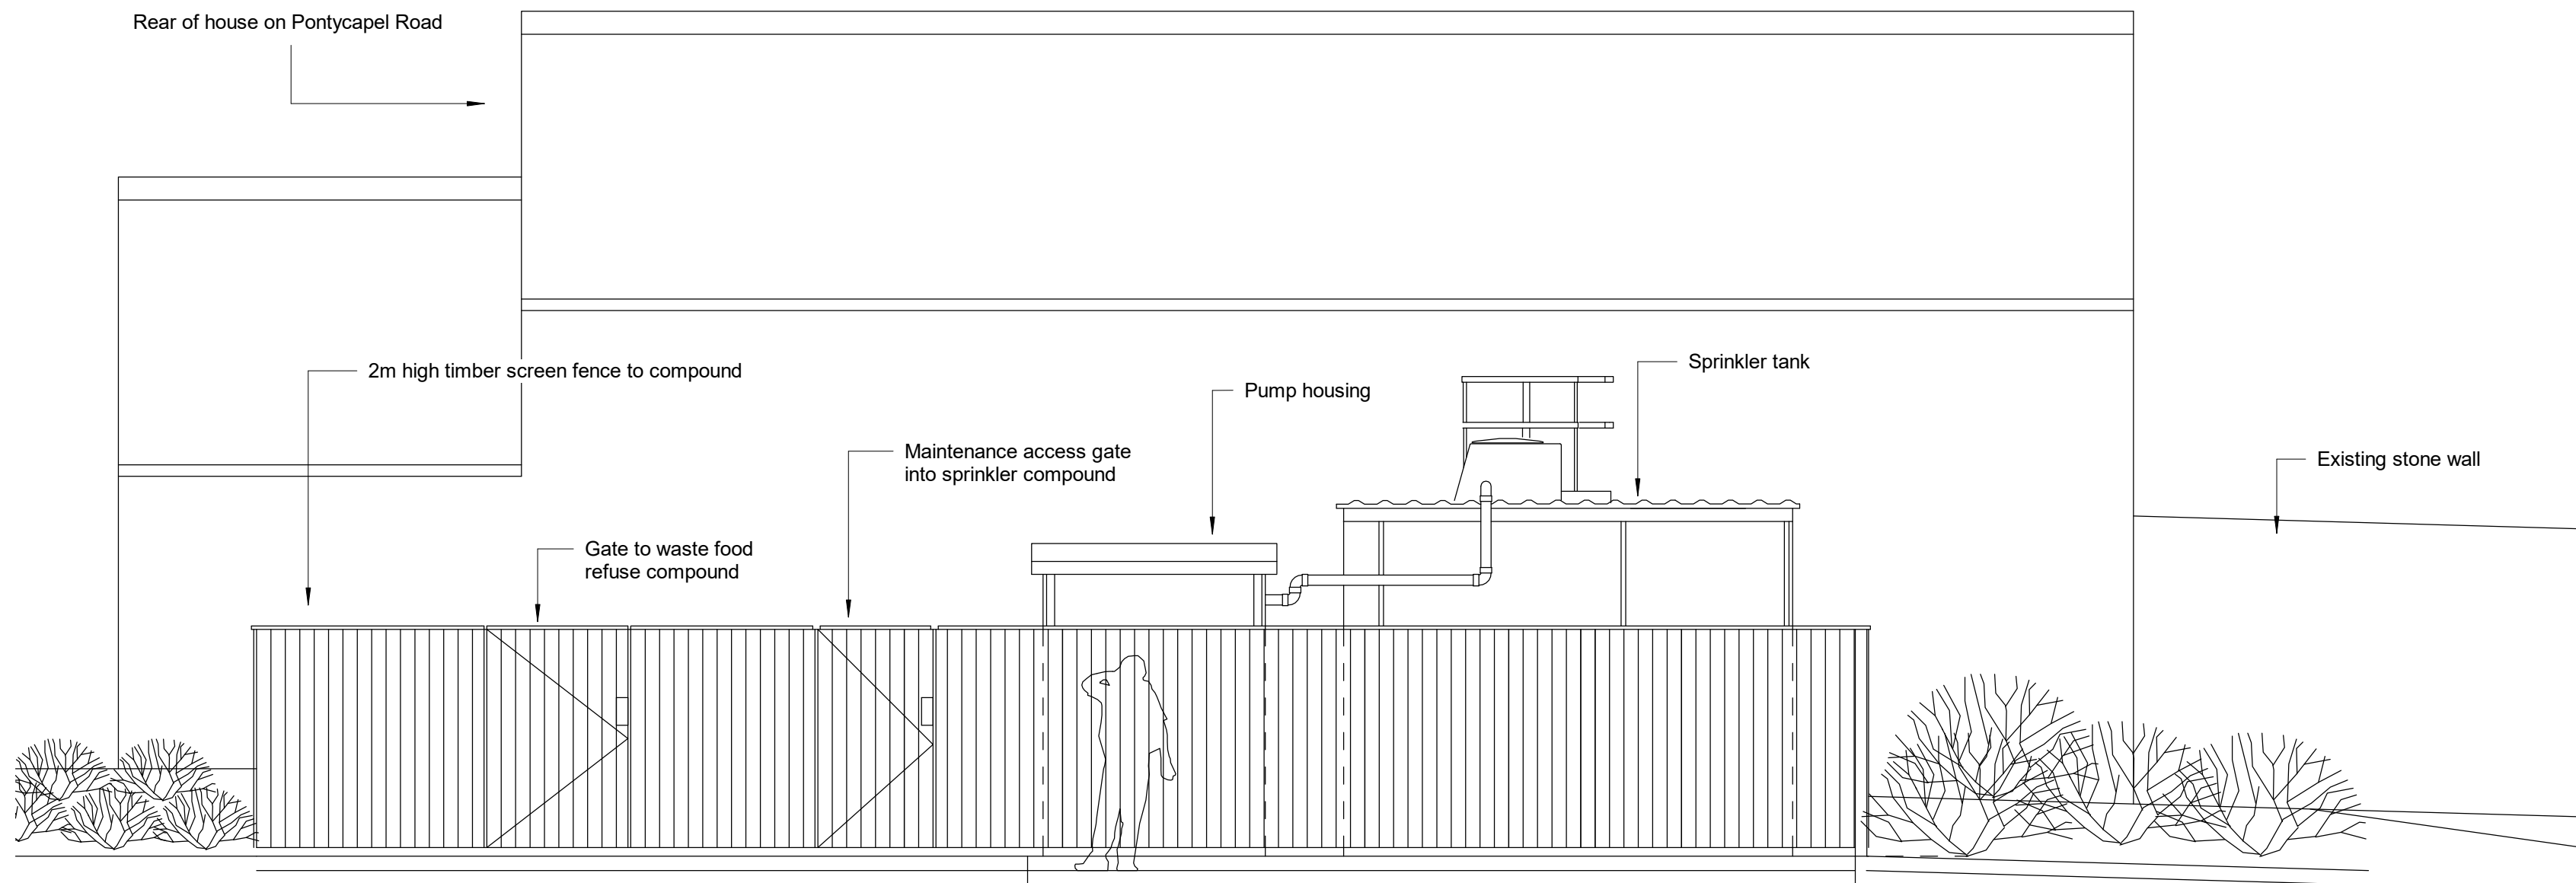


1 Sprinkler tank
1:50

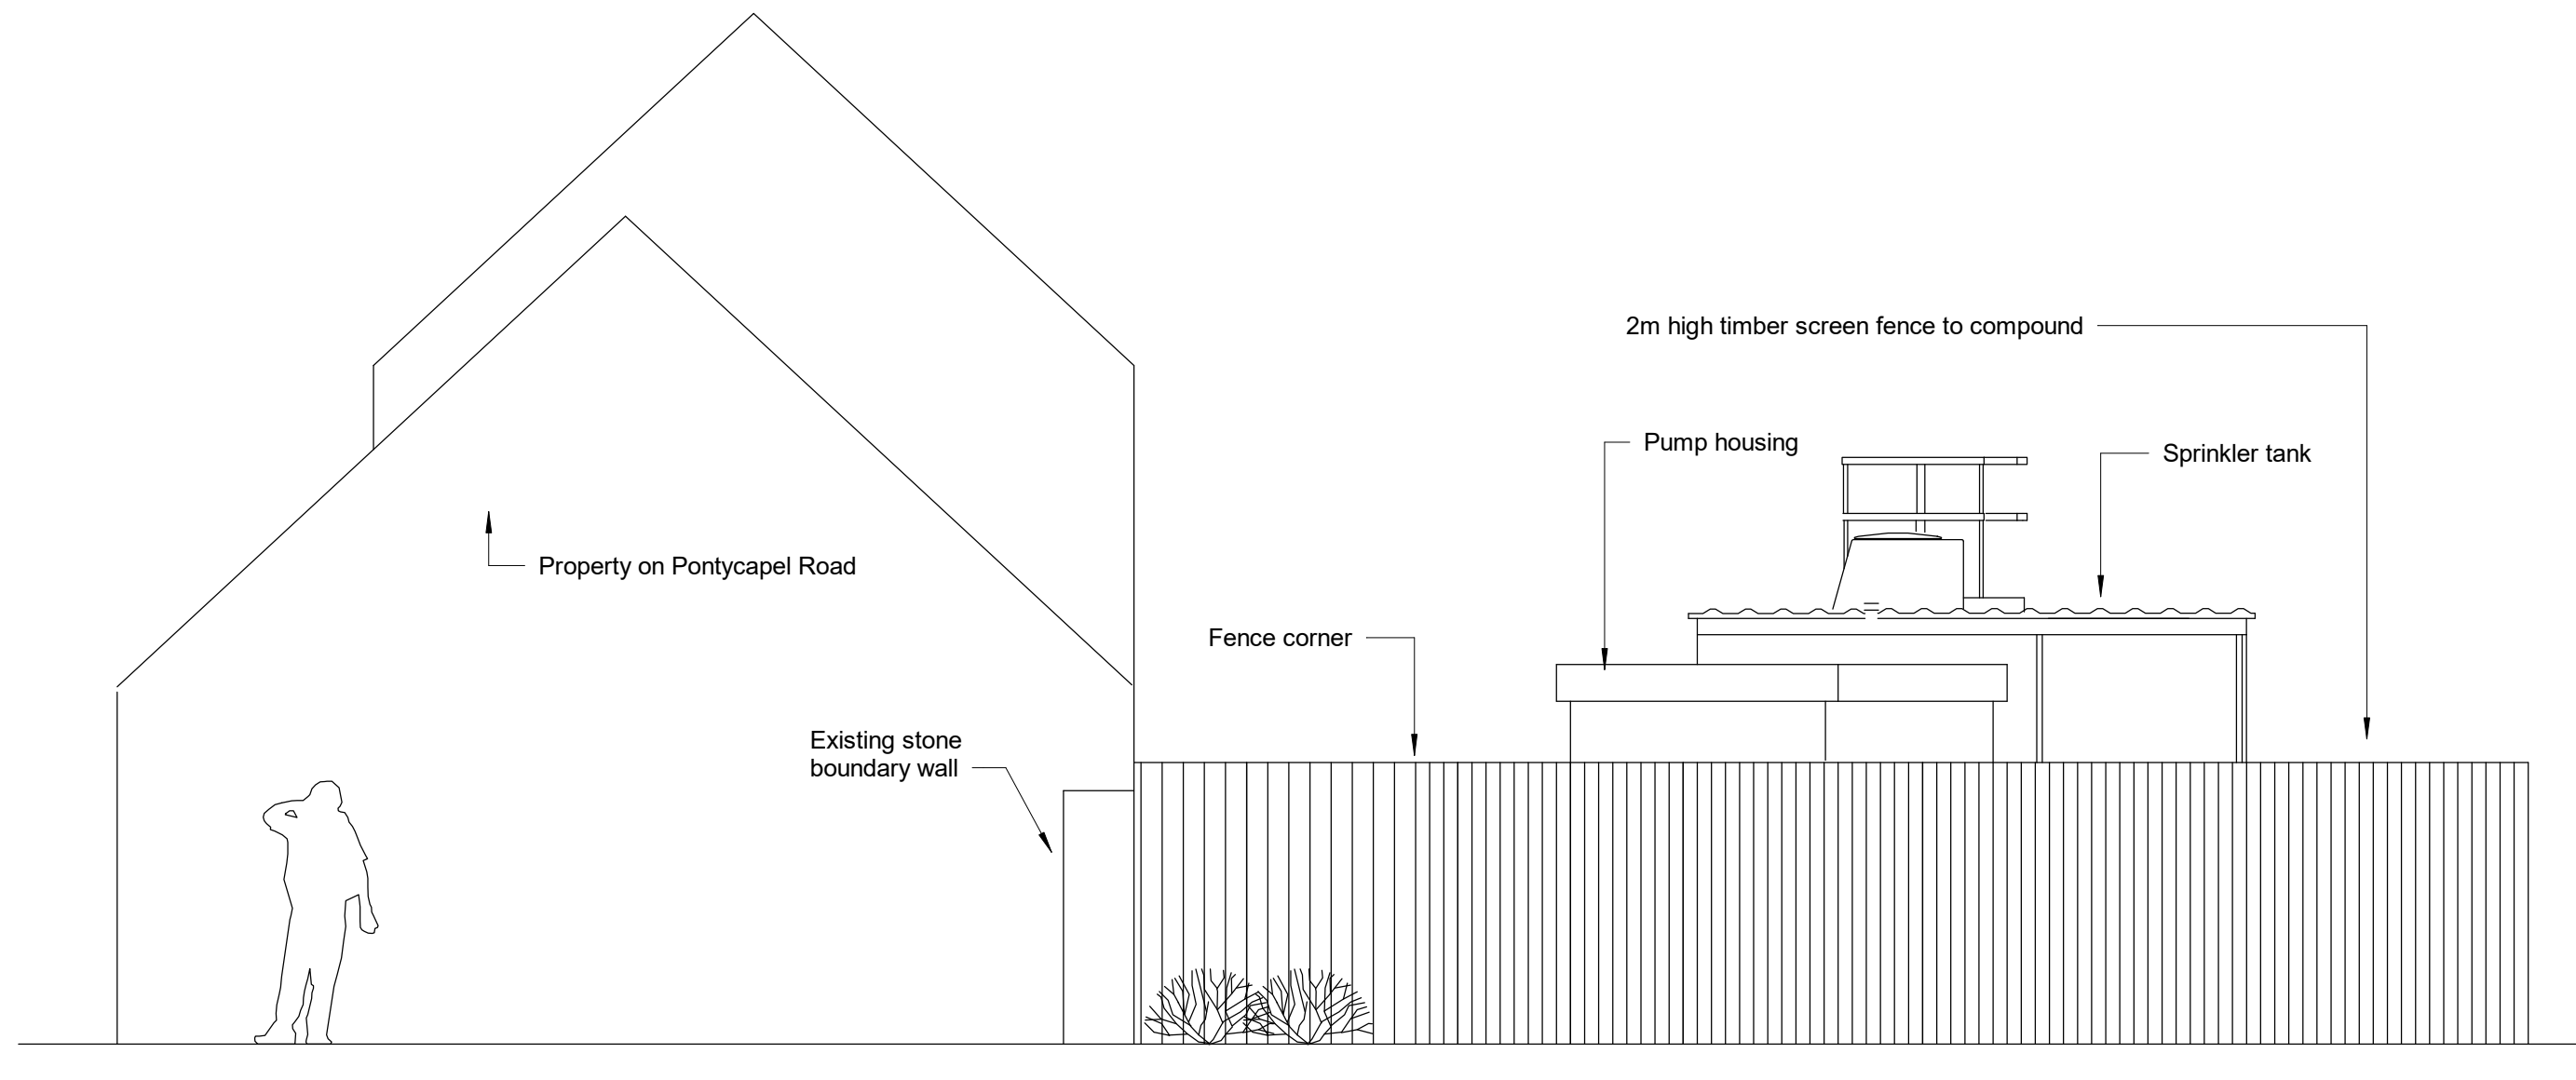


4 Sprinkler tank compound/ gable end elevation
1:50

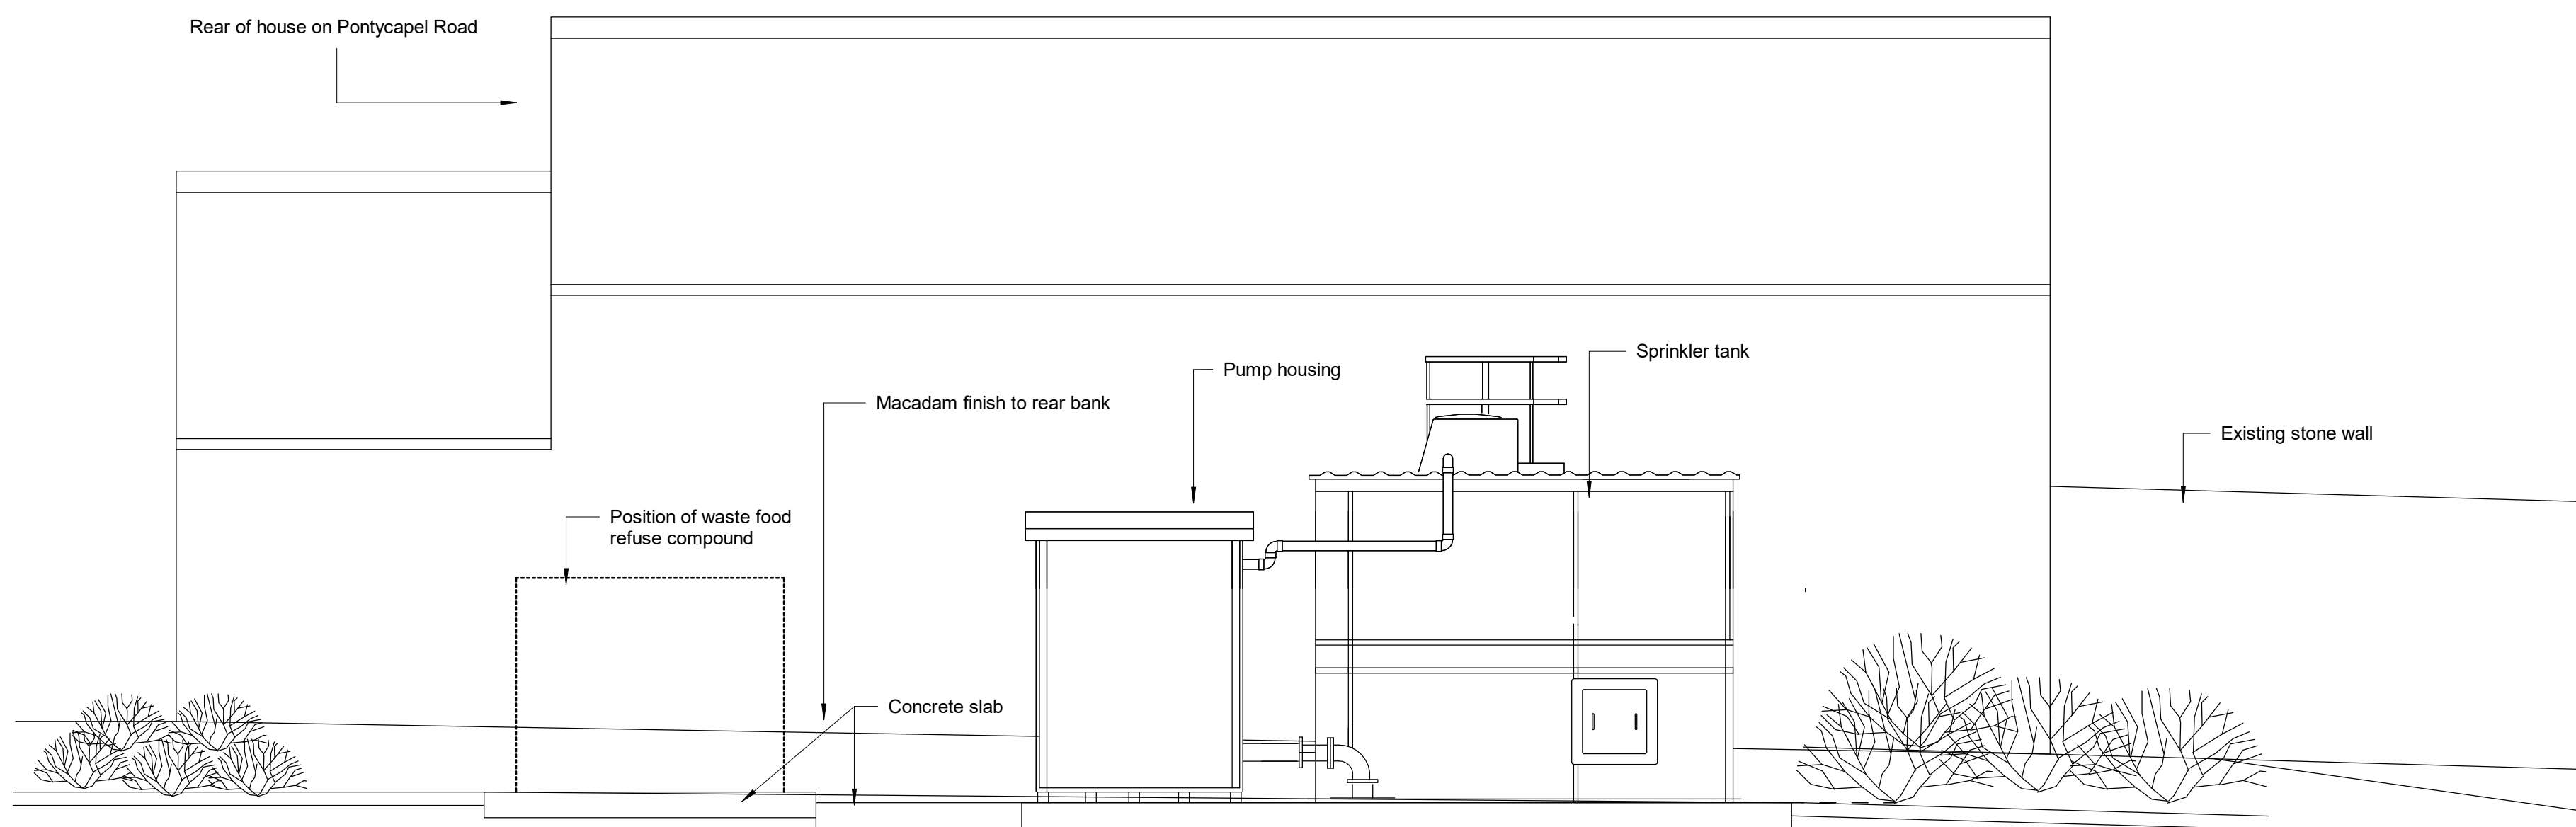

3 Sprinkler tank - no fence shown
1:50

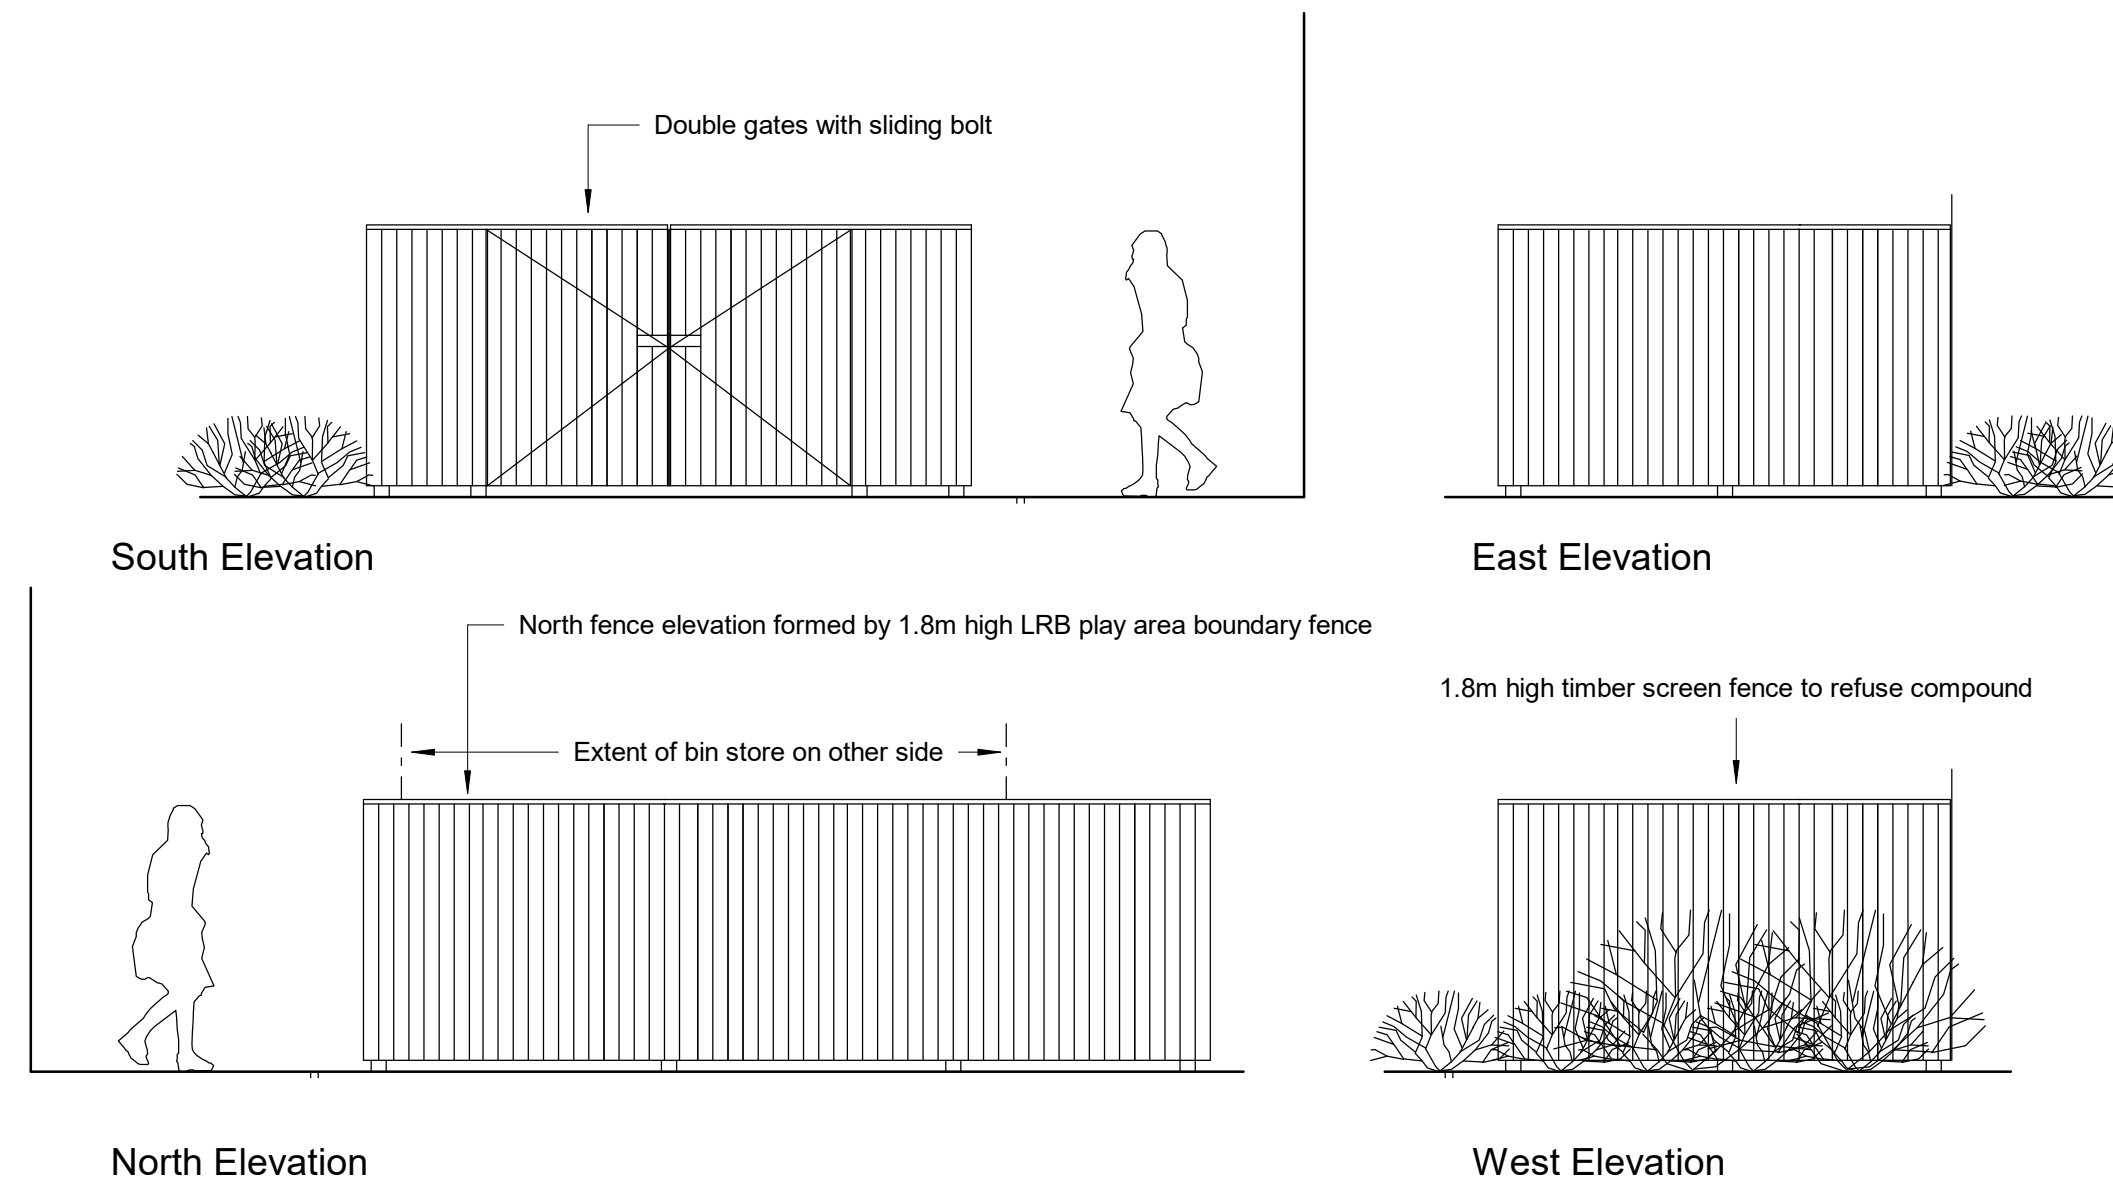

5 Refuse compound Elevations
1:50

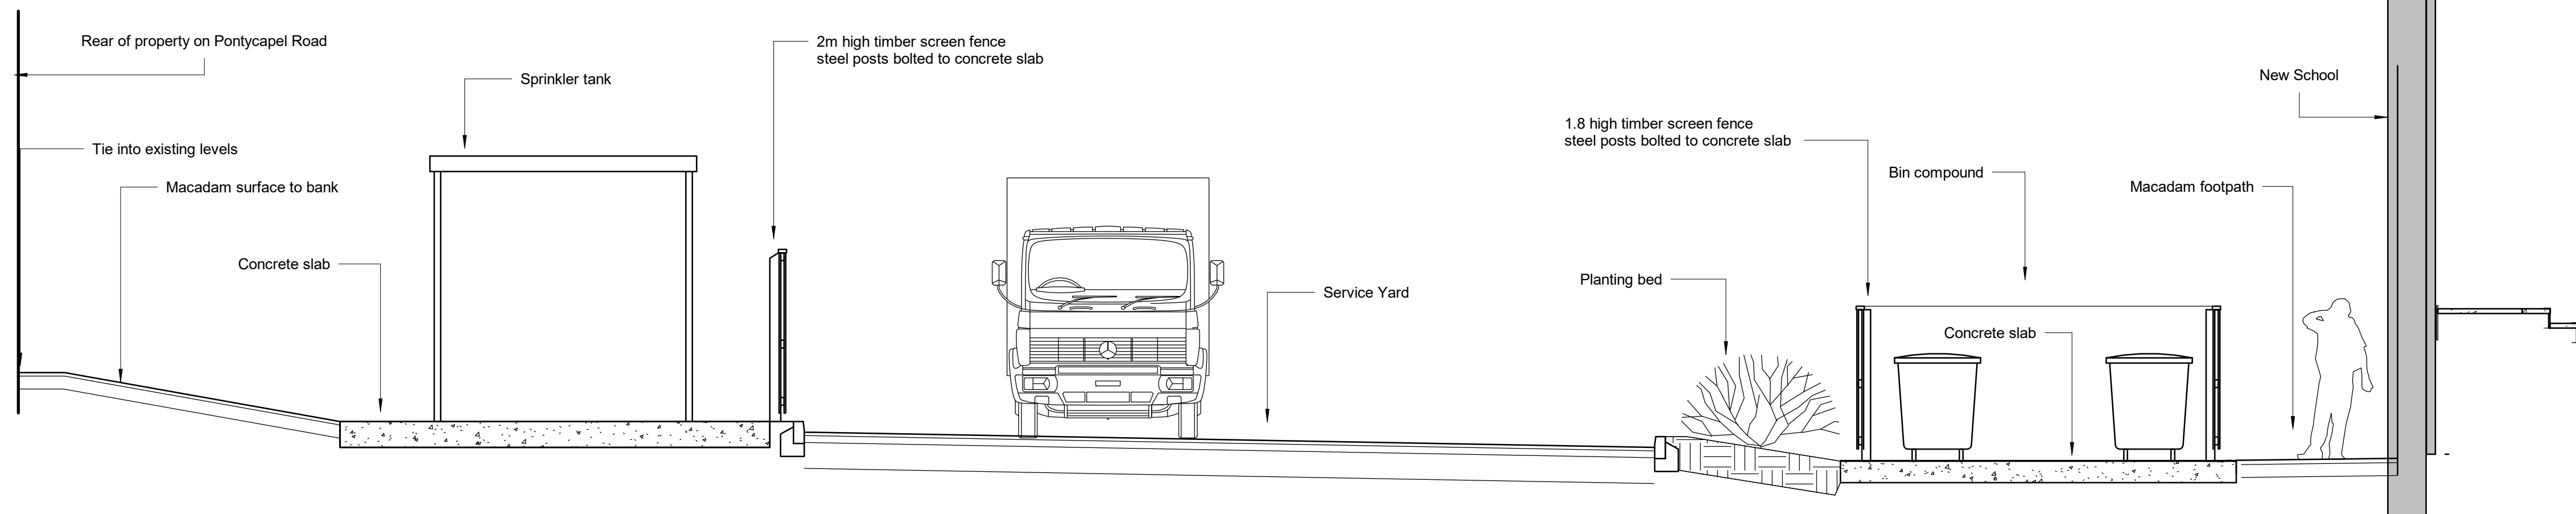

2 Section Service Yard
1:50

Rev	Description	Drawn	Checked	Date Issued
P1	Planning	CM		21.02.20
P2	Planning	CM		20.03.20
P3	Sprinkler tank enlarged in height	CM		20.04
C1	Construction Issue	CM		20.07.21
C2	Fence height and LRB fence added	CM		07.08.21

DO NOT SCALE. Use figured dimensions only.
The contractor is requested to check all dimensions before the work is put in hand.
© All copyrights Austin-Smith Lord LLP
This drawing must only be used for the purpose for which it is supplied and its contents must not be reproduced for any purpose without written permission.
No areas indicated, or areas calculated from this drawing should be used for valuation purposes or as the basis for development contracts.
Austin-Smith Lord LLP is a limited liability partnership registered in England & Wales.
Number 00315562

Drawn	Author
	Austin-Smith Lord LLP Architects Designers Planners Landscape Architects Port Of Liverpool Building Pier Head, Liverpool L3 1BY t +44 (0)151 227 1083
Date	Issue Date
Scale @ A1	1:50
Status	A5
	e liverpool@austinsmithlord.com Drawings and models powered by Austin-Smith Lord LLP BIM using Autodesk Revit

Austin-Smith: Lord			
Project Ysgol Y Graig, Merthyr Tydfil			
Description Refuse and Sprinkler Tank Compound- Elevation and Section Sheet 1			
Job No.	Drawing No.	Revision	C2
119005	YYG- ASL- XX- 00- DR- L- 9018		