


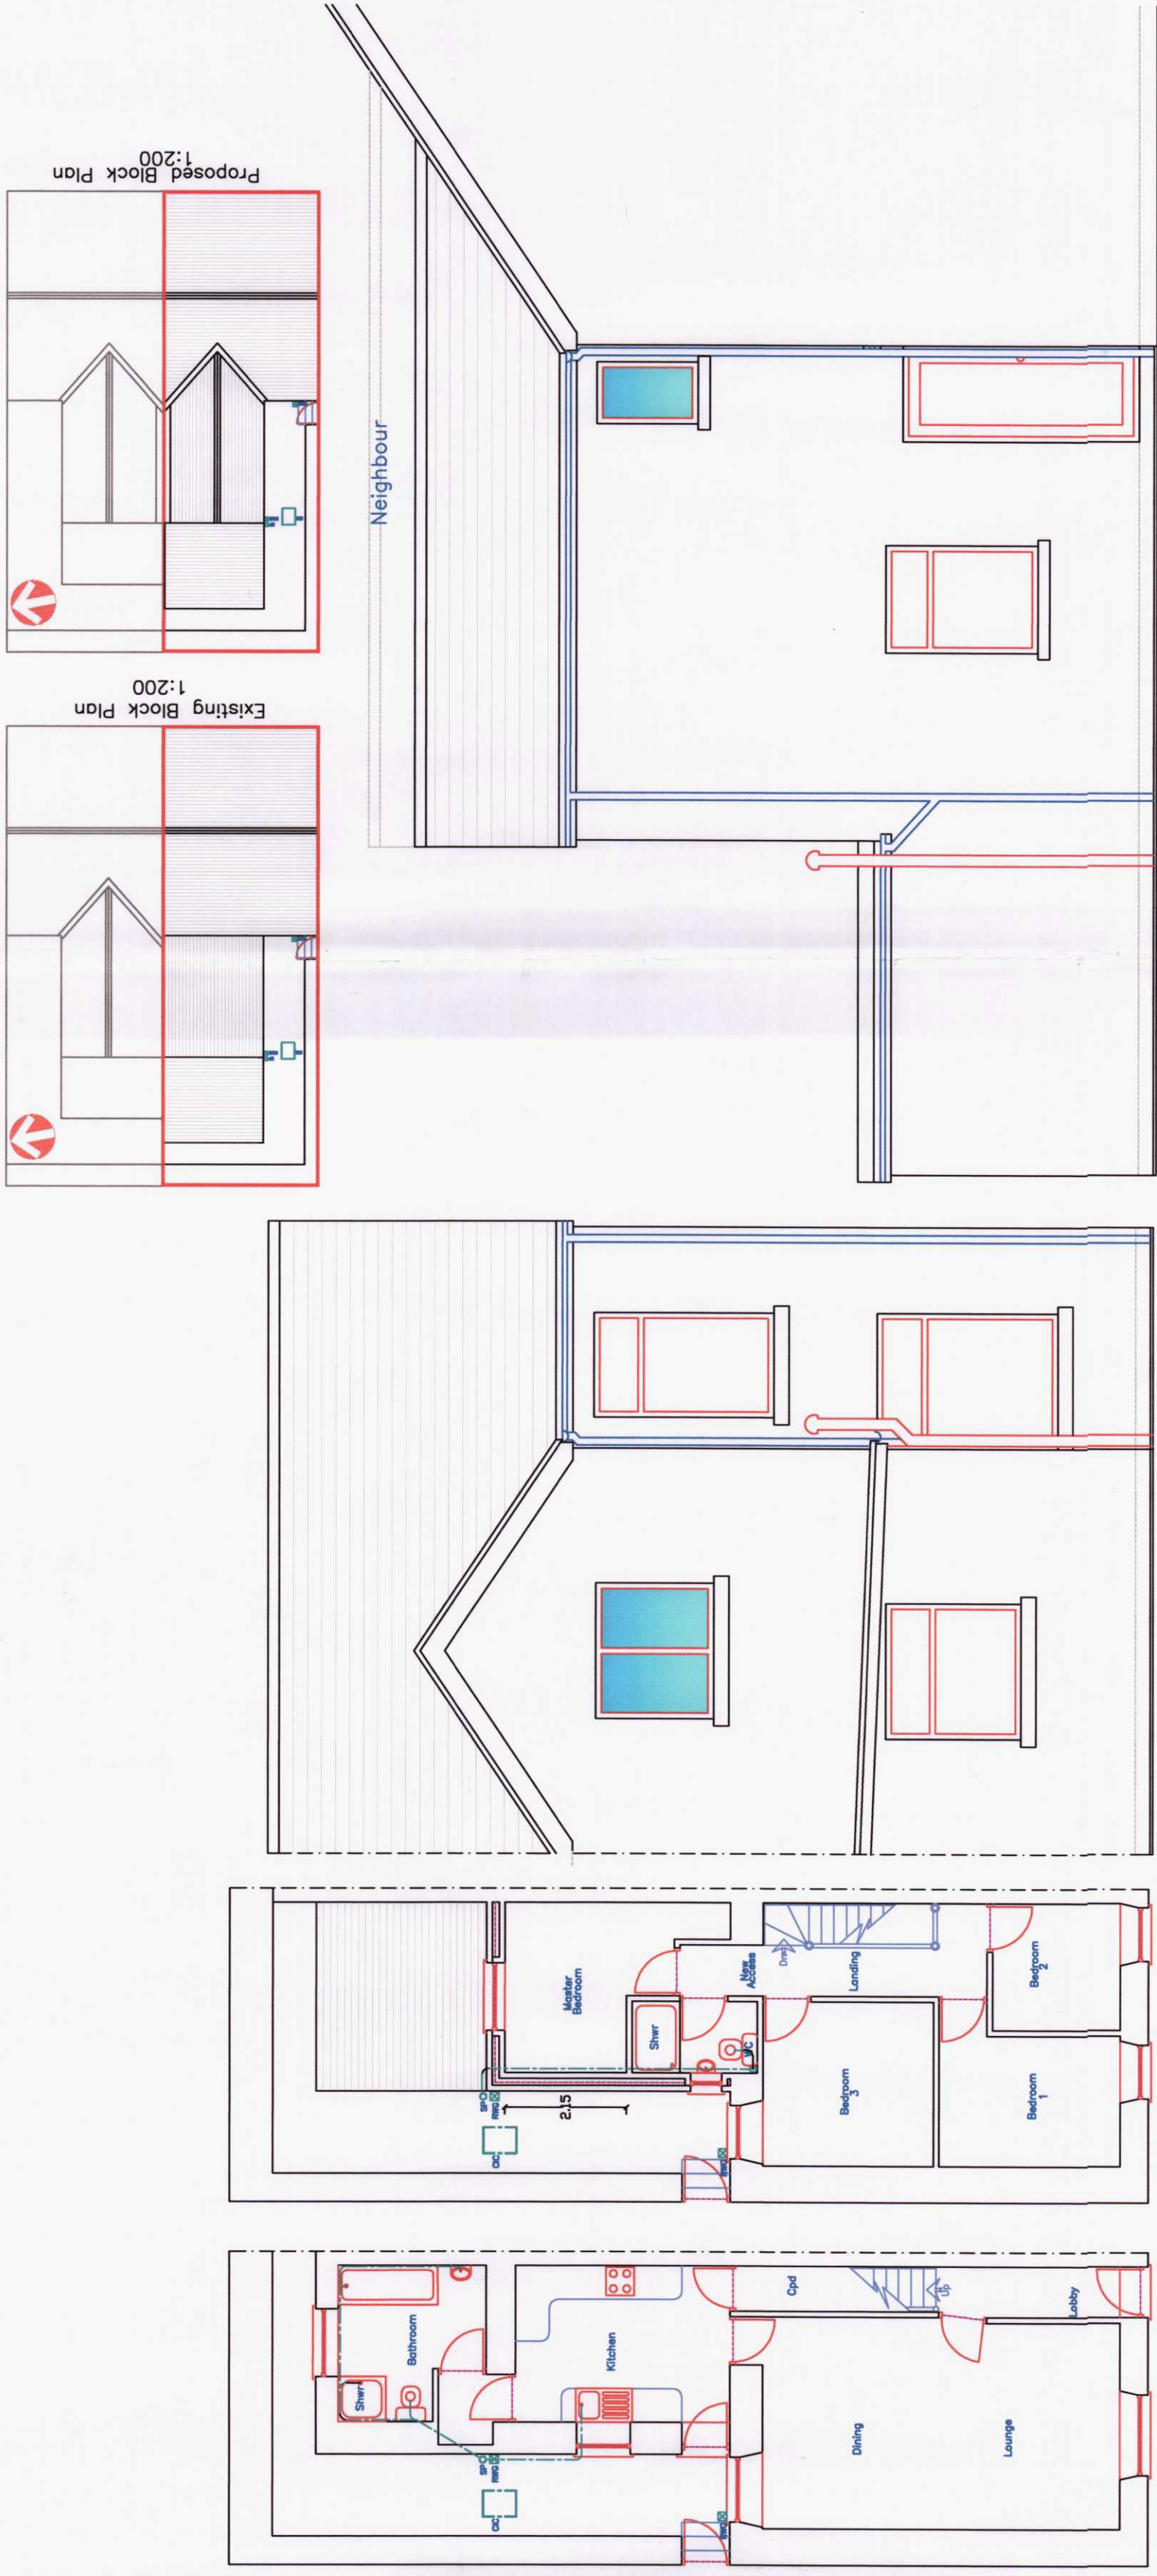

Proposed Extension

01 DEC 2020
RECEIVED

N.B. Notice needs to be served regarding
Access to the site for the
Execution of adjacent foundations
Overseeing of RW goods
Foundation encroachment
Works on party wall/roof.

Finishes
Roof: Concrete tile matching existing
External walls: matching existing
Windows/Doors: White uPVC matching existing
Fascia/RWG s: White uPVC matching existing

Utopia Design
Architectural Services

Building Planning Application Support
Paul Thomas BSc (Hons)
Tel: 01850 590230, Mob: 07908 725066

Issued Only for Purpose Indicated
Drawing Status: FOR PLANNING/BUILD CONTROL PURPOSES ONLY

20, Gellifaelog Tce
Penydarren
Merthyr Tydfil
CF47

Proposed First Floor, Rear
Extension with Alterations

Drawn by: PT
Date: 25.11.2020
Scale: A2

Existing & Proposed
Plans, Elevations
and Section Details

CELL 20 01

