



210124

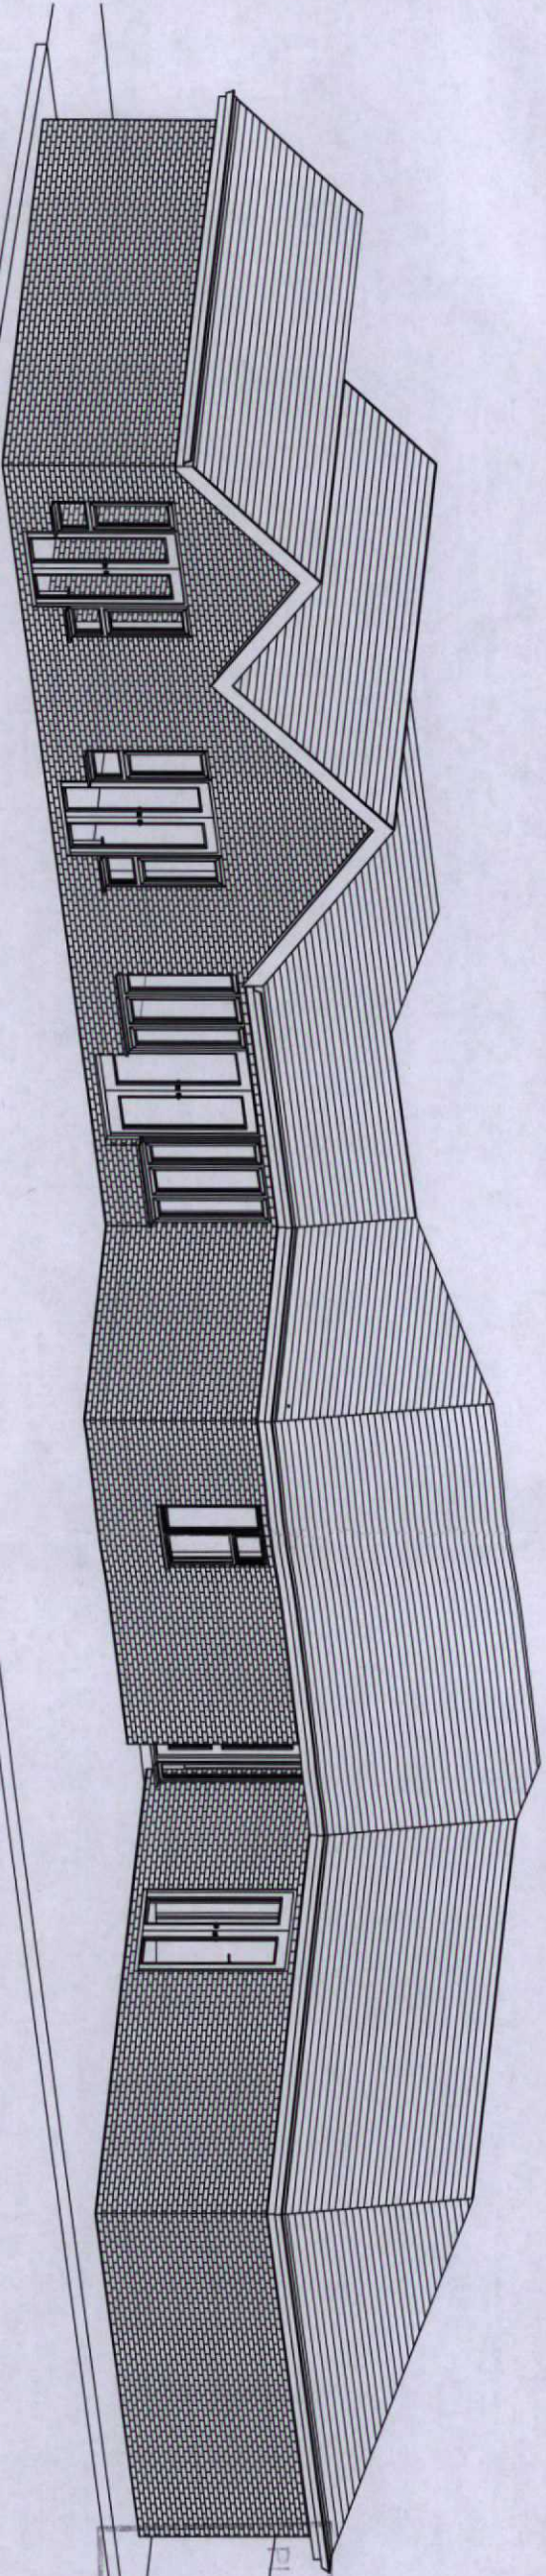

1 Existing Illustration

MERTHYR TYDFIL
COUNTY BOROUGH
COUNCIL
OFFICE COPY
PLEASE DO NOT
REMOVE

MERTHYR TYDFIL
COUNTY BOROUGH
COUNCIL
Town & Country Planning
PERMISSION REFUSED
- 1 JUN 2021
J. JONES
BA(Hons) BTP M.A.R.T.P.I
HEAD OF TOWN PLANNING

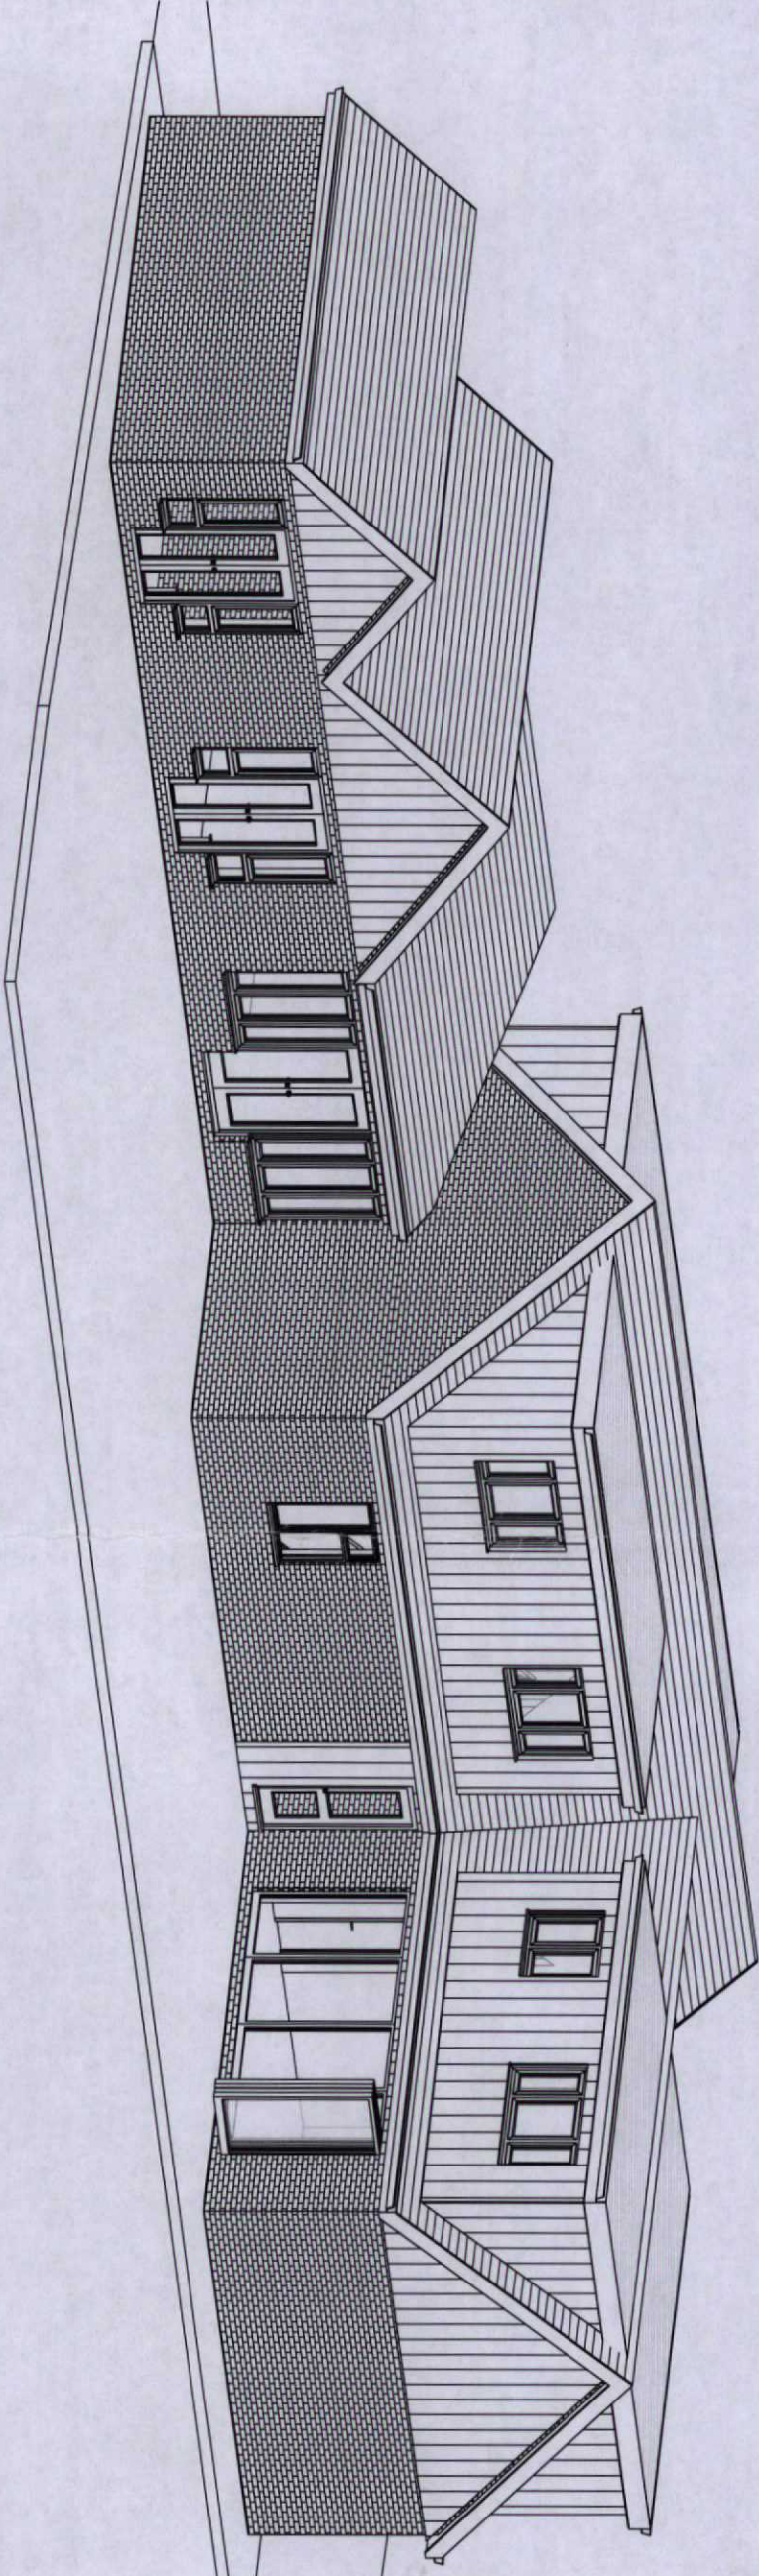

2 Proposed Illustration

NT030
PLANNING DEPARTMENT
- 8 APR 2021

Ecas Property Services. The Arches, Merthyr Tydfil, CF47 0YS. Mob 07810 565334 Email: info@ecasgroup.co.uk		PURPOSE OF ISSUE Planning Approval		CHECKED BY JH	DRAWN BY PH	DRAWING NUMBER WS-08	SCALE (@ A3)	
PROJECT Dormer Conversion		ADDRESS Woodstock, Somerset Lane, Merthyr Tydfil, CF48 2PA		Rev No A		Issue	Description	Date 23/03/2021
SHEET Illustrations								

This Drawing is Copyright,
Dimensions to be checked on site
and not scaled from this drawing