


210124

MTCBC
PLANNING DEPARTMENT
- 8 APR 2021

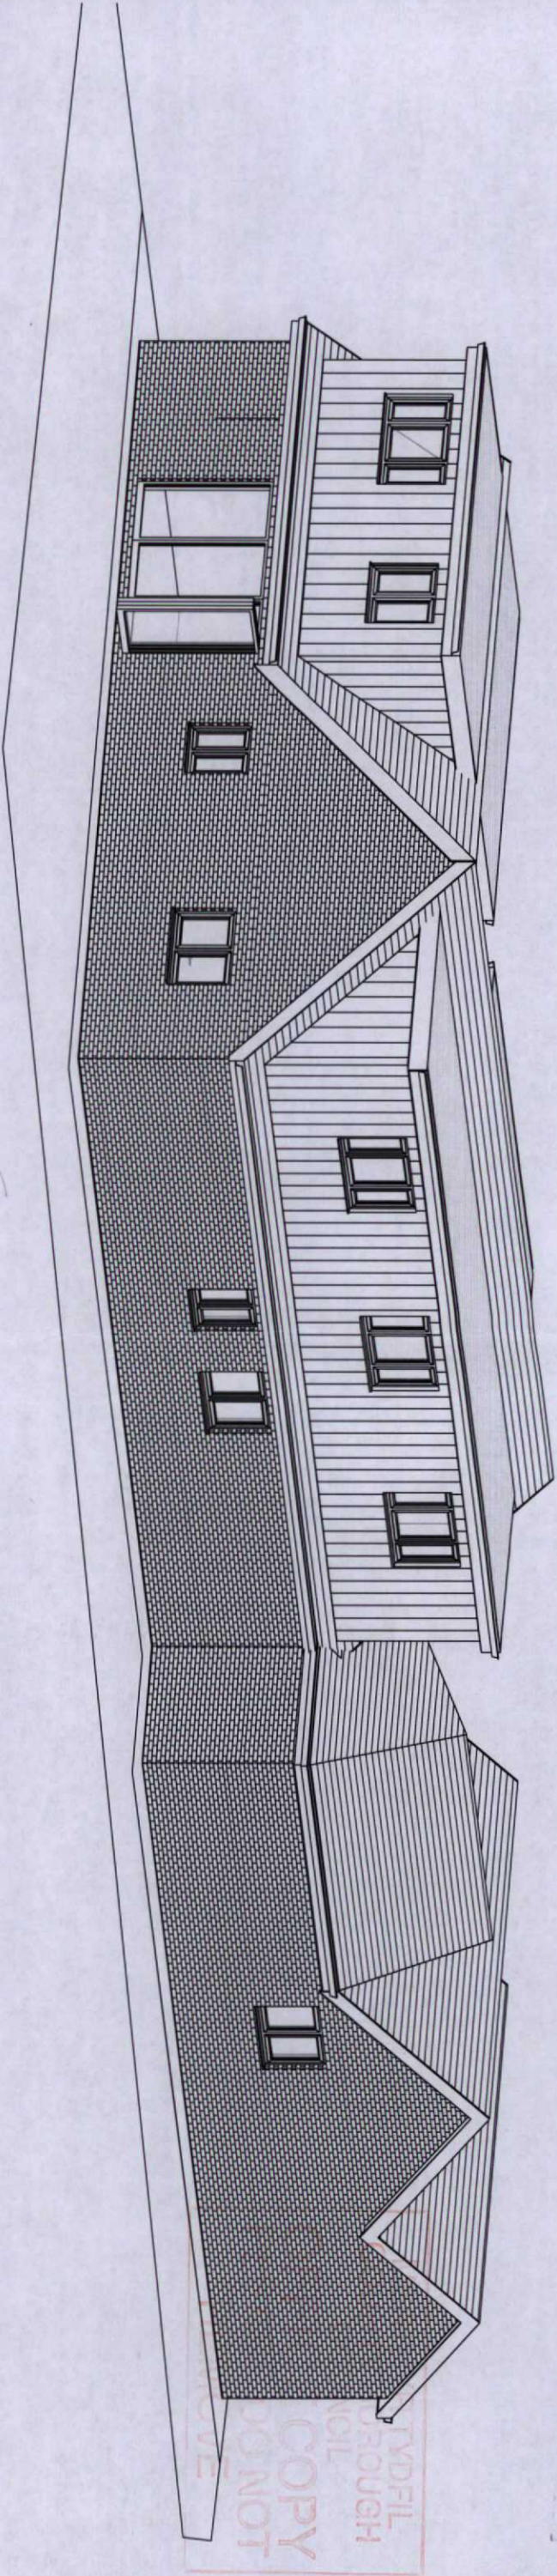

1 Proposed Rear Illustration

MERTHYR TYDFIL
COUNTY BOROUGH COUNCIL
Town & Country Planning
PERMISSION REF: J5
- 1 JUN 2011
J. JONES
BA(Hons) BTP M.F.T.21
HEAD OF TOWN PLANNING

 ecas group		 Paul James Managing Director Direct Line: 07810 565334 paul@ecasgroup.co.uk www.ecasgroup.co.uk		 Constructionline		 Electrical Safety Registered					
Ecas Property Services. The Arches, Merthyr Tydfil, CF47 0YS. Mob 07810 565334 Email: info@ecasgroup.co.uk		PURPOSE OF ISSUE Planning Approval		CHECKED BY JH		DRAWN BY PH		DRAWING NUMBER WS-07		SCALE (@ A3)	
This Drawing is Copyright. Dimensions to be checked on site and not scaled from this drawing		PROJECT Dormer Conversion		ADDRESS Woodstock, Somerset Lane, Merthyr Tydfil, CF48 2PA		Rev No A		Issue		Description 23/03/2021	
SHEET Rear Illustration											