




received
21/04/21

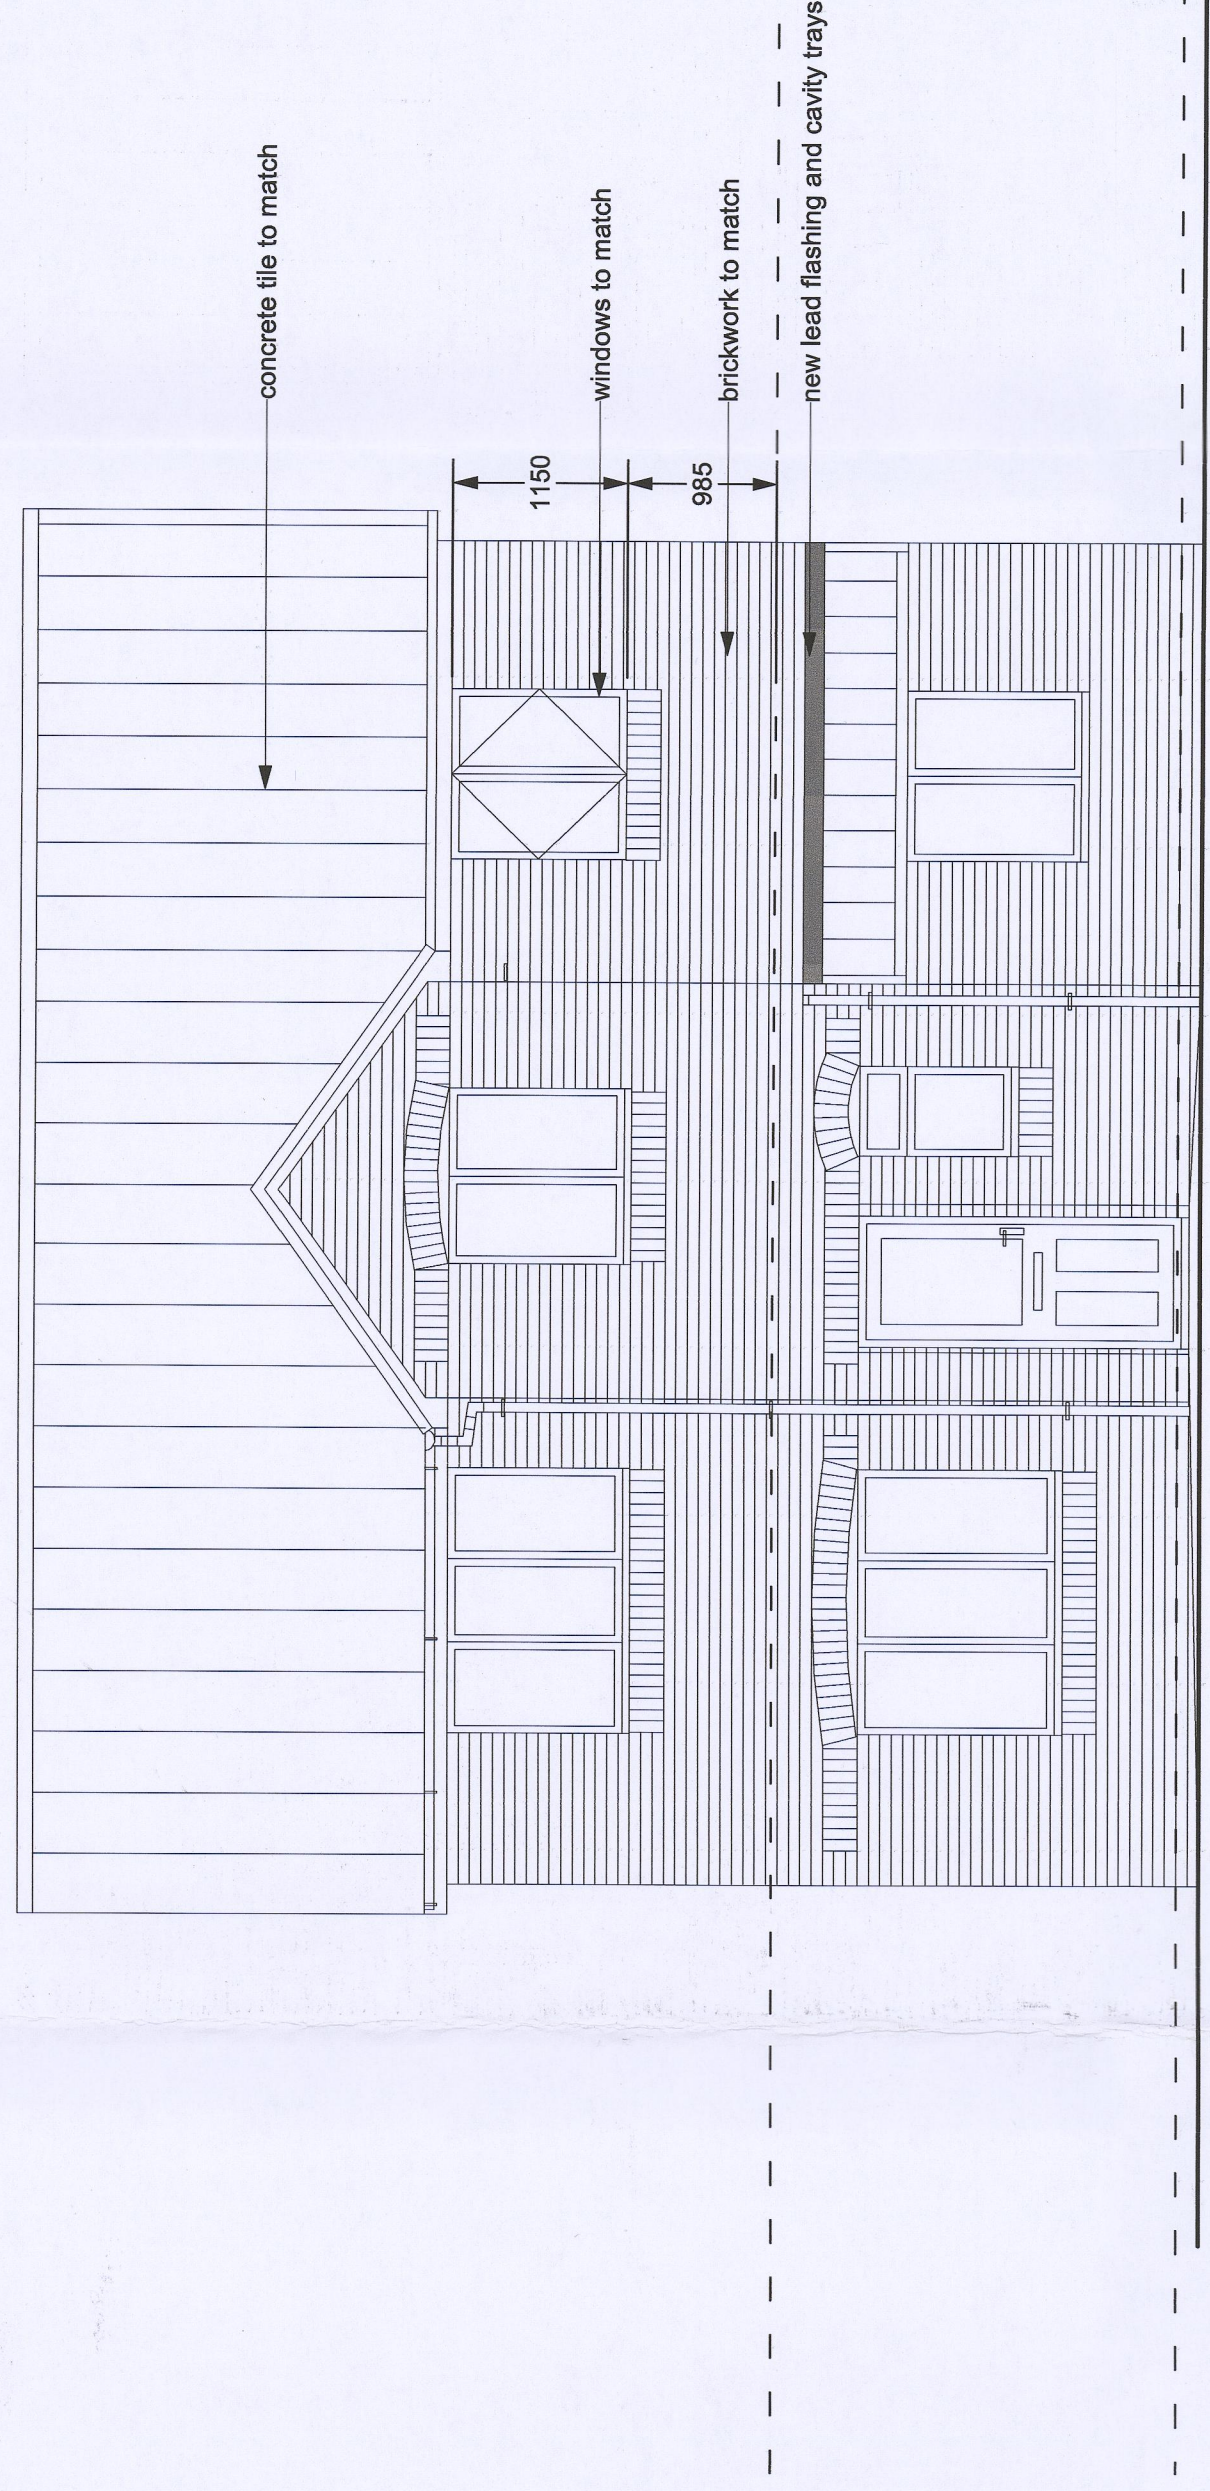


PROPOSED FRONT ELEVATION

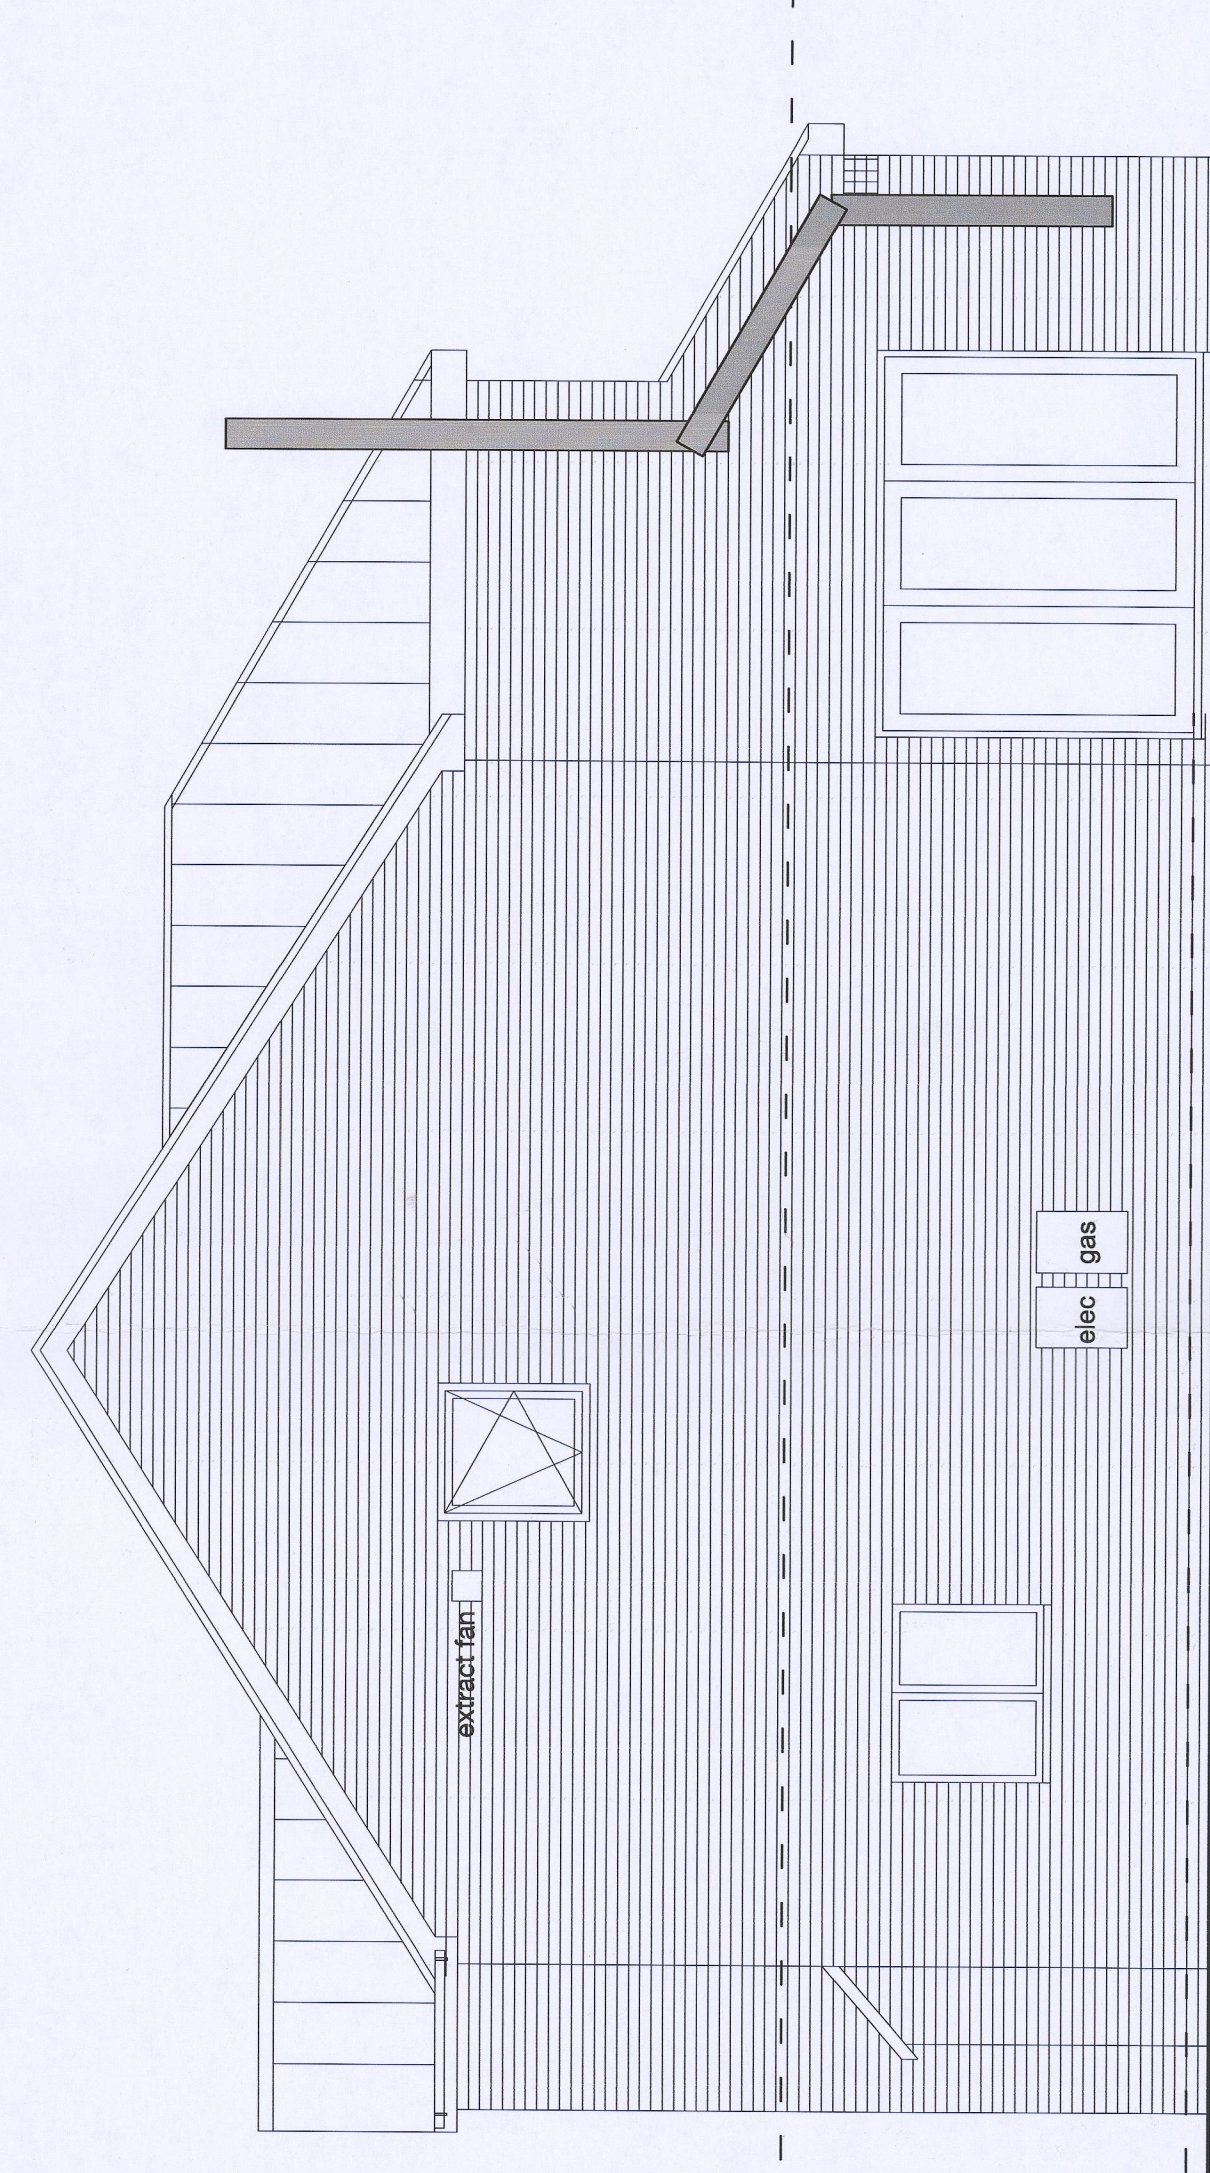

PROPOSED SIDE ELEVATION

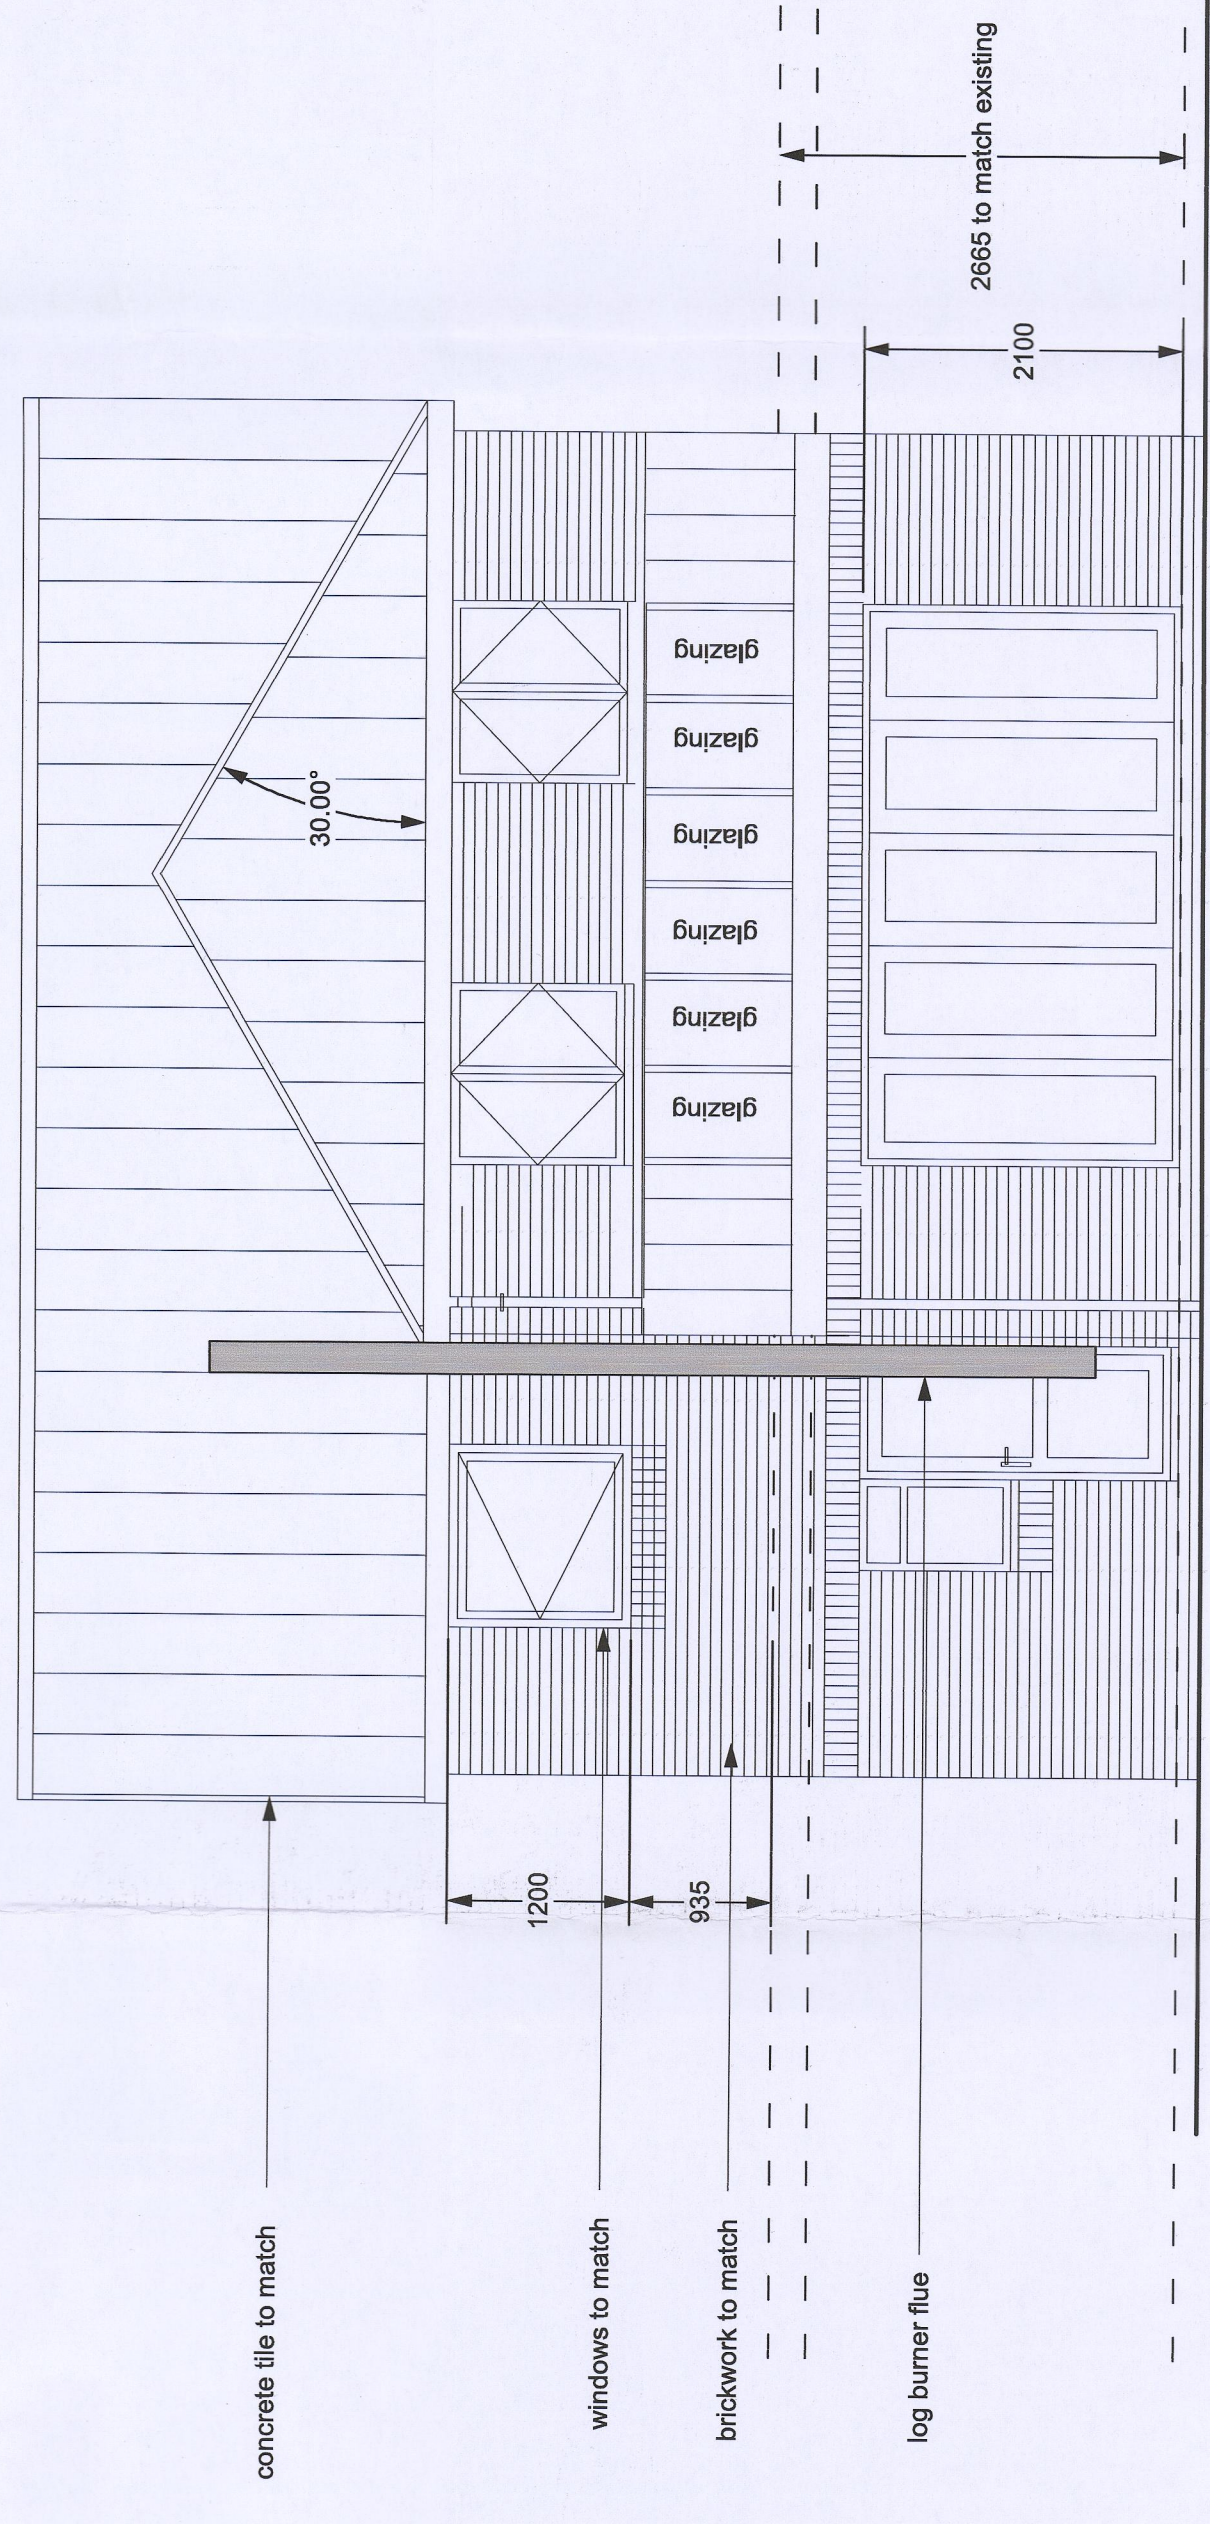

PROPOSED REAR ELEVATION

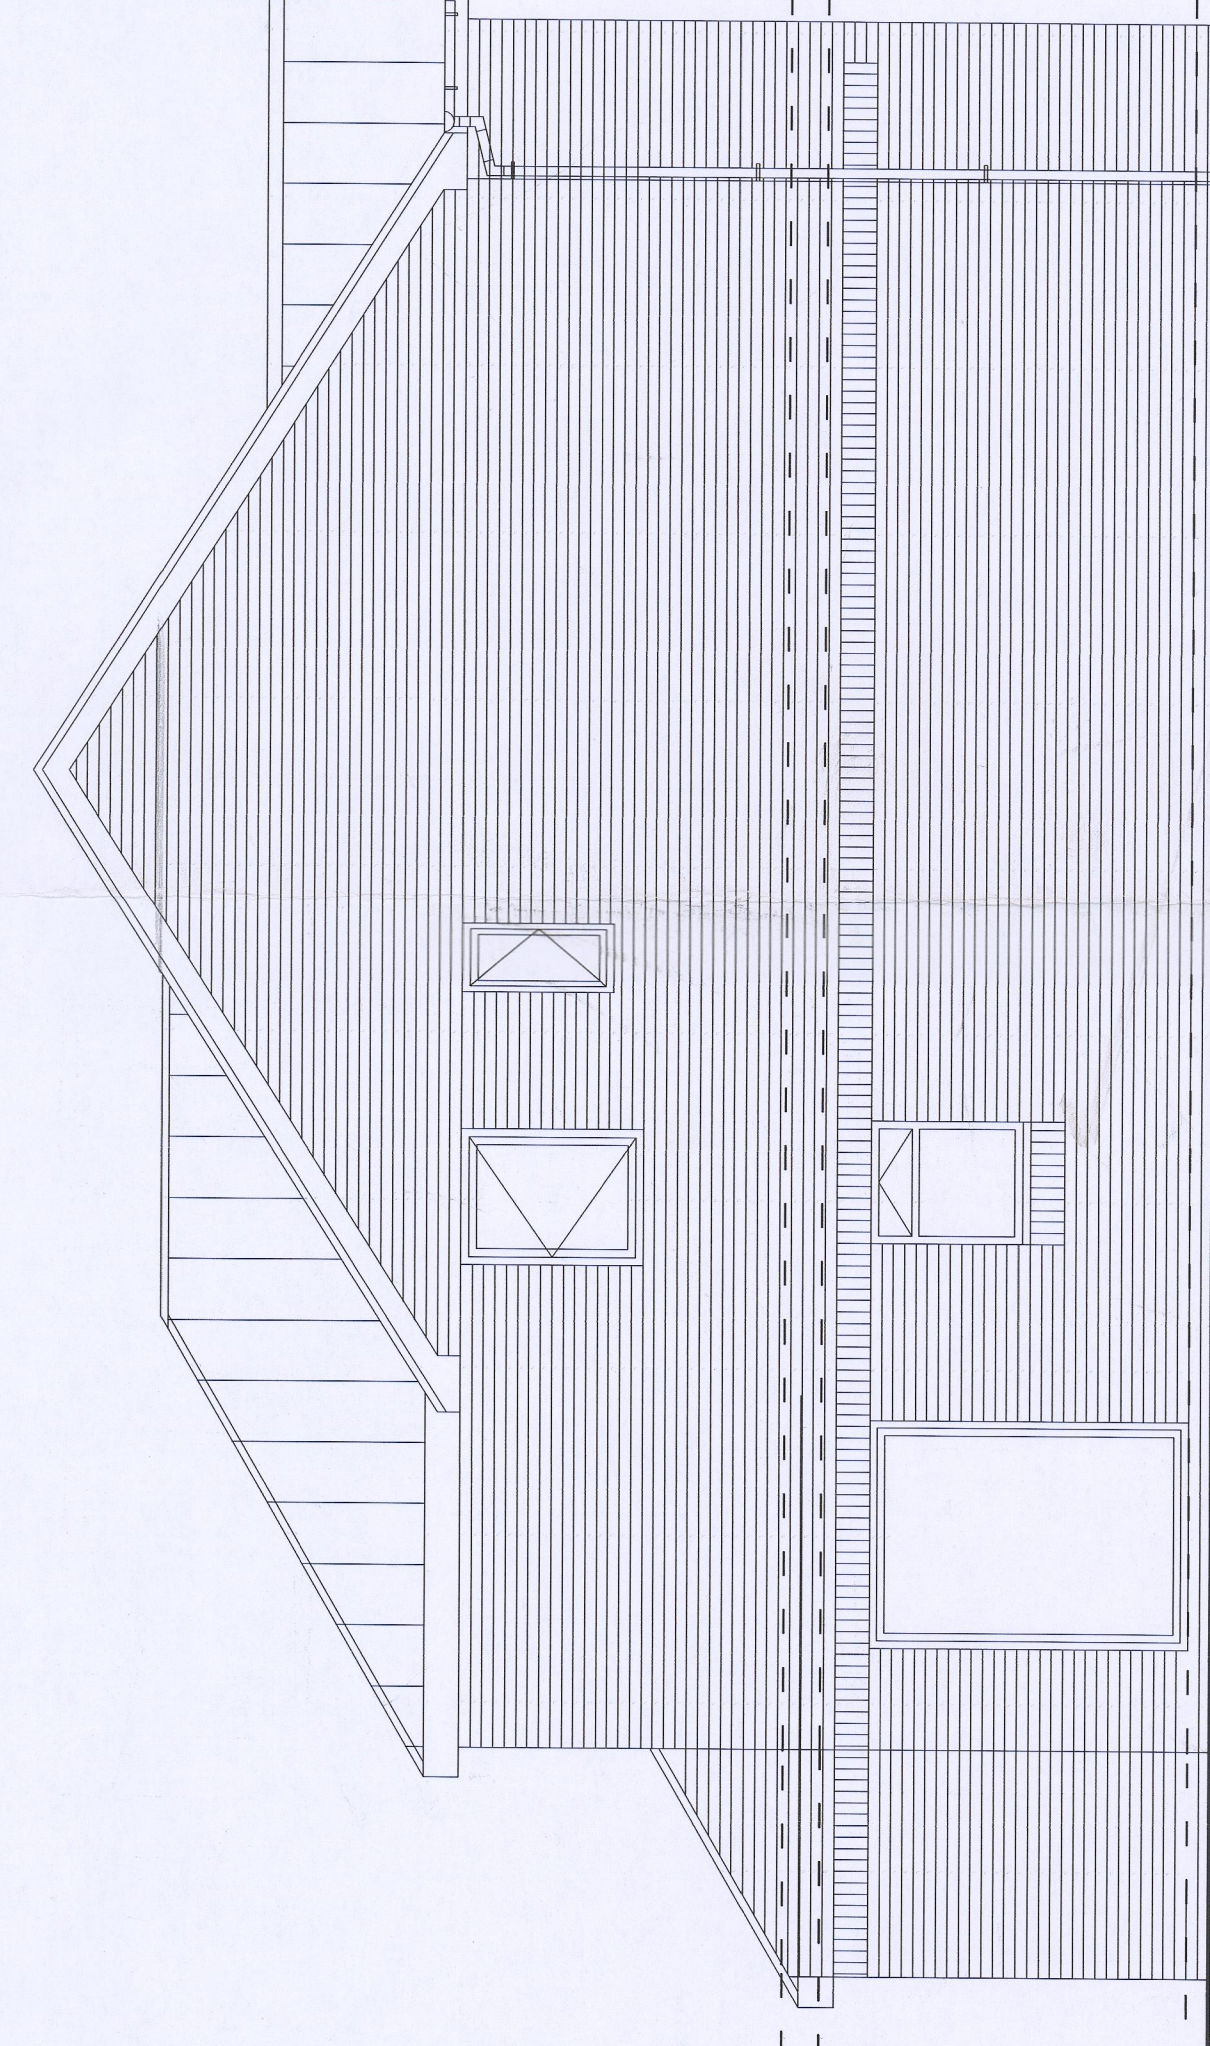

PROPOSED SIDE ELEVATION

NOTES:
Timber frame and trusses to manufacturers design and spec. to be submitted to building control before erection.
Contractor to locate drainage before works start.
Contractor works at risk until approval of building control.
All new windows to have egress hinges

**George and Co.**

Proposed extension to
29 The Hawthornes,
Pant, Merthyr Tydfil
for
Mr Davies and Mrs Davies

COUNTY OF GLOUCESTERSHIRE
CITY OF GLoucester
PLANNING DEPARTMENT
PERMISSION GRANTED SUBJECT TO CONDITIONS
- 1 JUN 2021
J. JONES
BA(Hons) BTP M.A.R.T.P.I.
HEAD OF TOWN PLANNING

648.011A		Proposed elevations	
building	150@A1	Jan 2020	CG
1st Floor Woodfred Studios 62 High St Gloucester GL1 2JN 0783032862 hello@georgendco.studio www.georgendco.studio			
DO NOT SCALE THIS DRAWING			© George and Co.