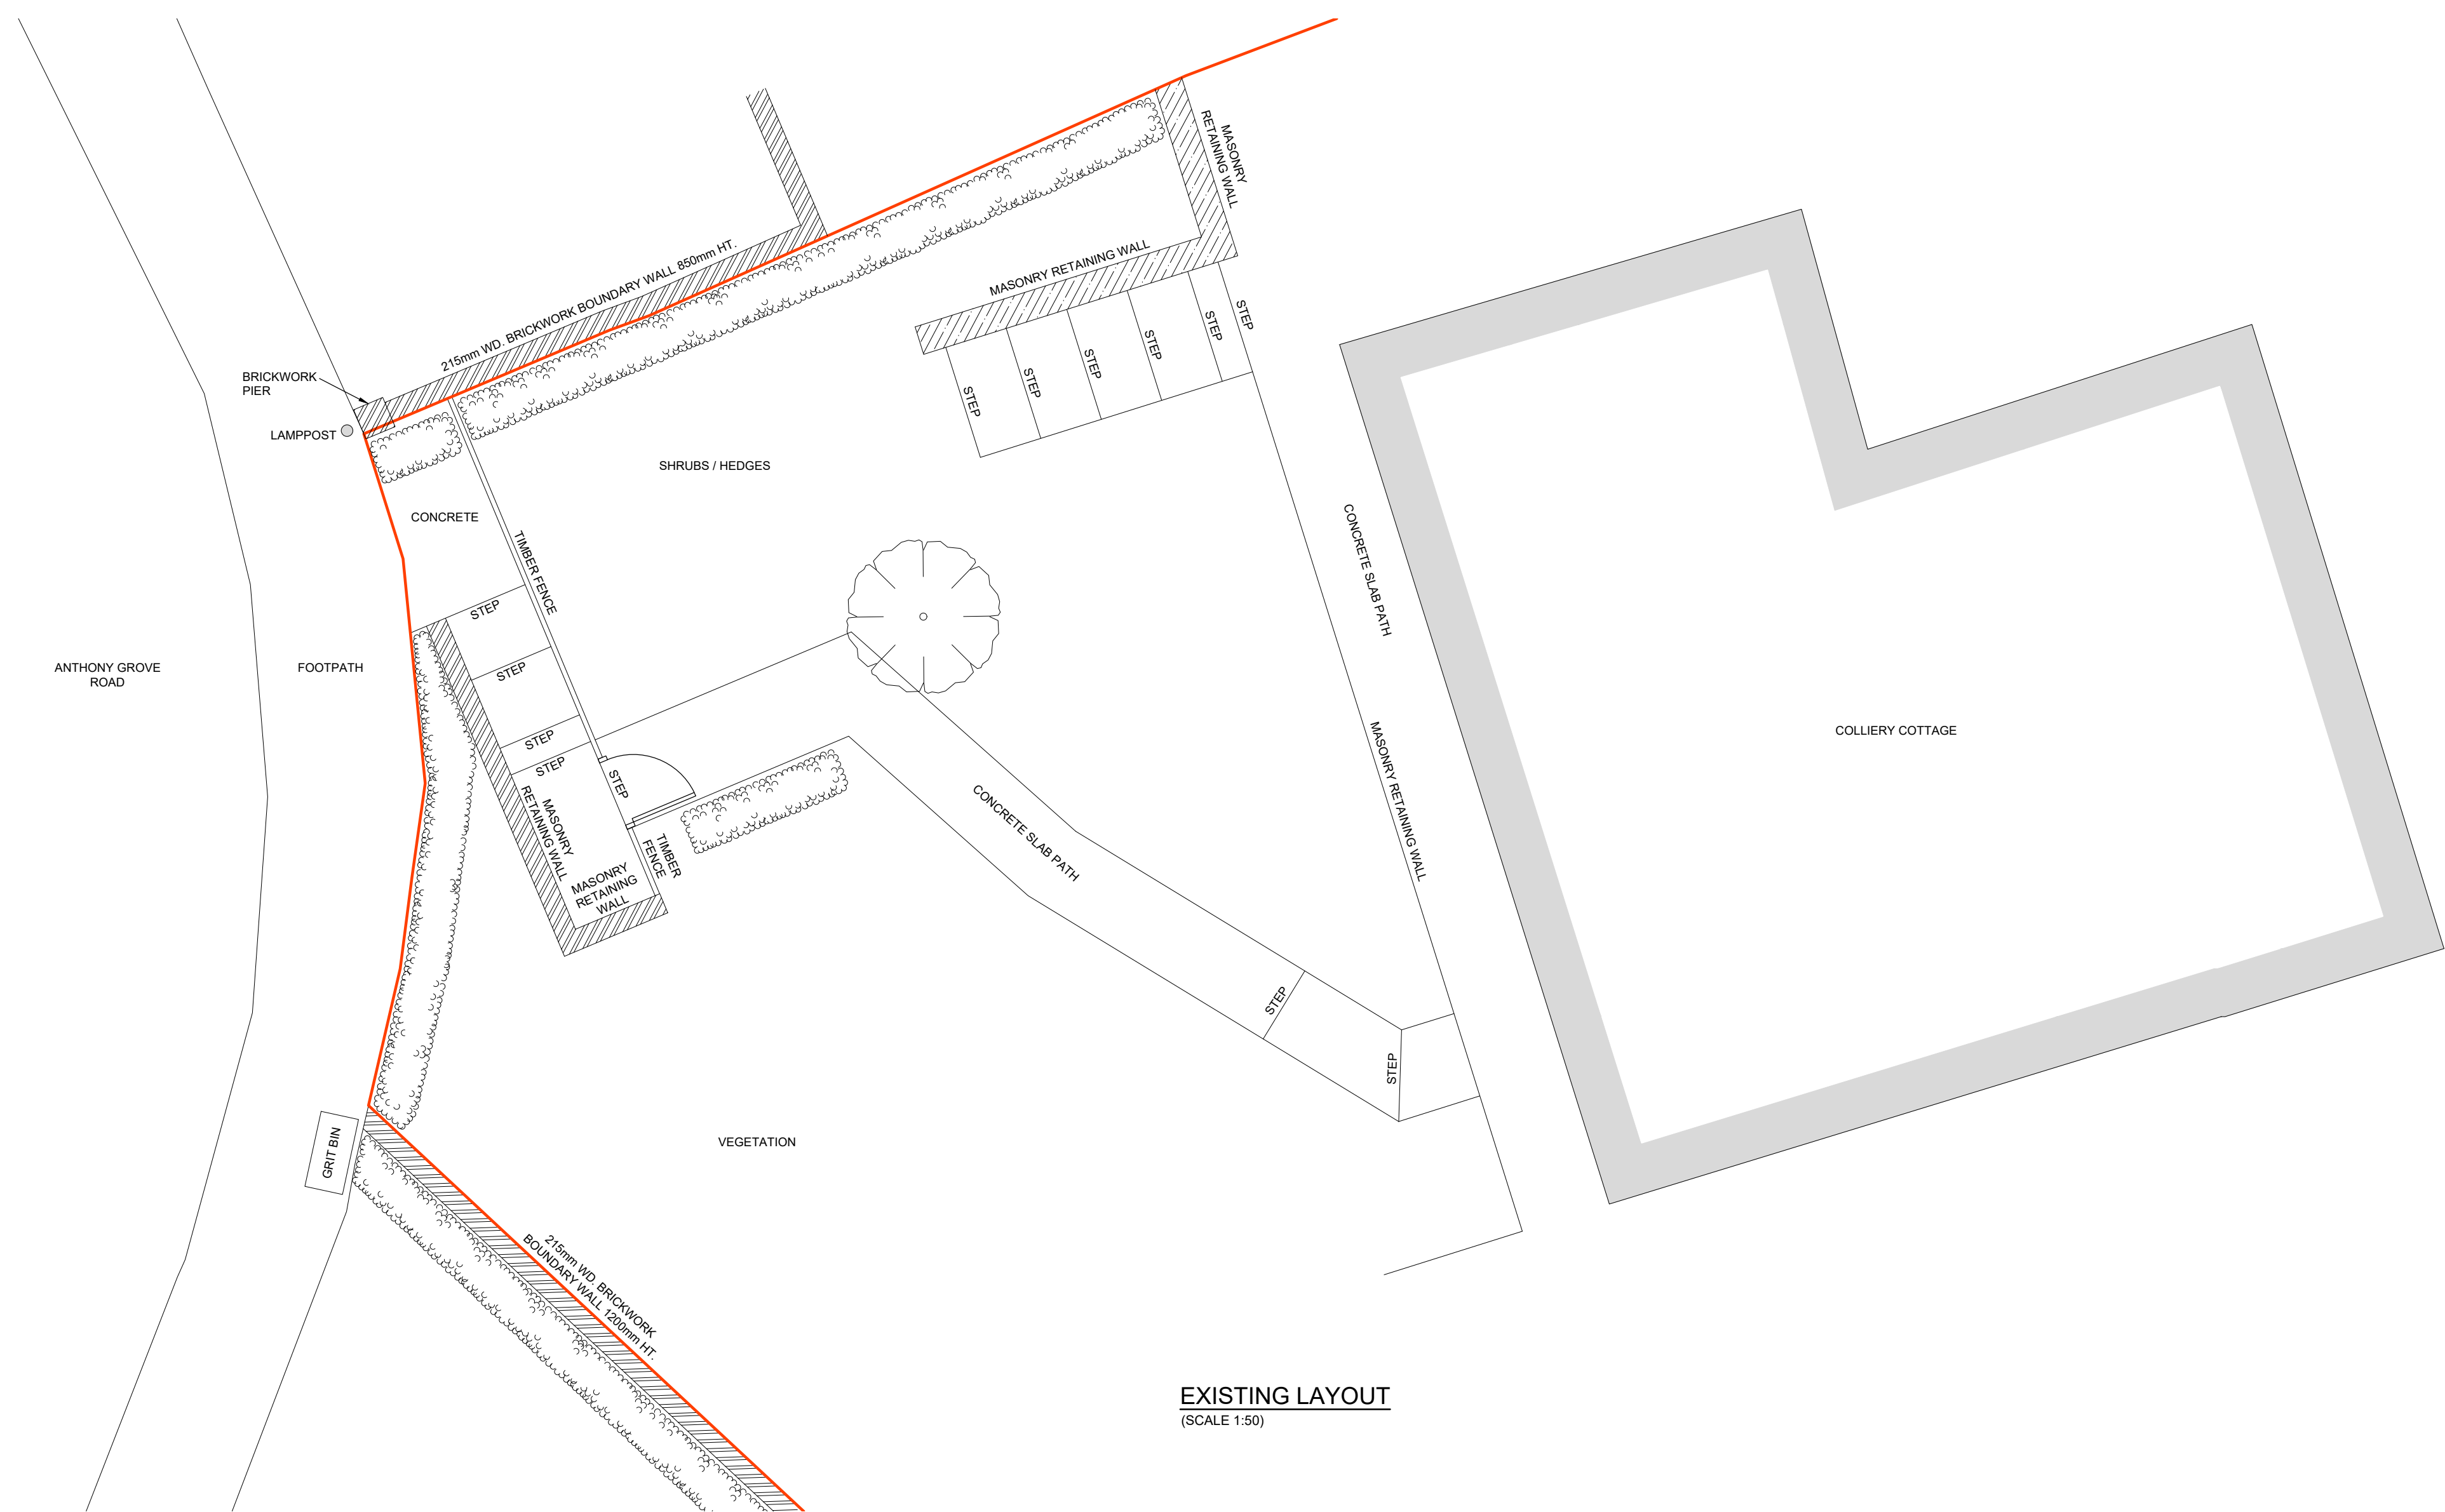
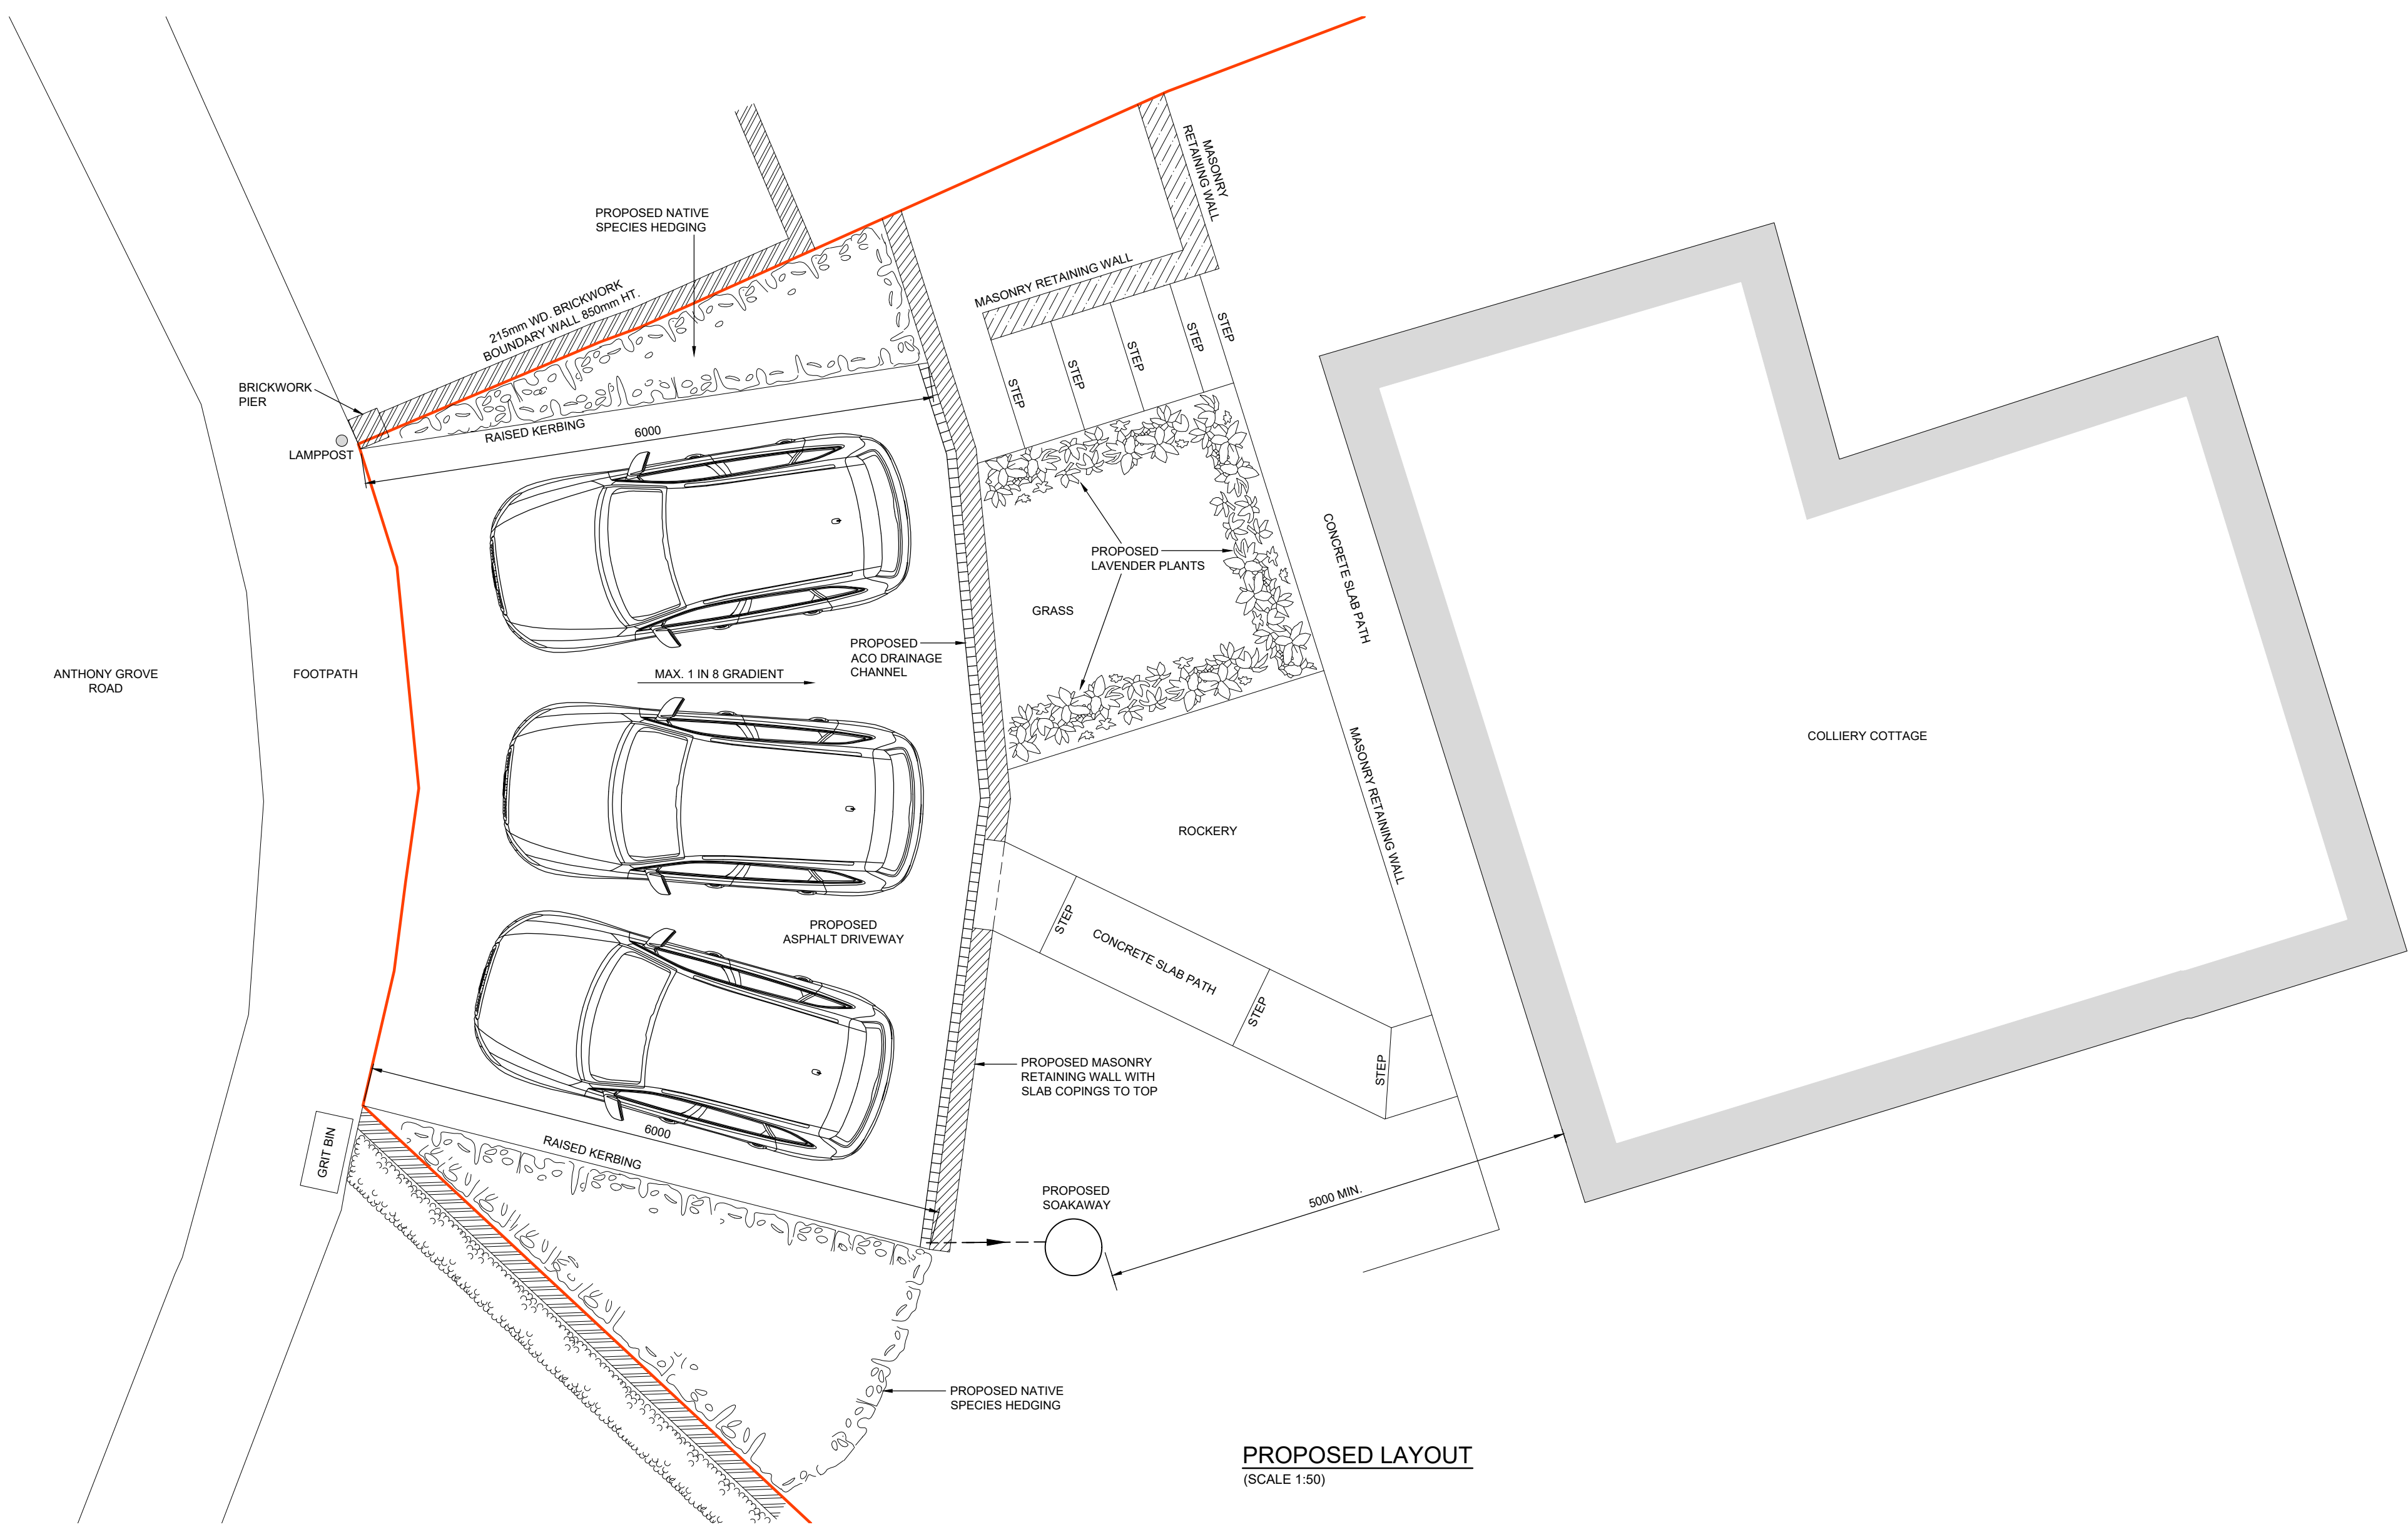
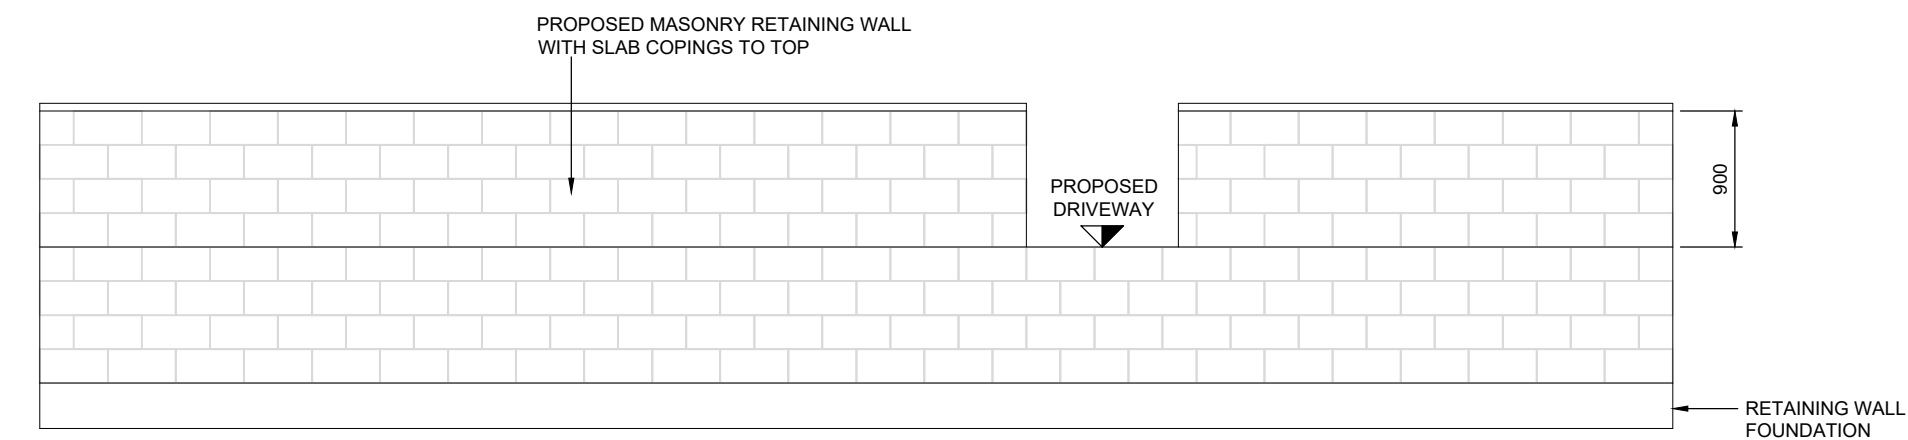
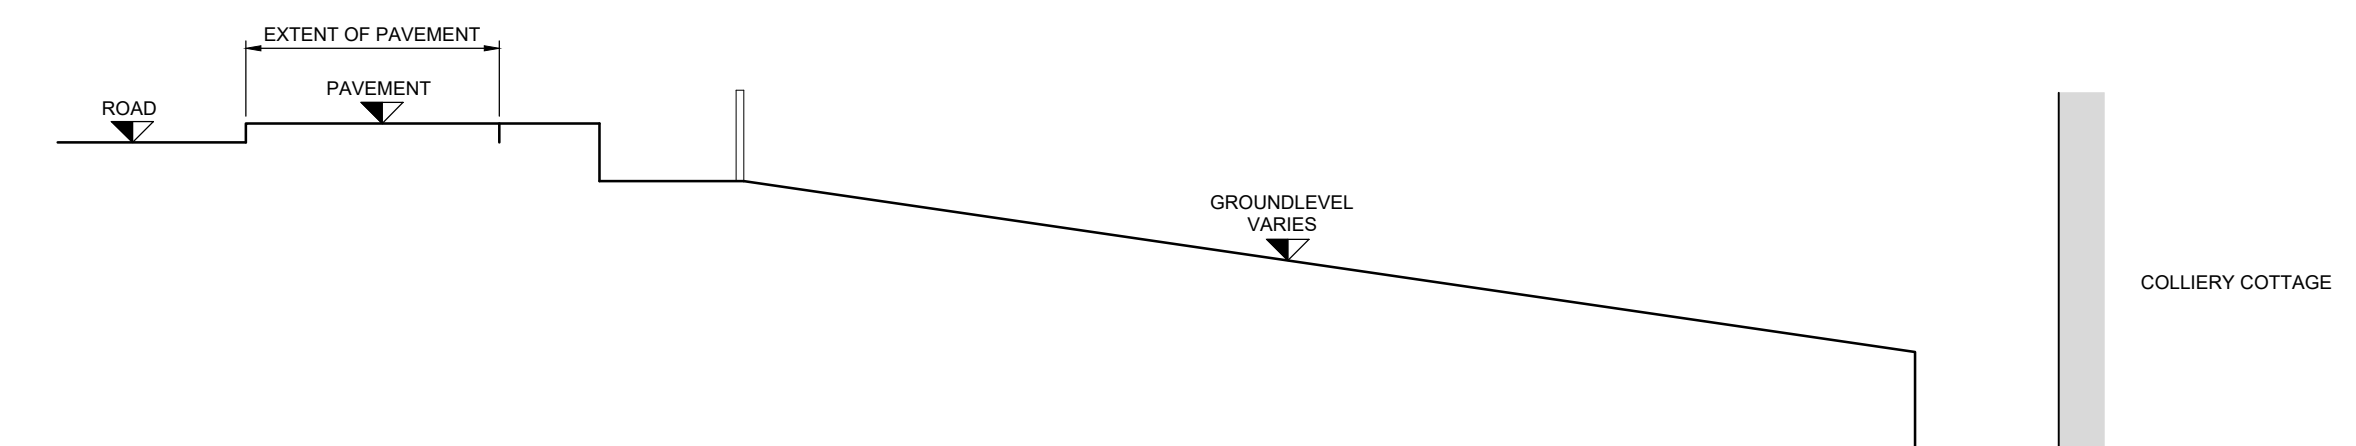
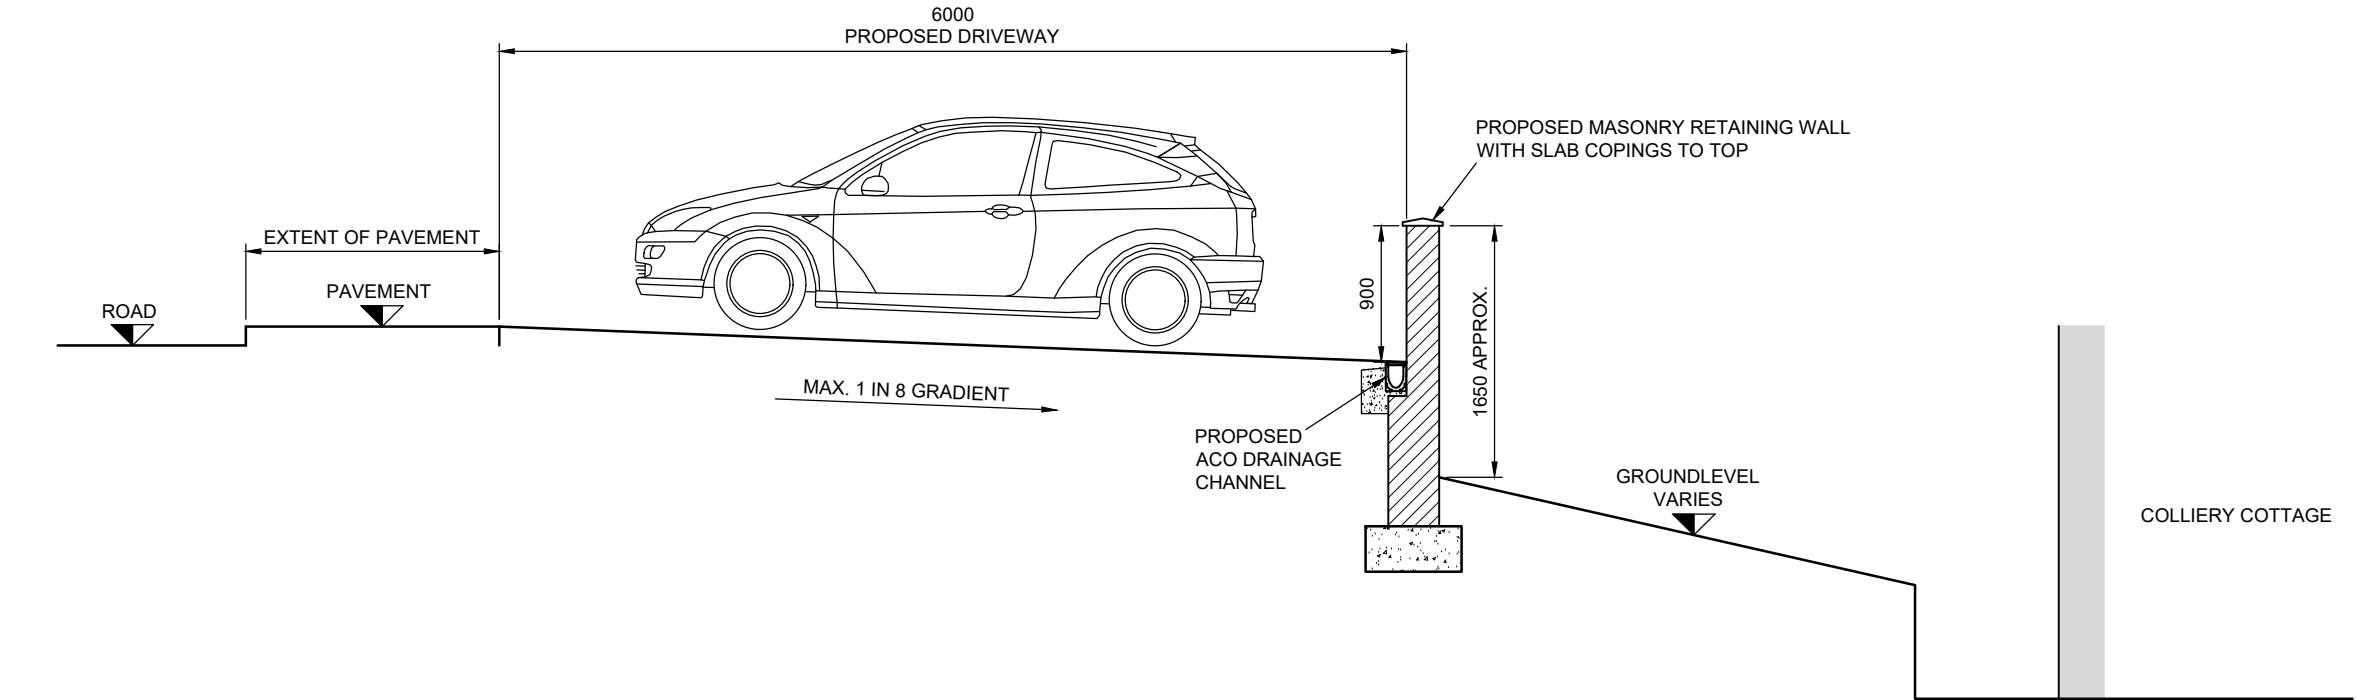


EXISTING LAYOUT
(SCALE 1:50)PROPOSED LAYOUT
(SCALE 1:50)PROPOSED ELEVATION ON DRIVEWAY
(SCALE 1:50)EXISTING SECTION
(SCALE 1:50)PROPOSED SECTION
(SCALE 1:50)

PROPOSED MATERIALS
DRIVEWAY - ASPHALT
RETAINING WALL - BLOCKWORK

Notes

- 1 THIS DRAWING IS COPYRIGHT AND MAY NOT BE REPRODUCED WITHOUT PERMISSION.
- 2 UNTIL TECHNICAL APPROVAL HAS BEEN OBTAINED FROM THE RELEVANT AUTHORITY IT SHOULD BE UNDERSTOOD THAT ALL DRAWINGS & DETAILS ISSUED ARE PRELIMINARY AND NOT FOR CONSTRUCTION. SHOULD THE CONTRACTOR COMMENCE SITE WORK PRIOR TO APPROVAL BEING GIVEN IT IS ENTIRELY AT HIS OWN RISK.
- 3 ALL DIMENSIONS ARE IN MILLIMETERS UNLESS NOTED OTHERWISE.
- 4 ANY AMBIGUITIES OR DISCREPANCIES BETWEEN THIS DRAWING AND ANY OTHER INFORMATION GIVEN ELSEWHERE MUST BE REPORTED TO THE ENGINEER FOR CLARIFICATION BEFORE WORK PROCEEDS.
- 5 ALL WORKS TO BE IN ACCORDANCE WITH THE LATEST RELEVANT BRITISH STANDARDS, CODES OF PRACTICE, PROJECT SPECIFICATIONS AND SPECIALIST SUB-CONTRACTORS DETAILS.

FOR PLANNING PERMISSION

Rev B	Driveway amended to 6m length	24.04.26
Rev A	Driveway amended & aco drain / soakaway added. Existing grit bin shown on both plans	10.04.26

Client

Mr. Bradley Brookes

Contract

Proposed Driveway
At Front of Property
Colliery Cottage, Anthony Grove,
Abercanaid, Merthyr Tydfil,
CF48 1YU

Drawing Title

Existing & Proposed
Details

Scales @ A0 1:50

Drawing No.

01 rev B

Drawn Date FEBRUARY 2026

