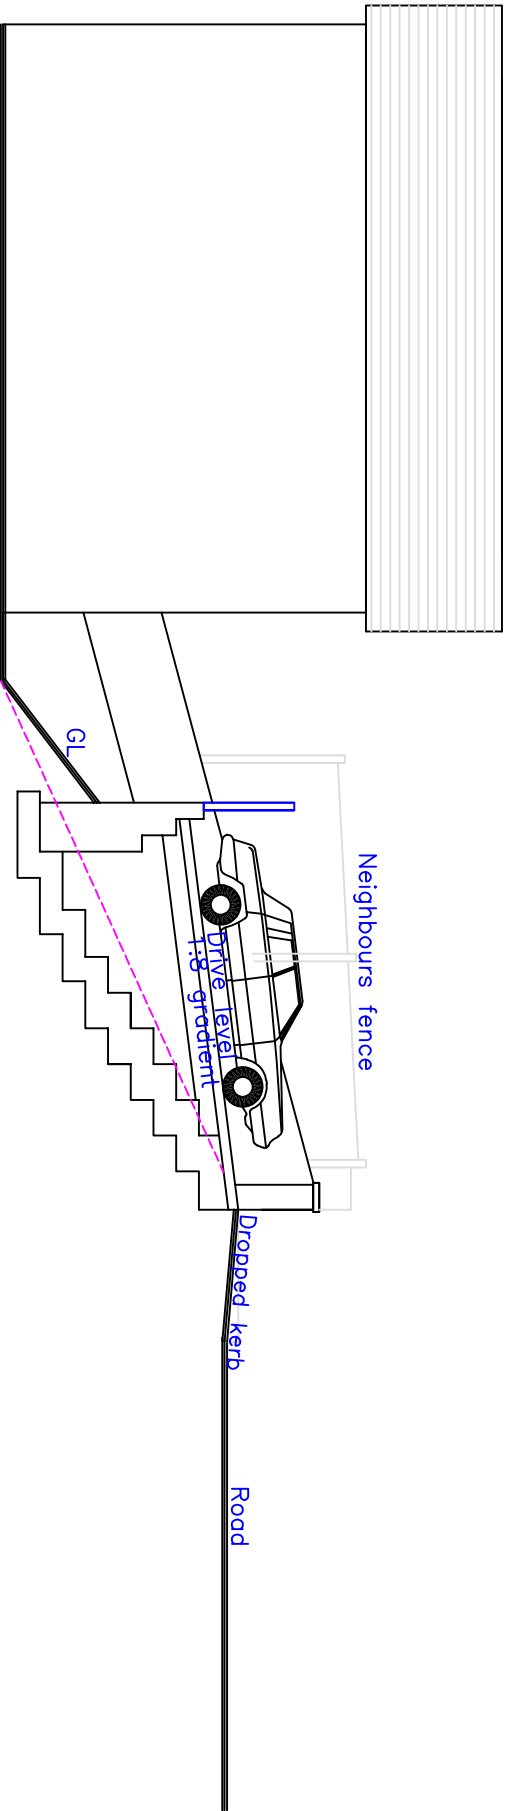
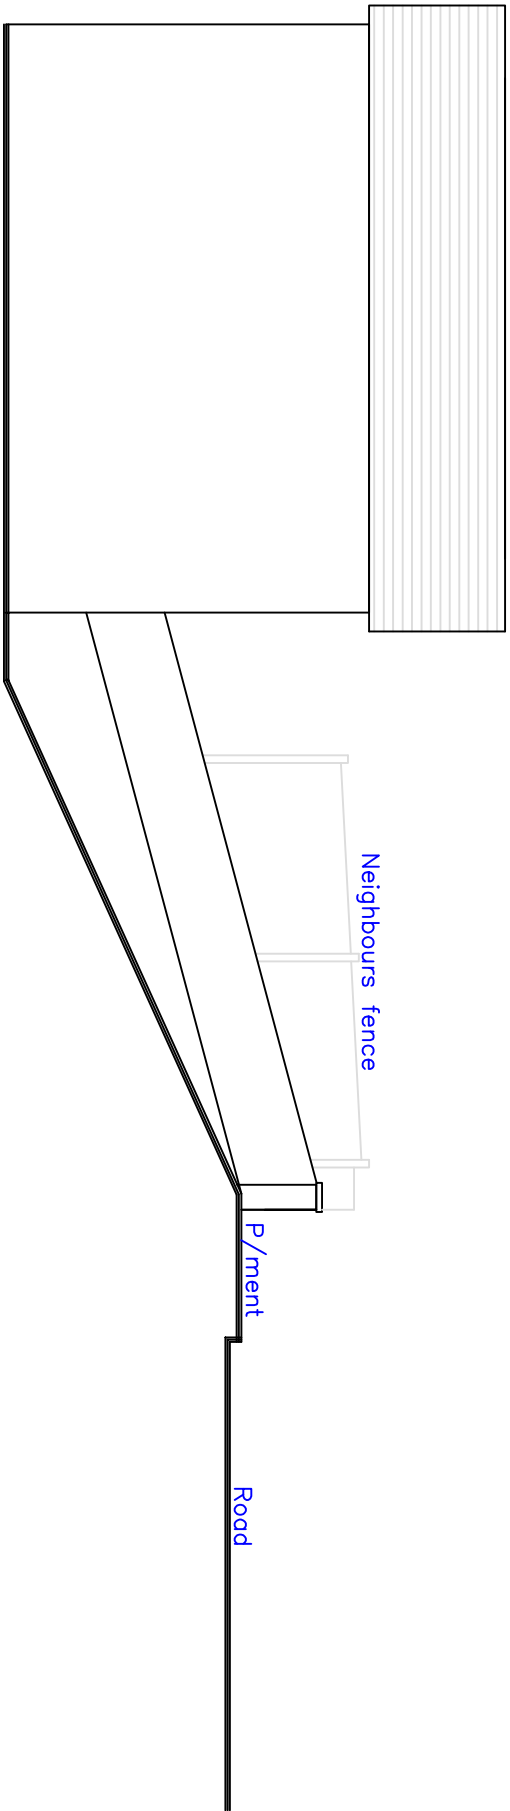
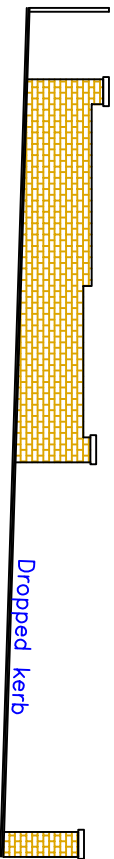
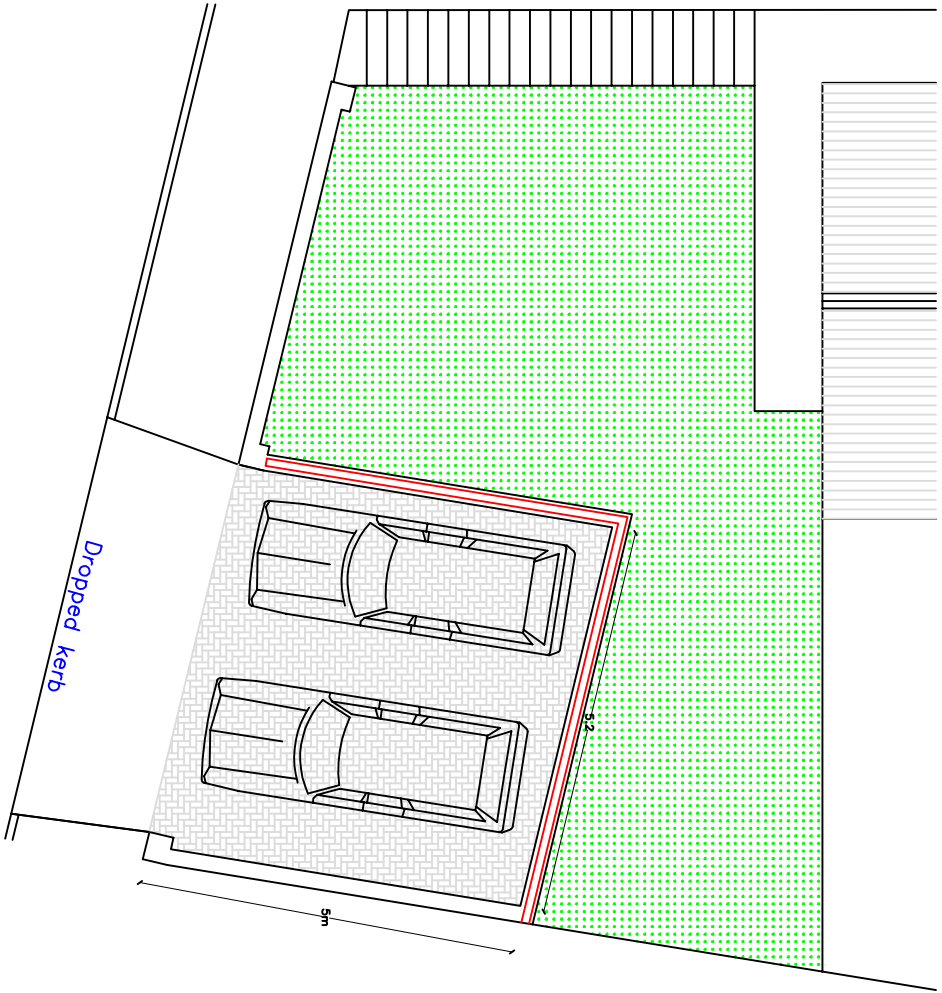
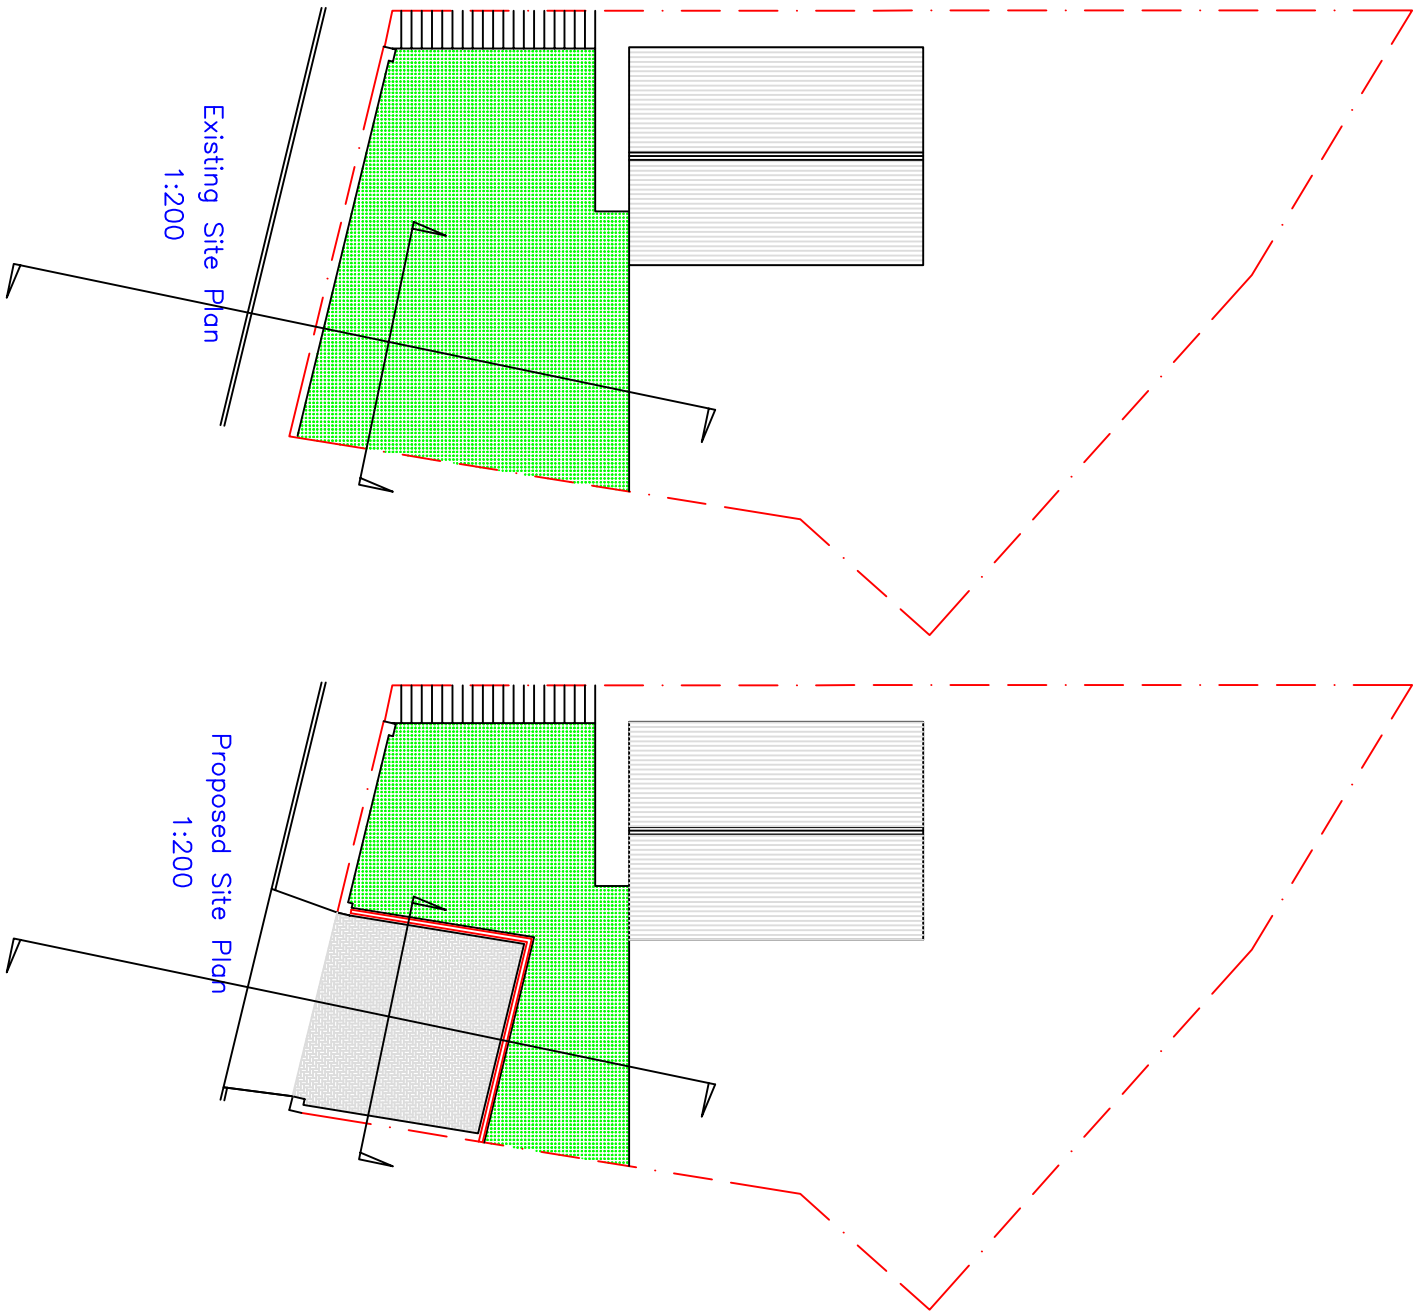


Issued Only for Purpose Indicated	
Drawing Status: FOR LAWFULNESS PURPOSES ONLY	
Client	70 Brecon Rise Pont, Dowlais Merthyr Tydfil CF48 2EF
Project	Proposed New Parking Area with Associated Access & Ground Re-profiling to Front Garden
Title	Date
Existing & Proposed Plans, Elevations & Sections	20.02.2020
	Scale
	1:50, 1:100
	1:200
	Paper
	A2
	Drwg No
	BREC_RISE_70_01