



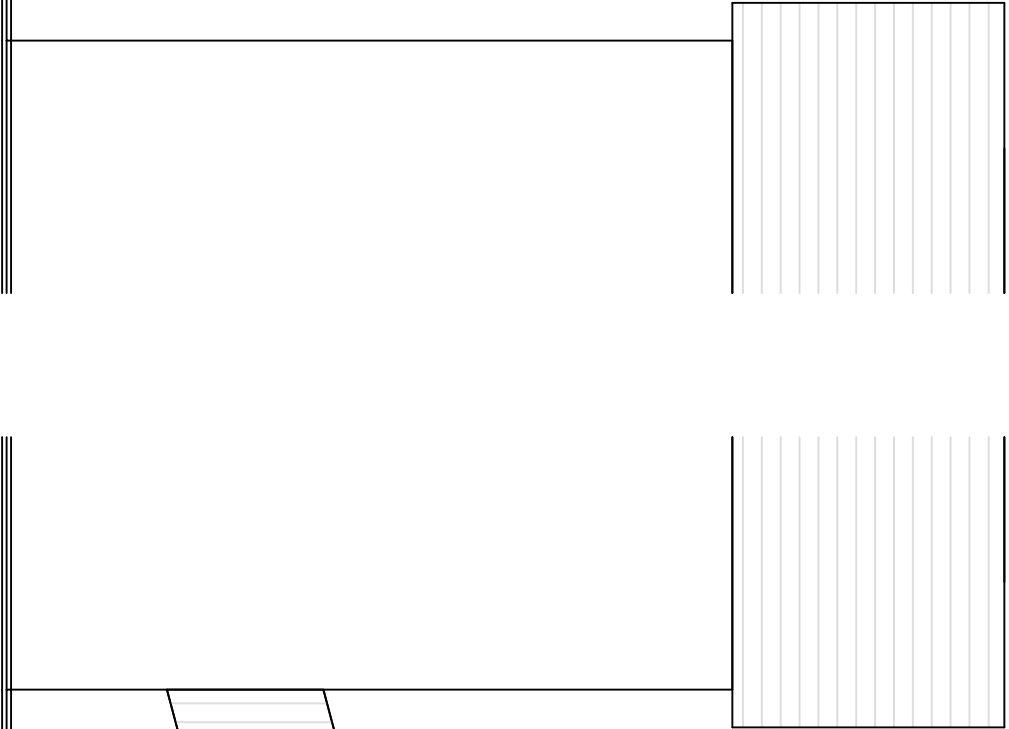


Existing Elevation
1:50

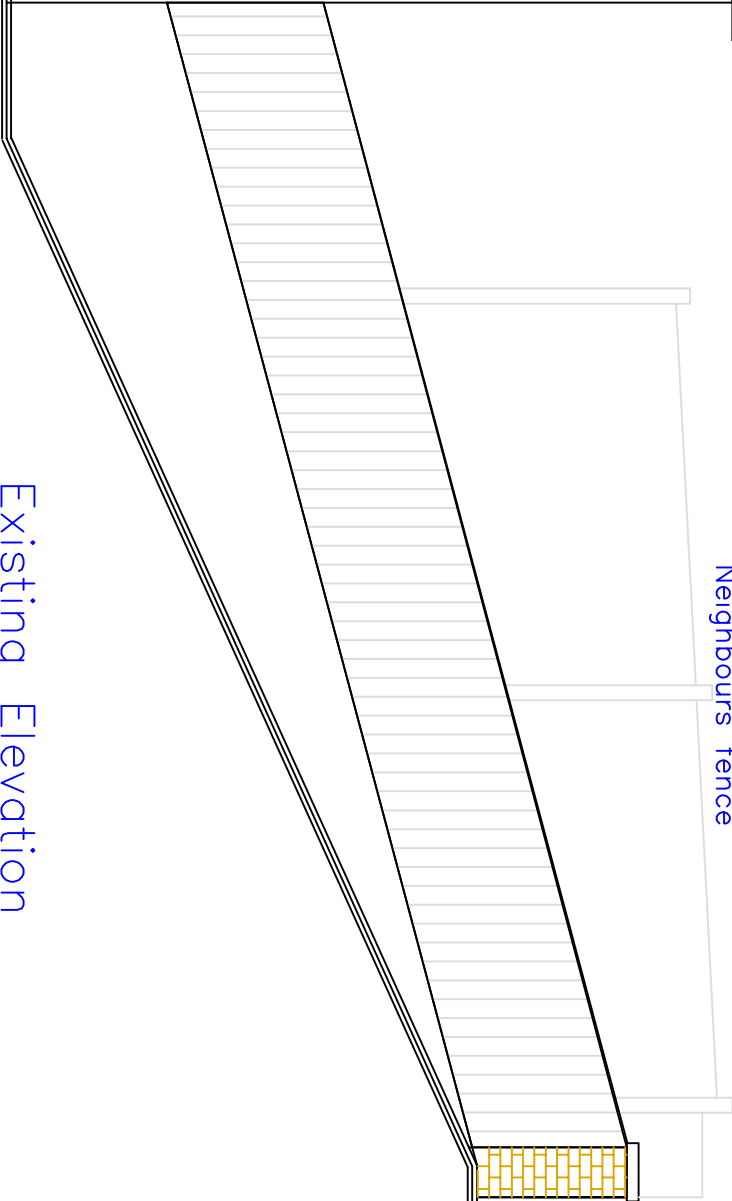


Existing Elevation
1:50




Proposed Elevation
1:50

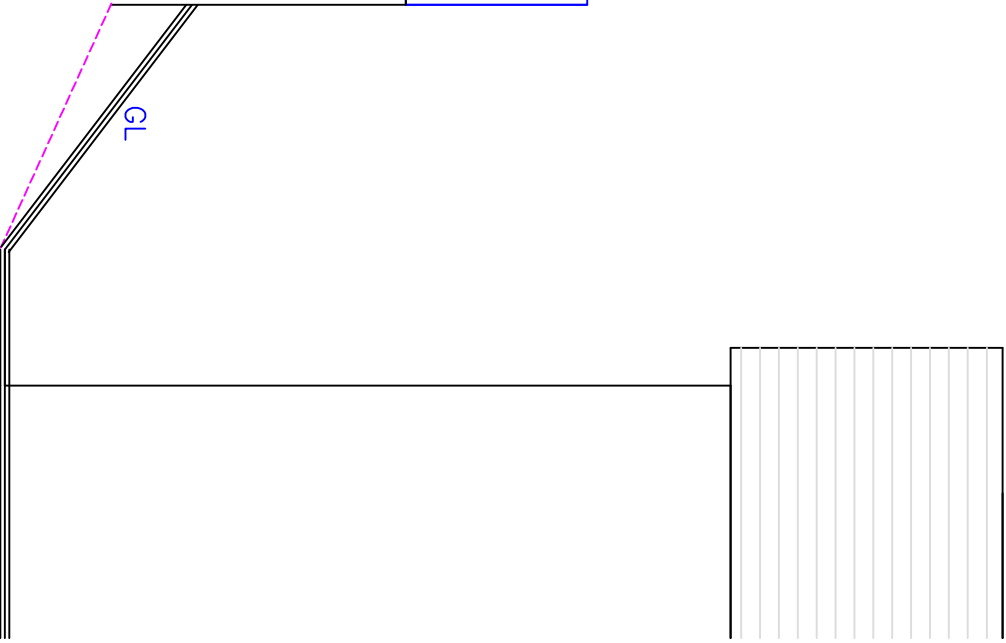


Proposed Elevation
1:50

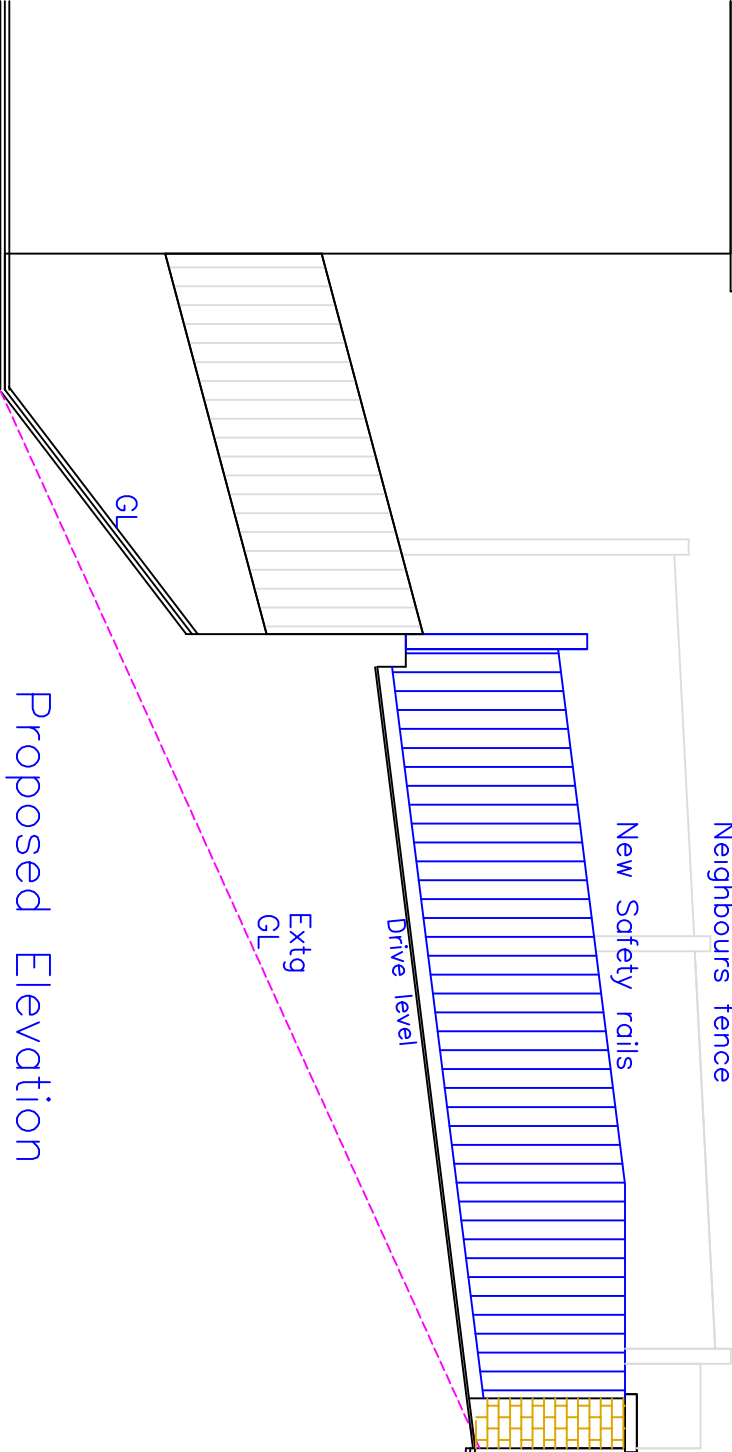

Existing Section
1:50

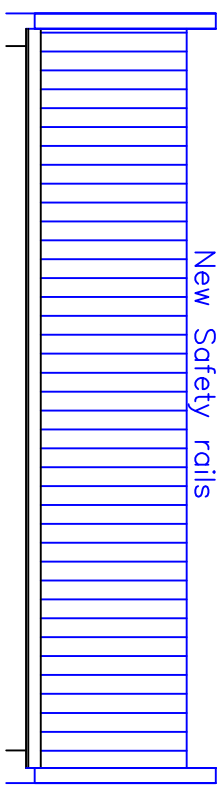

Proposed Elevation
1:50

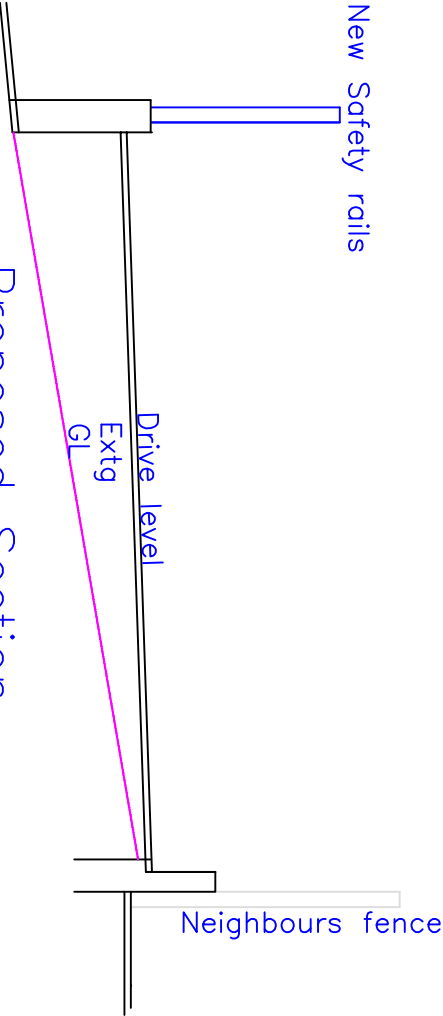

Proposed Section
1:50



Issued Only for Purpose Indicated	
Drawing Status: FOR LAWFULNESS PURPOSES ONLY	
Client	70 Brecon Rise Pont, Dowlais Merthyr Tydfil CF48 2EF
Project	Proposed New Parking Area with Associated Access & Ground Re-profiling to Front Garden
Title	Date
Existing & Proposed Plans, Elevations & Sections	Scale 1:50, A2 Paper Drwg No BREC RISE 70_02