

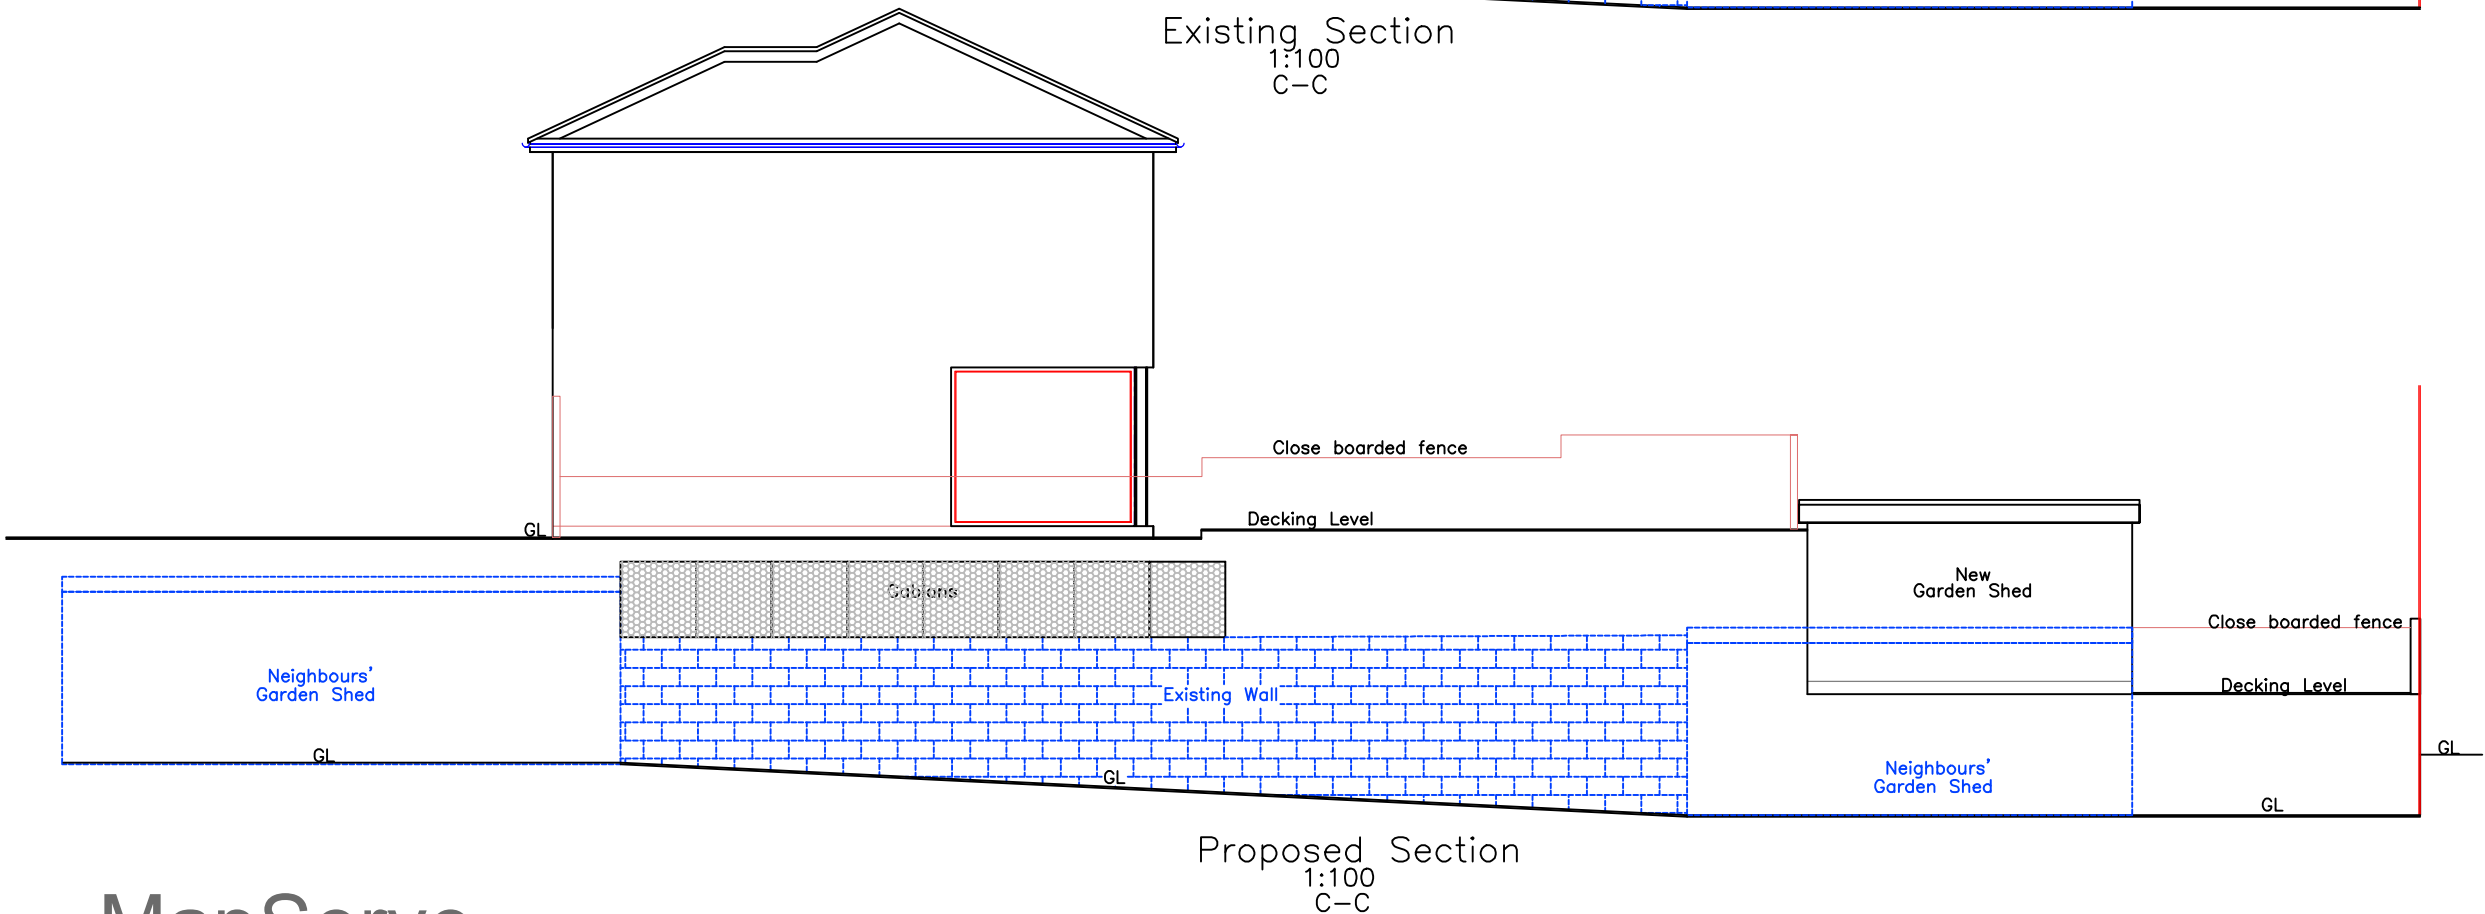


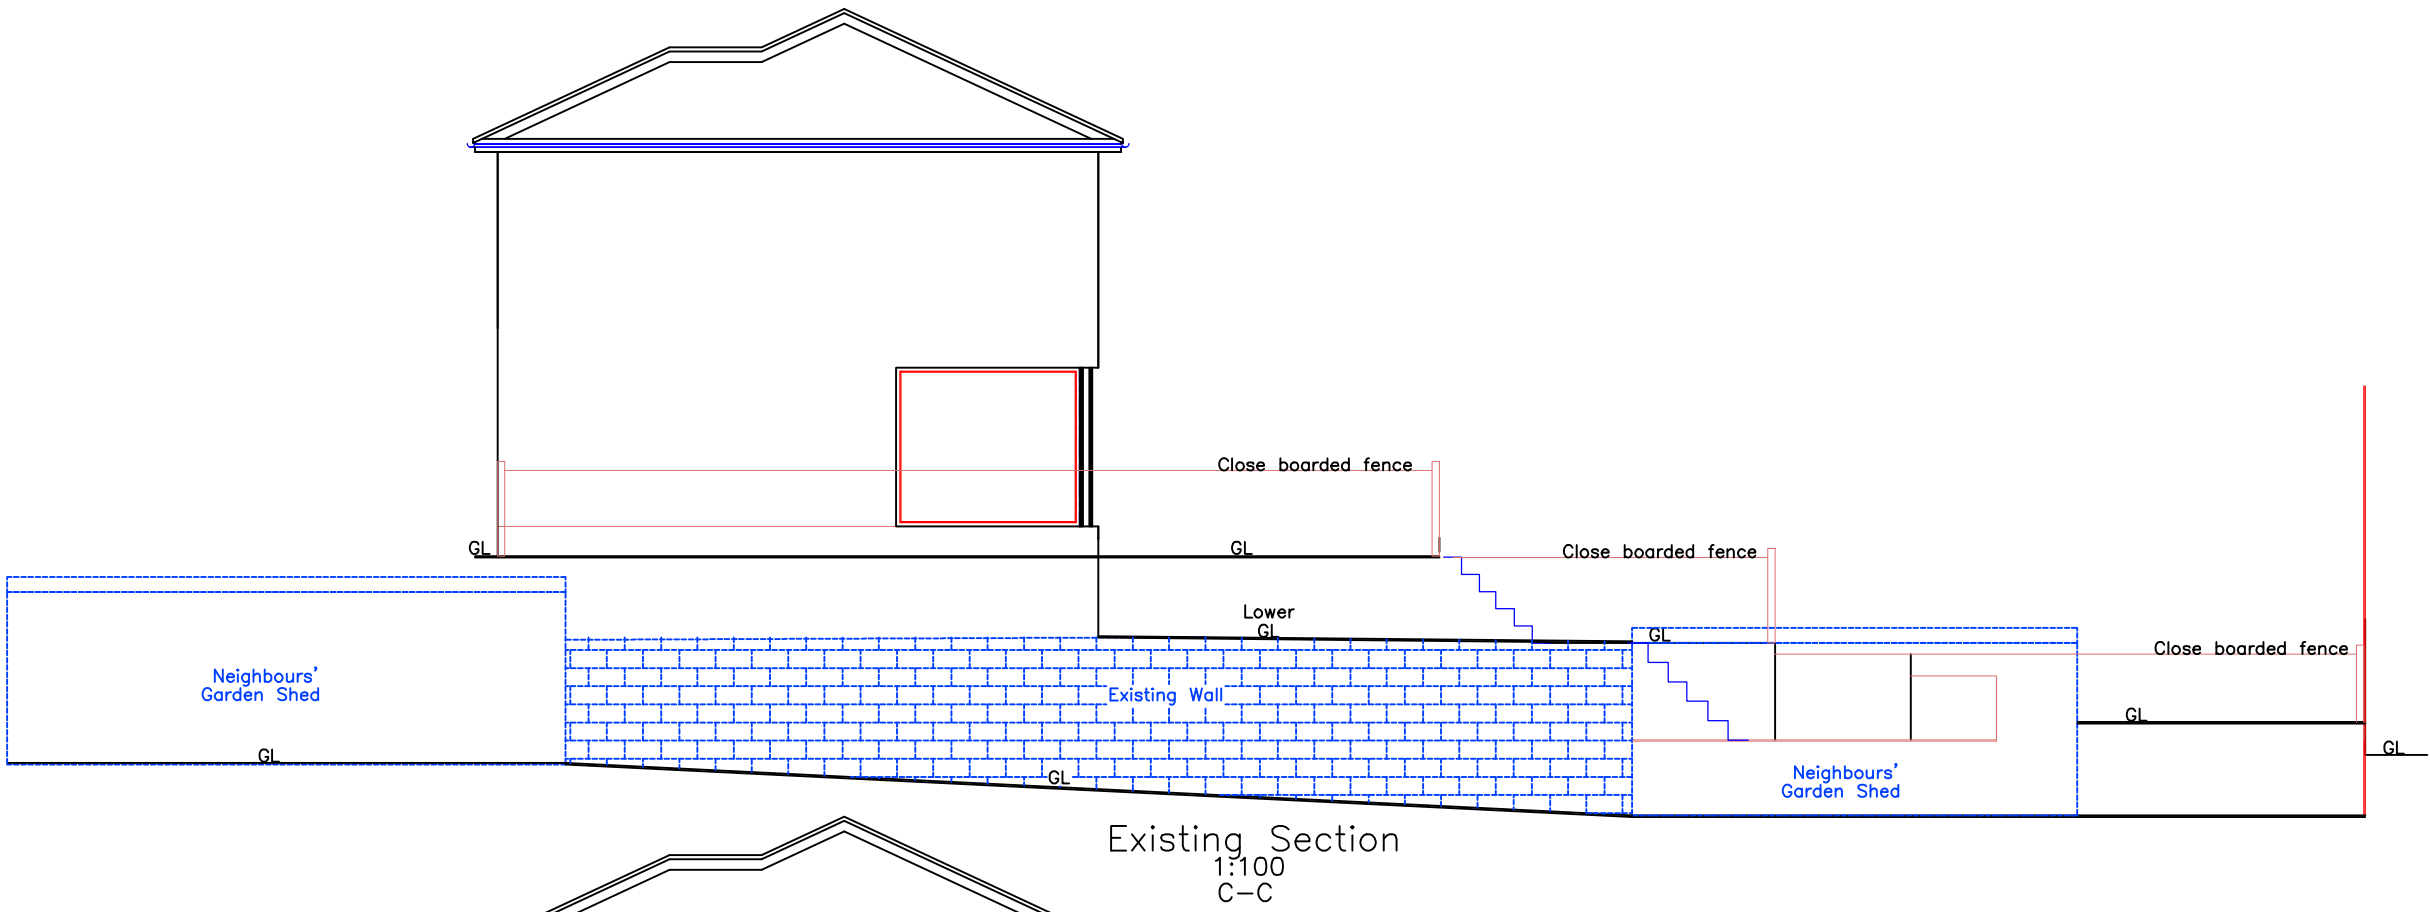

MapServe

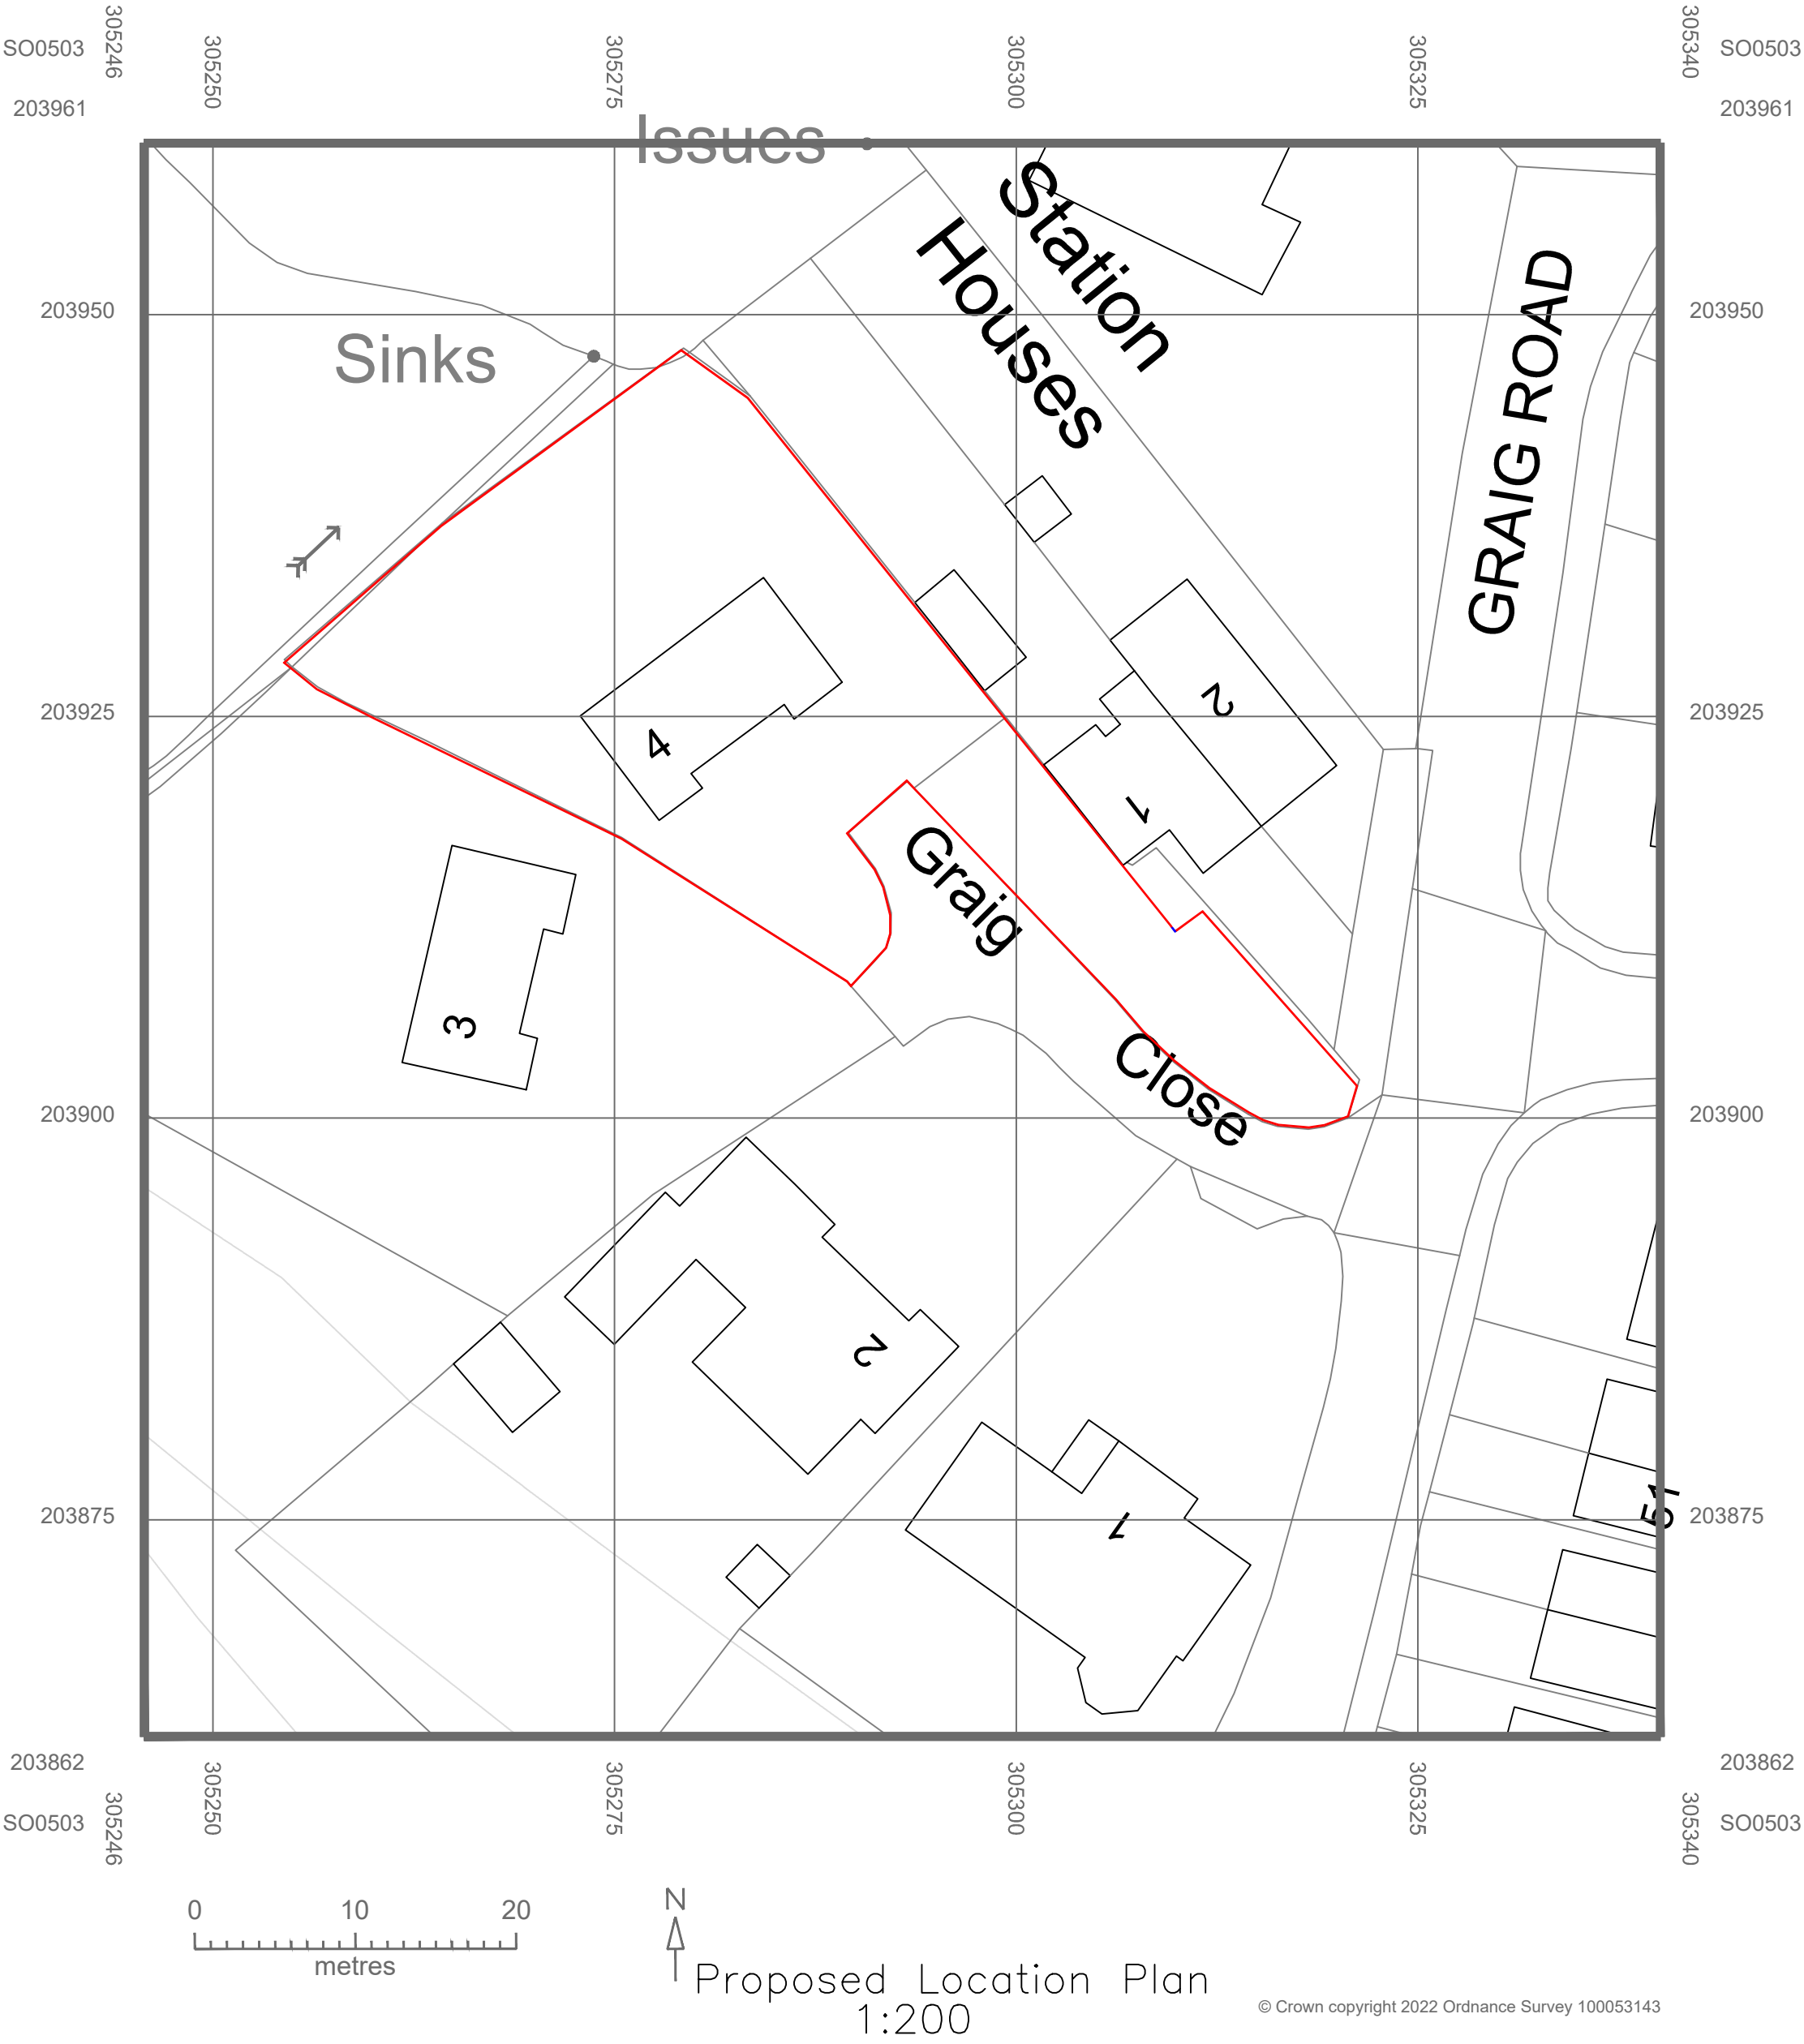

				Utopia Design <i>Architectural Services</i>			
Utopia Design <u>Architectural Services</u>							
Building Planning Application Support Paul Thomas: BSc (Hons) Tel: 01685 559230. Mob: 07908 725065							
<u>Issued Only for Purpose Indicated</u>							
Drawing Status: FOR PRE-APP PLANNING PURPOSES ONLY							
Address		4, Graig Close Abercanaid Merthyr Tydfil CF48 1RA					
Project							
Proposed Raised Decking with Garden Shed							
Drawn by		Paper		Date			
PT		A2		NOV 23			
Title		Scale					
Existing & Proposed Sections & Location Plan				1:100			
				1:200			
				Dwg No			
				GRAIG 4 DECK 02A			