



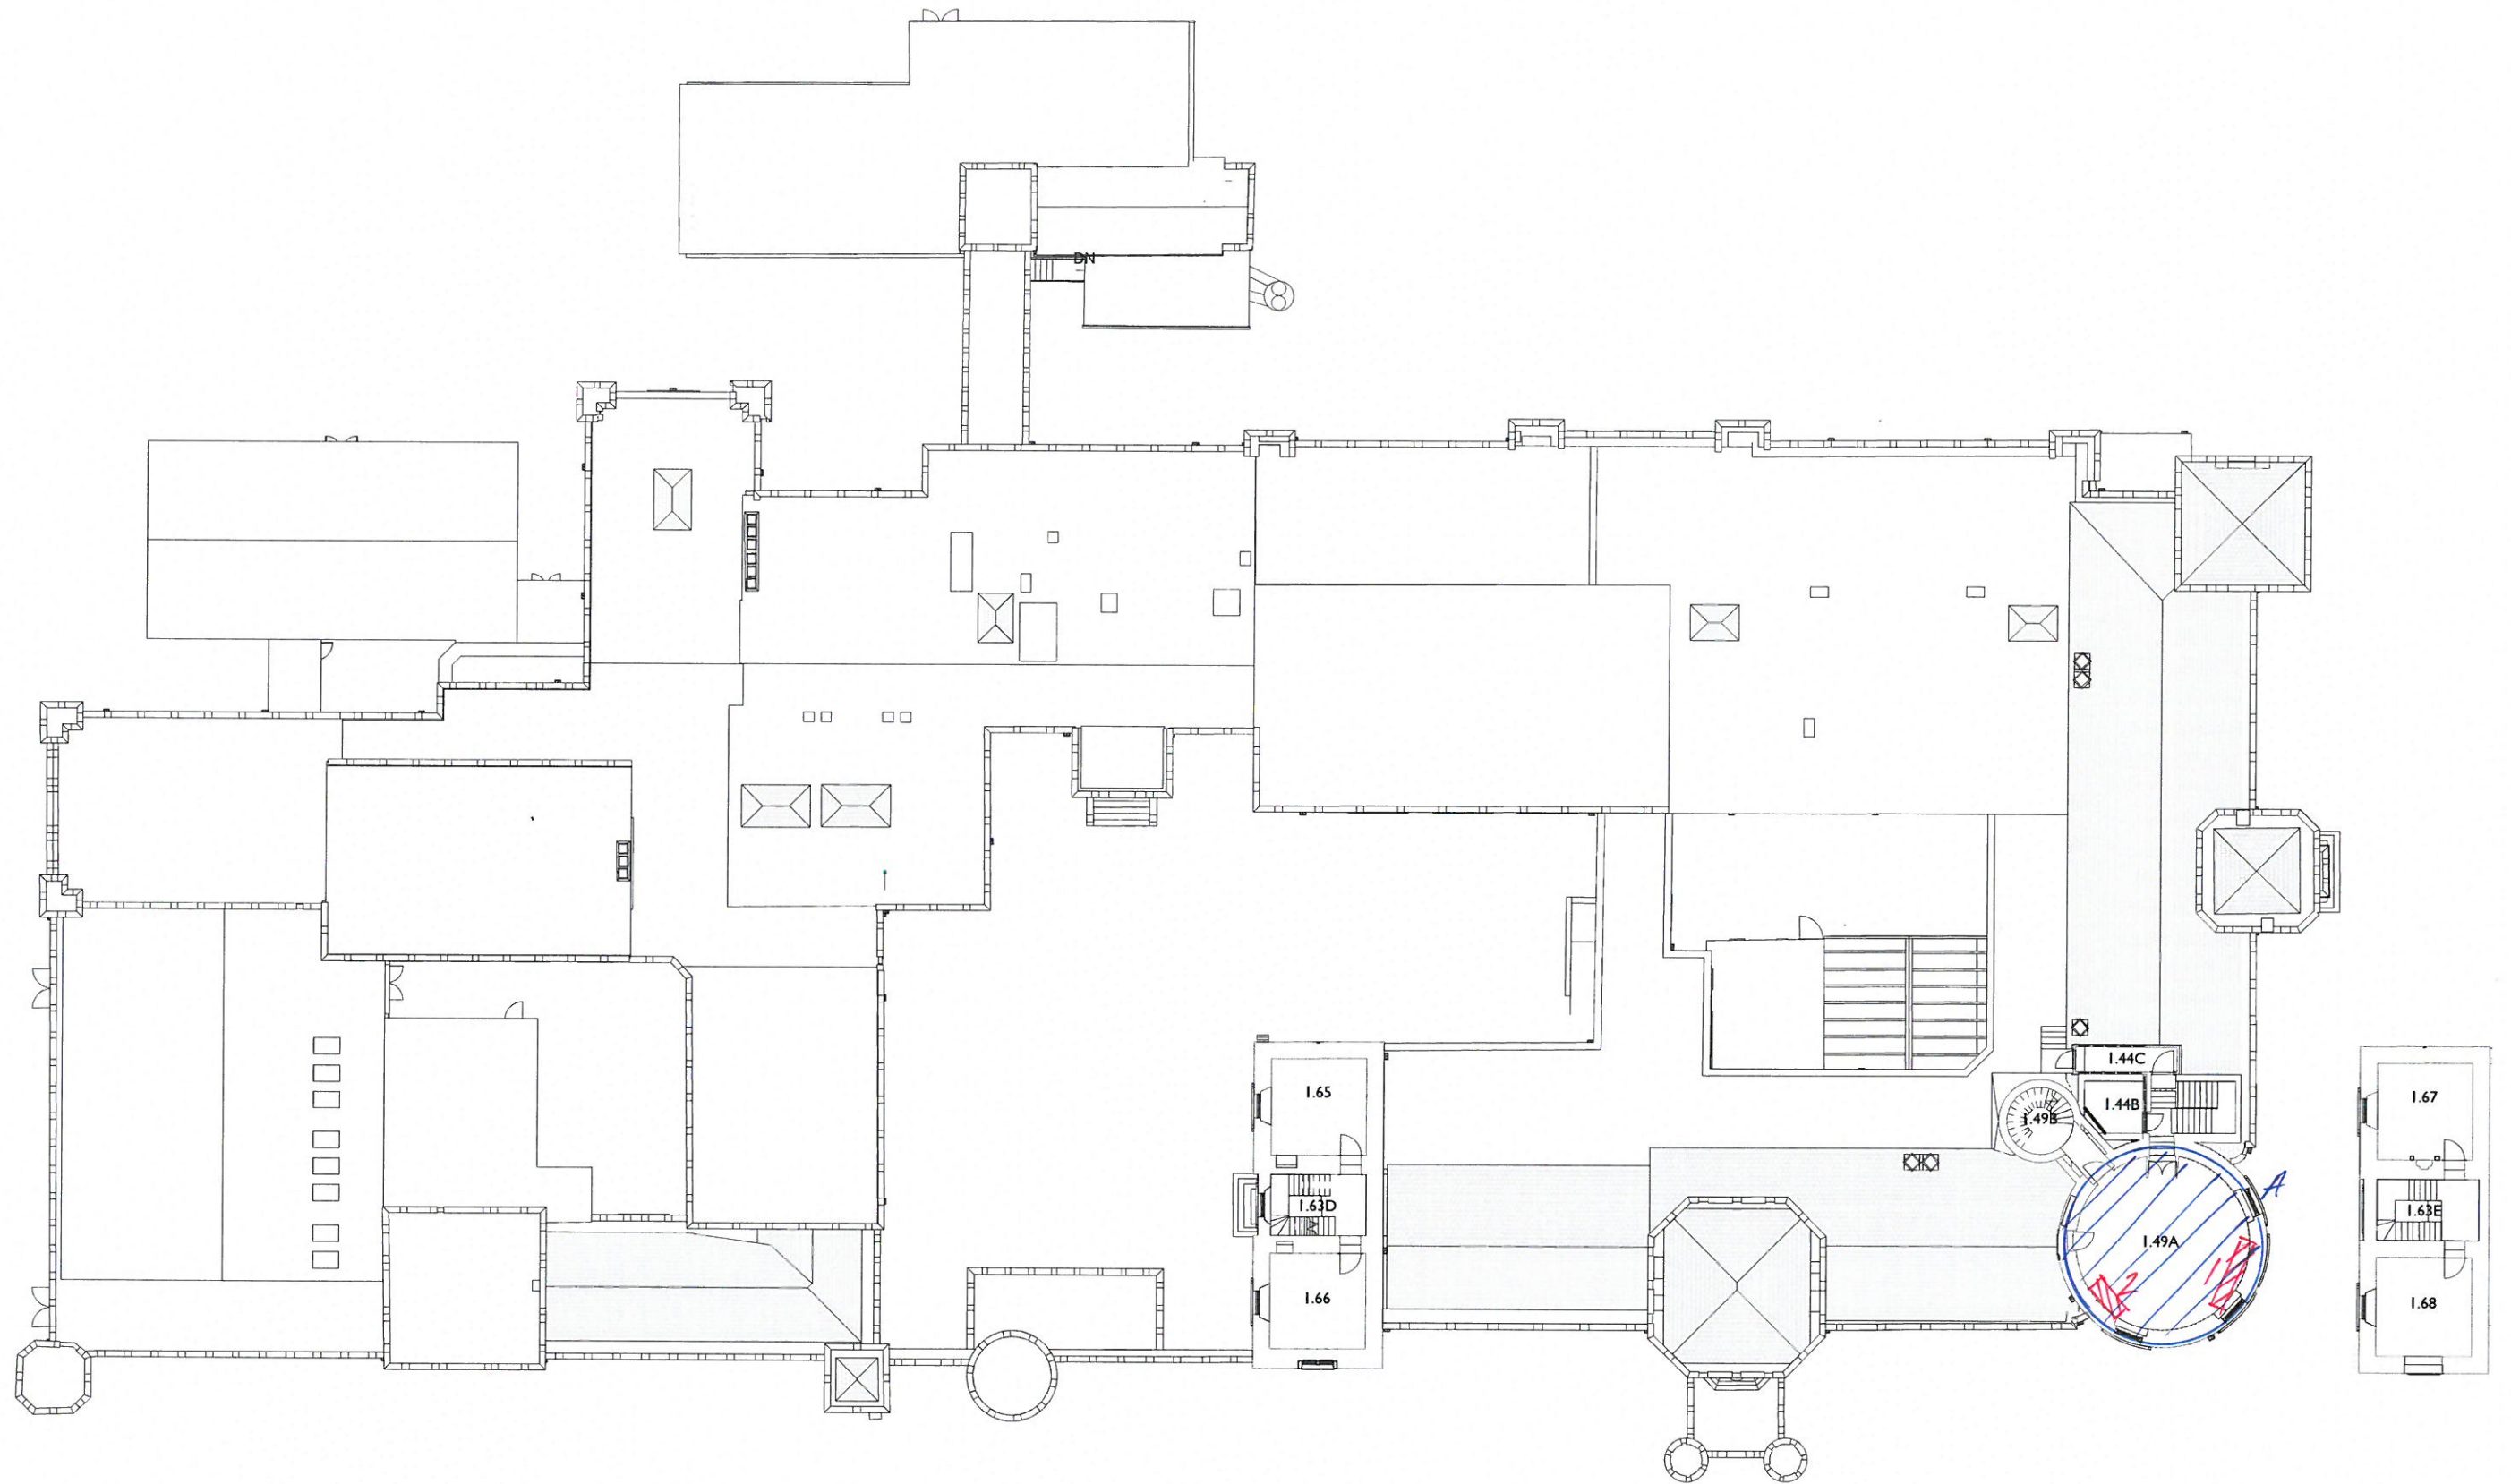



104 Second & Third Floor: Existing

 OPENING UP
 ACCESS REQUIRED -
 TOWER SCAFFOLD
 OR MEWP -
 FOR INSPECTION.

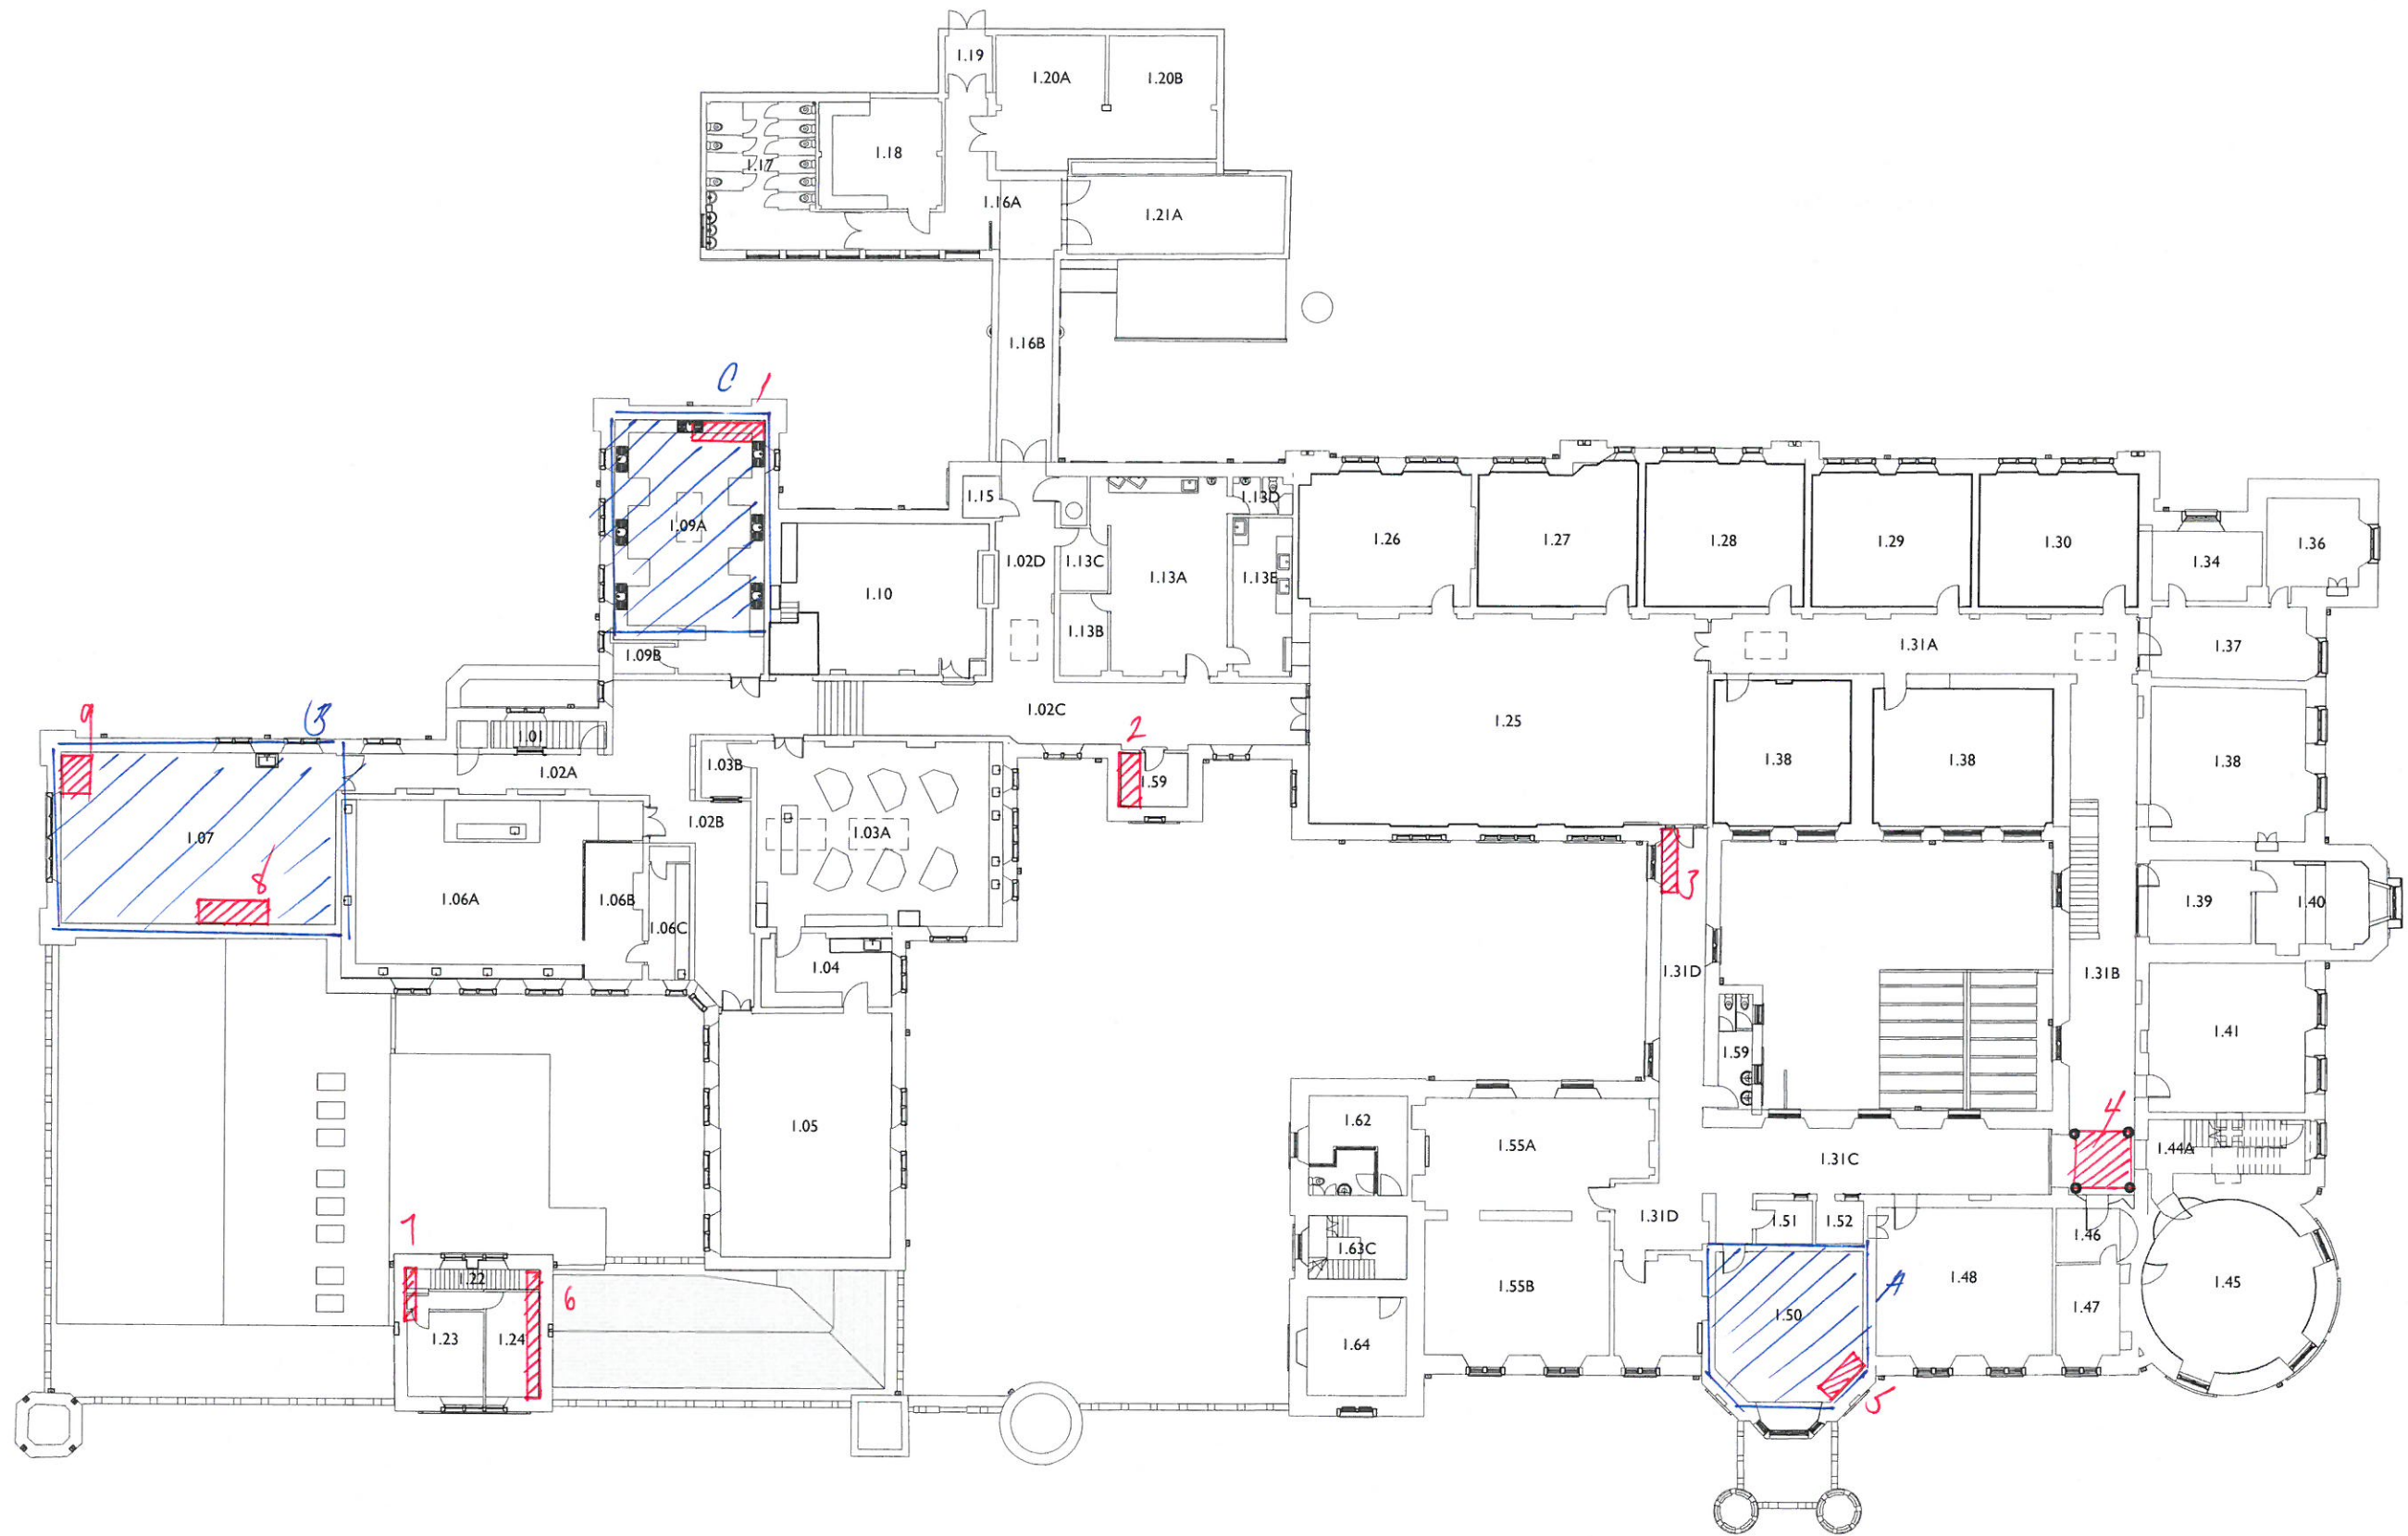

103 First Floor: Existing

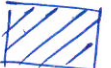 OPENING UP
 ACCESS REQUIRED
 - TOWER SCAFFOLD
 OR MRP -
 FOR INSPECTION

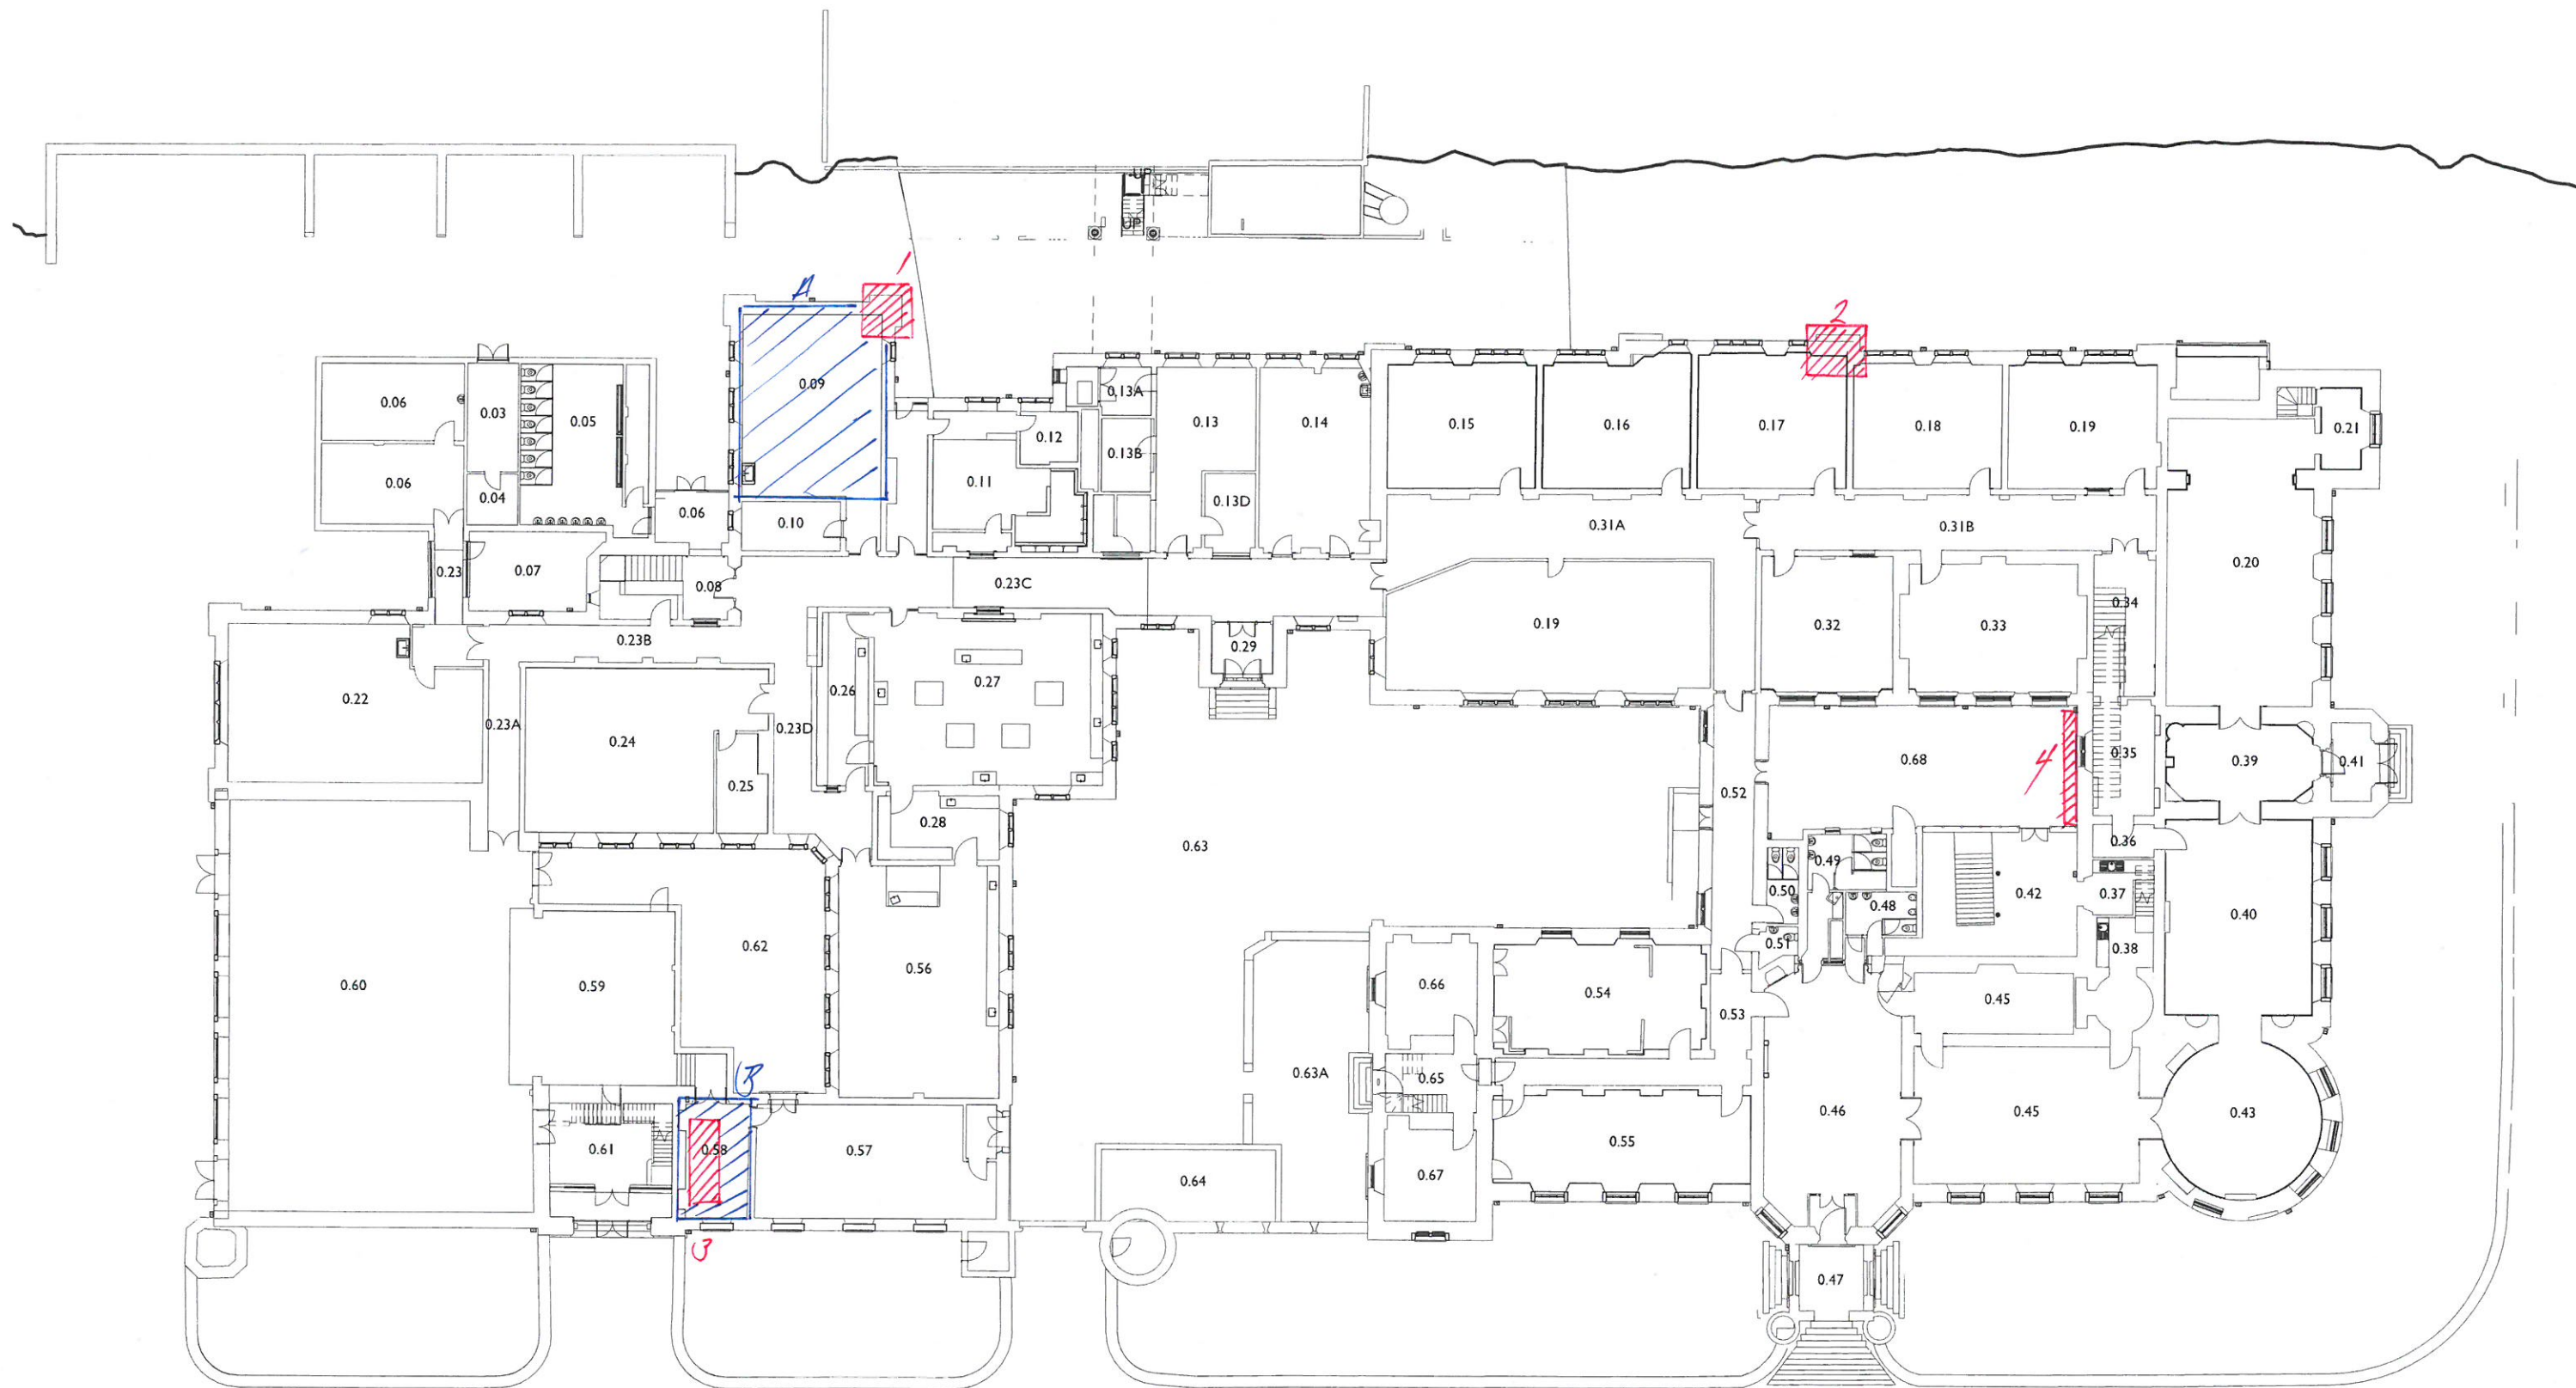

102 Ground Floor: Existing

- OPENING UP
- ACCESS REQUIRED
- TOWER SCAFFOLD
OR MEWP. -
FOR INSPECTION.