


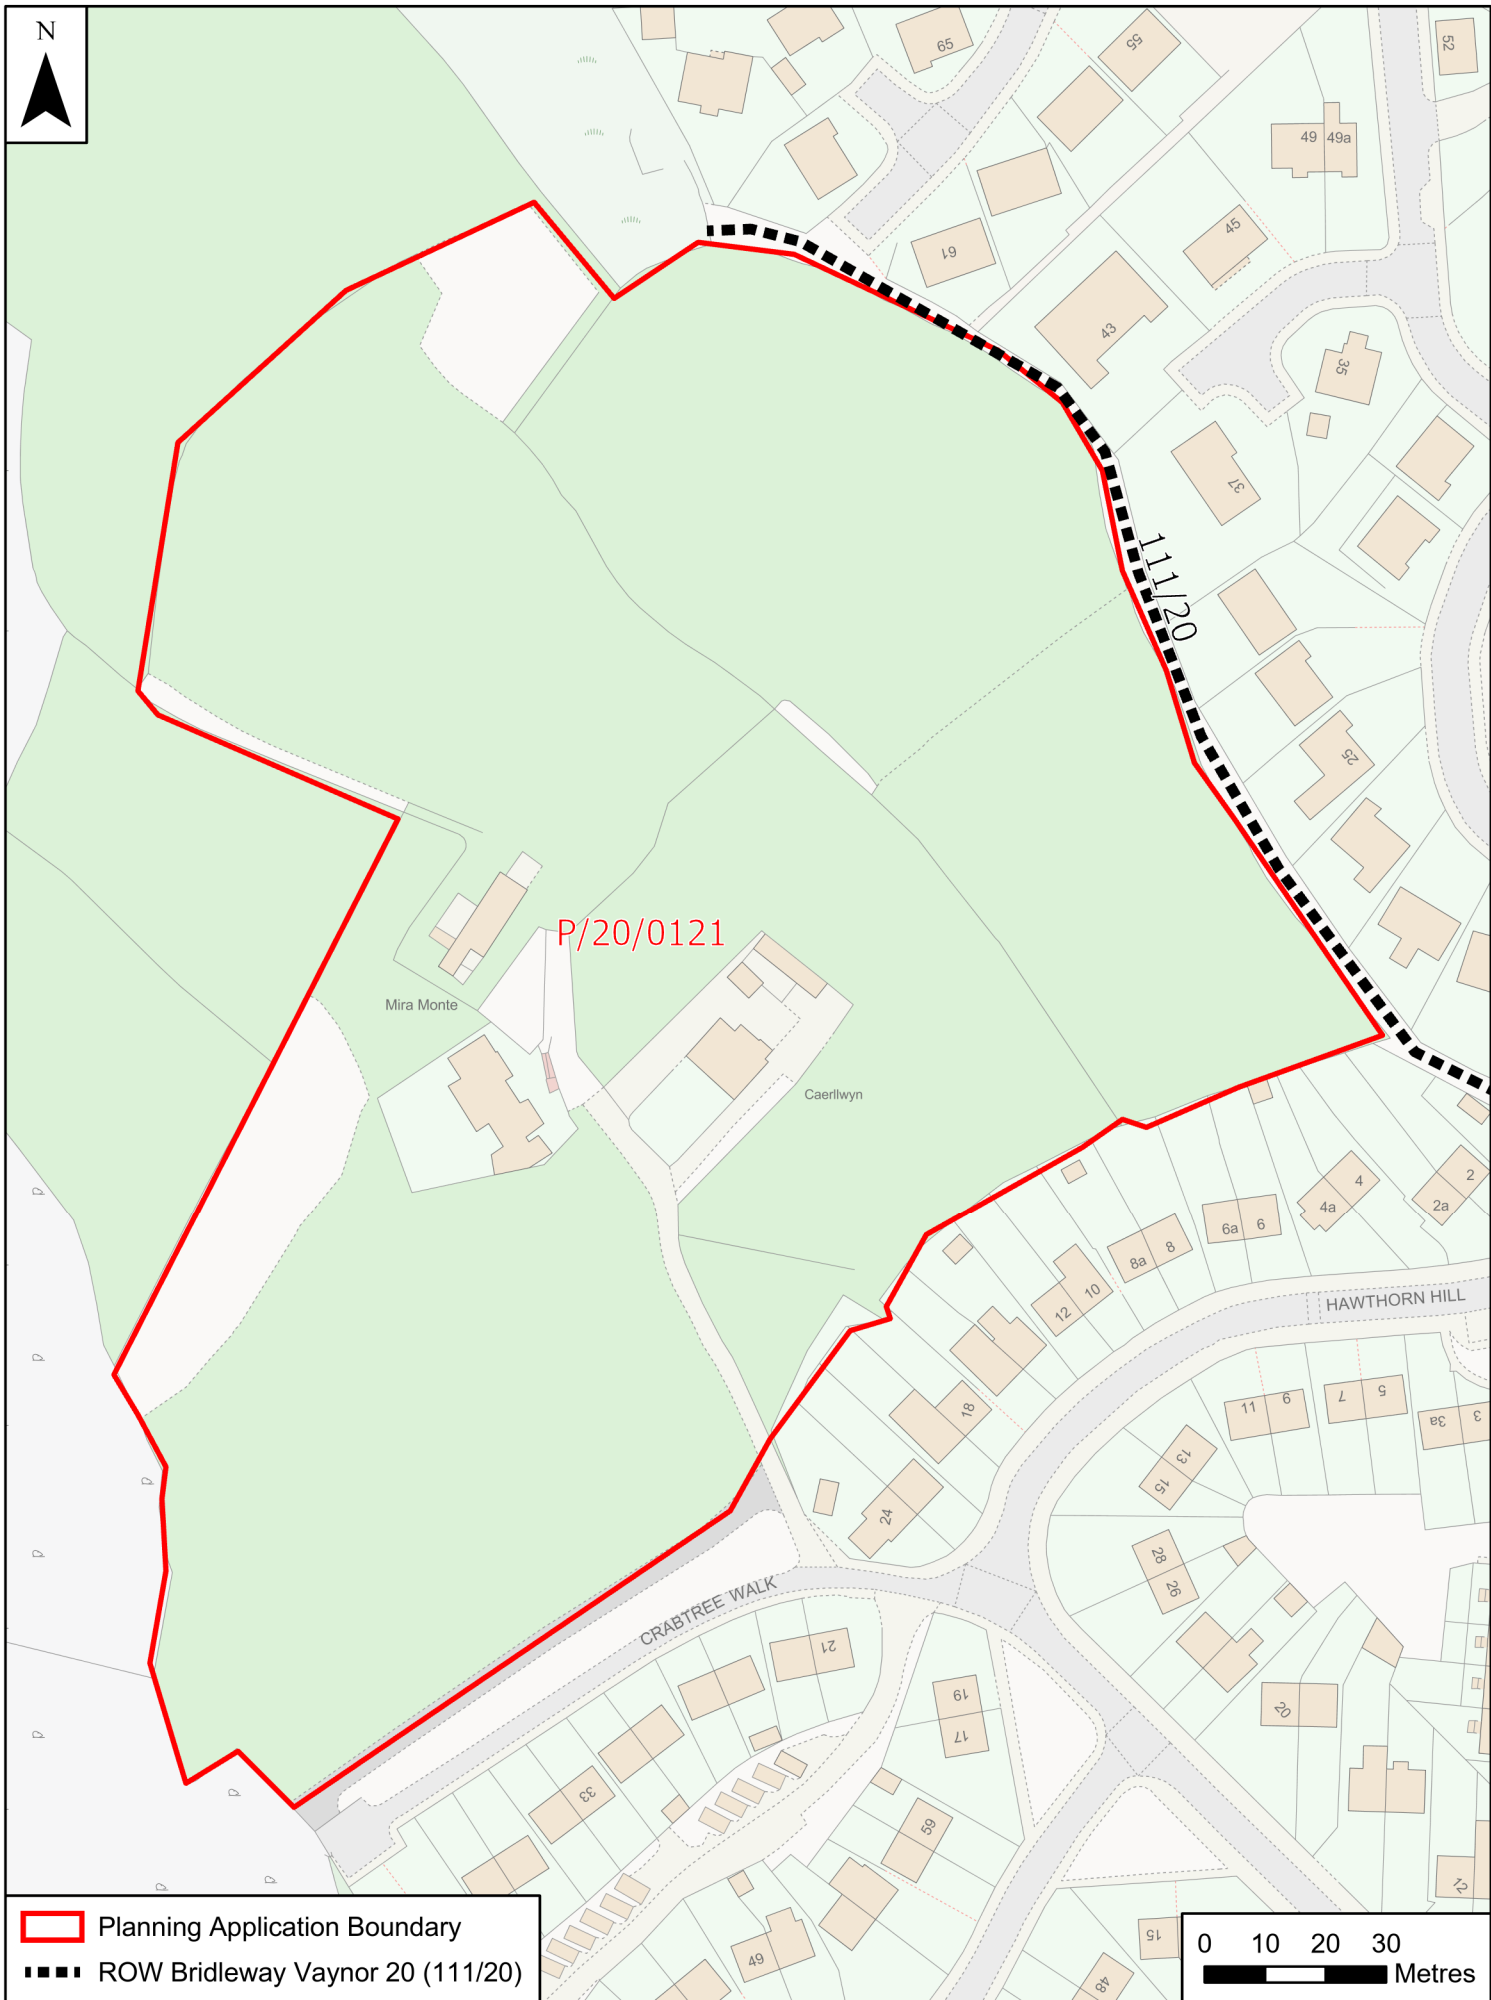

Title: P/20/0121
Scale: 1:1,250
Date: 22 June 2020
Department: Planning & Countryside

