



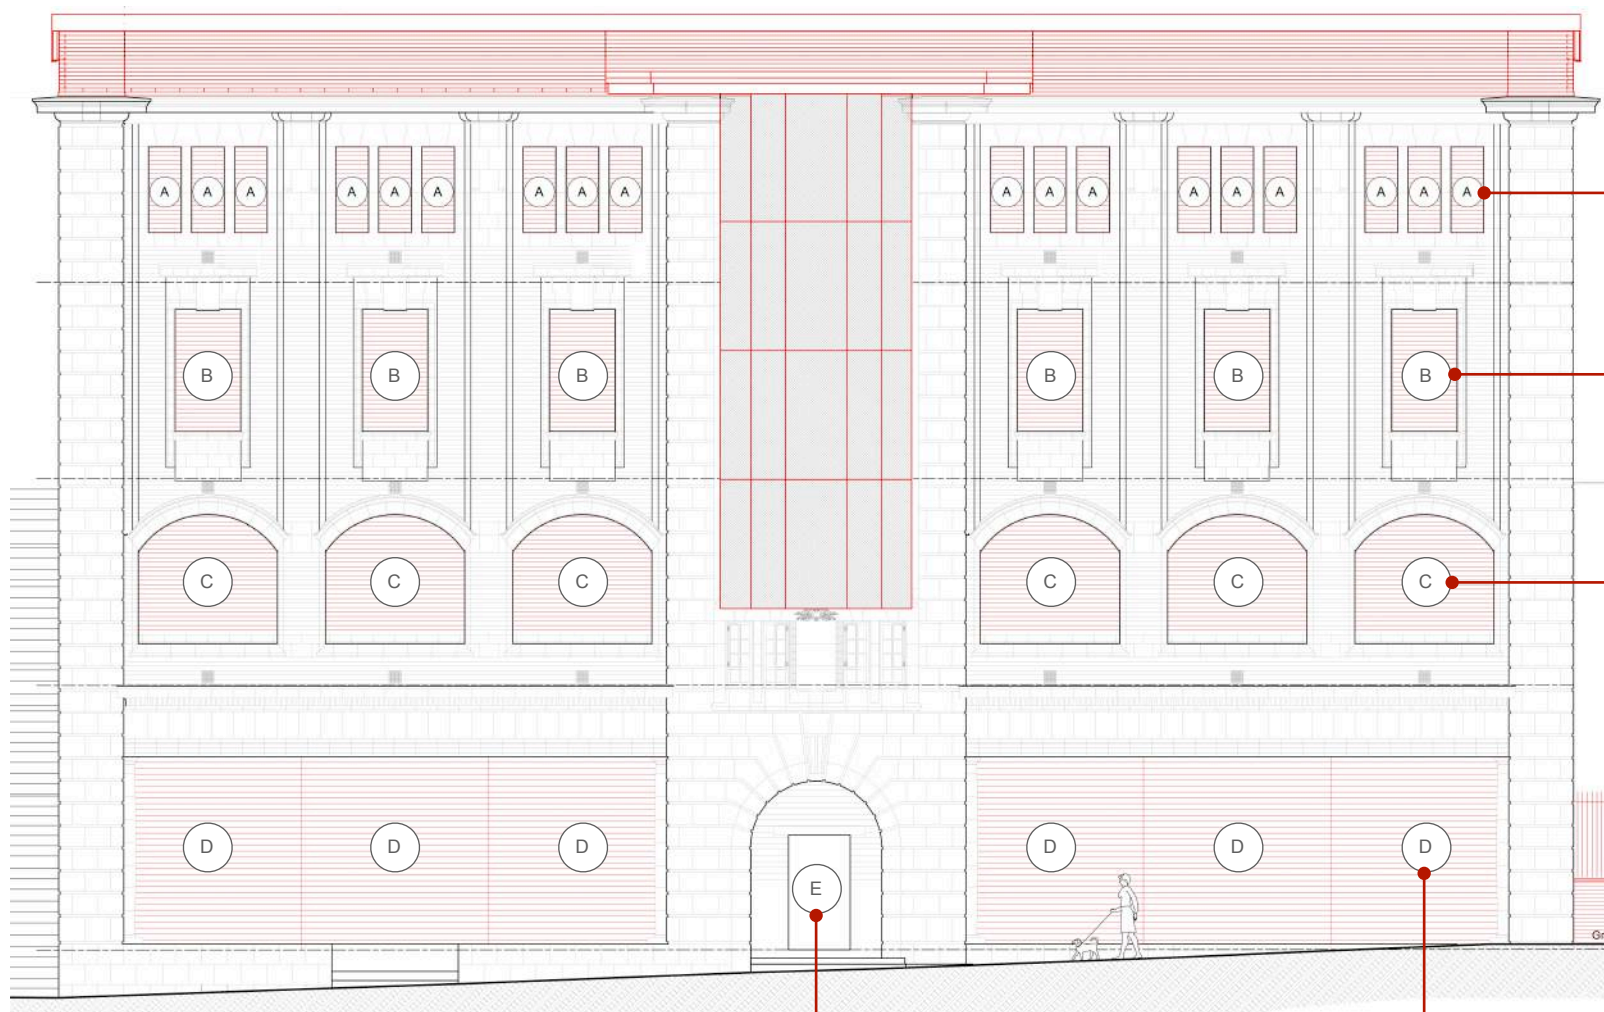

FRONT ELEVATION

ARTWORK PANEL E
1 no.

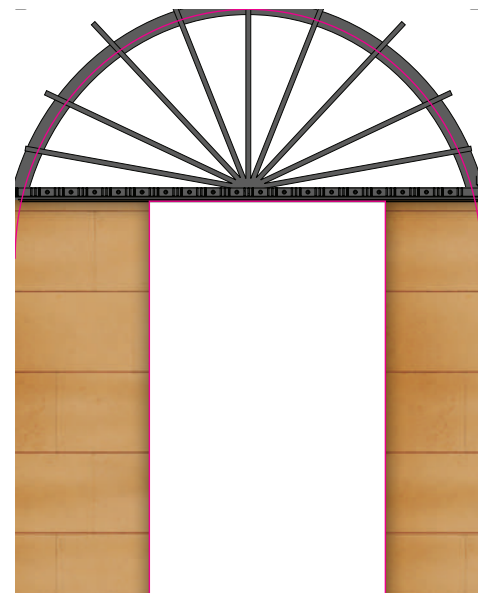


Note that this drawing is for illustrative purposes only. Do not to scale.


ARTWORK PANEL A
18 no.



ARTWORK PANEL B
6 no.

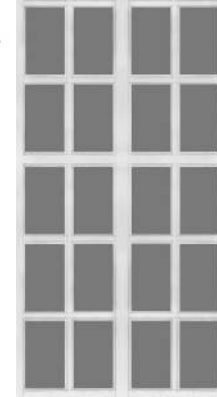

ARTWORK PANEL C
6 no.

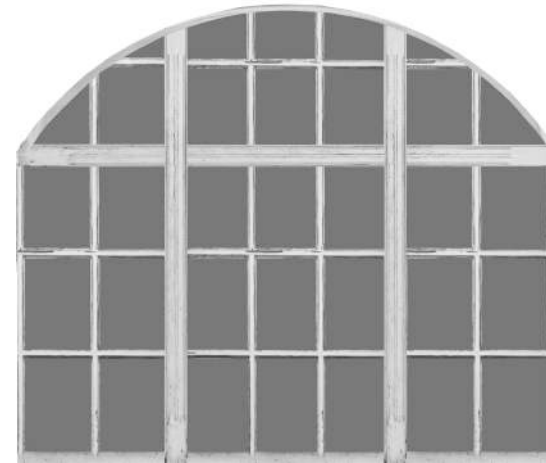

ARTWORK PANEL D
6 no.

