

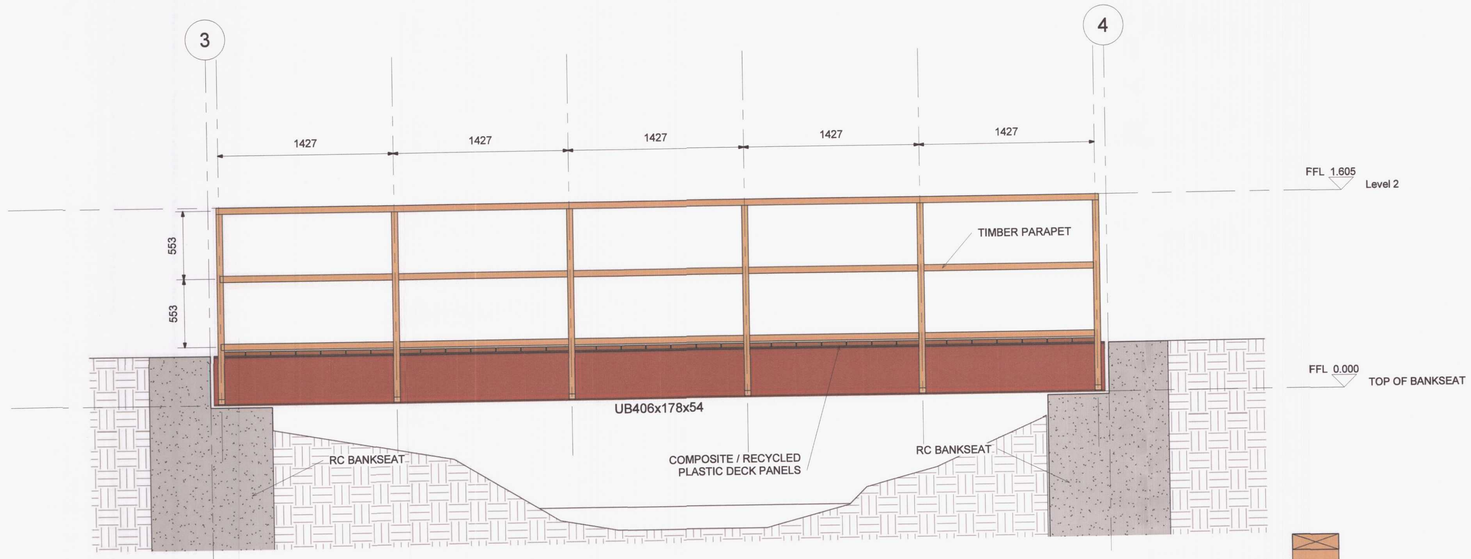


1 TYPICAL ELEVATION VIEW
1 : 25

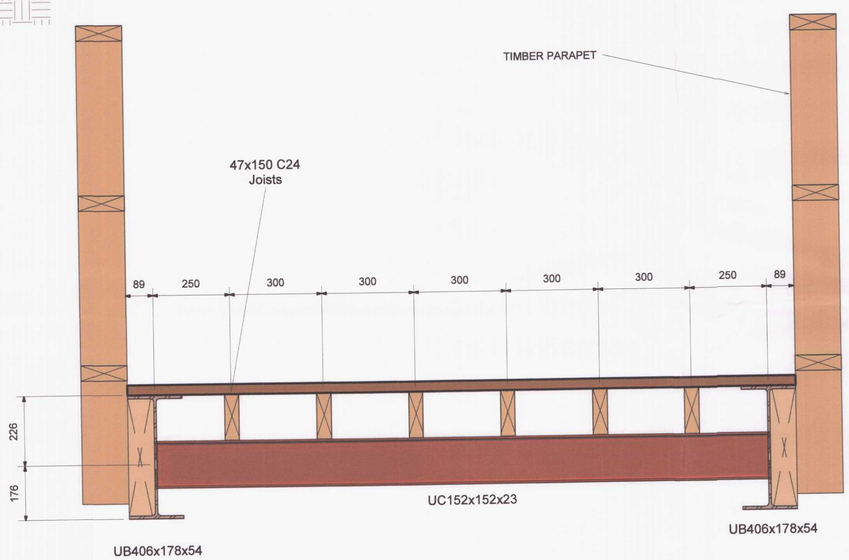

2 Section 1
1 : 10

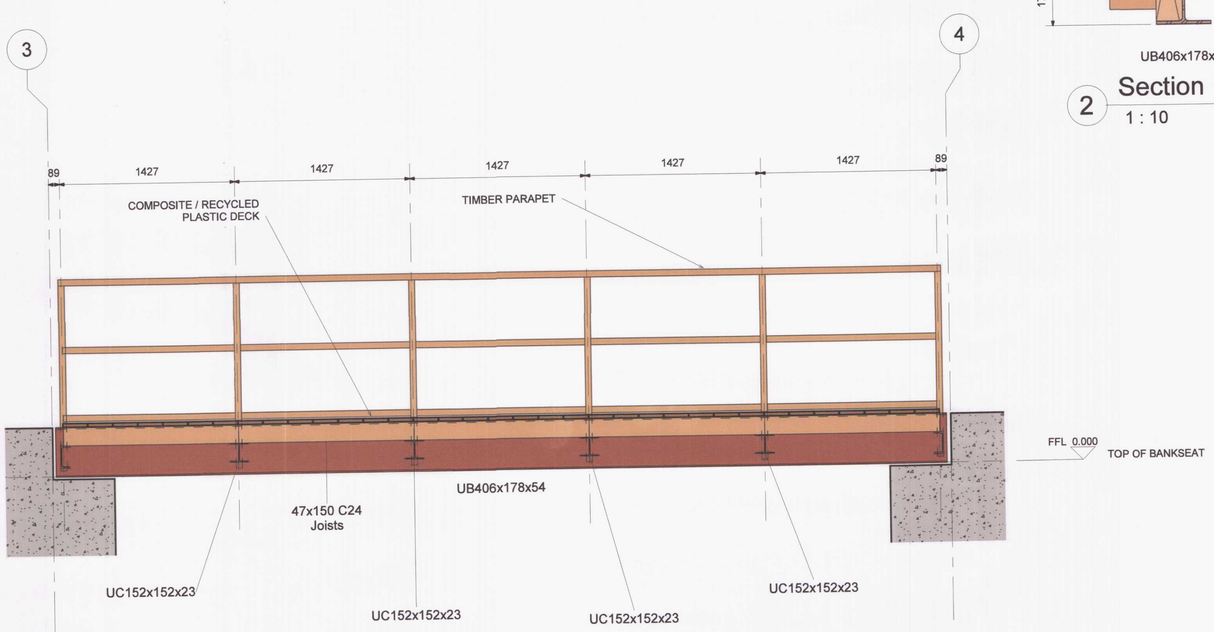

3 Section 2
1 : 25

200216

PLANNING DEPARTMENT
10 SEP 2020
RECEIVED

Cyngor Bwrdeistref Sirol MERTHYR TUDFUL / MERTHYR TYDFIL County Borough Council

MERTHYR TYDFIL COUNTY BOROUGH COUNCIL
ENGINEERING DEPARTMENT
UNIT 5 TRIANGLE BUSINESS PARK,
PENTREBACH
MERTHYR TYDFIL
CF48 4TQ

PROJECT TITLE:
CYFARTHA PARK: CANOLFAN REGENERATION

DRAWING TITLE:
PROPOSED FOOTBRIDGE
STRUCTURAL SECTIONS & ELEVATIONS

DRAWN:	APPROVED:	
ME	ME	
CHECKED:	DATE:	SCALE:
CM	15/11/19	
PROJECT NO:	DRAWING NO:	REV:
10-112019	0005	P01