
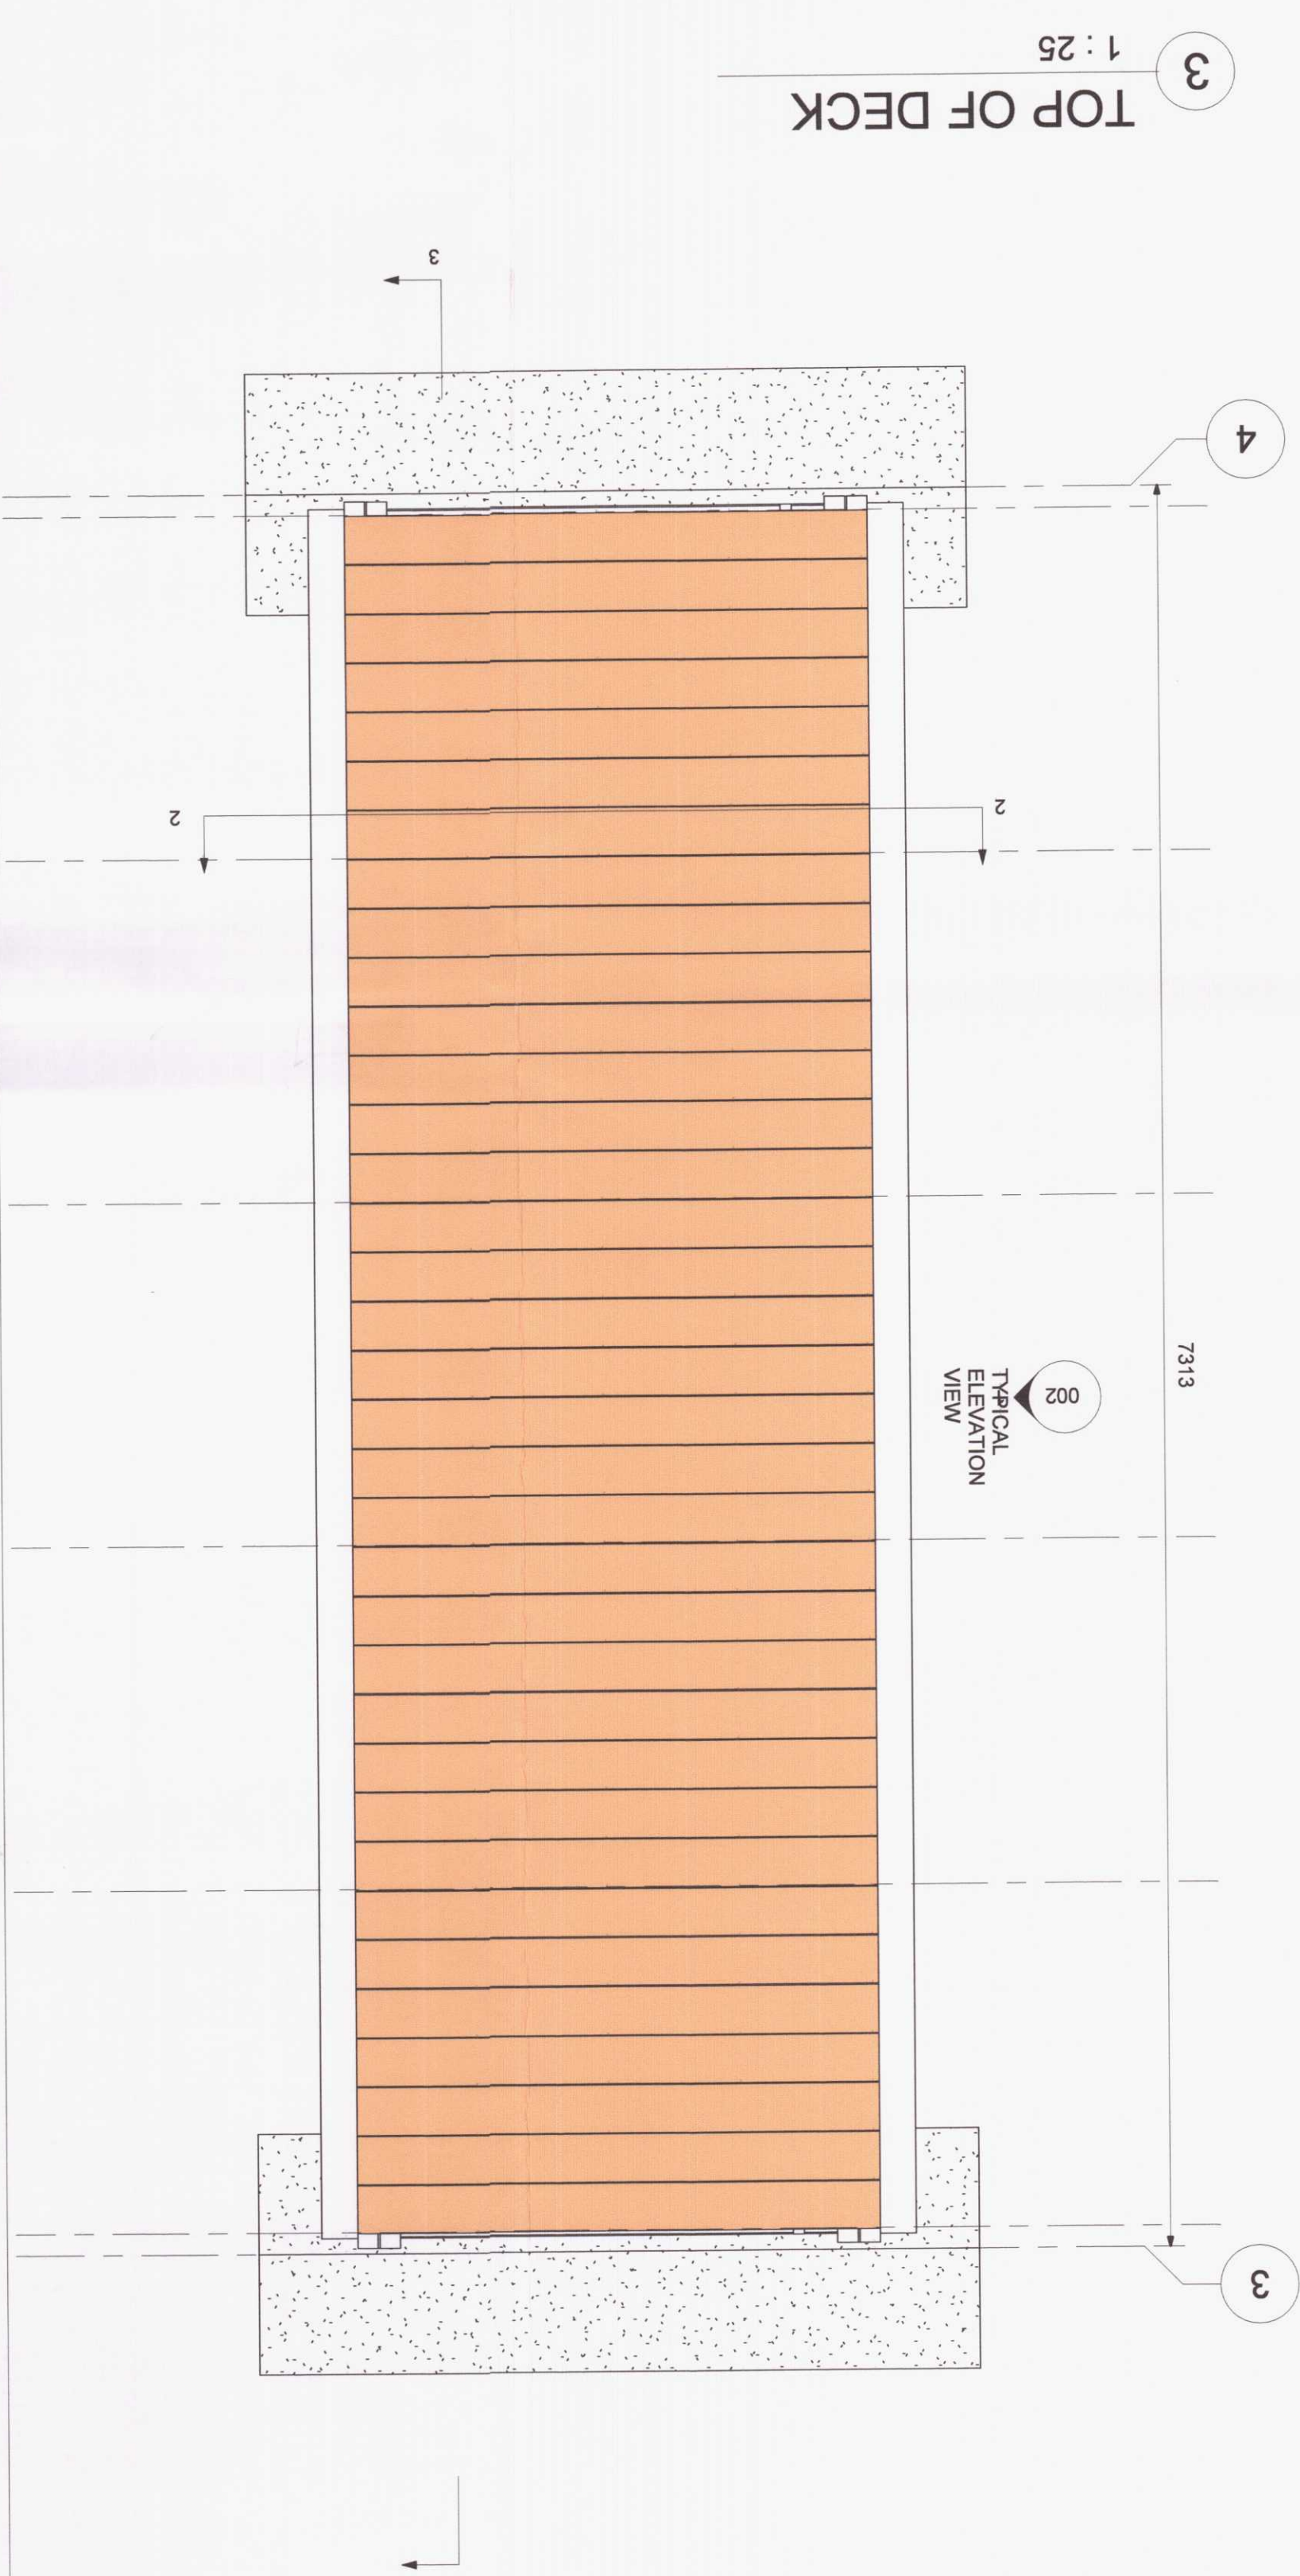
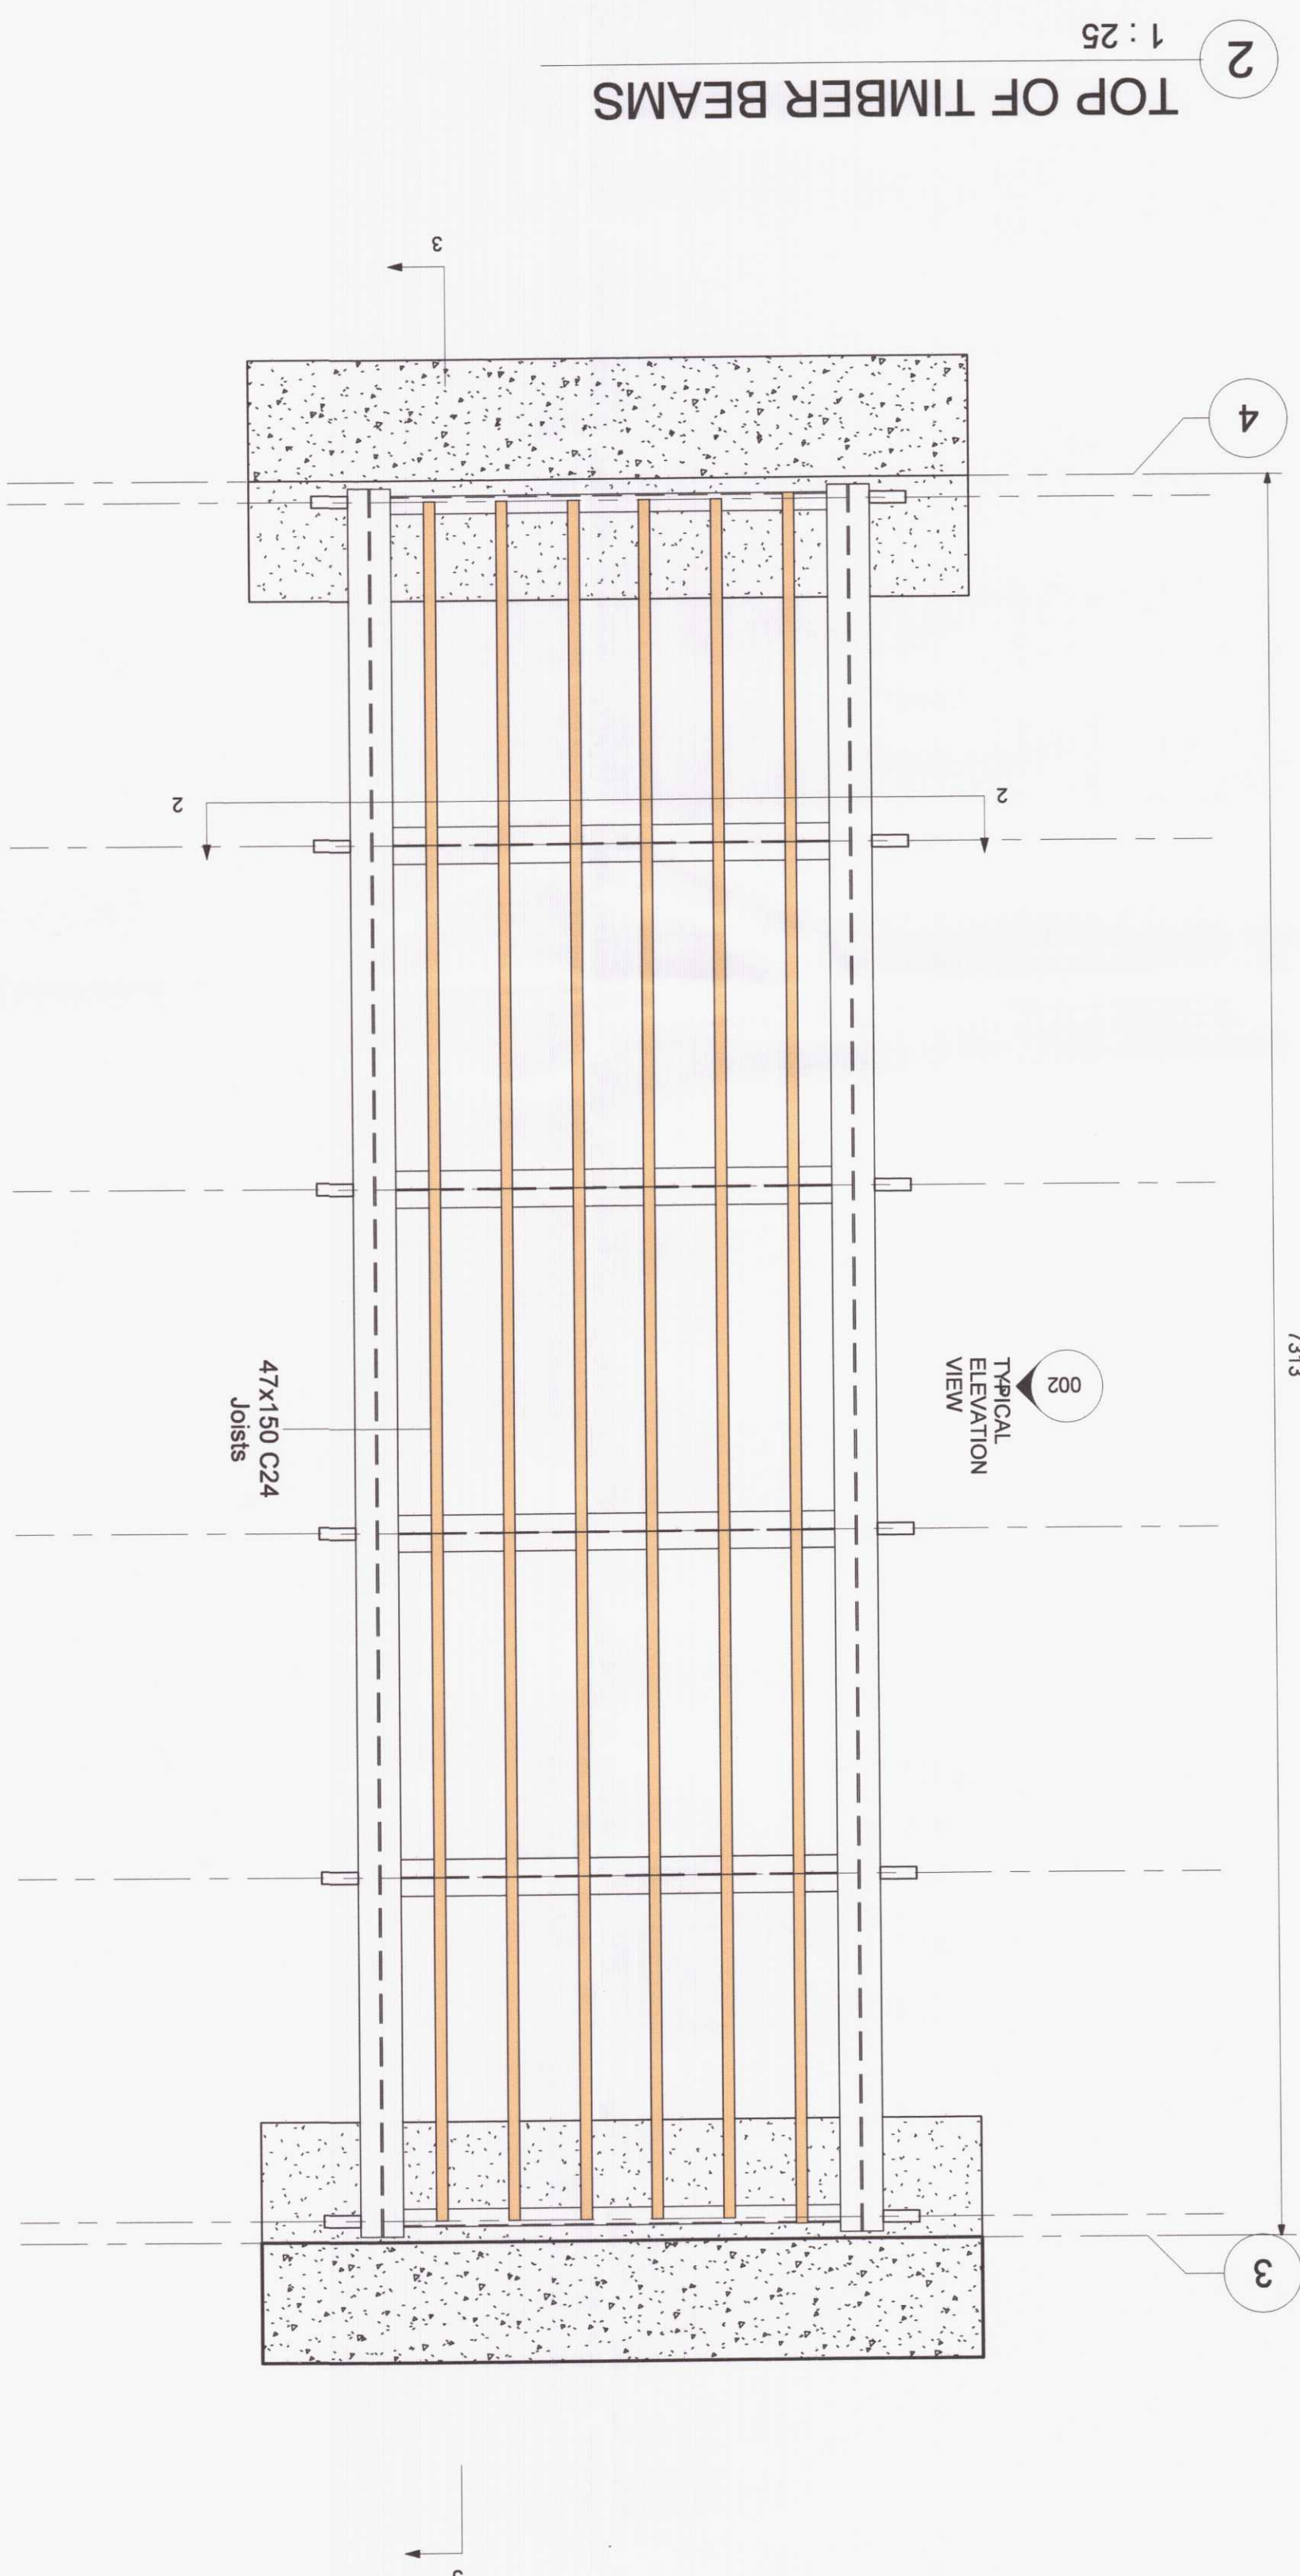


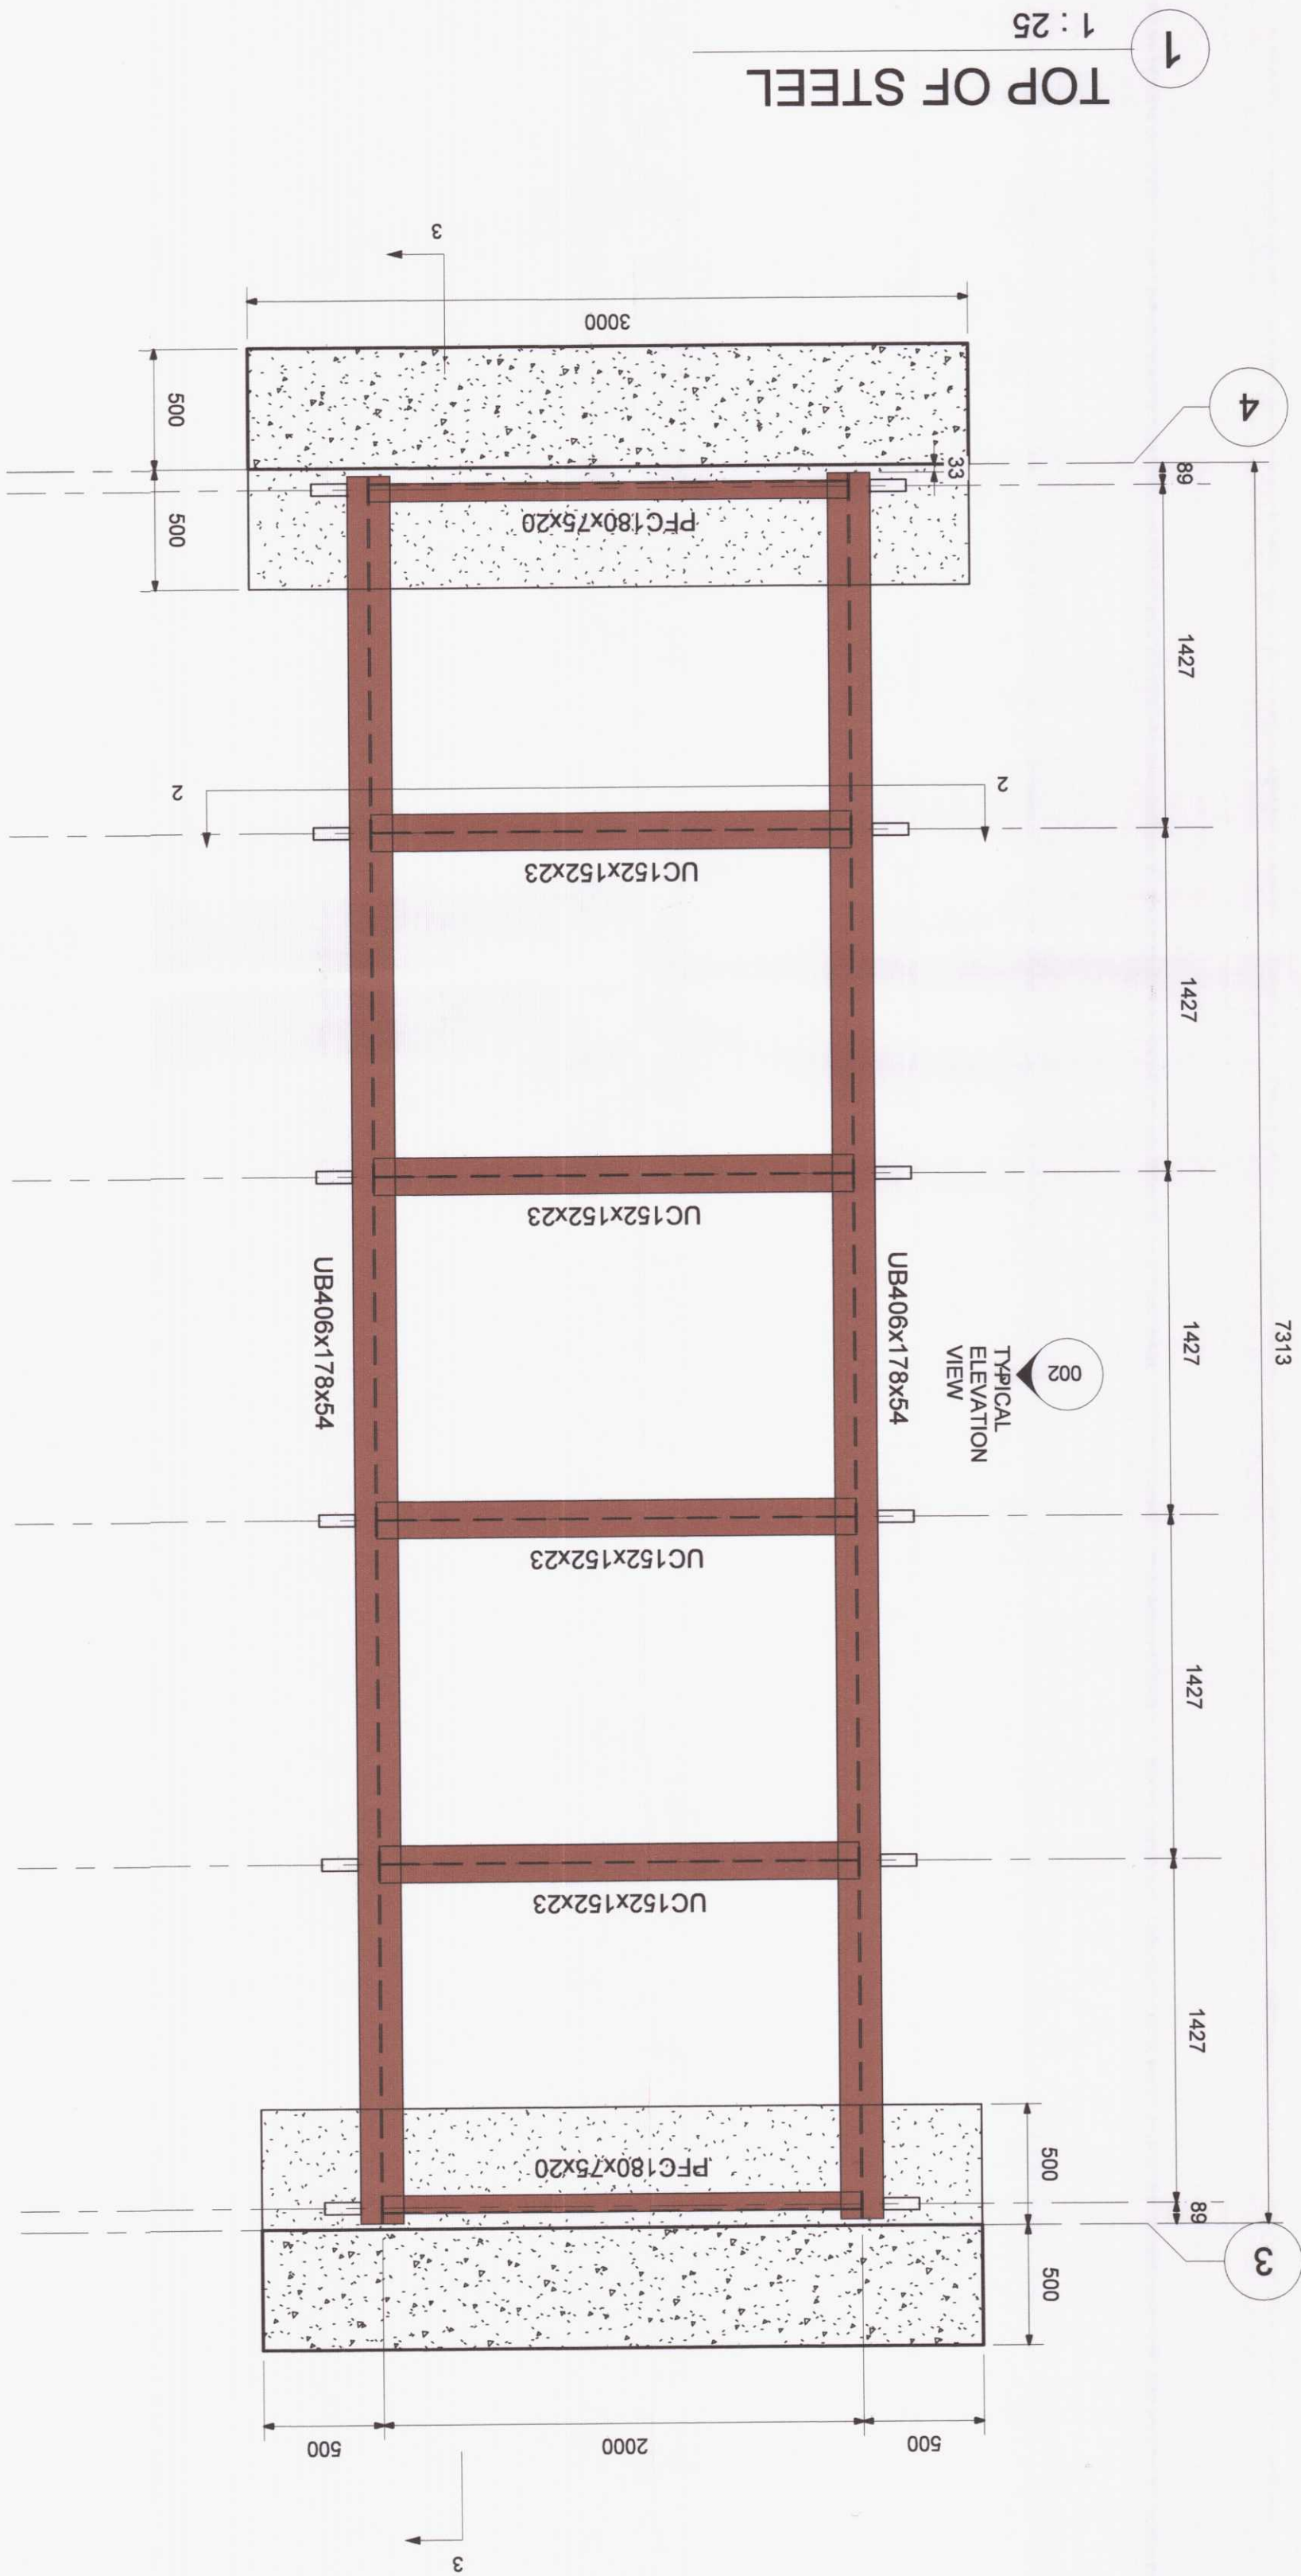

MERTHYR TYDFIL
COUNTY BOROUGH COUNCIL

ENGINEERING DEPARTMENT
UNIT 5 TRIANGLE BUSINESS PARK,
PENTREGLACH
MERTHYR TYDFIL
CF48 4TO
County Borough Council

RECEIVED
10 SEP 2020
PLANNING DEPARTMENT

200216

DRAWING TITLE:
PROPOSED FOOTBRIDGE
STRUCTURAL FRAMING

DRAWN: ME
CHECKED: CM
DATE: 15/11/19
REV: 0004
P01

PROJECT TITLE:
CYFARTHIA PARK: CANOLFAN REGENERATION