
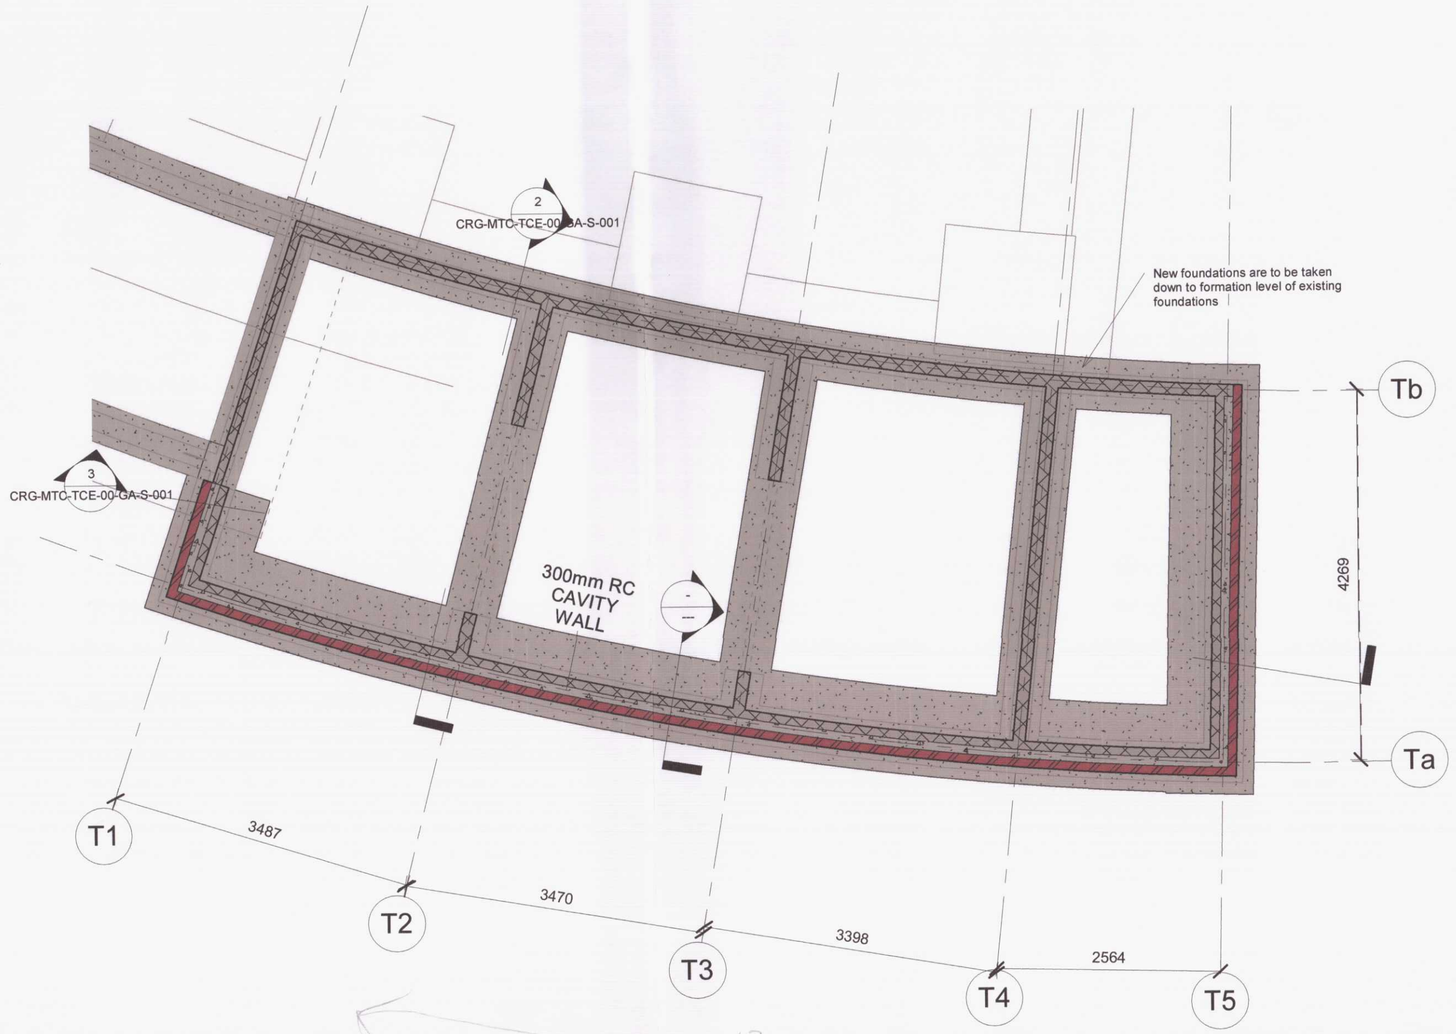



1 -01 RETAINING WALL PLAN

1 : 50

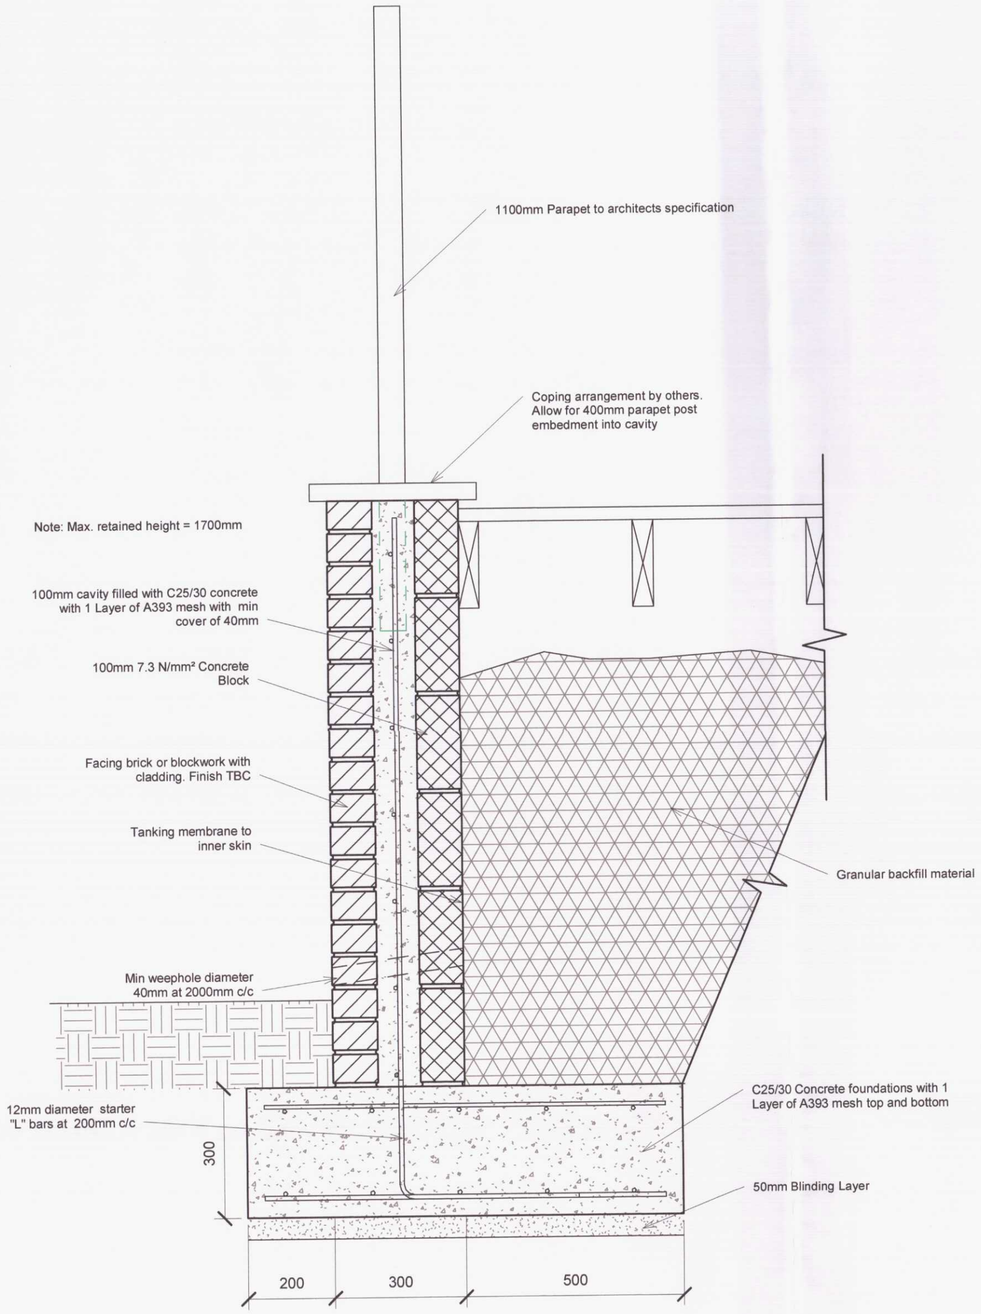

2 TYPICAL RETAINING WALL DETAIL

1 : 10

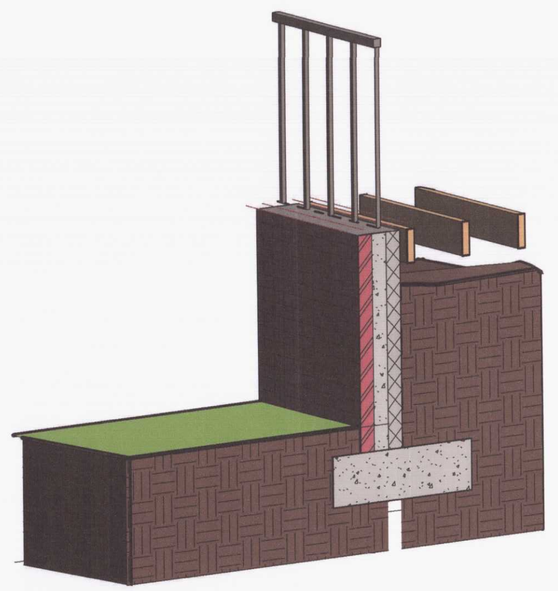

3 3D RETAINING WALL

200216

PLANNING DEPARTMENT
10 SEP 2020
RECEIVED

Rev	Description	Date	By
P01	Boundary walls revised to retaining structures	10/07/2020	ME

Status: PRELIMINARY

Cyngor Bwrdeistref Sirol MERTHYR TUDFUL
MERTHYR TYDFIL County Borough Council

CANOLFAN REGENERATION

RETAINING WALL DETAIL

Project number: CRG-2019

Drawn by:	Approved by:
ME	CM
Checked by:	Date:
ME	10/07/2020

Drawing No: CRG-MTC-TCE-00-GA-S-002

Scale:	Revision:
As indicated	P01

10/07/2020 17:49:22

This document was created by an application that isn't licensed to use novaPDF.
Purchase a license to generate PDF files without this notice.