


200216

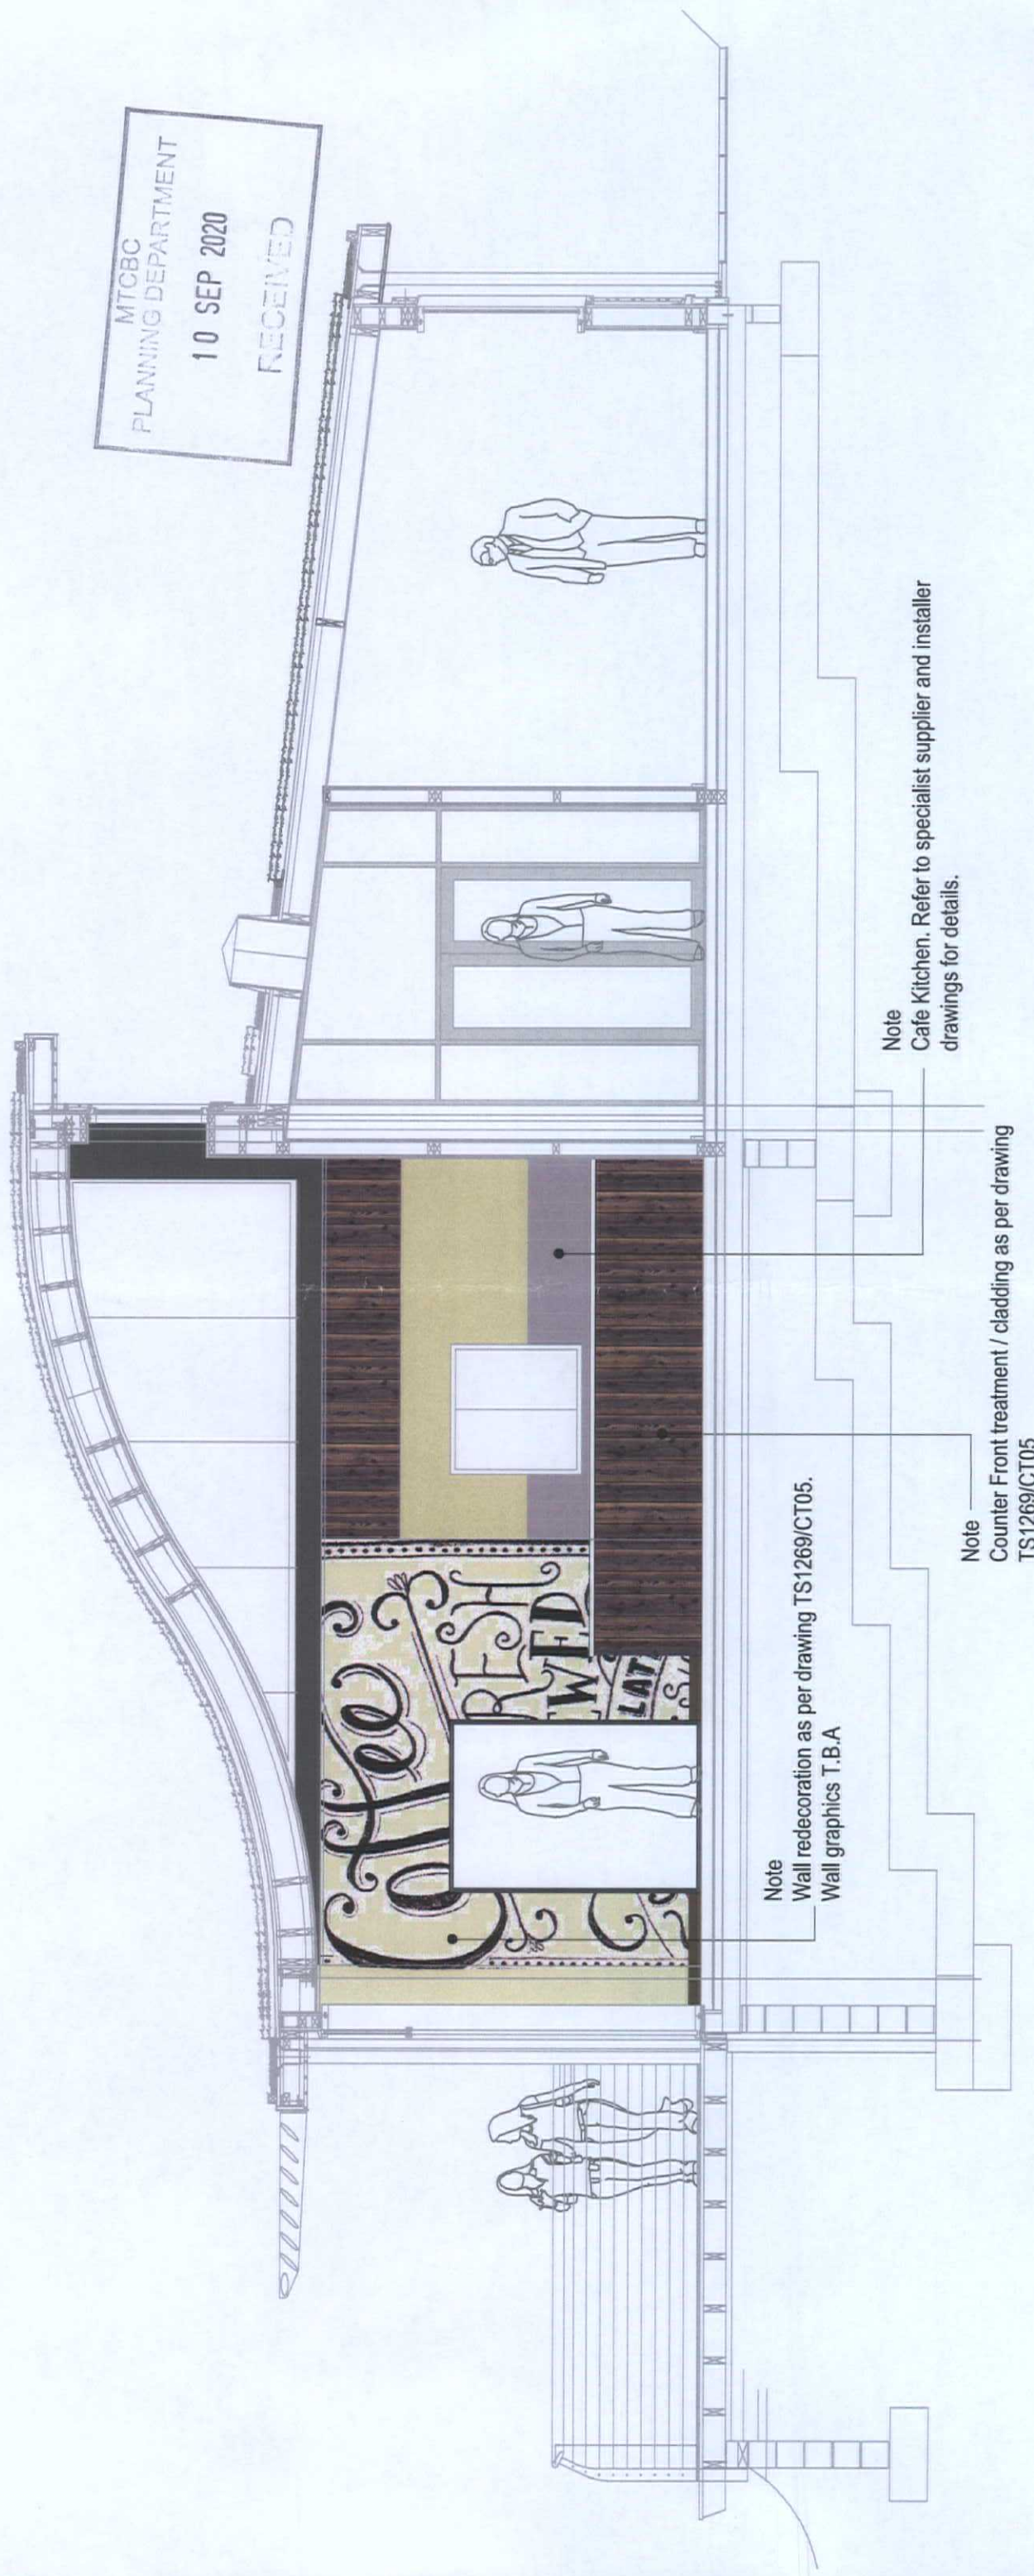

MTCBC
PLANNING DEPARTMENT
10 SEP 2020
RECEIVED

Note
Wall redecoration as per drawing TS1269/CT05.
Wall graphics T.B.A

Note
Counter Front treatment / cladding as per drawing
TS1269/CT05

Note
Cafe Kitchen. Refer to specialist supplier and installer
drawings for details.



Cyngor Bwrdeistref Siro
MERTHYR TYDFIL
County Borough Council

