

Rev	Description	Date	By
PO1	First Issue	09/07/2020	ME
PO2	Boundary walls revised to retaining	10/07/2020	ME
T01	Tender Issue	05/08/2020	ME

- GENERAL NOTES:
1. Elements accuracy, do not scale from drawings for critical elements.
 2. The contractor shall verify dimensions, levels and setting out requirements and report back any discrepancies back to the architect.
 3. Any notes within drawings and details will take precedence over these notes shall take all measure to ensure sufficient temporary works are in place in order to complete the desired build.
 4. Any clashes or co-ordination issues must be reported back to the architect.
 5. STEELWORK NOTES:
 1. The grade of all structural steel must be S355 unless specified otherwise.
 2. Refer to details for exposure classification and/or required.
 3. Any welds requirements are to be a minimum of 6mm fillet, unless noted otherwise.
 4. Unless noted otherwise, to be supported onto masonry, allow for a minimum distance of +150mm at each in plane support and +100mm at each out of plane support.
 5. No site drilling of structural elements are to take place.
 6. Refer to individual sheets for design loads and loading classifications.
 - LOADING NOTES:
 1. Design loading are in accordance with Eurocode 1 Part 1 (BS EN 1991-1-1) load classification:
 - a. C1 = 3.00kN/m²
 - b. C1 = 3.00kN/m²

200216

PLANNING DEPARTMENT
10 SEP 2020
RECEIVED

Status






TENDER



Cynghor Bwrdeistref Sirol
MERTHYR TYDFIL
County Borough Council

CANOLFAN
REGENERATION
PROPOSED TERRACE
EXTENSION

Project number:		CRG-2020	
Drawn by:	ME	Approved by:	CM
Checked by:	ME	Date:	05/08/2020
Drawing No:	CRG-MTC-TCE-00-GA-S-001		
Scale:	As indicated	Revision:	T01

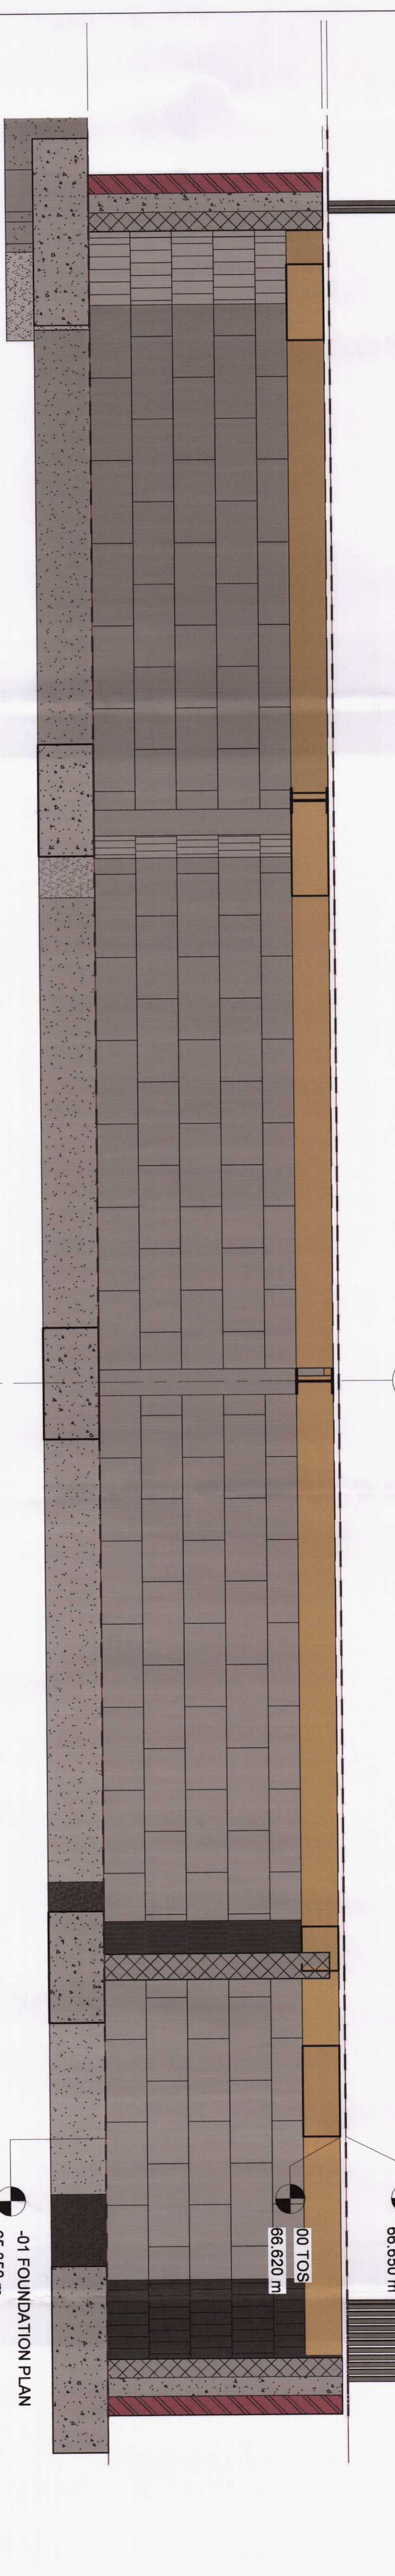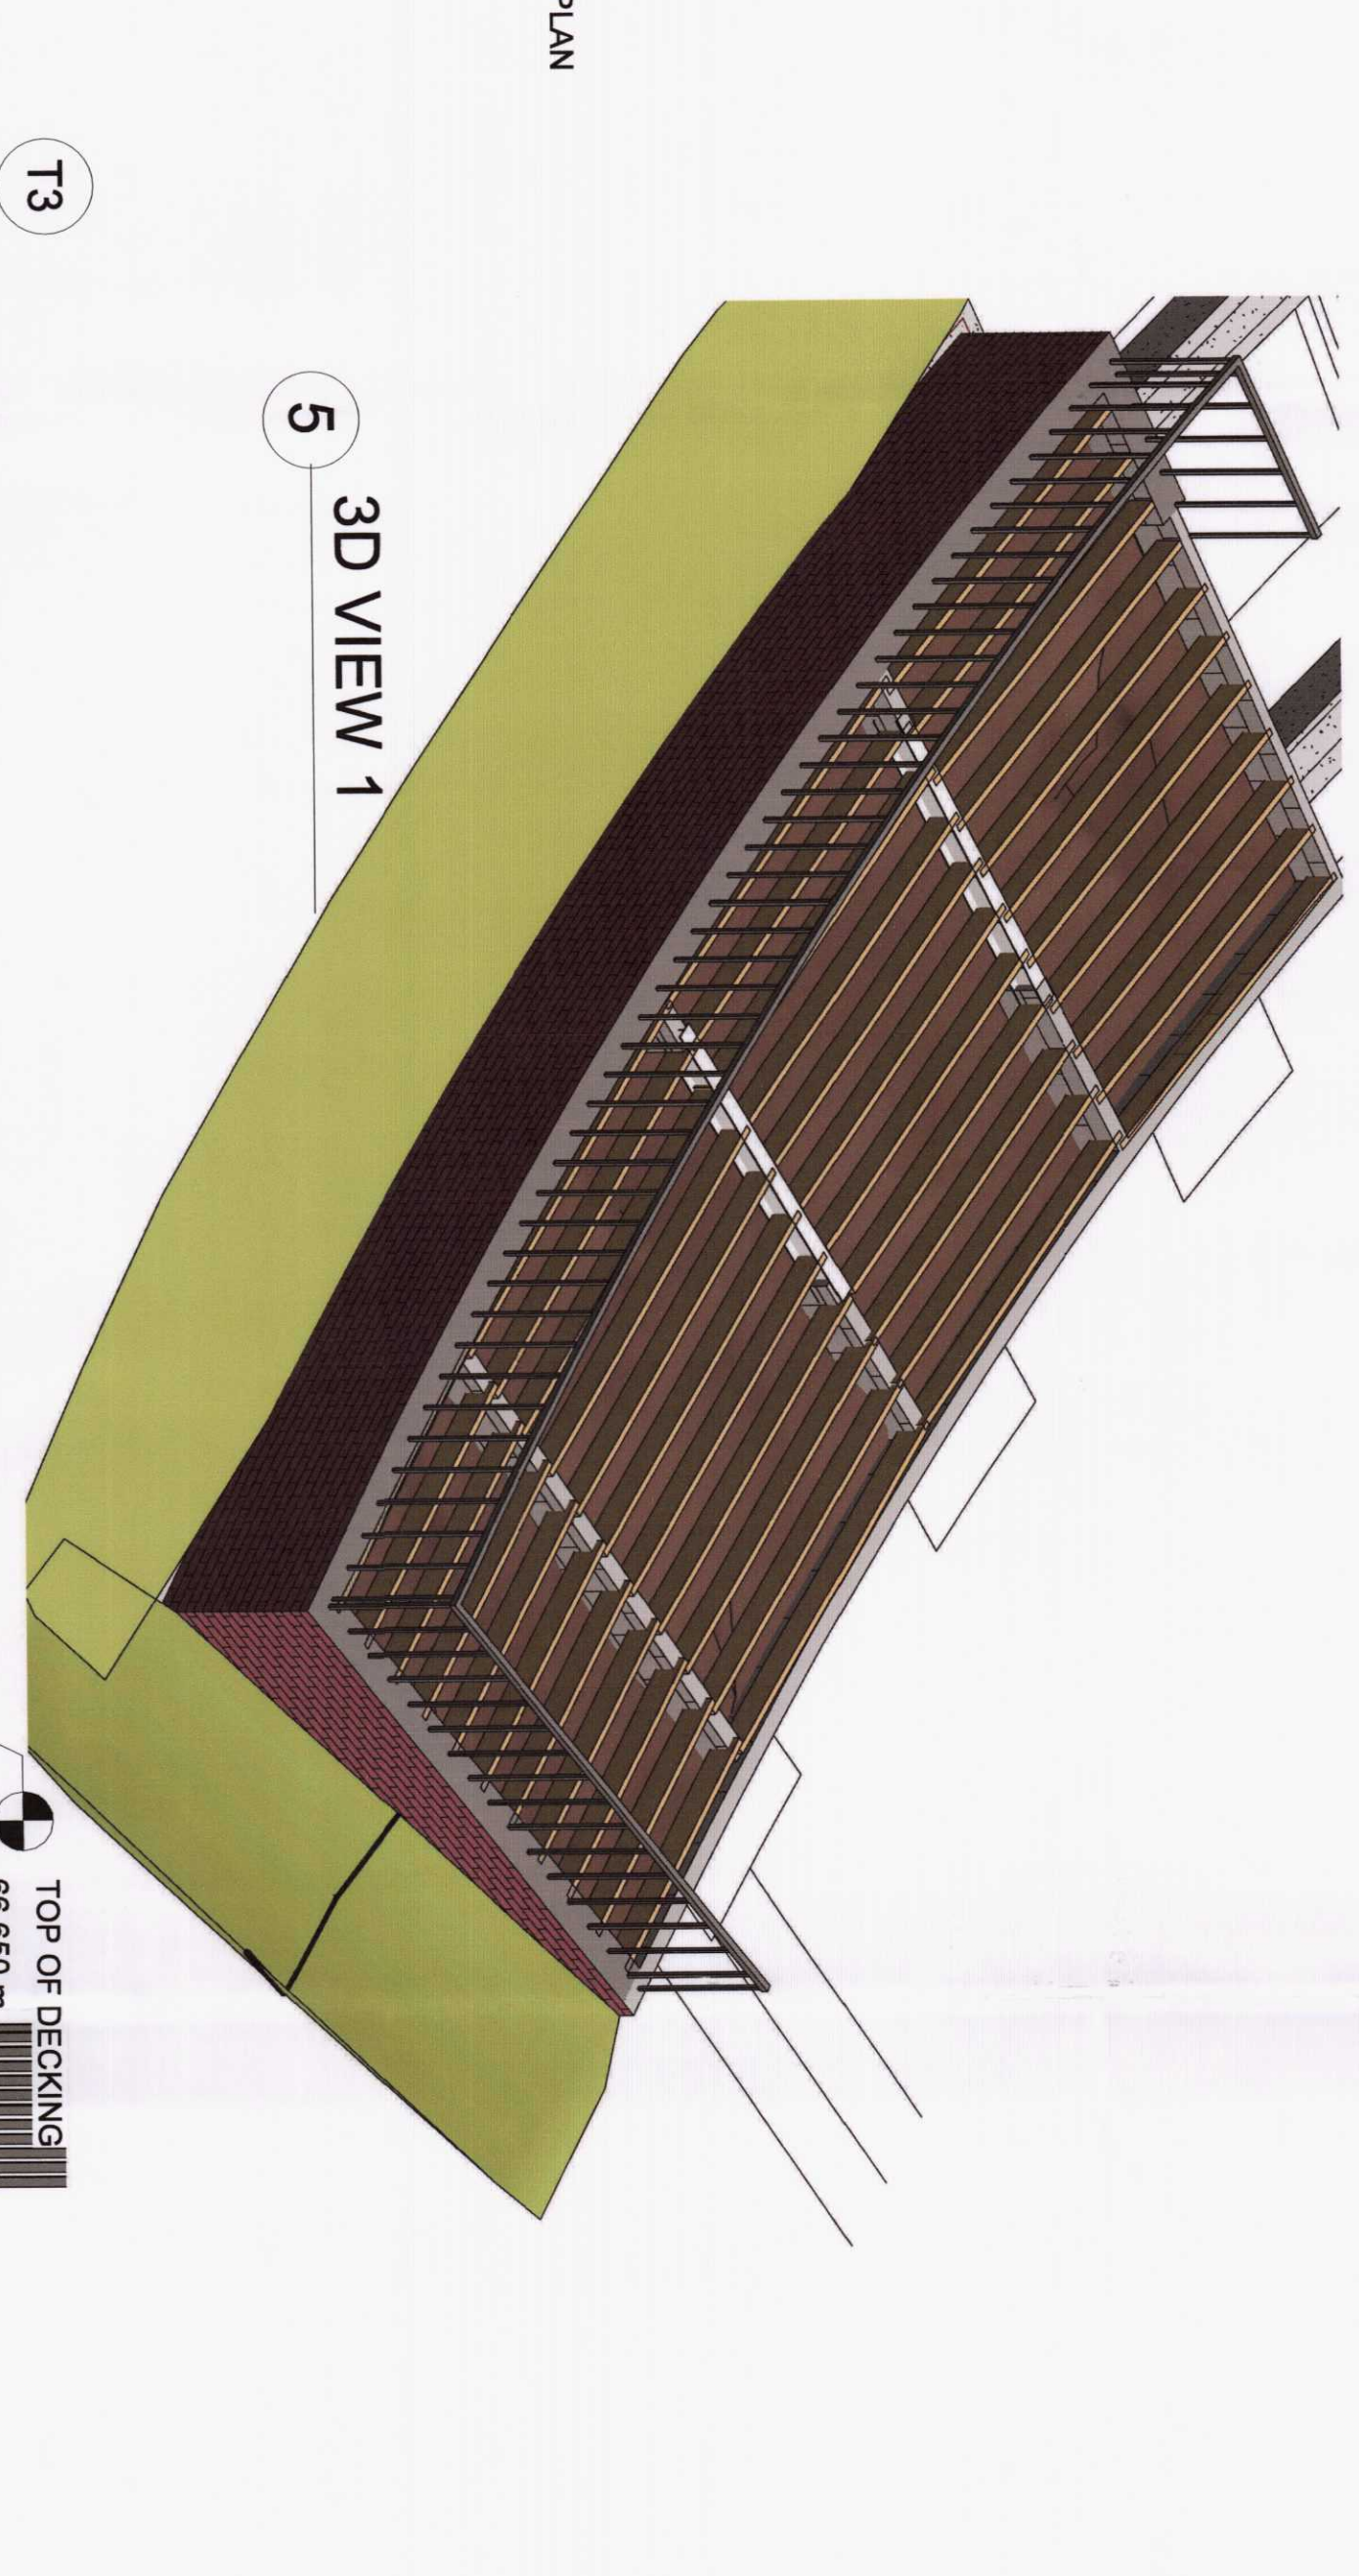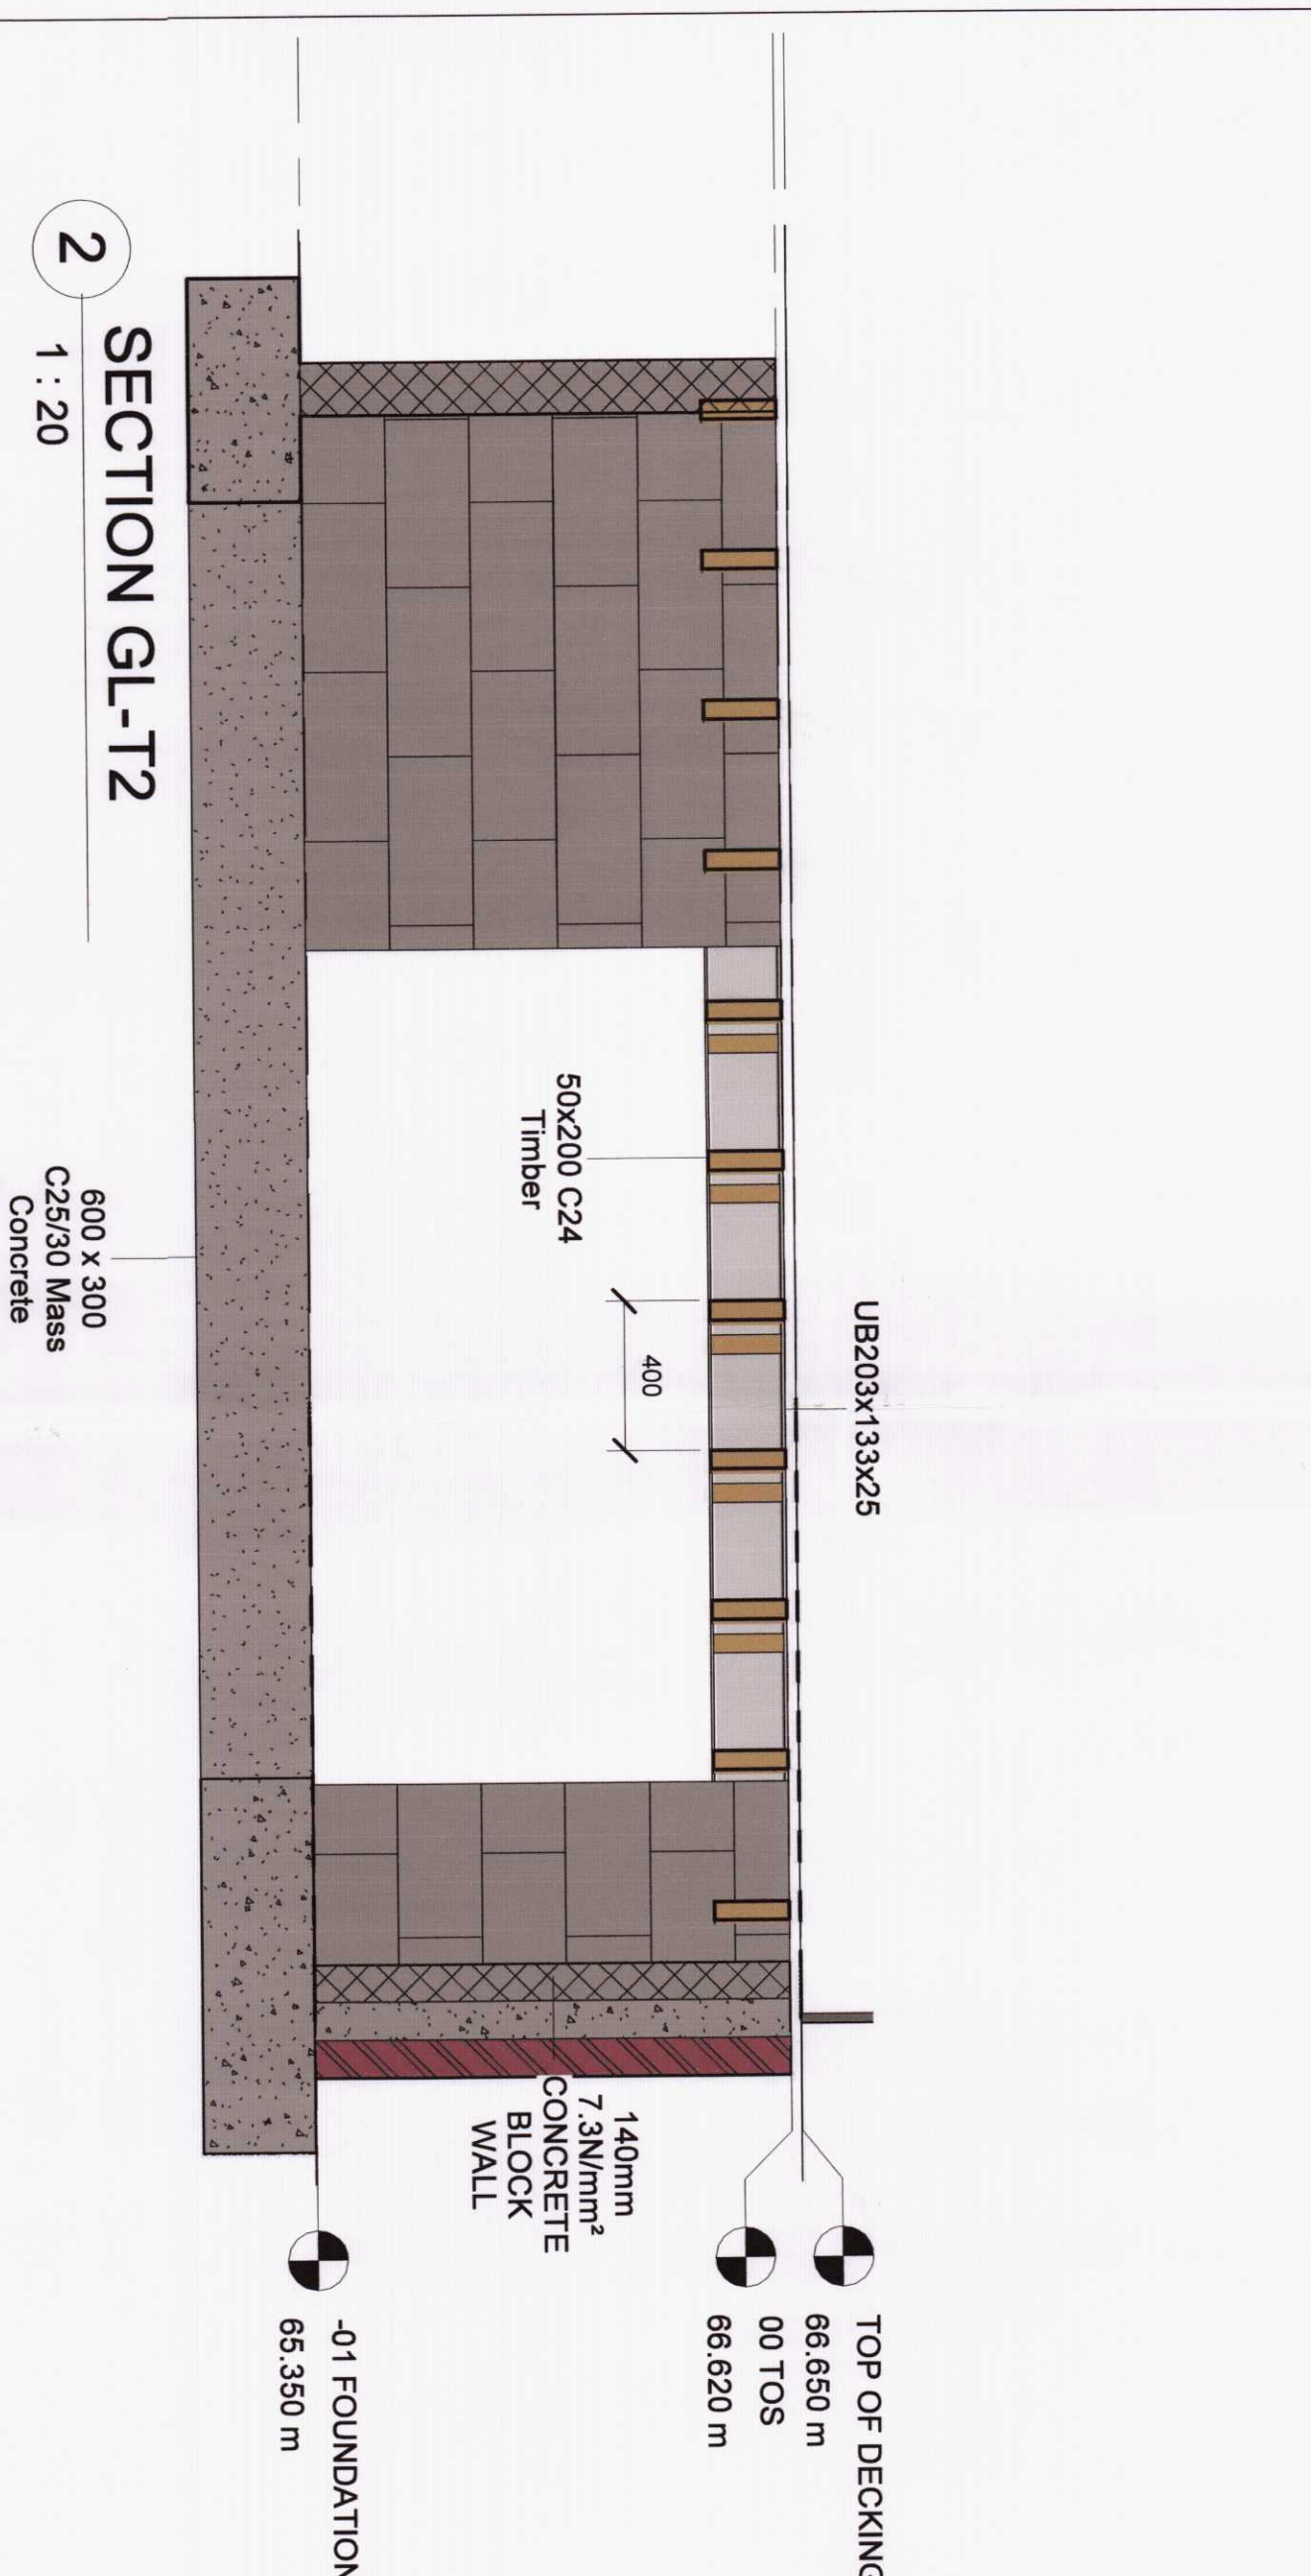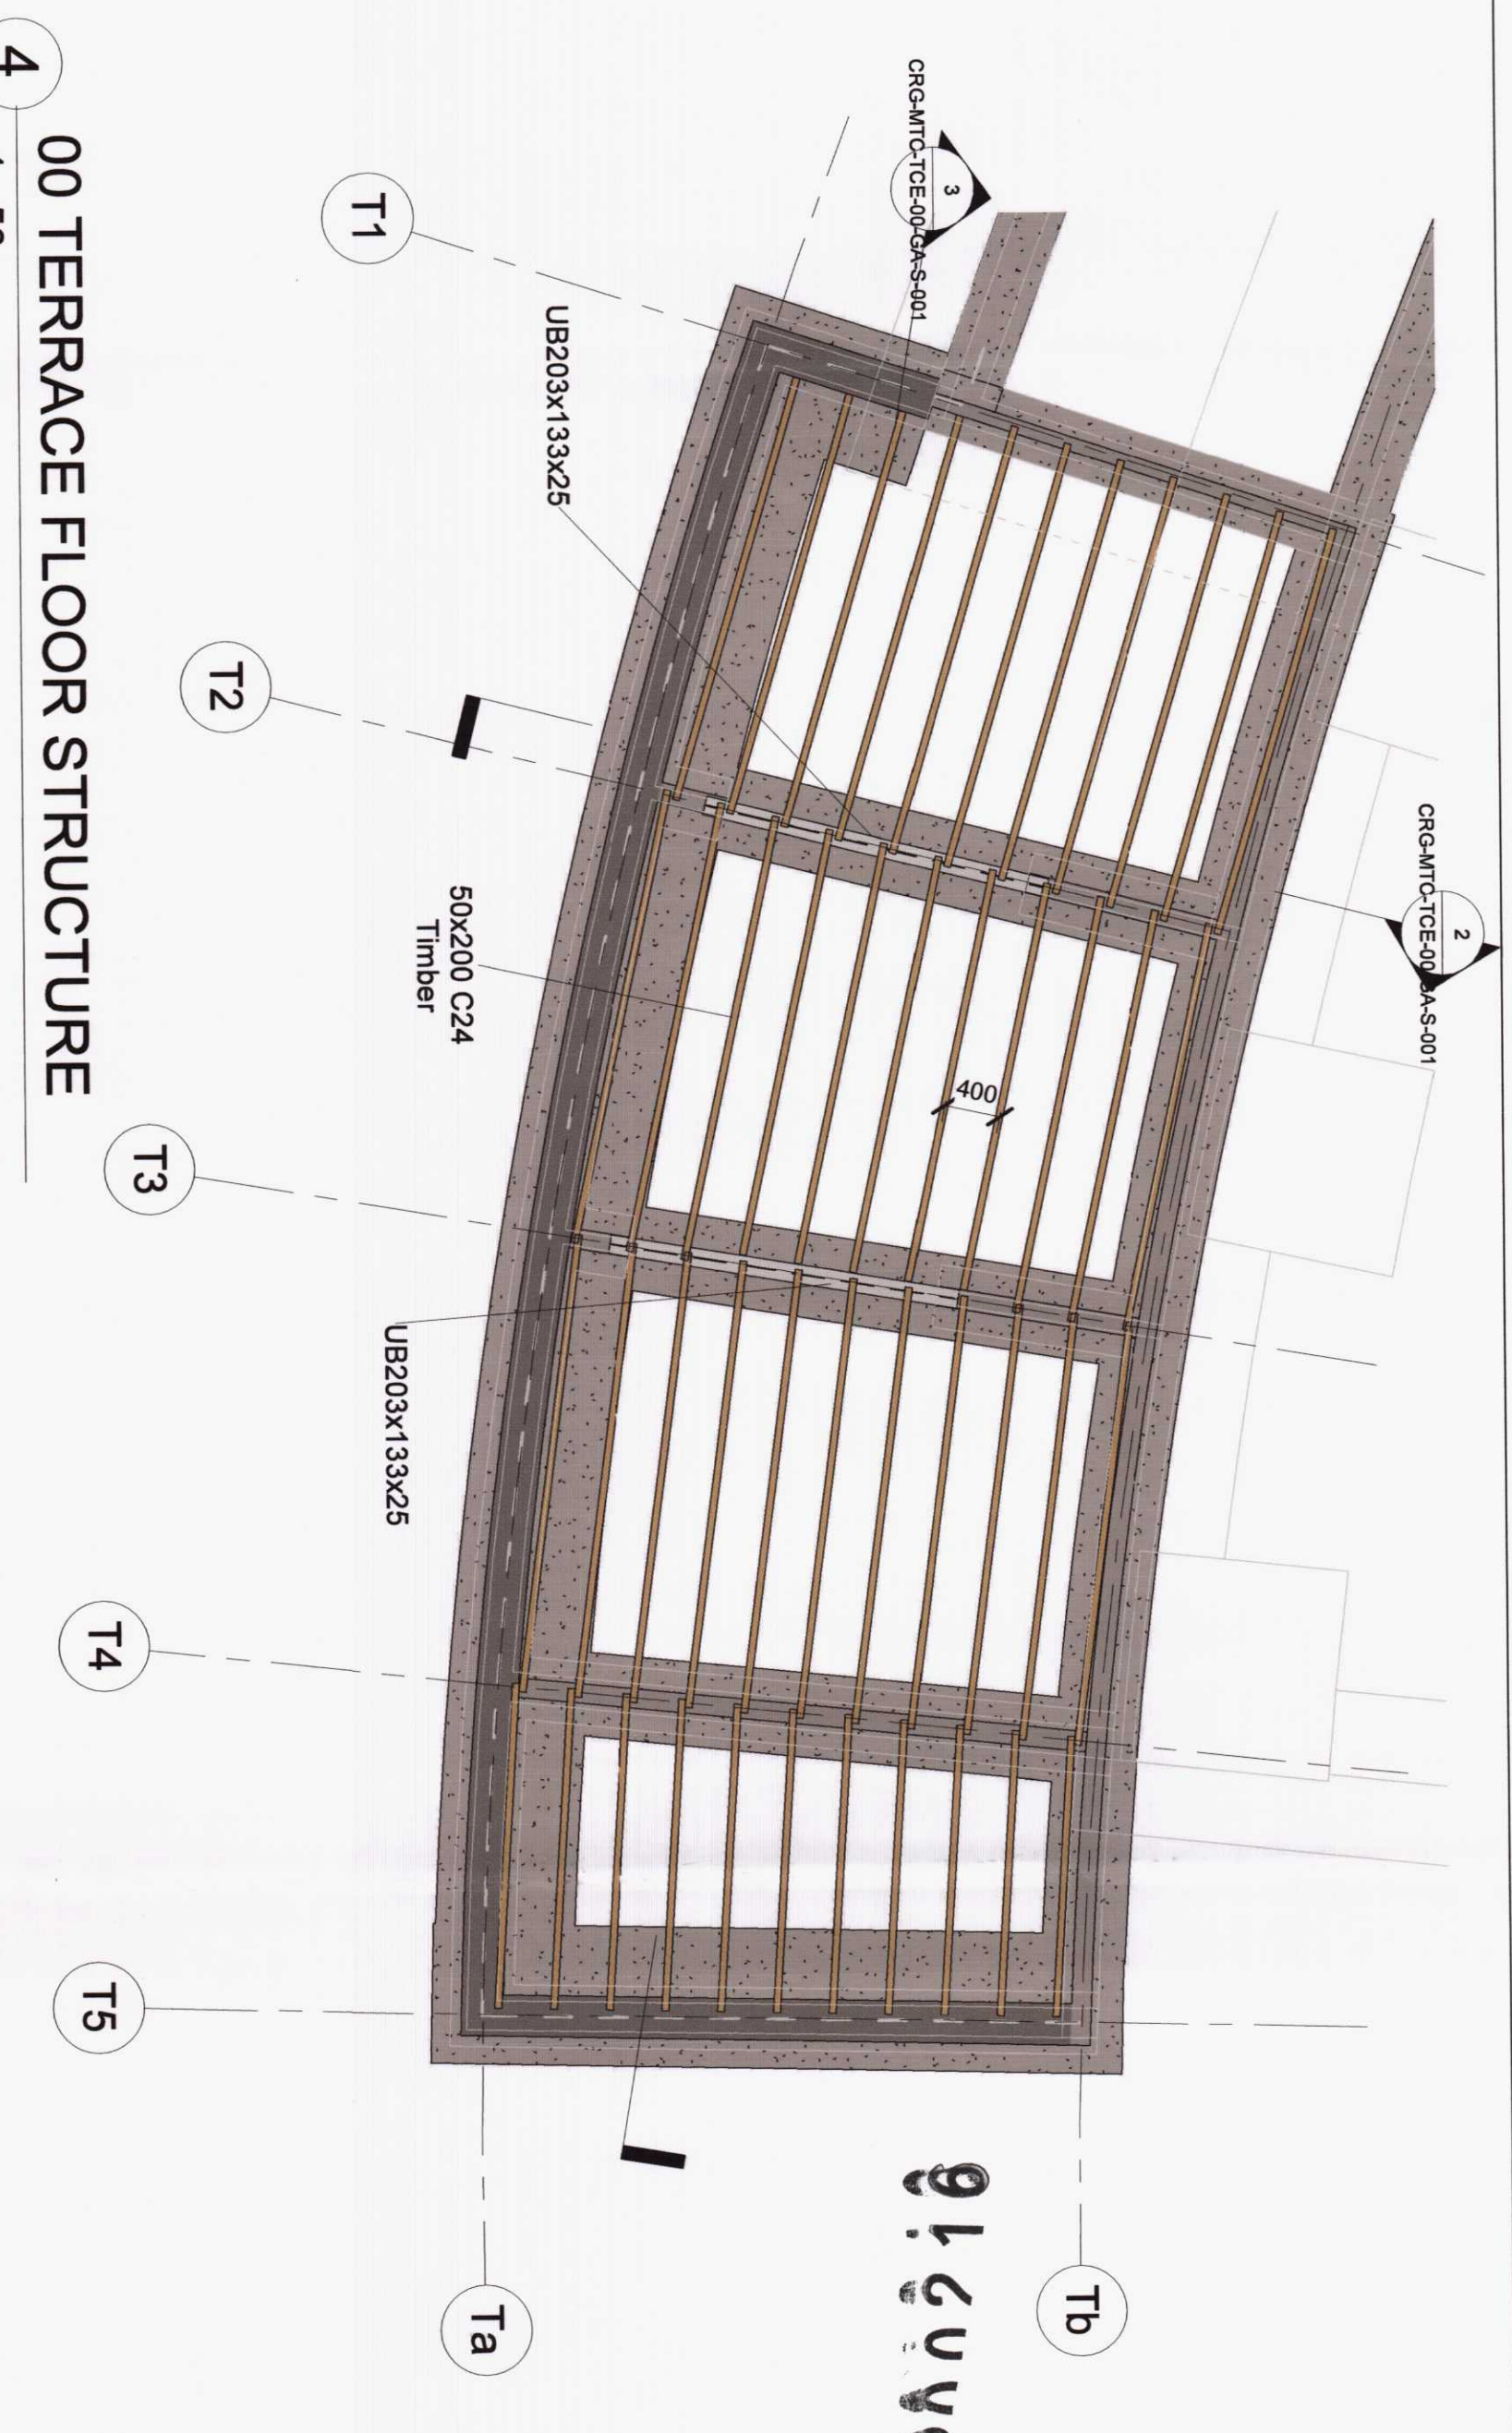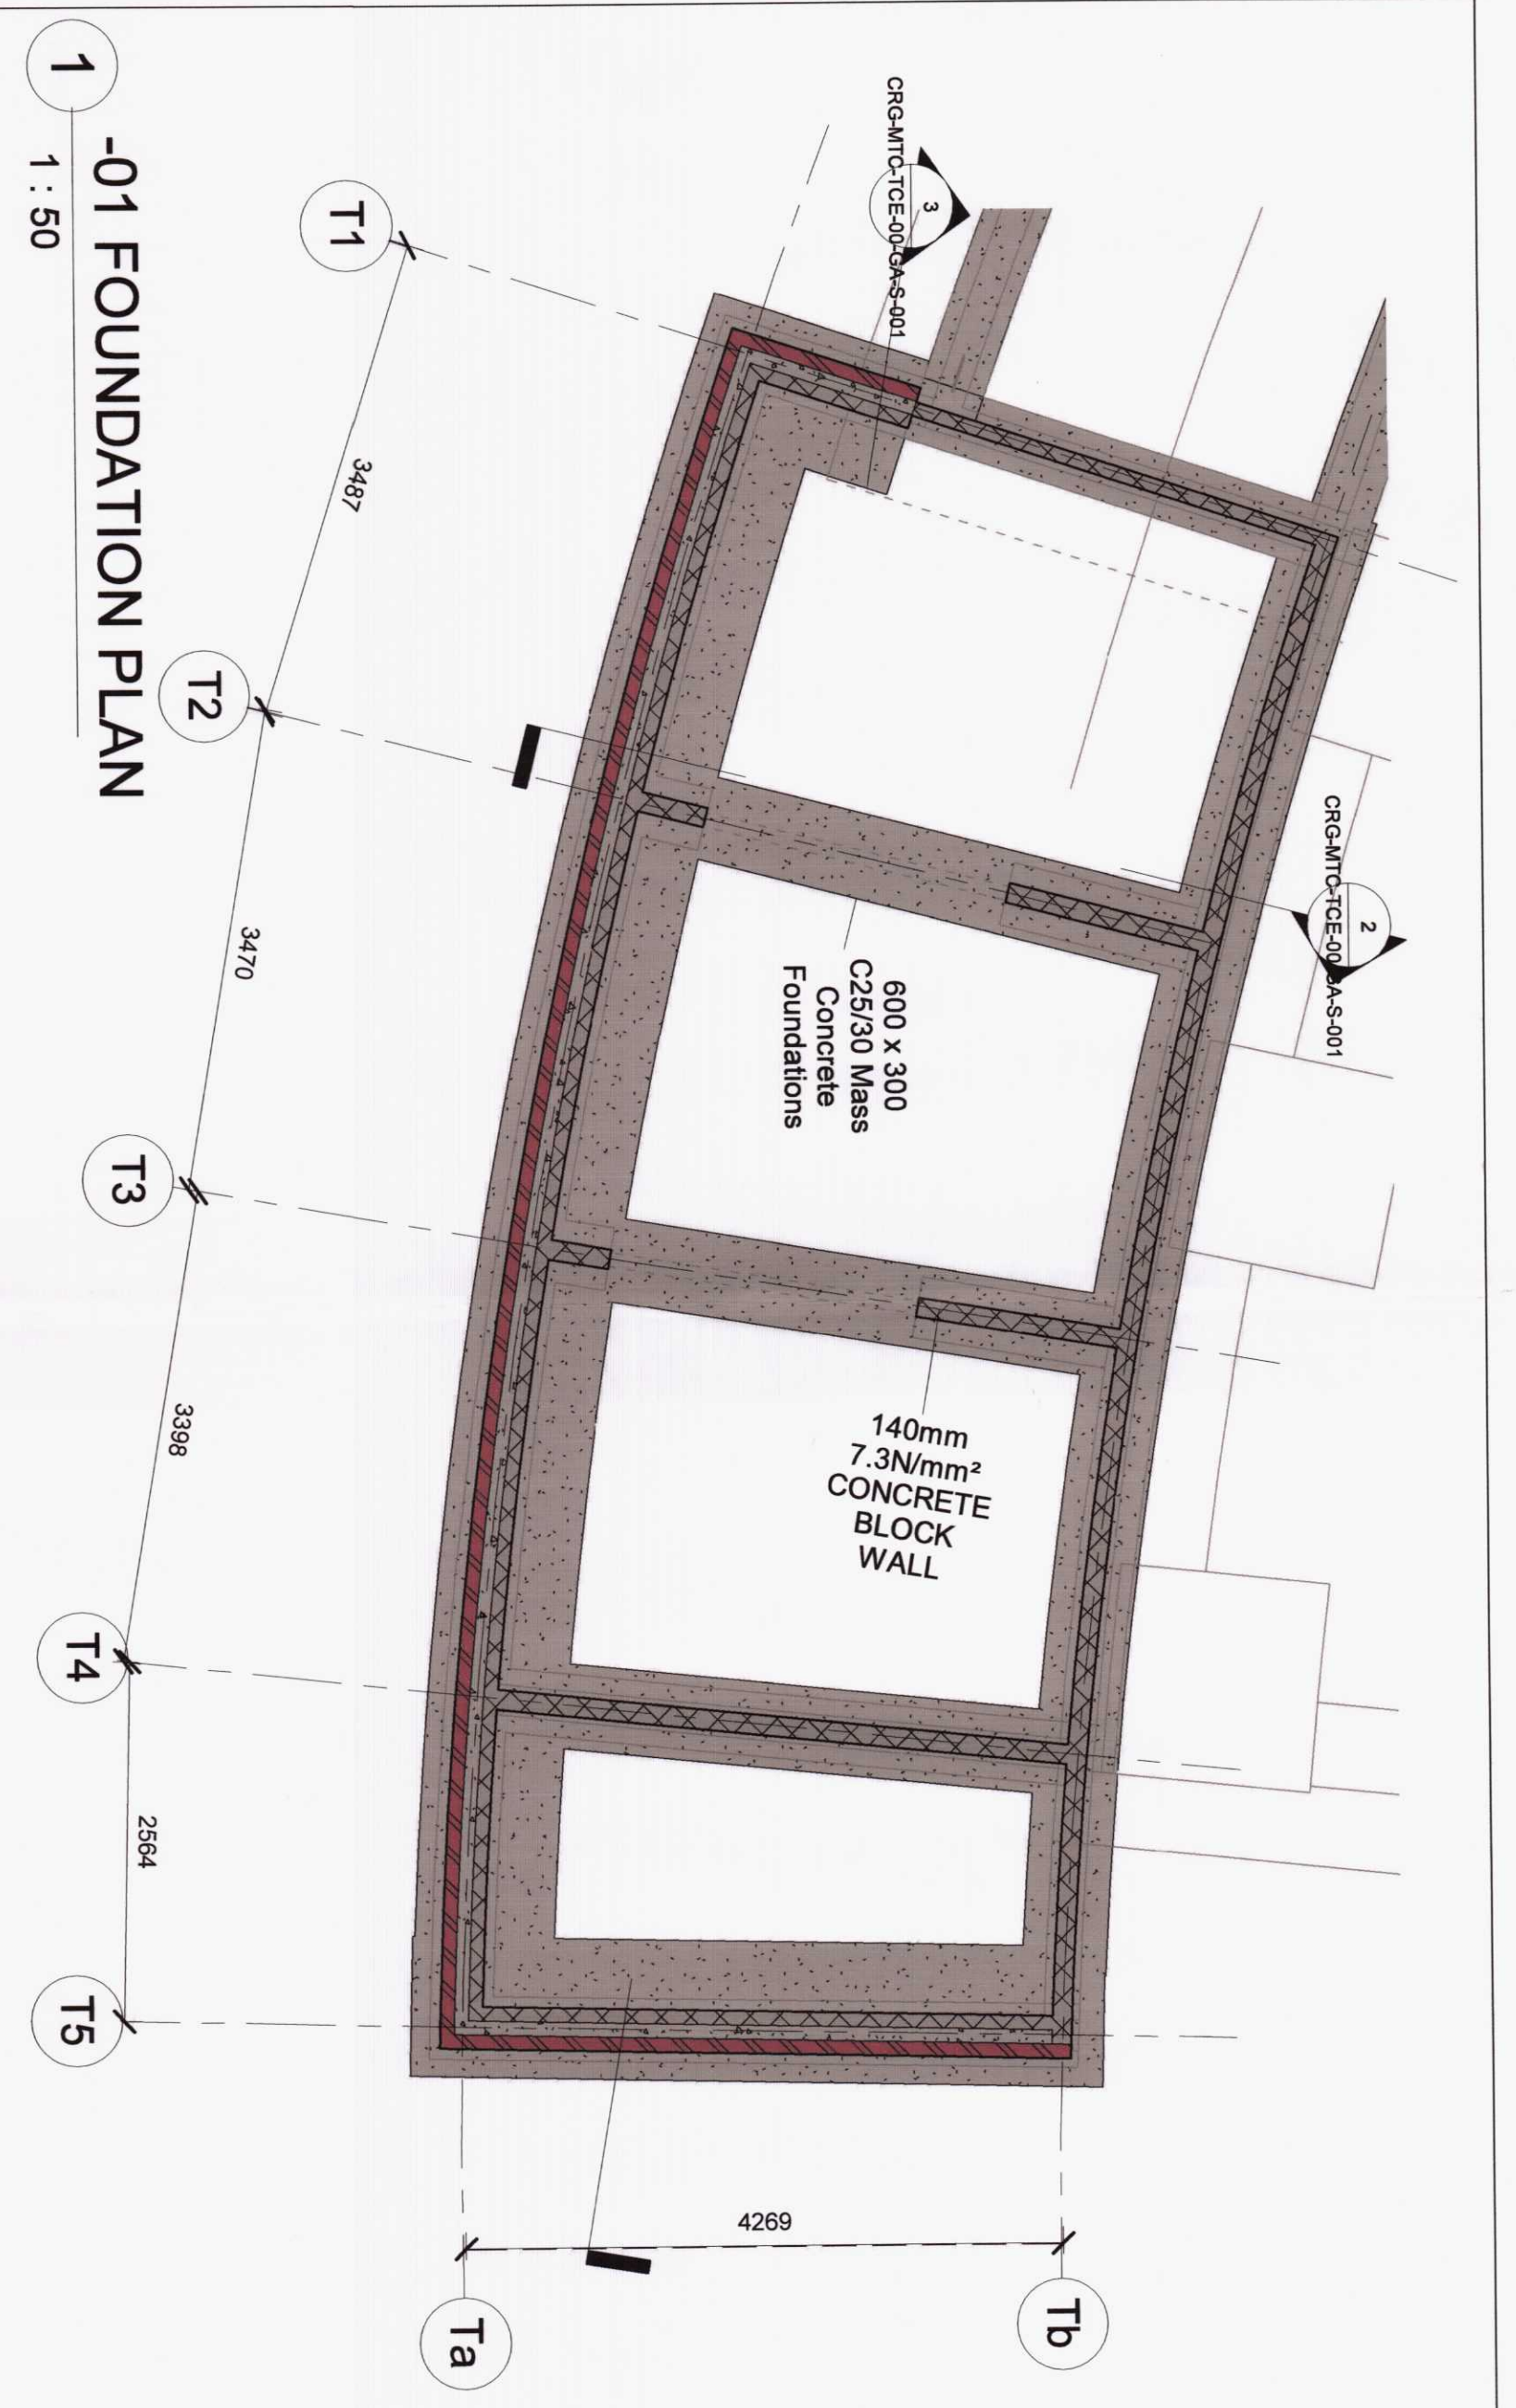

THIS DOCUMENT WAS CREATED BY AN APPLICATION THAT ISN'T LICENSED TO USE NOVA PDF. PURCHASE A LICENSE TO GENERATE PDF FILES WITHOUT THIS NOTICE.