




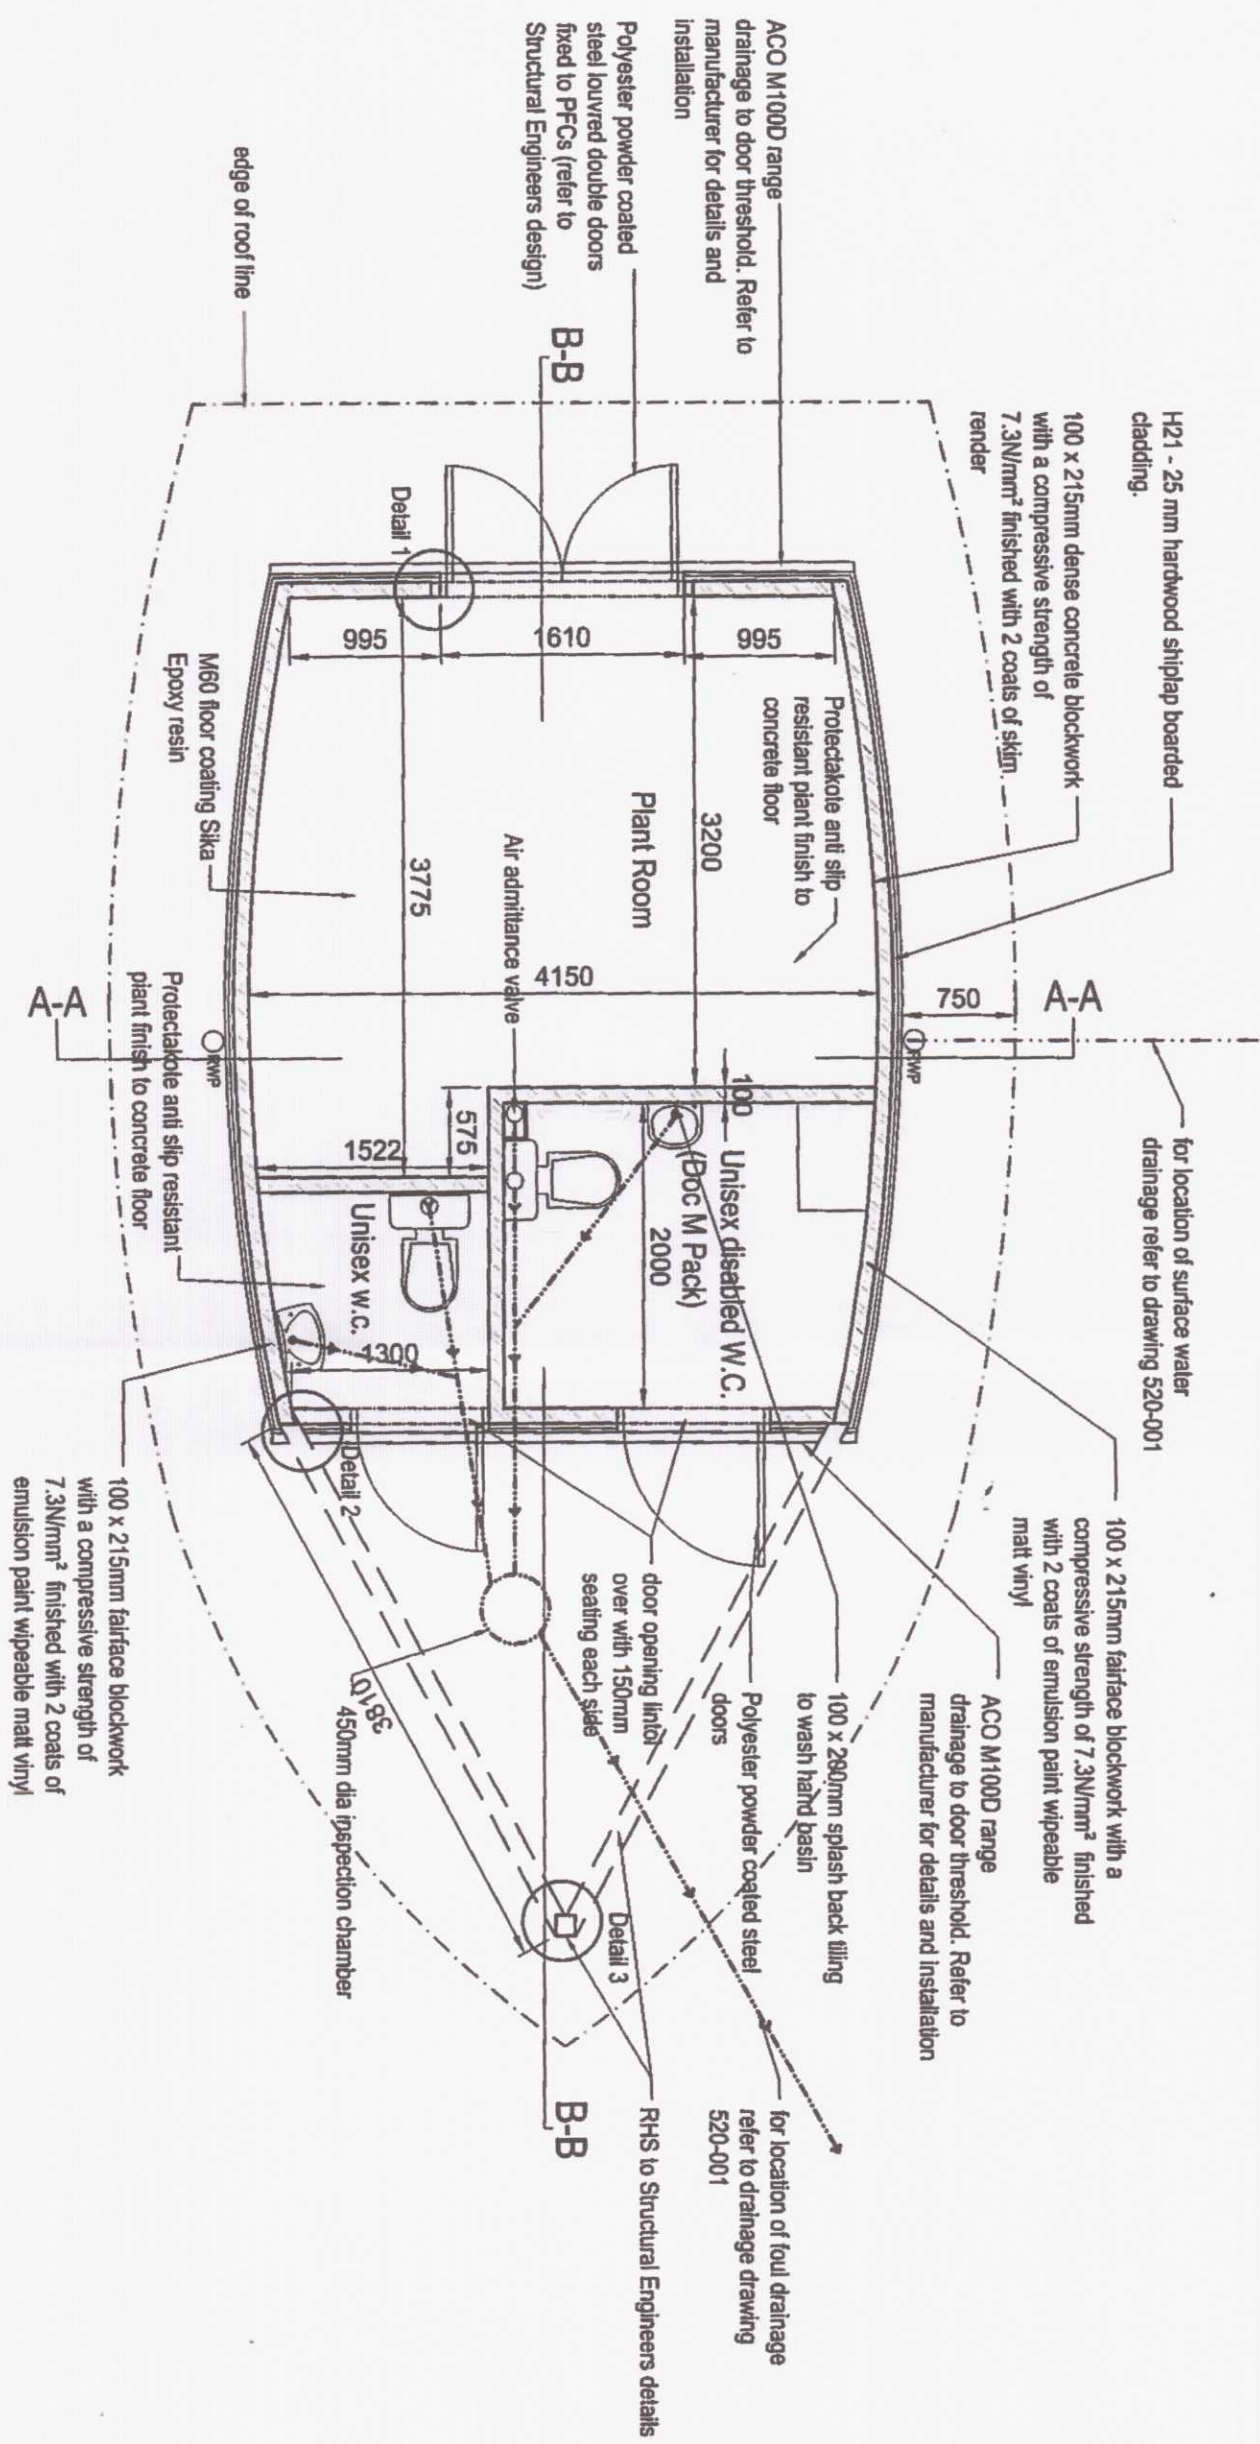


Ground Floor Plan

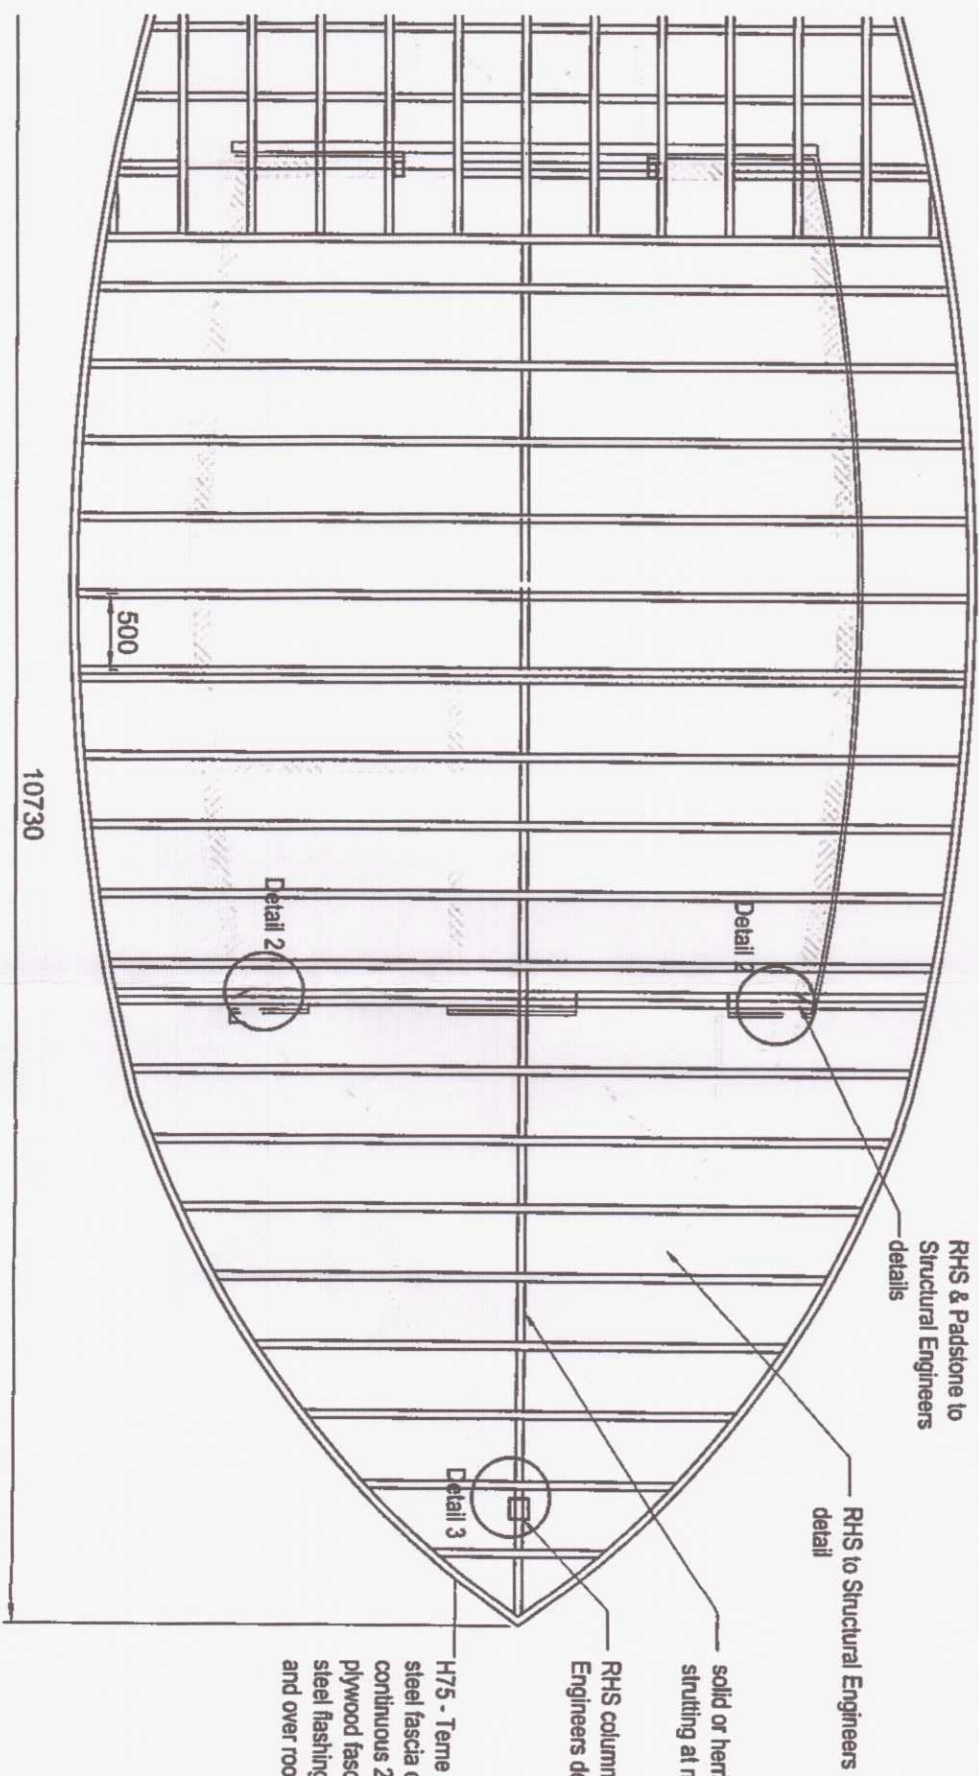

Roof Joist Plan

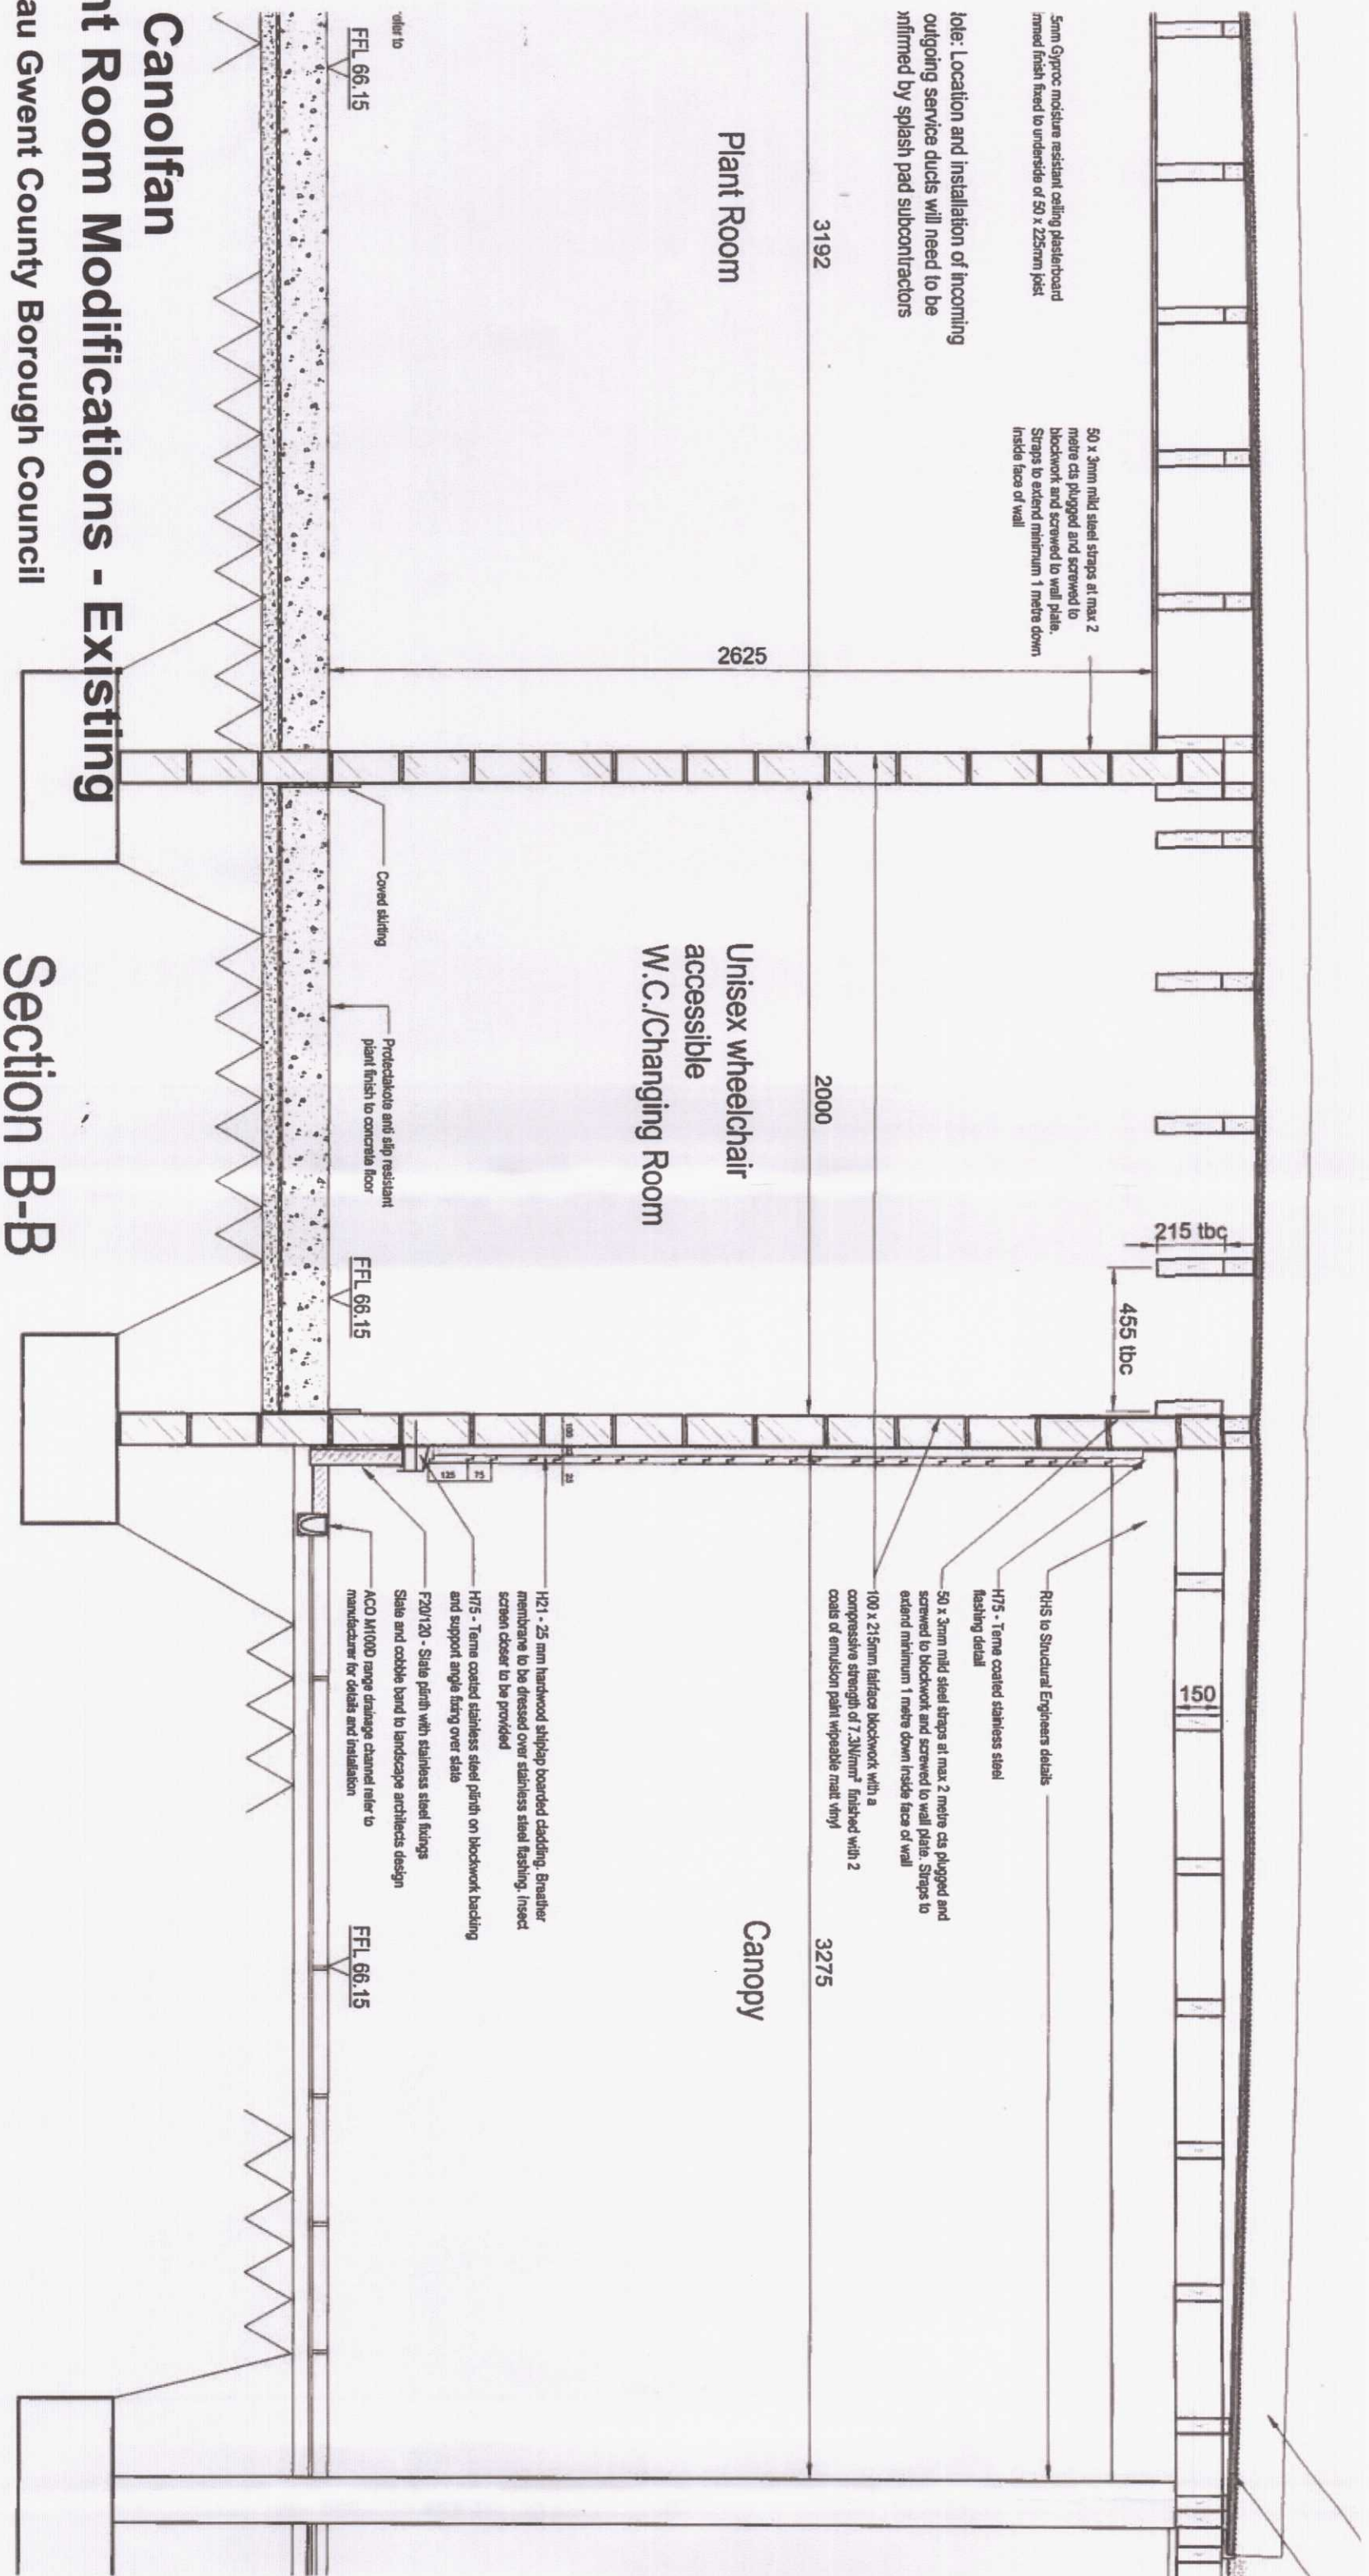


Section B-B

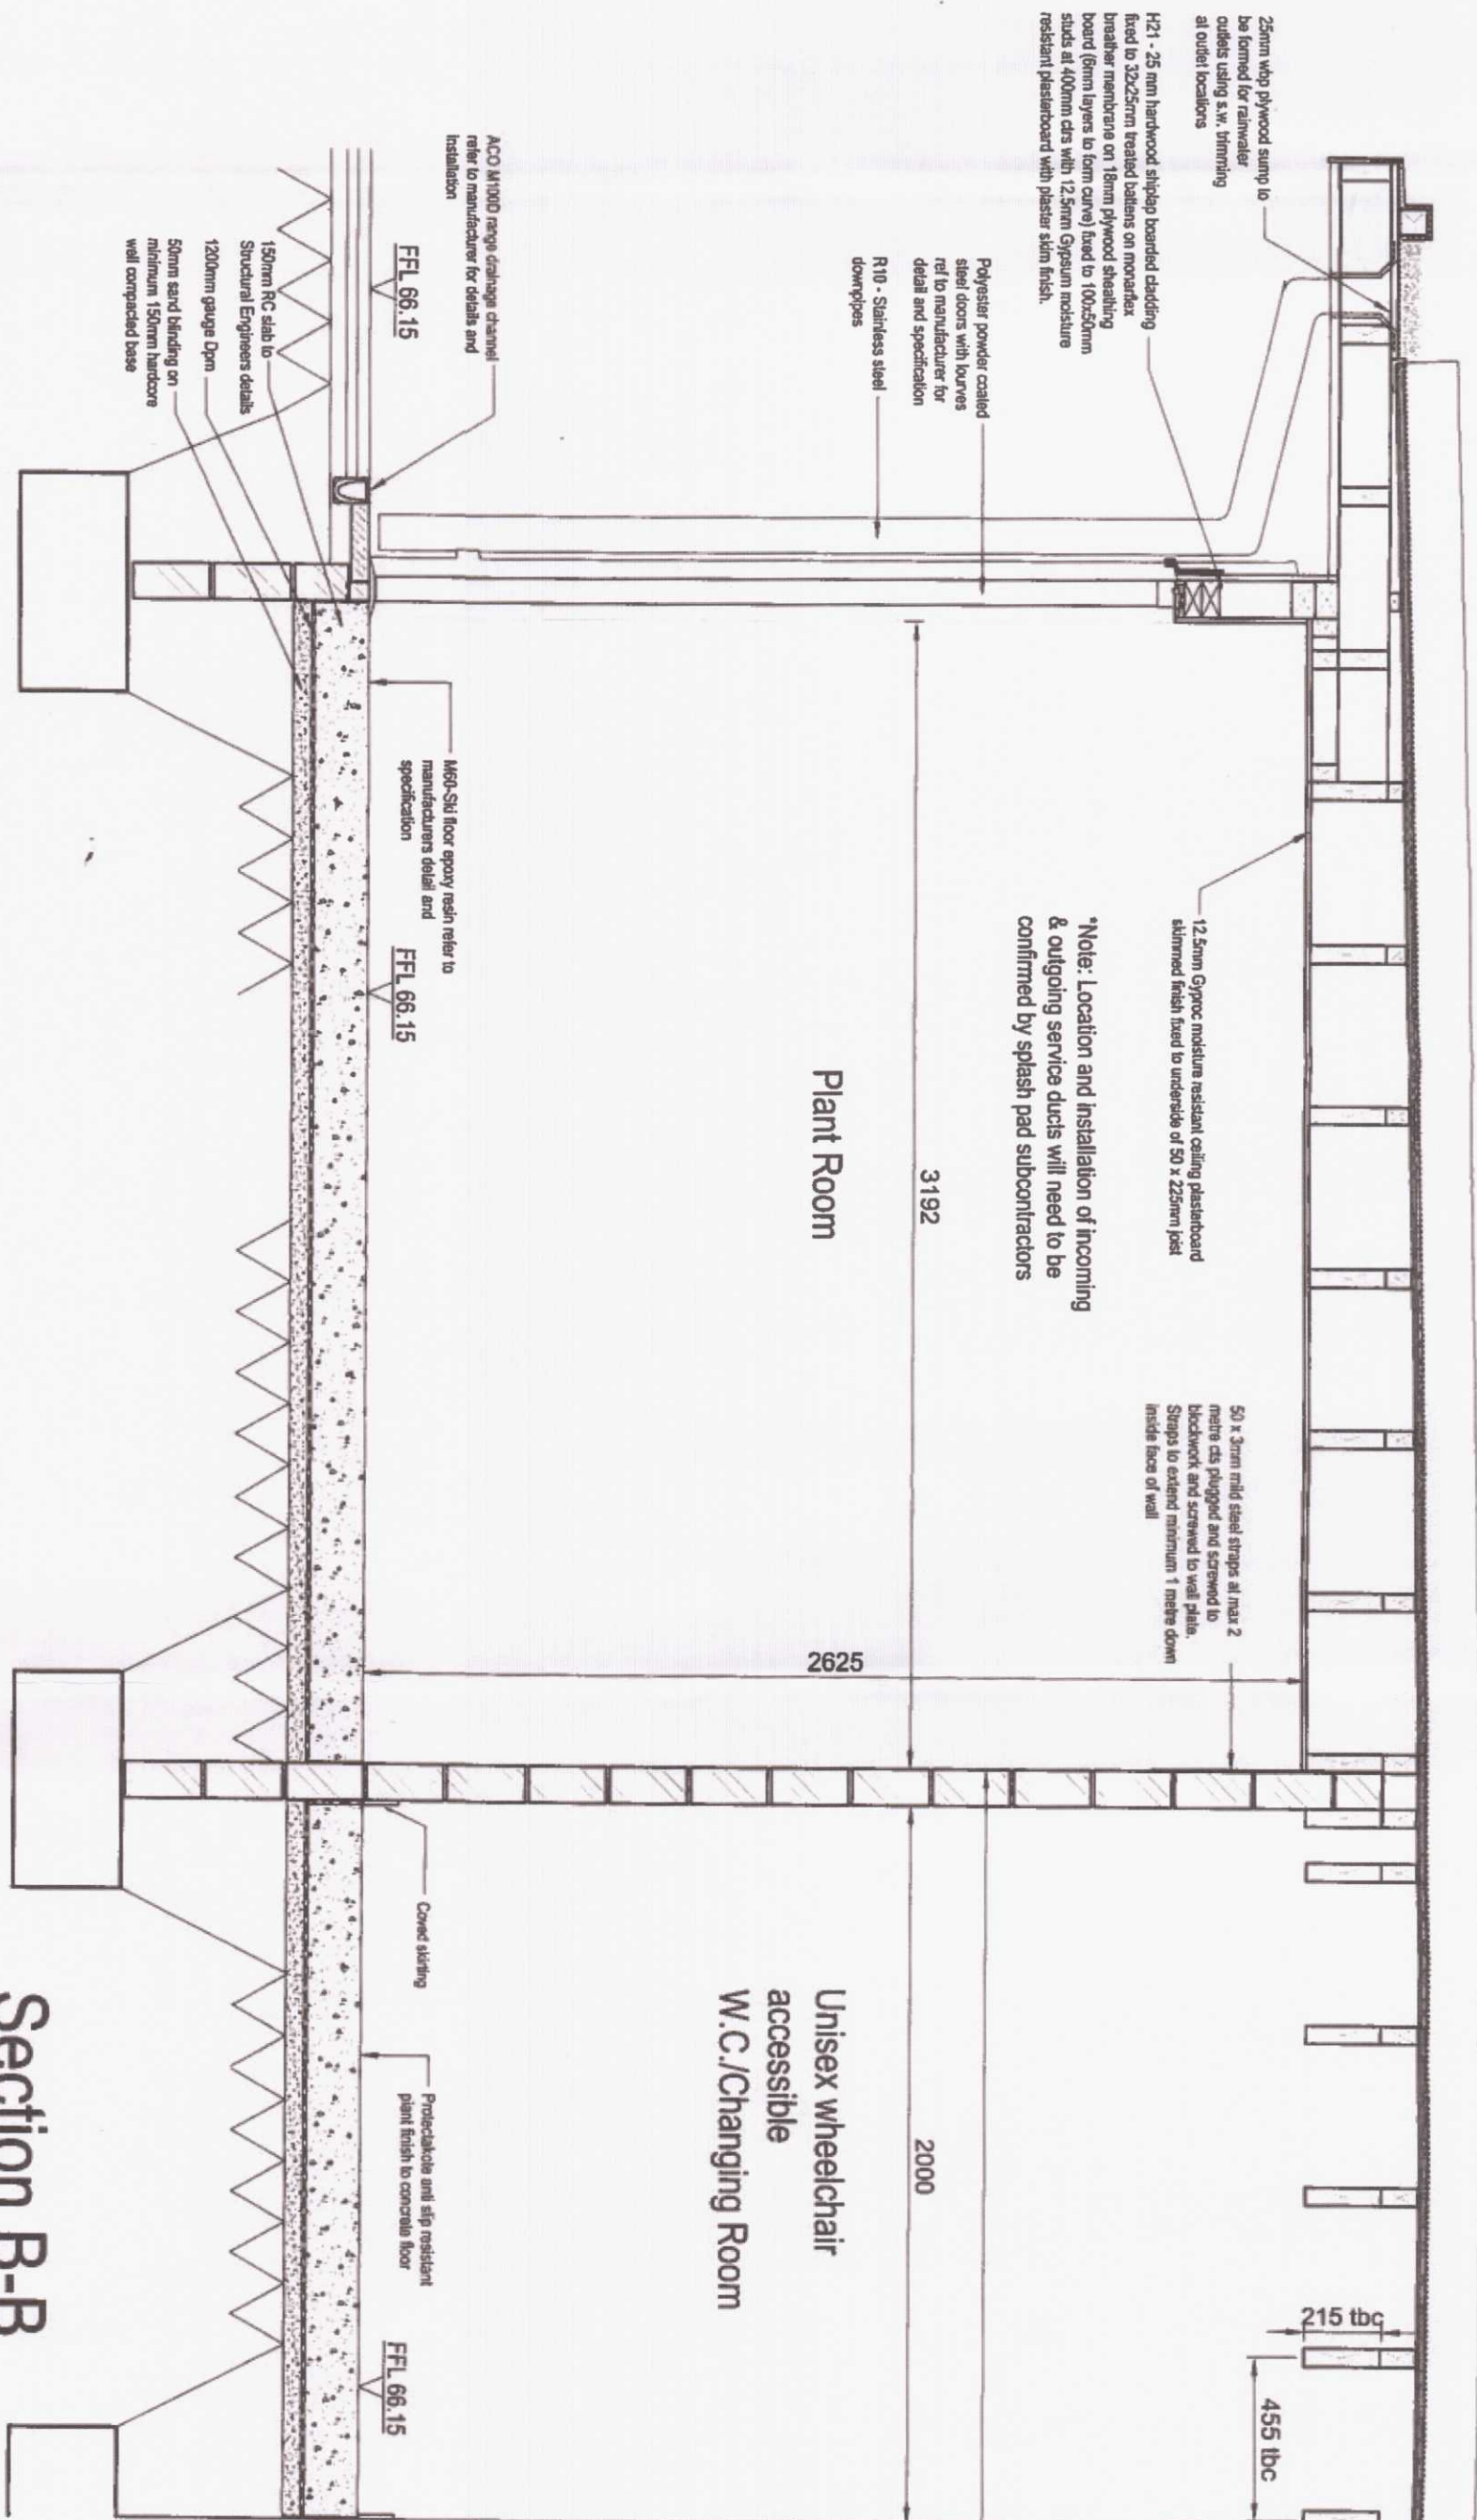

Section A-A

Existing Details

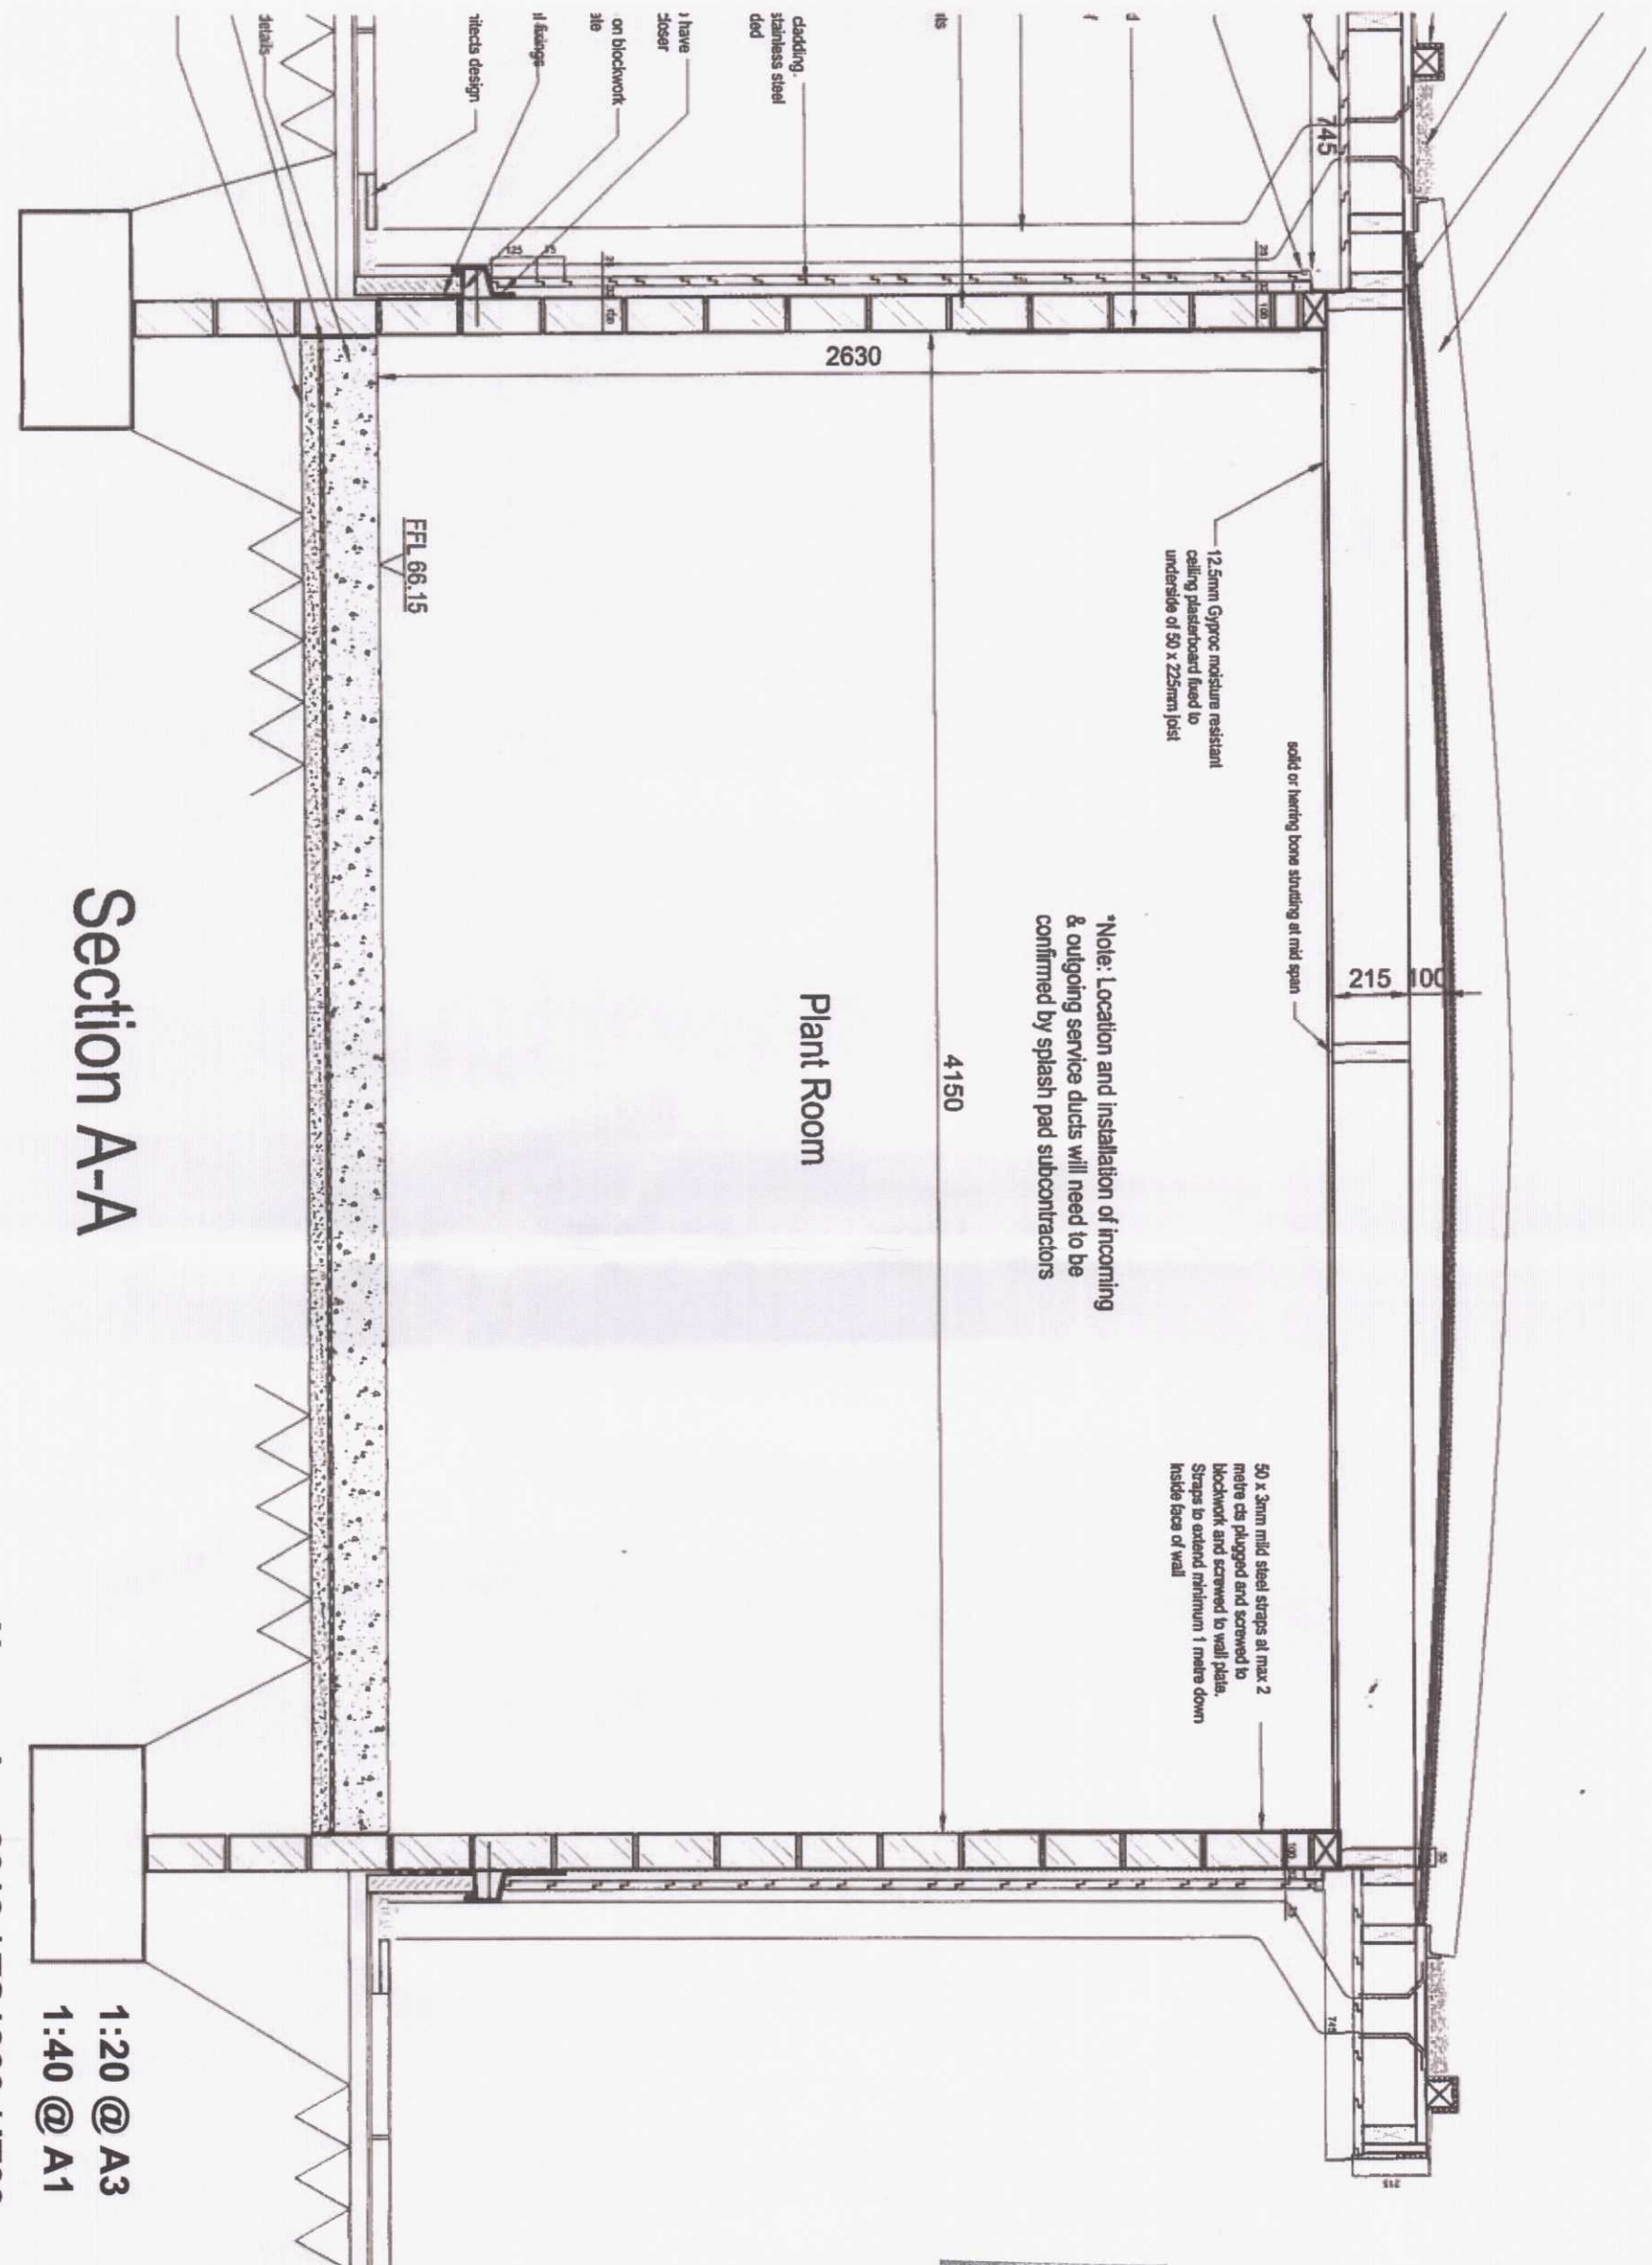

Section B-B