
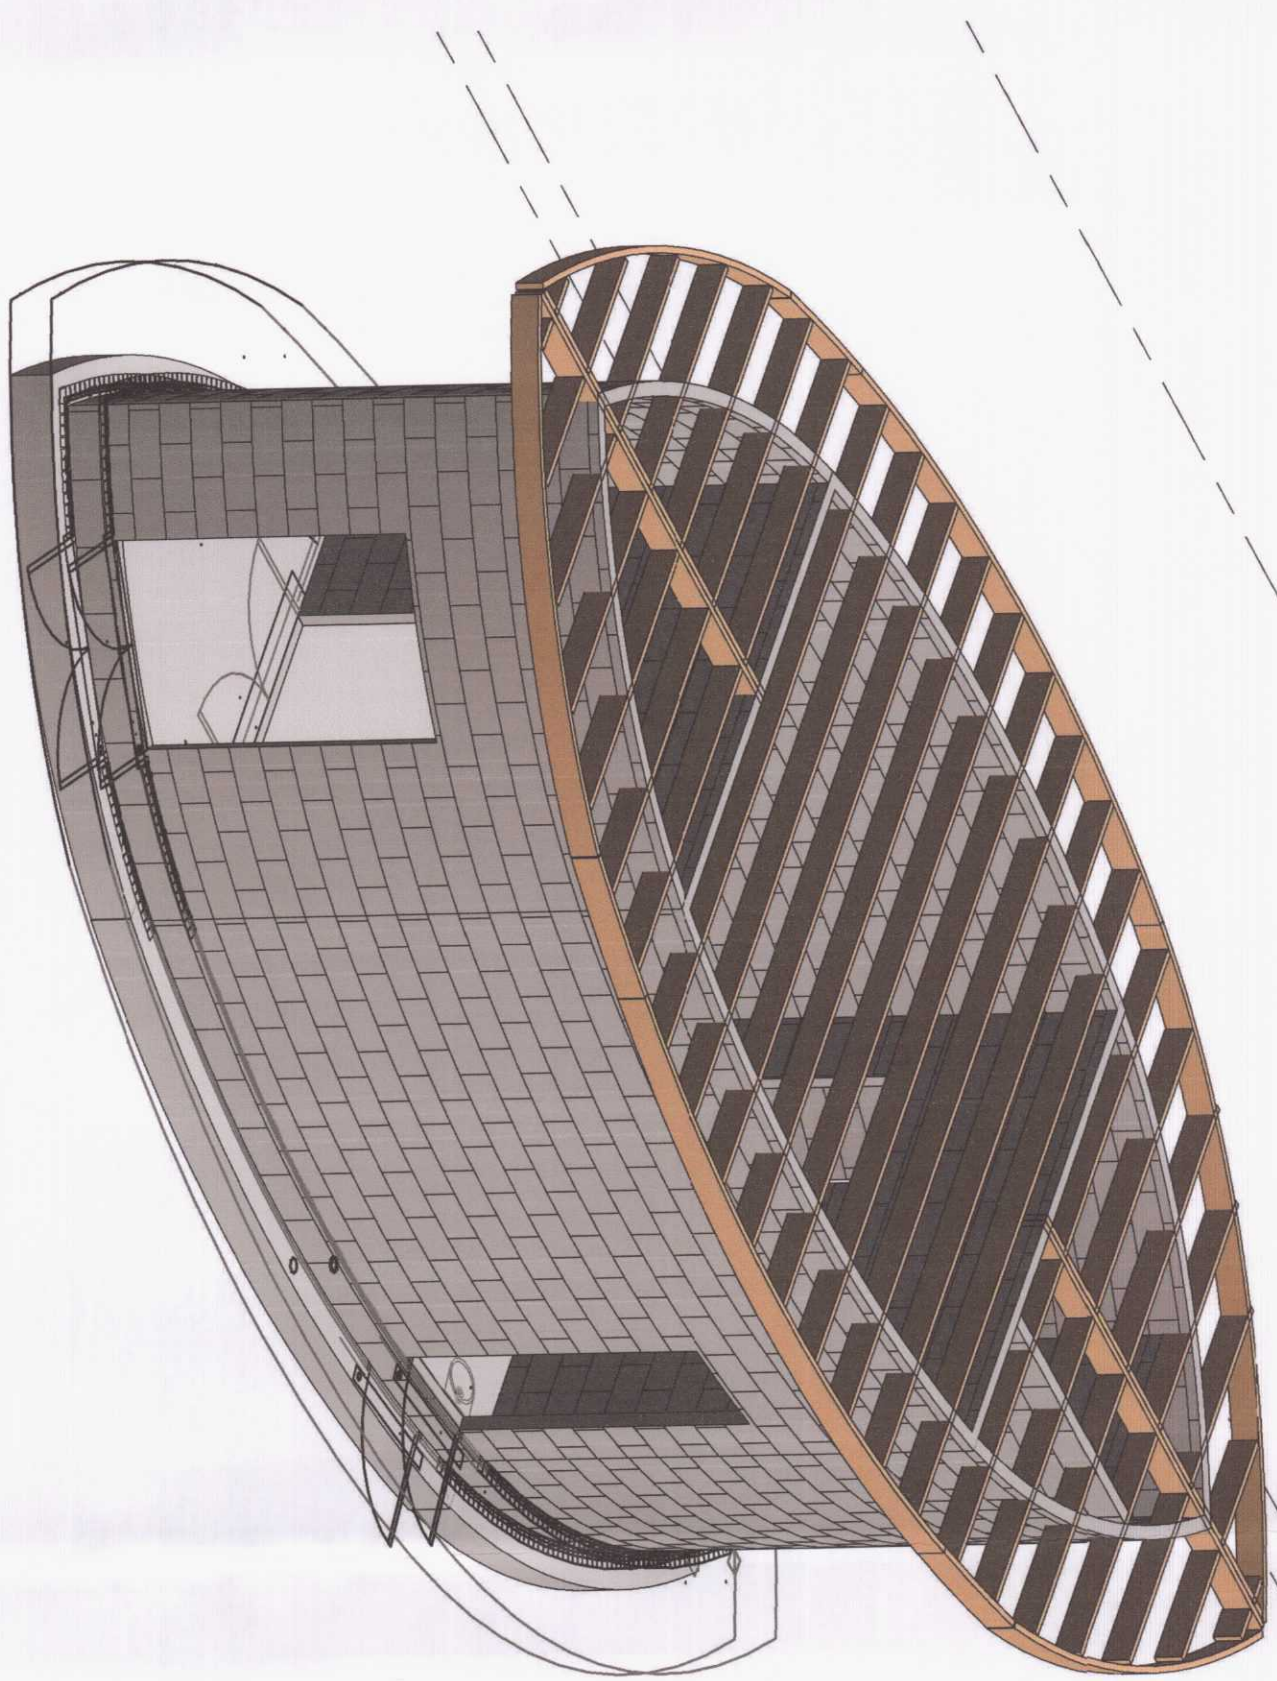
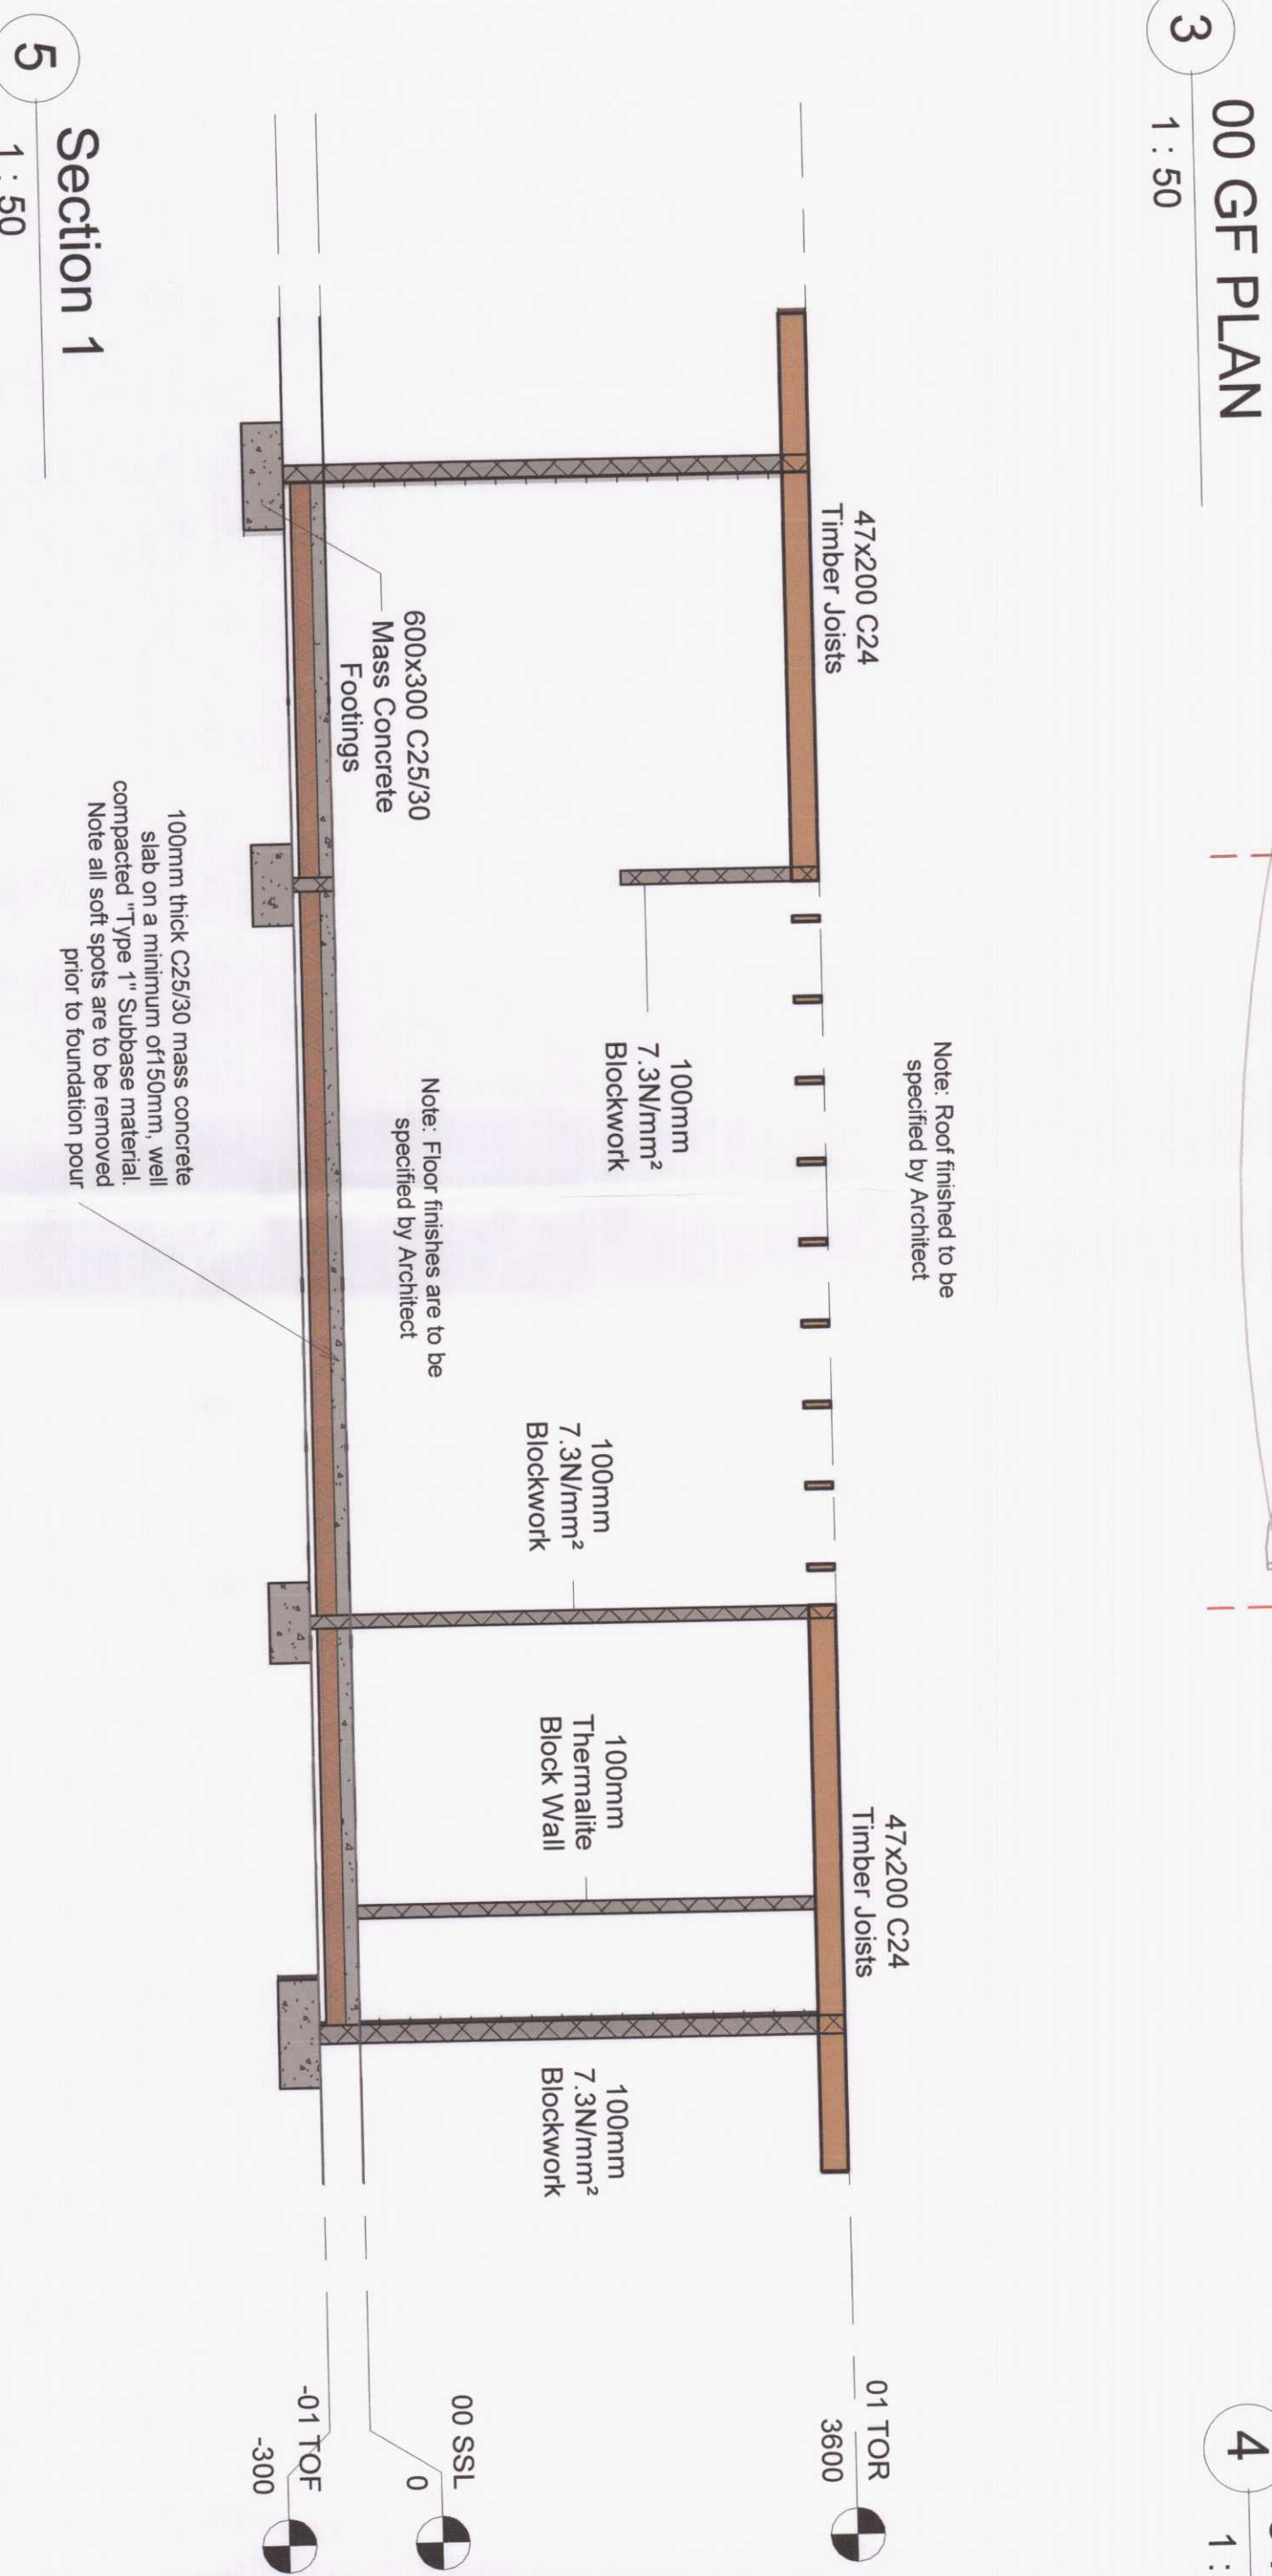
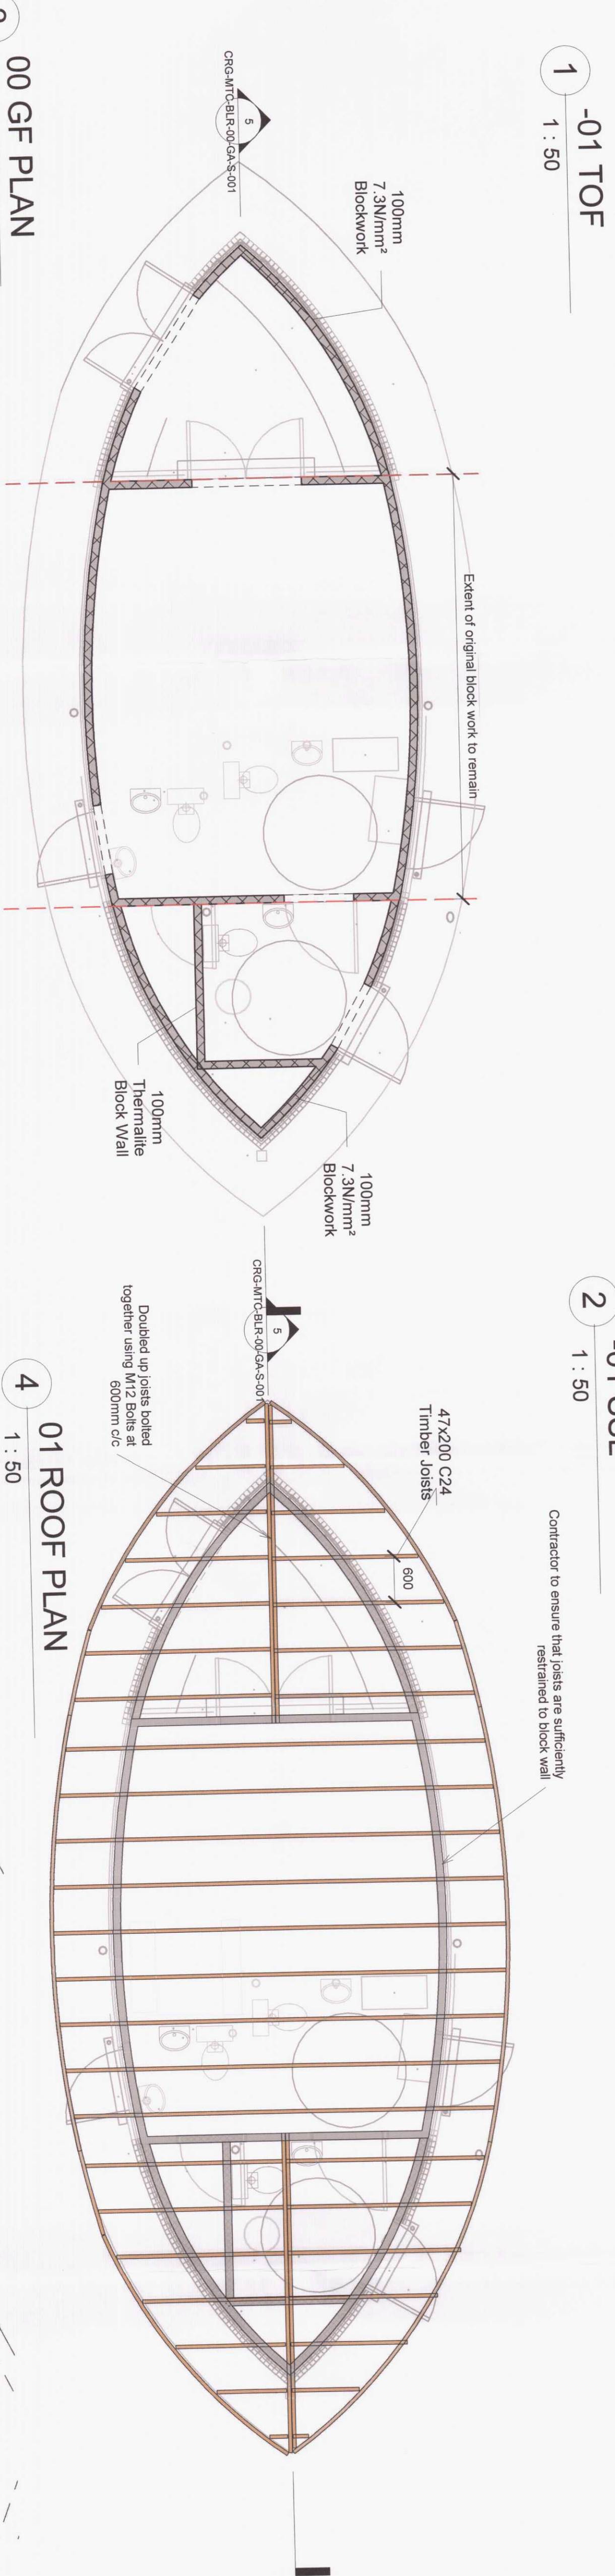


Rev	Description	Date	By
P01	First Issue	09/07/2020	ME

- GENERAL NOTES:
1. Contractor to verify, do not scale from drawings for critical elements.
 2. The contractor shall verify dimensions, levels and setting out requirements and report back any discrepancies back to the architect.
 3. Any notes within drawings and details will take precedence over these notes.
 4. Temporary works shall be in place in order to ensure sufficient build.
 5. Any cables or co-ordination issues must be reported back to the engineer.
- LOADING NOTES:
1. EN 991 1-3) are in accordance with Eurocode 1 Part 1 (BS EN 991 1-3).
 2. Snow loading allowance = 0.60kN/m²

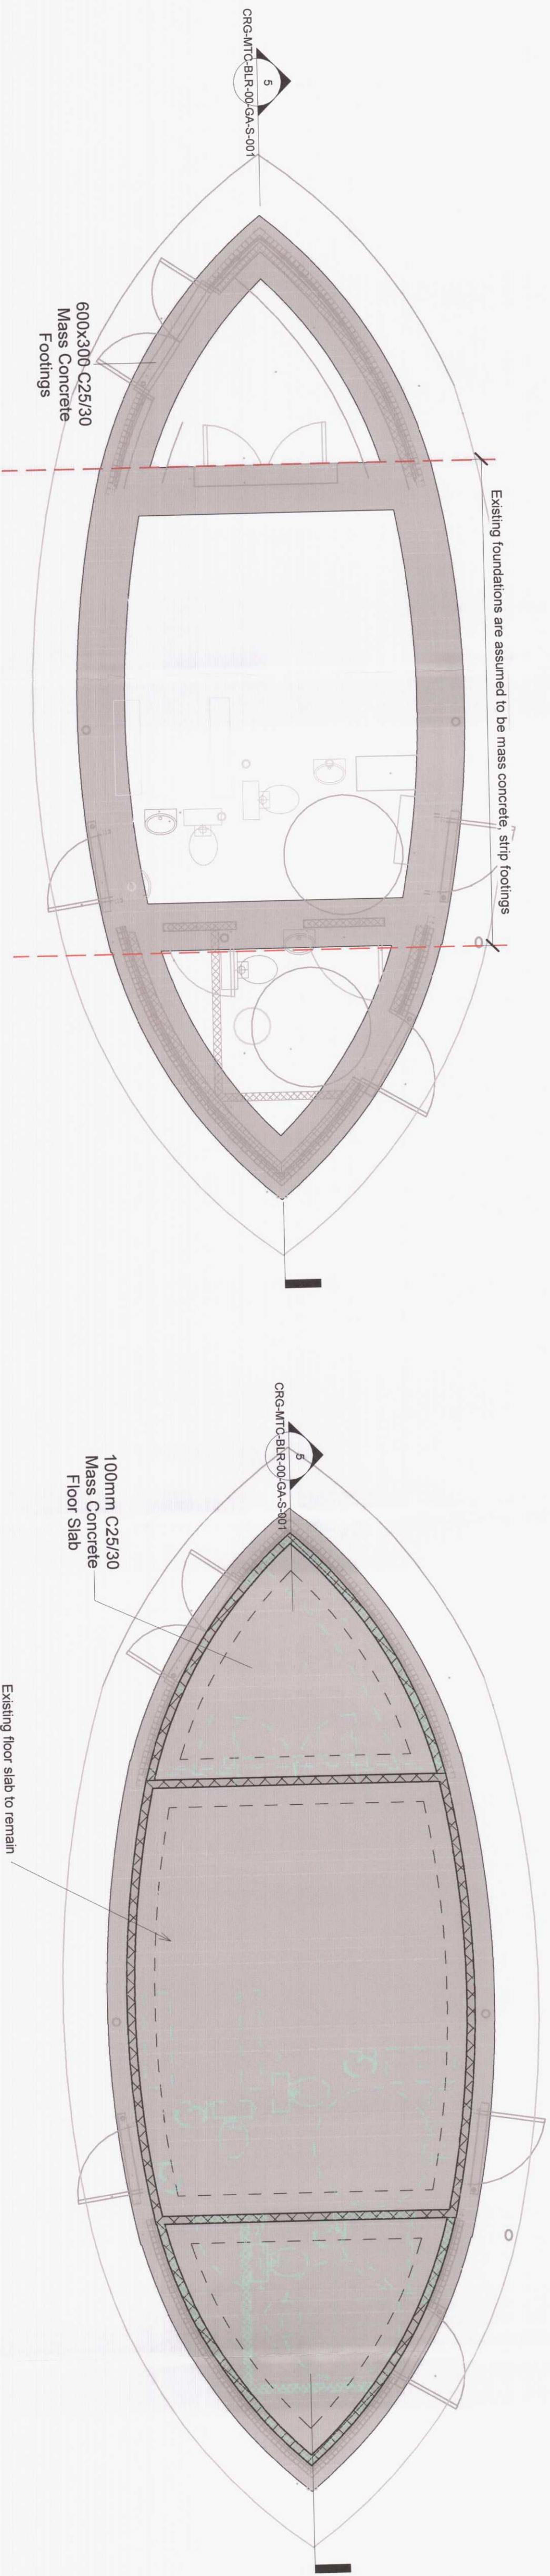

200216
10 SEP 2020
REVISED

CANOLFAN REGENERATION	
PROPOSED BOILER ROOM REFURBISHMENT	
Project number:	CRG-2019
Drawn by:	ME
Approved by:	CM
Checked by:	ME
Date:	09/07/2020
Drawing No:	CRG-MTC-BLR-00-GA-S-001
Scale:	As indicated
Revision:	P01