

Existing Side Elevation A

Existing Front Elevation



Rear Elevation

Existing Side Elevation B

Existing PPC Steel door and frame to be carefully removed and relocated to new position as indicated.

Existing Skia Samraff pvc roofing membrane, copper purlins

Existing hardwood vertical boarding fixed to whp plywood sheathing



Existing Hardwood composite vertical structural post support to roof over.

Existing Facing brick single cant type to purlins



Cyngor Bwrdeistref Sirol
MERTHYR TYDFIL
County Borough Council

200216

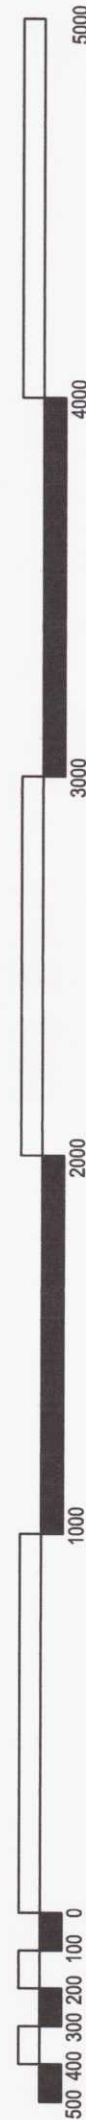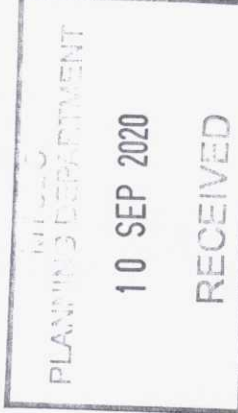

1:20 @ A1
1:40 @ A3