
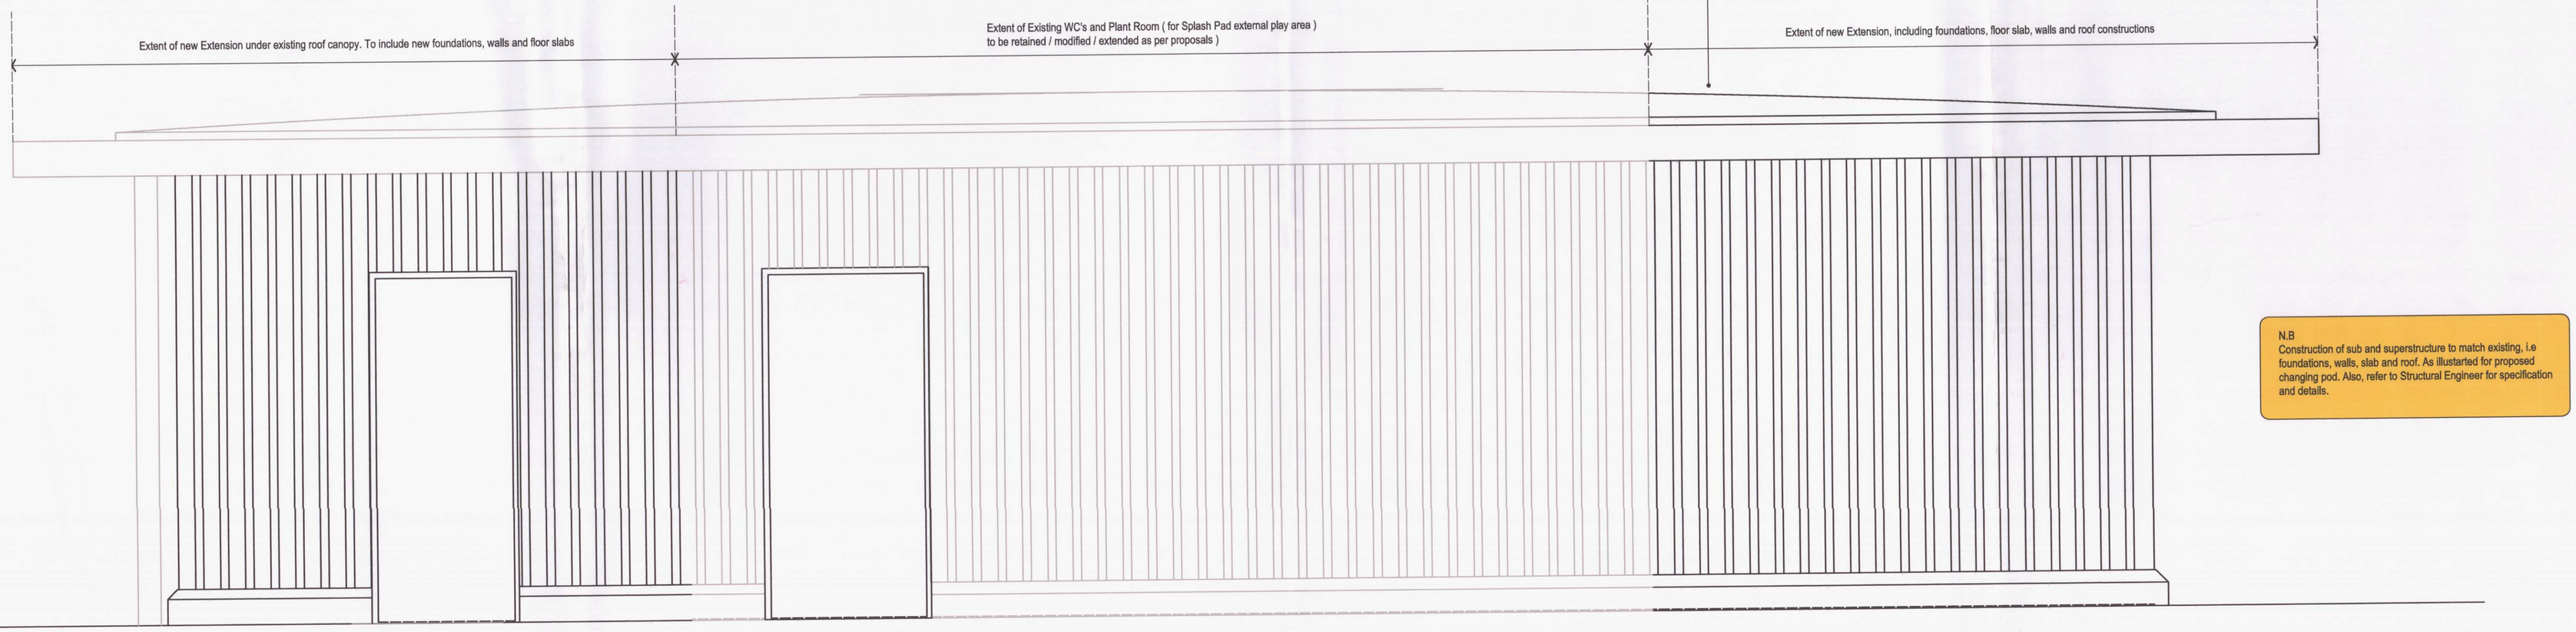


Existing / Proposed Front Elevation

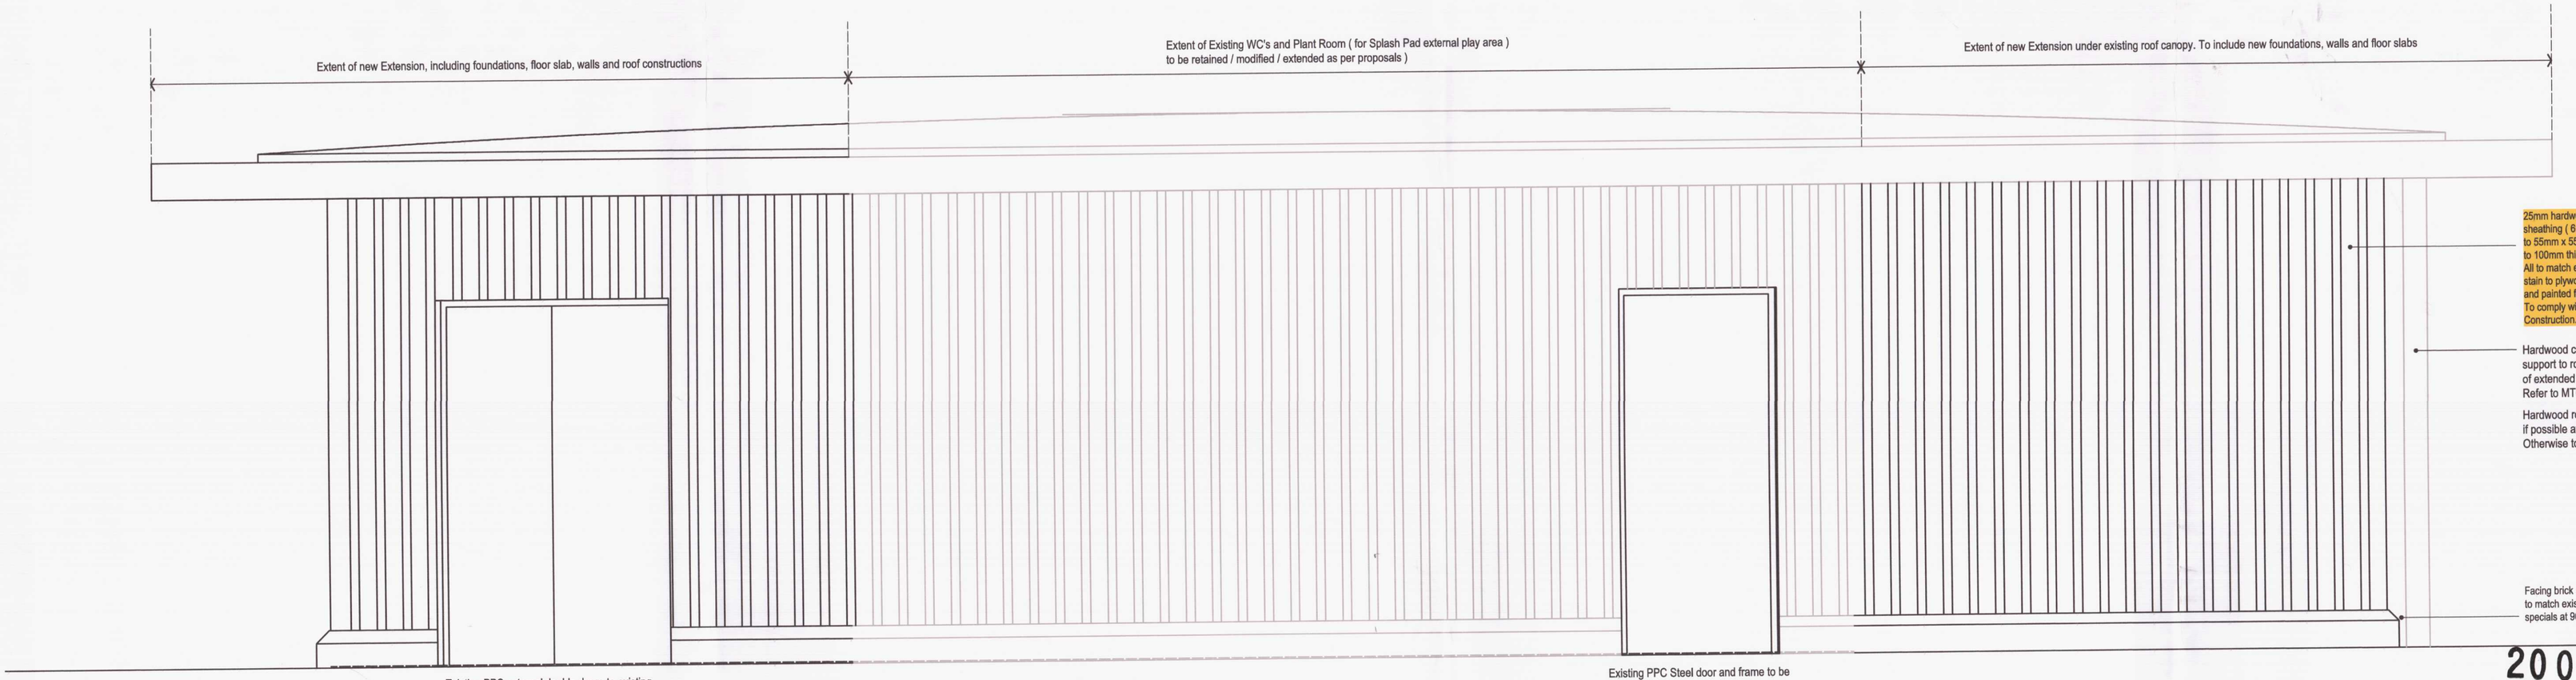

Existing / Proposed Rear Elevation

200216

NTCBC
PLANNING DEPARTMENT
10 SEP 2020
RECEIVED

Cyngor Bwrdeistref Sirol
MERTHYR TUDFUL
MERTHYR TYDFIL
County Borough Council

Rev A
Ammendments made to accord with Building Control requirements, email dated 29.06.20.
Highlighted thus

500 400 300 200 100 0 1000 2000 3000 4000 5000

1:20 @ A1
1:40 @ A3

November 2019 / TS1260 / IT04
Rev A

The Canolfan
Plant Room Modifications - Existing / Proposed Elevations

Blaenau Gwent County Borough Council
Technical services | Architects

Cyngor Bwrdeistref Sirol
Blaenau Gwent
County Borough Council