


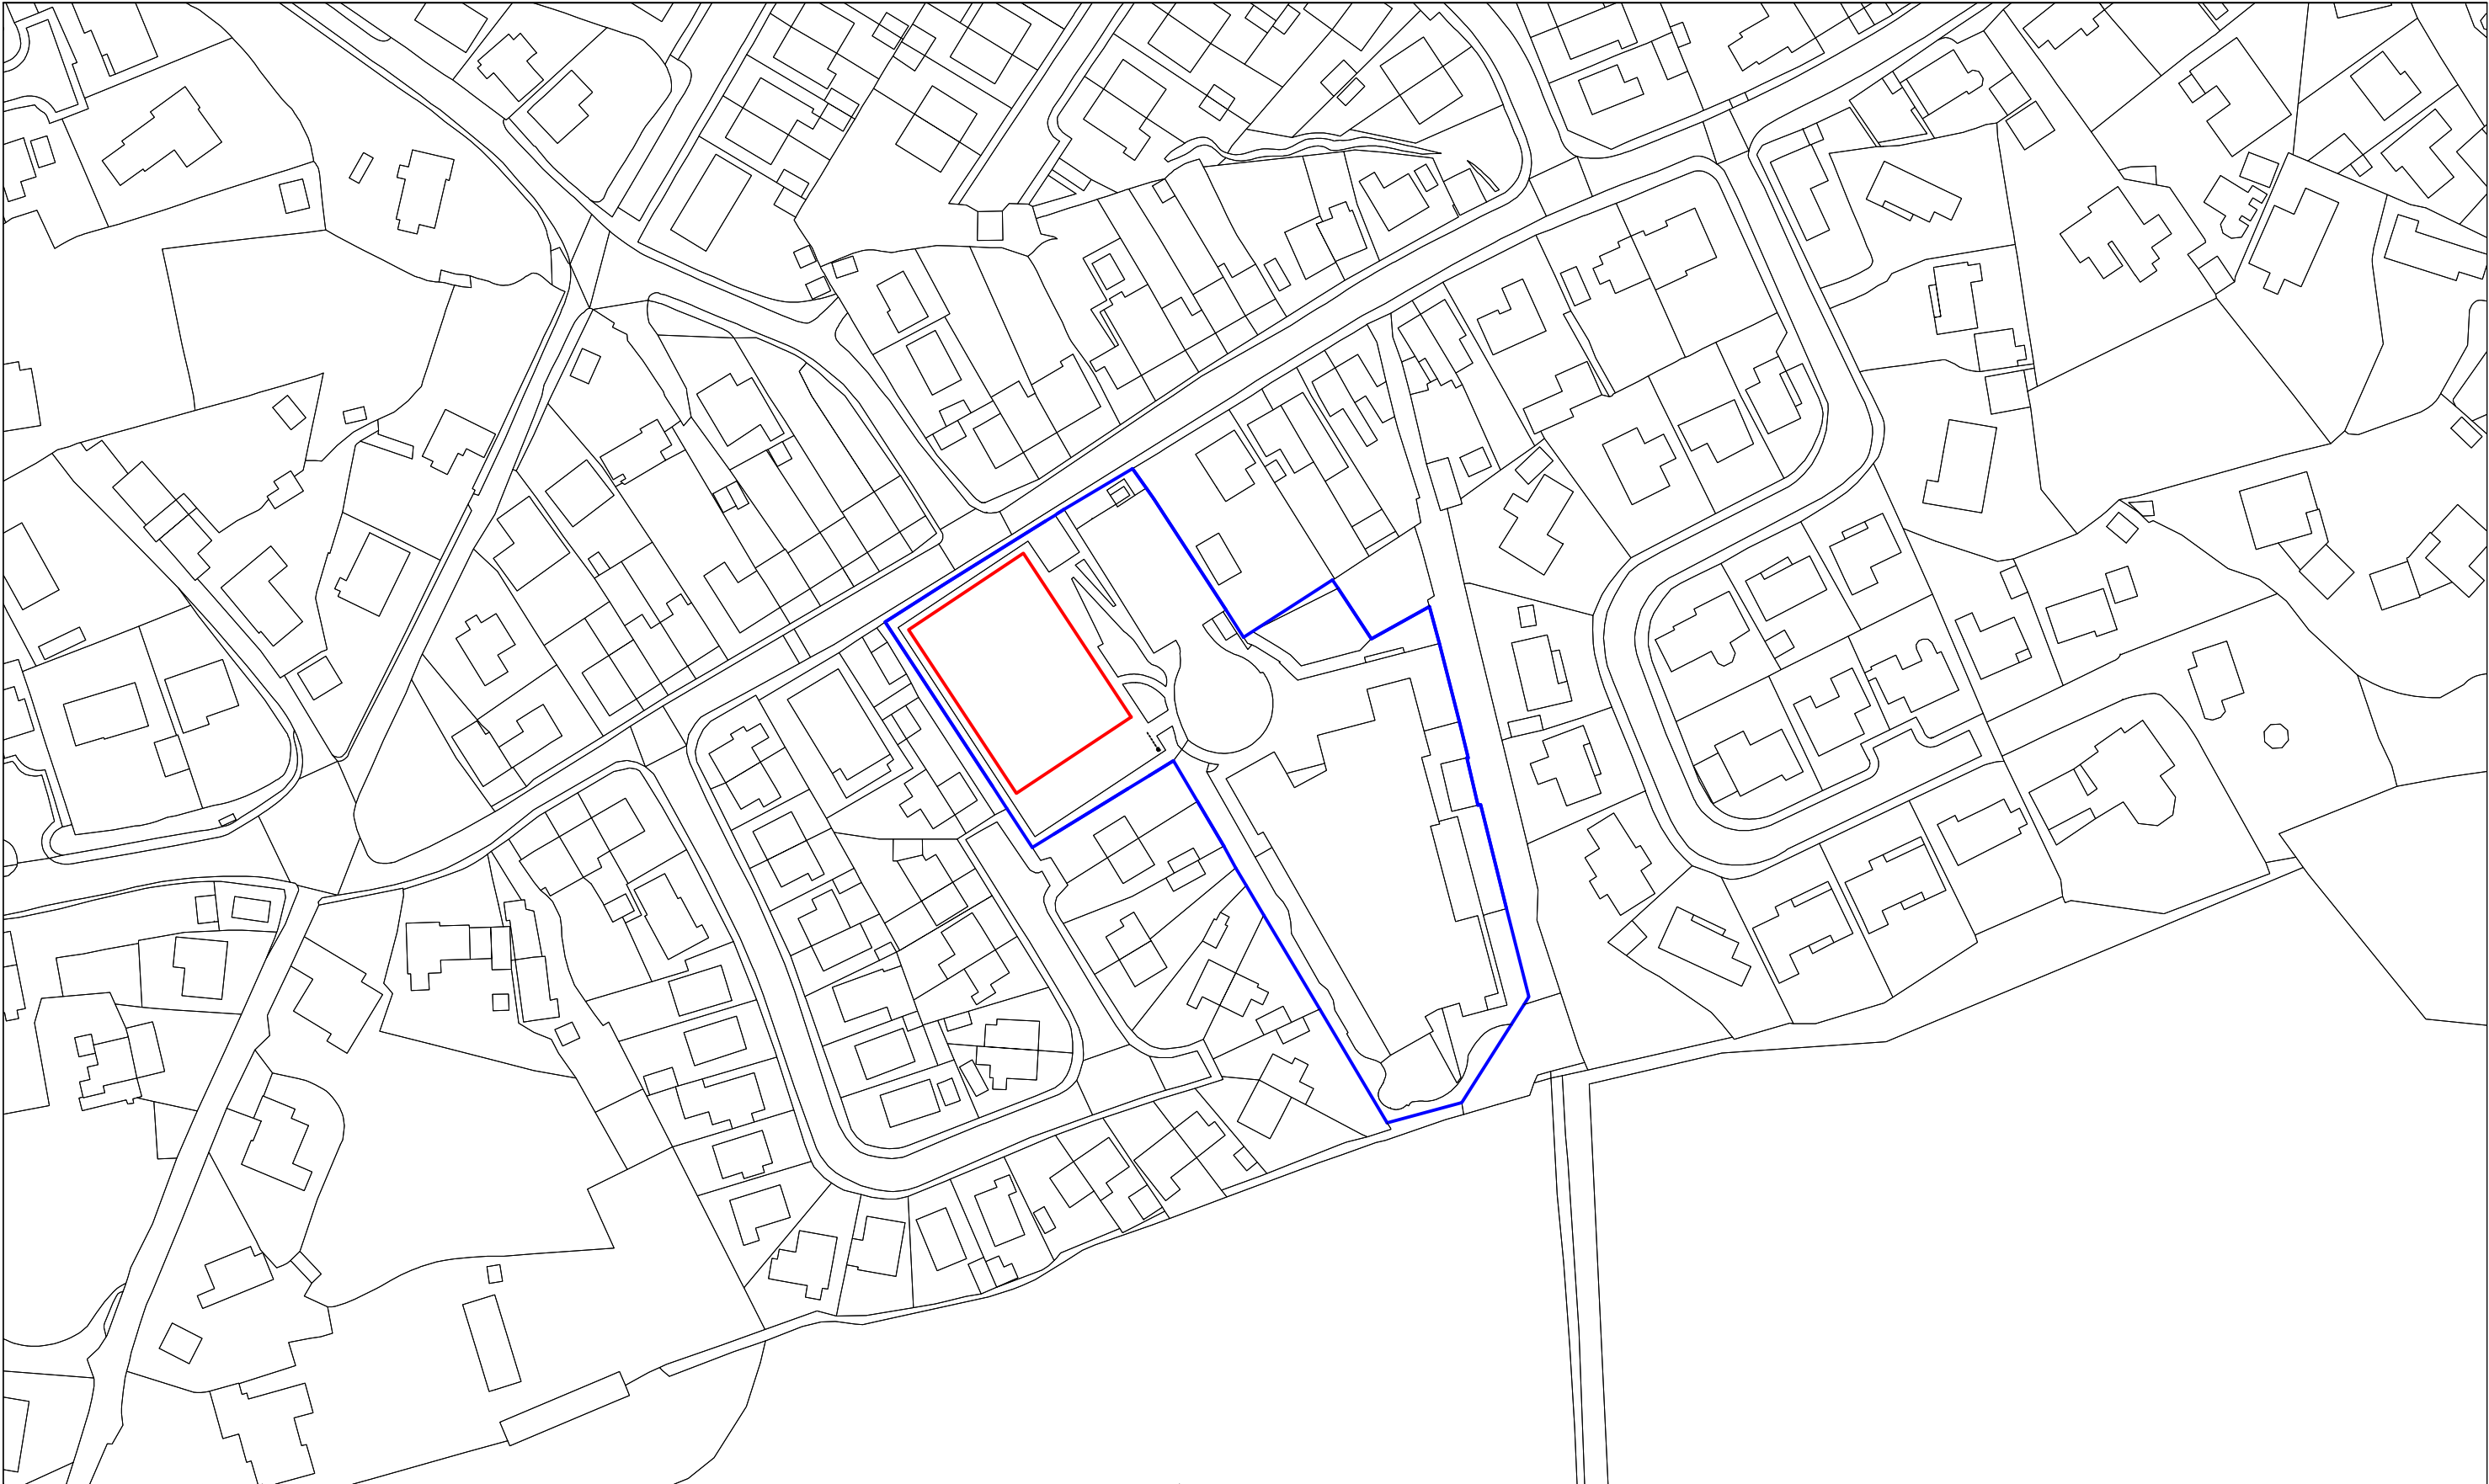

	Job	Title	Scale 1/1250 @ A3			
	Location Plan of New Floodlights on existing MUGA See additional notes for more information	Heolgerrig Community Primary School Heolgerrig, Merthyr Tydfil CF48 1SB	Date October 2023			
			Drawn			
			Checked			
			Job. Ref. 2023-153	Dwg .No. 01	Rev.	