



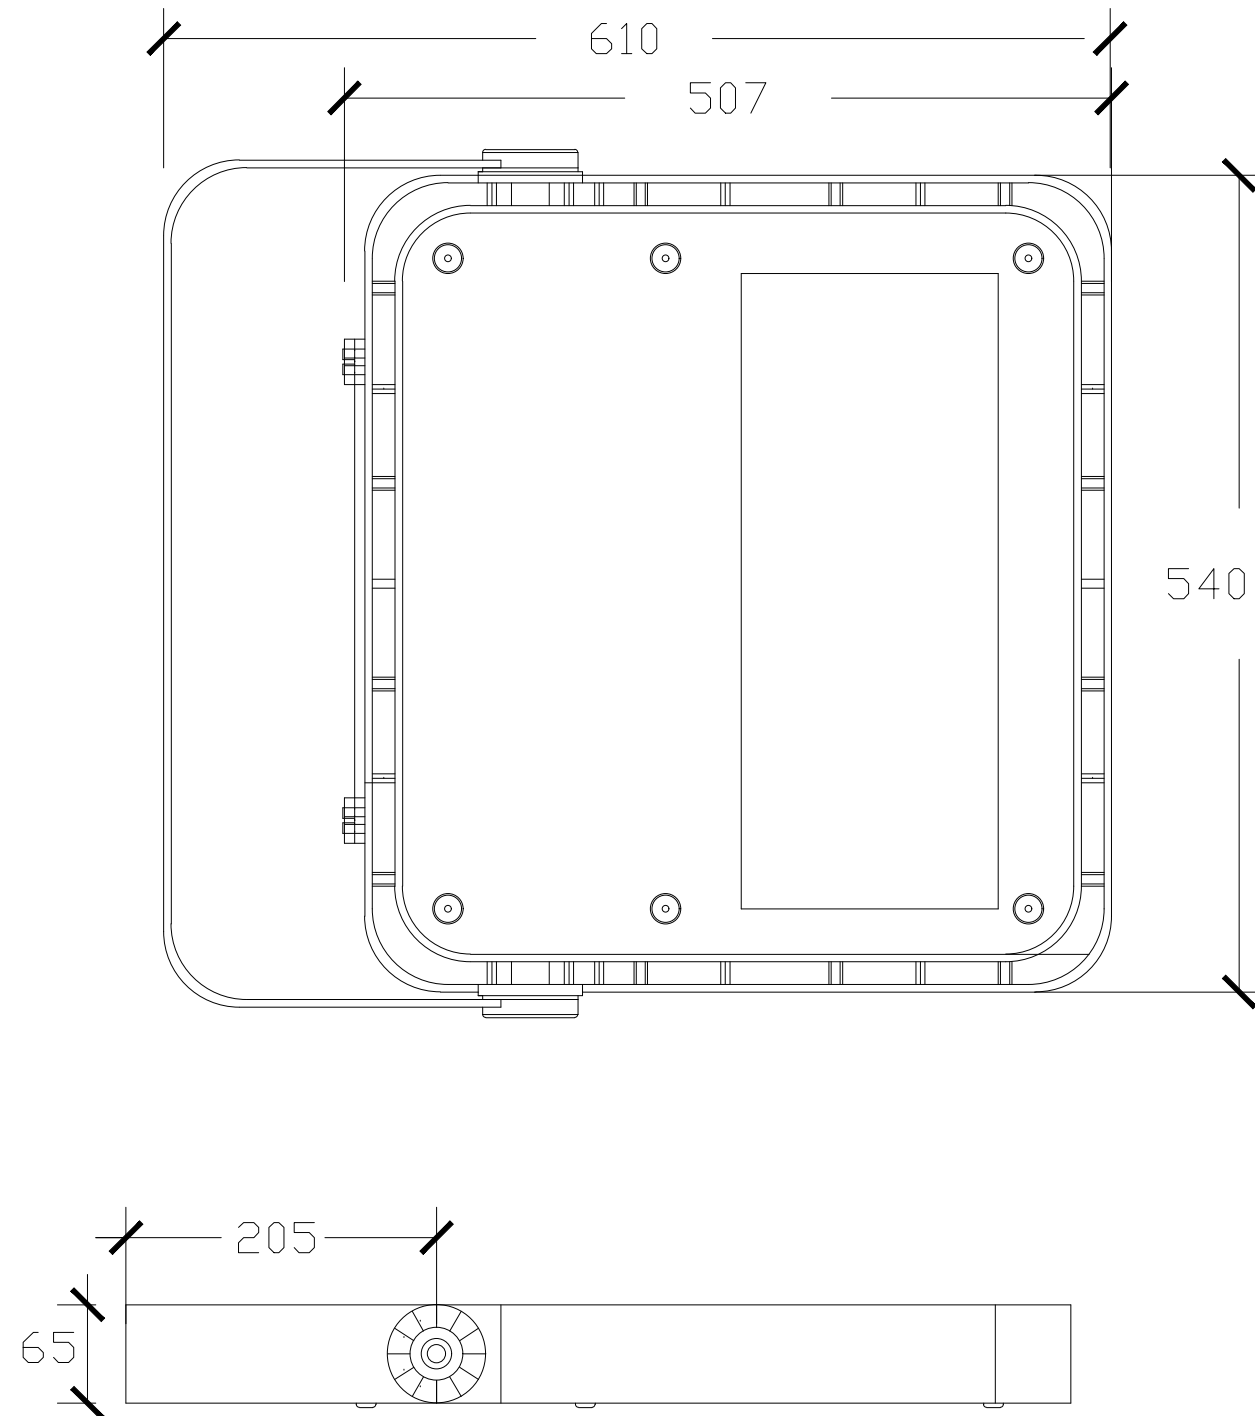

Job. Ref.	Dwg .No.	Rev.
-----------	----------	------

FIGURED DIMENSIONS MUST BE TAKEN
NOT SCALED MEASUREMENTS.
ANY DISCREPANCIES IN THIS DRAWING
MUST BE REPORTED IMMEDIATELY TO
THE ARCHITECT.
CONTRACTORS MUST CHECK ALL
DIMENSIONS ON SITE.

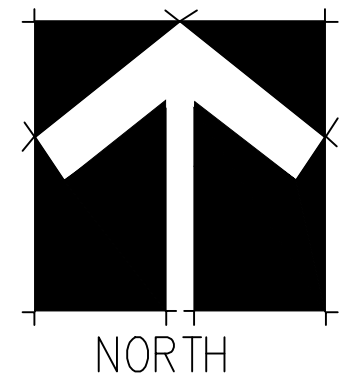

Job
New Floodlights in Existing MUGA
Heolgerrig Community School
Heolgerrig,
Merthyr Tydfil
CF48 1SB

Title
LED Floodlight -
please also see the following documents:-
- Kingfisher lighting datasheet Zactis
- Kingfisher lighting SCT76 lighting column

Scale	1/5
Date	October 2023
Drawn	
Checked	

Job. Ref.	Dwg .No.	Rev.
2023-153	002	