


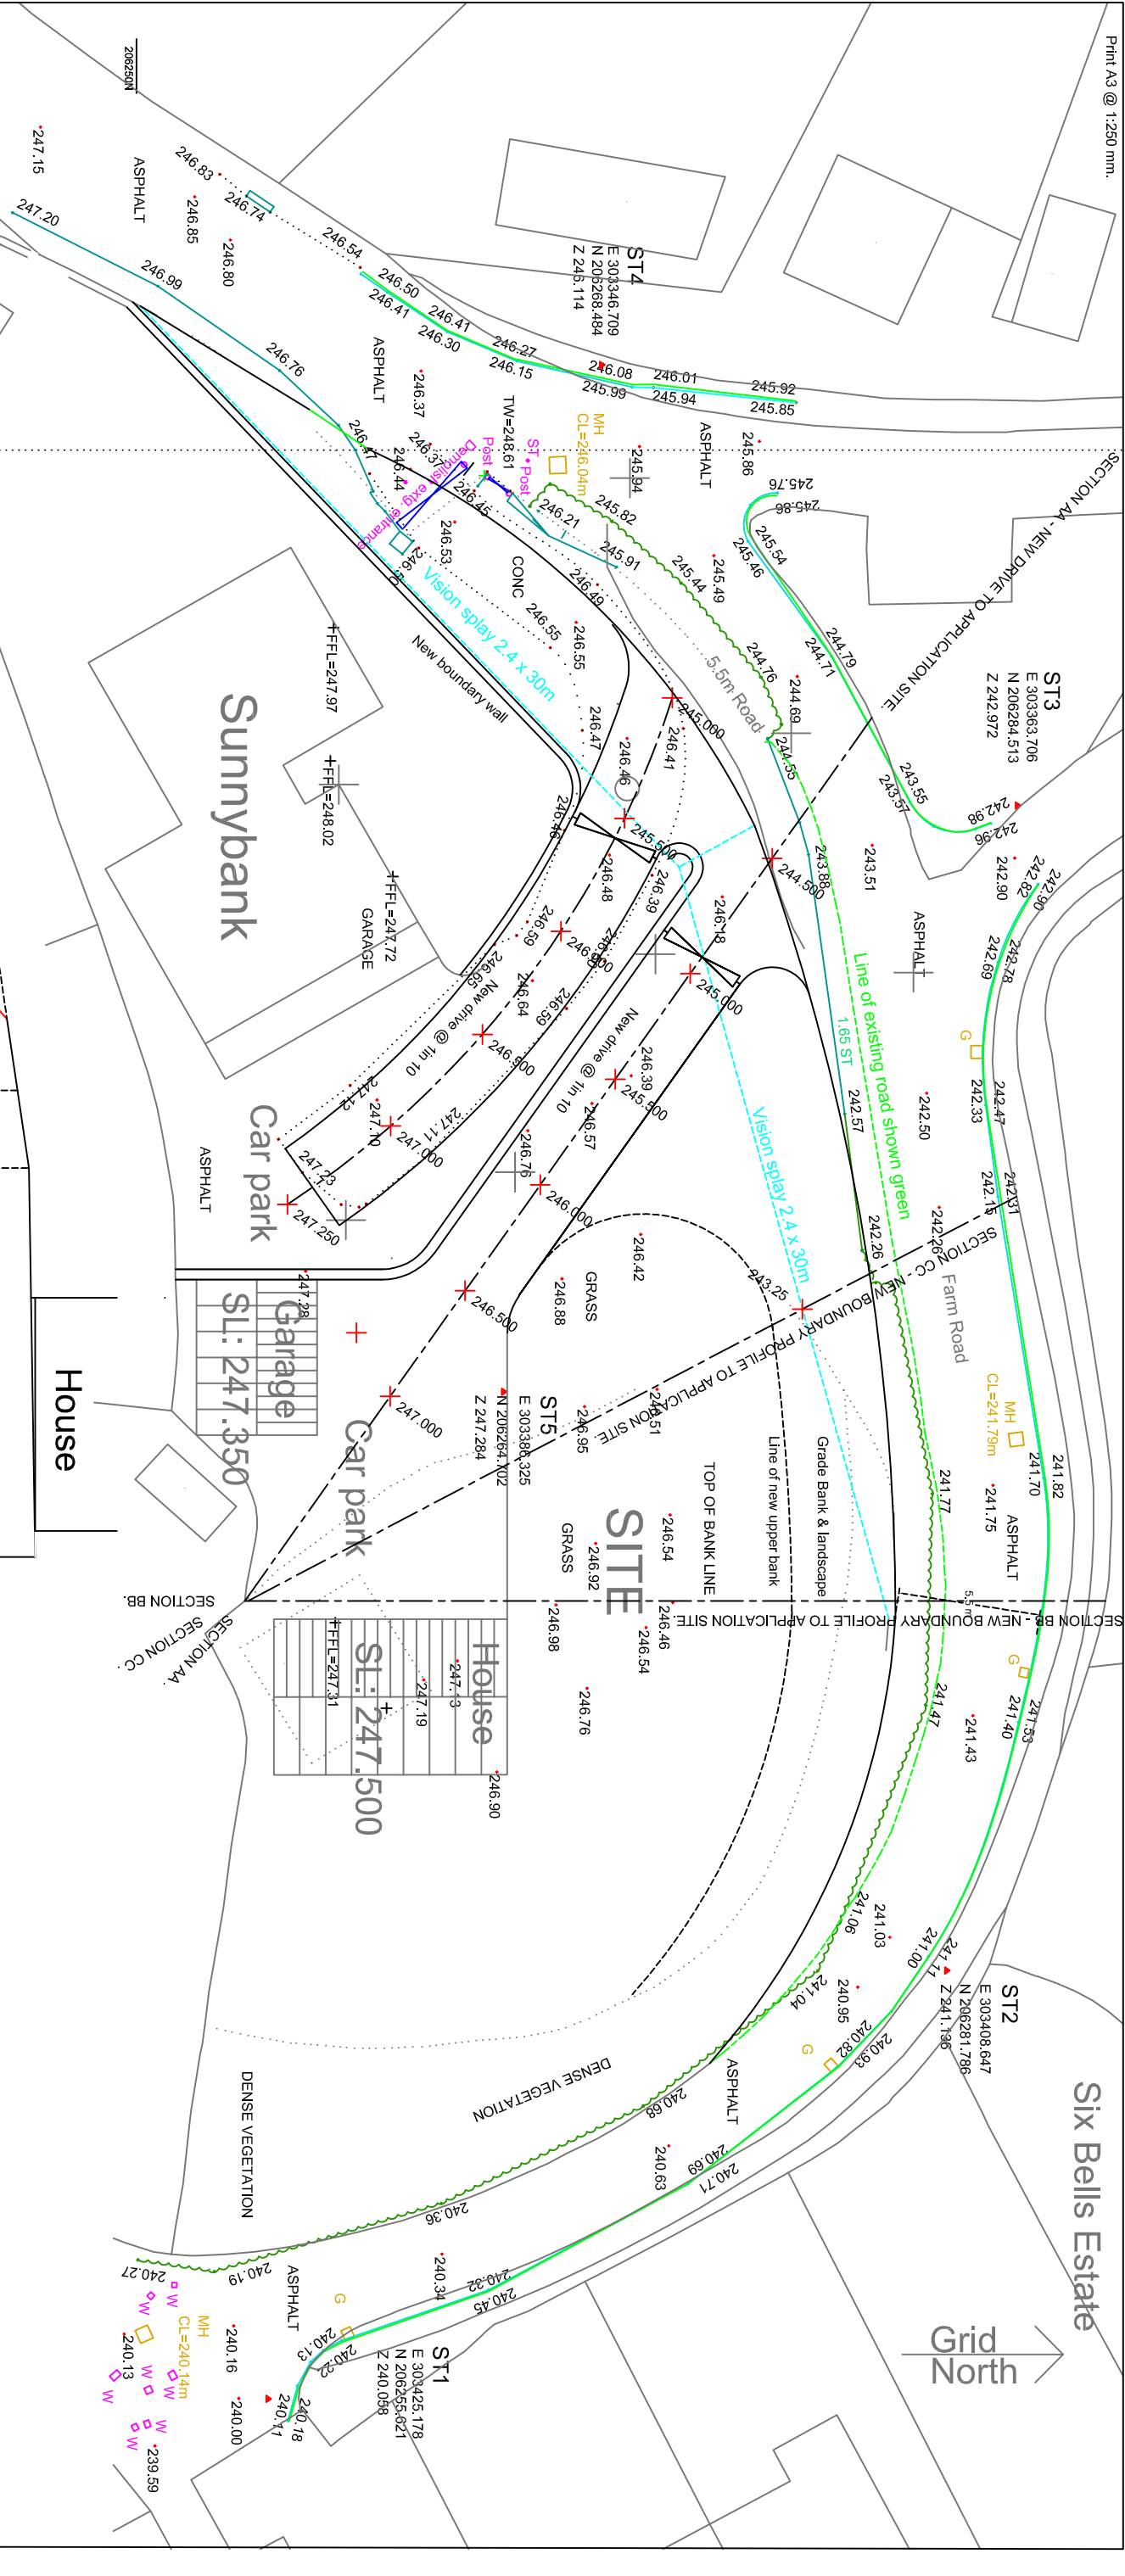

Mount Pleasant

| Existing     | Proposed |
|--------------|----------|
| 242.31       |          |
| 242.36       |          |
| 242.26       |          |
| Interpolated |          |
| 246.51       |          |
| 246.95       |          |
| 247.31       |          |

SECTION CC - NEW BOUNDARY PROFILE TO APPLICATION SITE.

Road

| Existing | Proposed |
|----------|----------|
| 244.00   | 244.50   |
| 244.00   | 245.00   |
| 246.18   | 245.50   |
| 246.39   | 246.00   |
| 246.57   | 247.00   |
| 247.31   |          |

| Existing     | Proposed |
|--------------|----------|
| 241.50       | 241.57   |
| 241.50       | 241.58   |
| Interpolated |          |
| 246.46       |          |
| 247.31       |          |

SECTION BB - NEW BOUNDARY PROFILE TO APPLICATION SITE.

House

Philip Griffiths - Architect,  
3 Saint Johns Close, Cefn Coed,  
Merthyr Tydfil, CF48 2PE.  
Tel & Fax 01685 370812.  
E Mail : [Philip@Philipgriffiths.co.uk](mailto:Philip@Philipgriffiths.co.uk)

Client - Executors of the late Mr. H. Wall,  
CO - Mr. Stephen Wall,  
17, Westland Drive, Hayes,  
Bromley, Kent. BR2 7HE.  
Mob: 07714 740760

Proposed House adjacent to Sunnybank,  
Mount Pleasant, Heolgerig,  
Merthyr Tydfil, CF48 1RT.

|                 |            |
|-----------------|------------|
| Date.           | Oct. 2020. |
| Drawn by.       | PG.        |
| Scale.          | 1:250 mm   |
| Drawing Number. | 02A        |