




S I T E

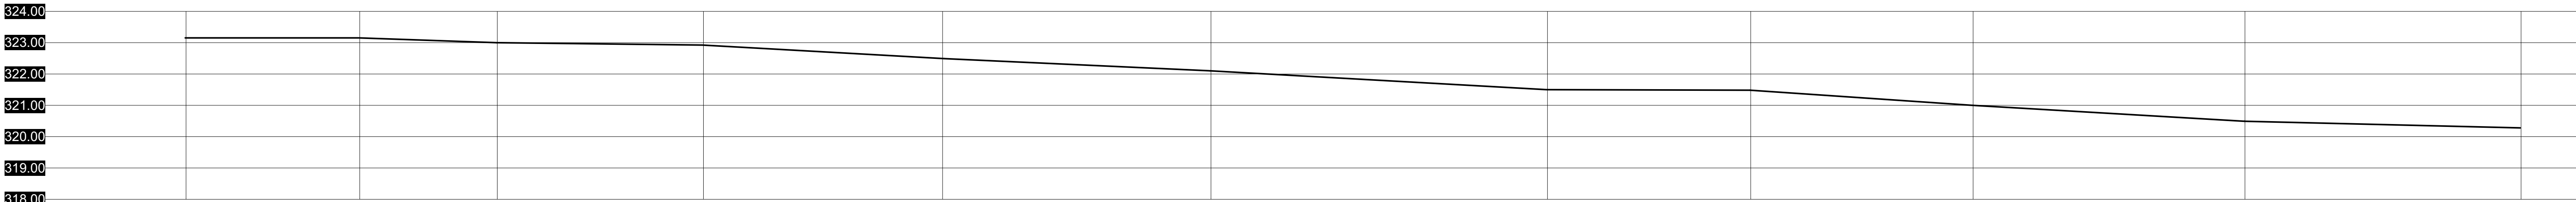


EXISTING SECTION D

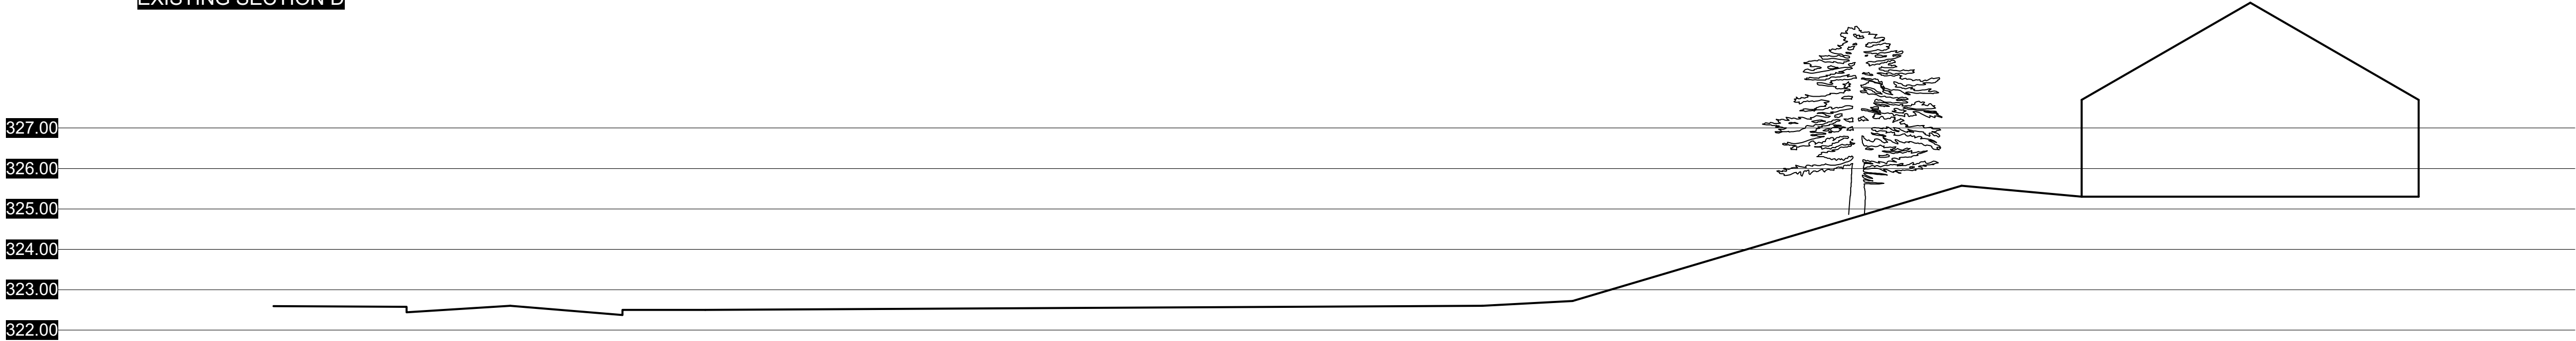

EXISTING SECTION A

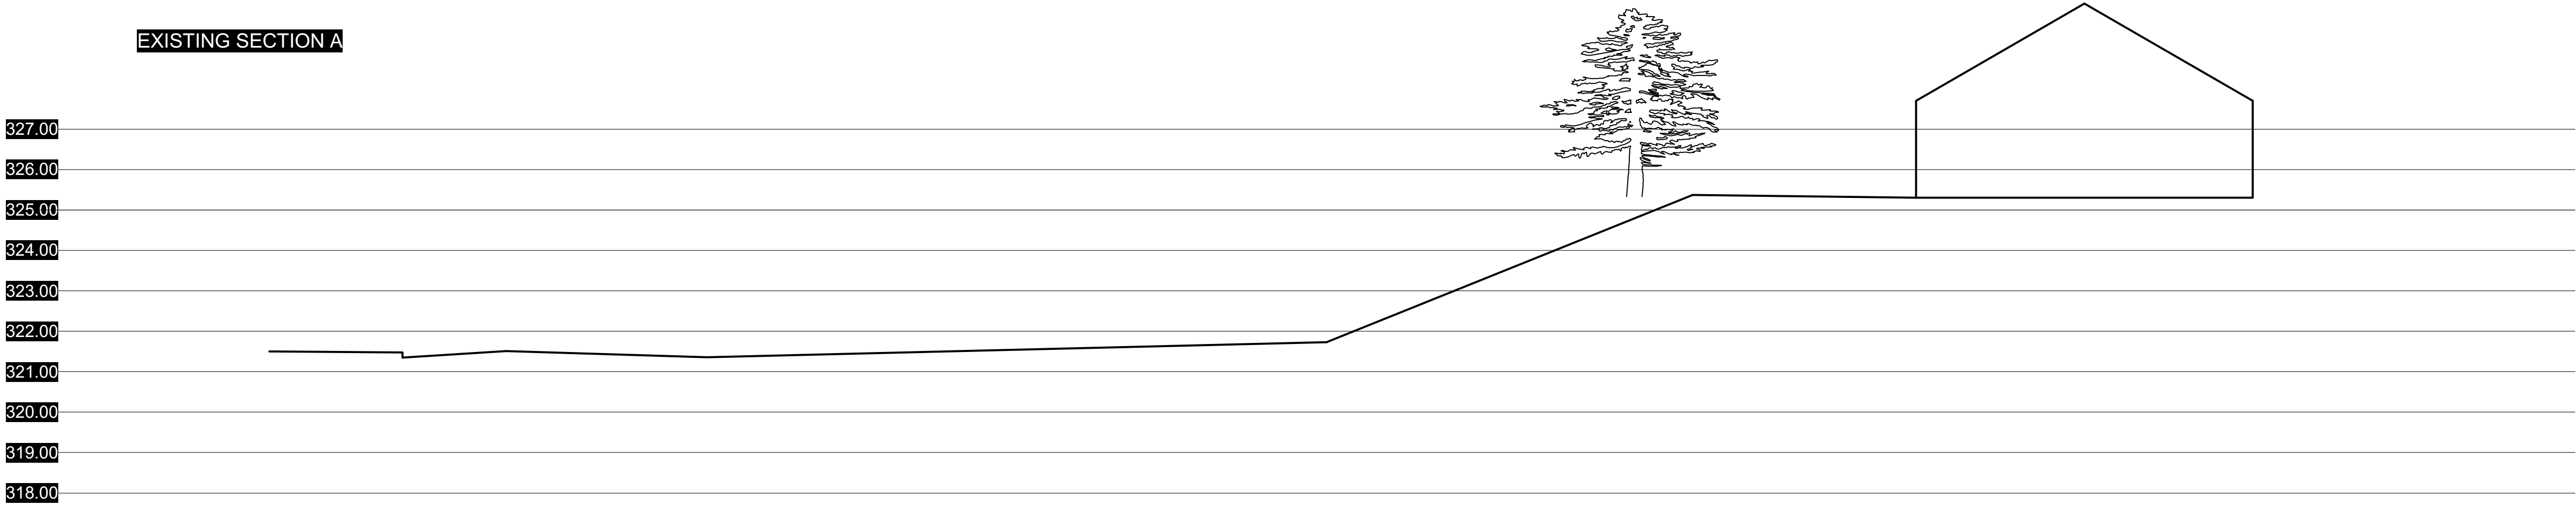

EXISTING SECTION B

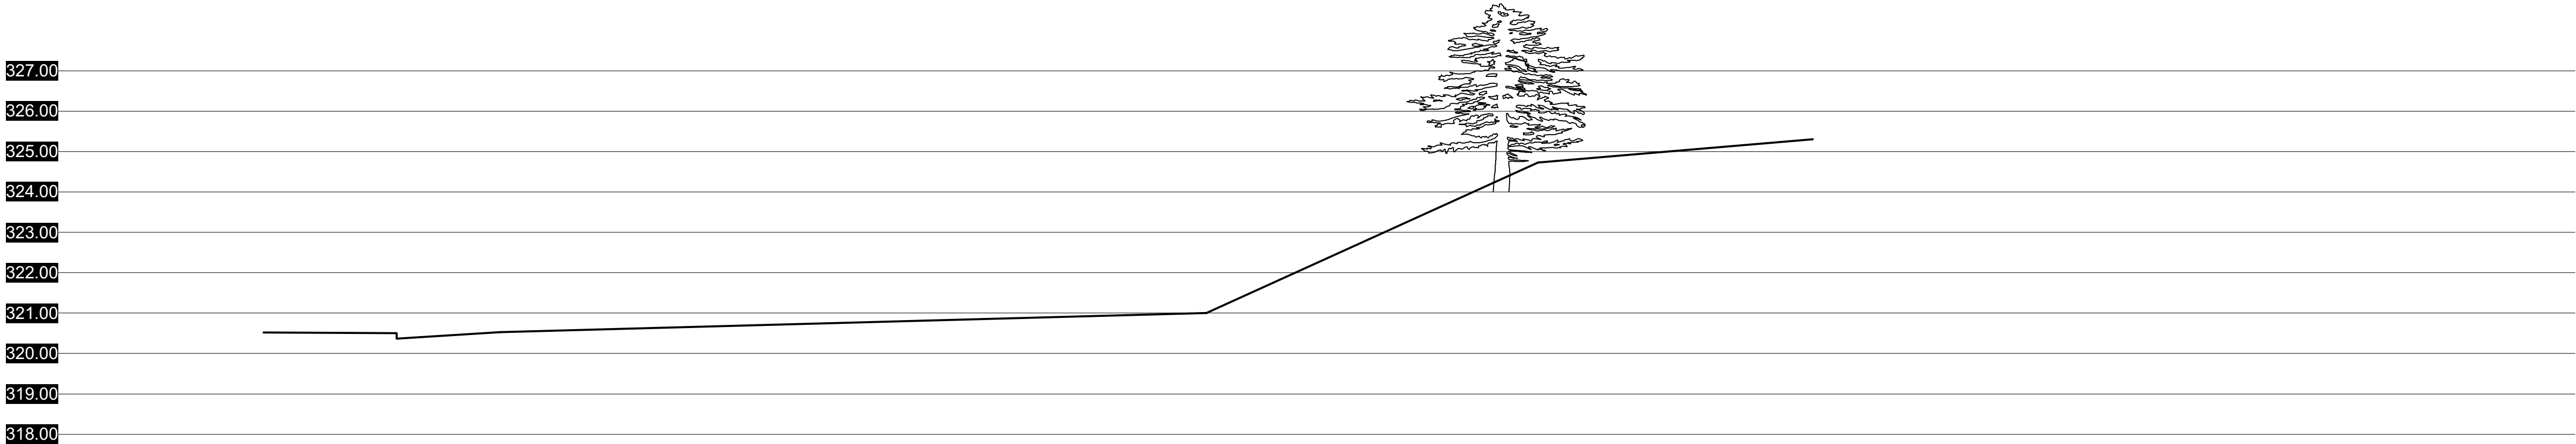

EXISTING SECTION C

 George and Co.

Proposed development
at
Land opposite at 5 and 7
Heol-y-Bryniau, Pant

672.005	Existing site sections		
planning	1:100@A1	July '19	SG
1st Floor Woodfired Studios 62 High St Merthyr Tydfil CF37 8DE 07830328652 hello@georgeandco.studio www.georgeandco.studio			
DO NOT SCALE THIS DRAWING			©George and Co.