




S I T E

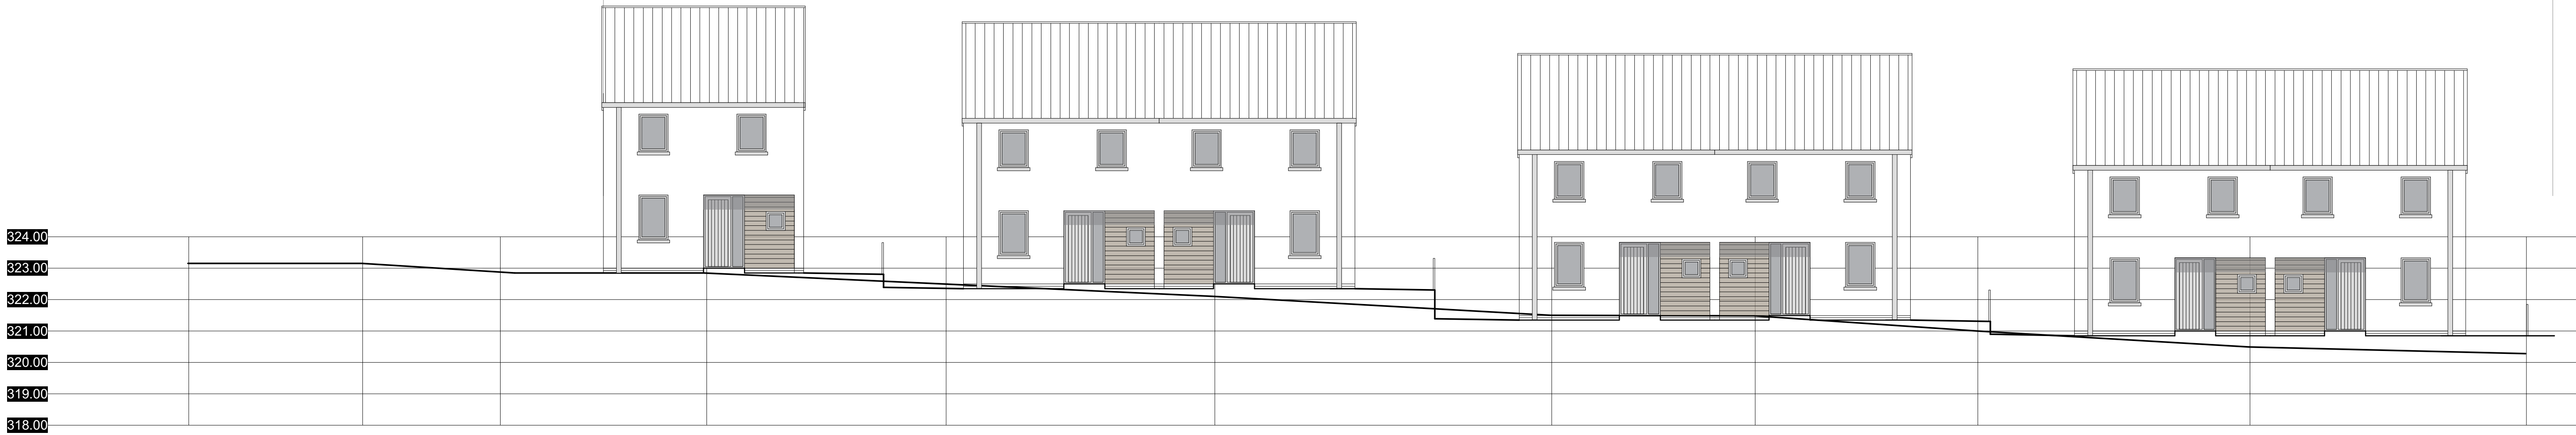


PROPOSED SECTION D

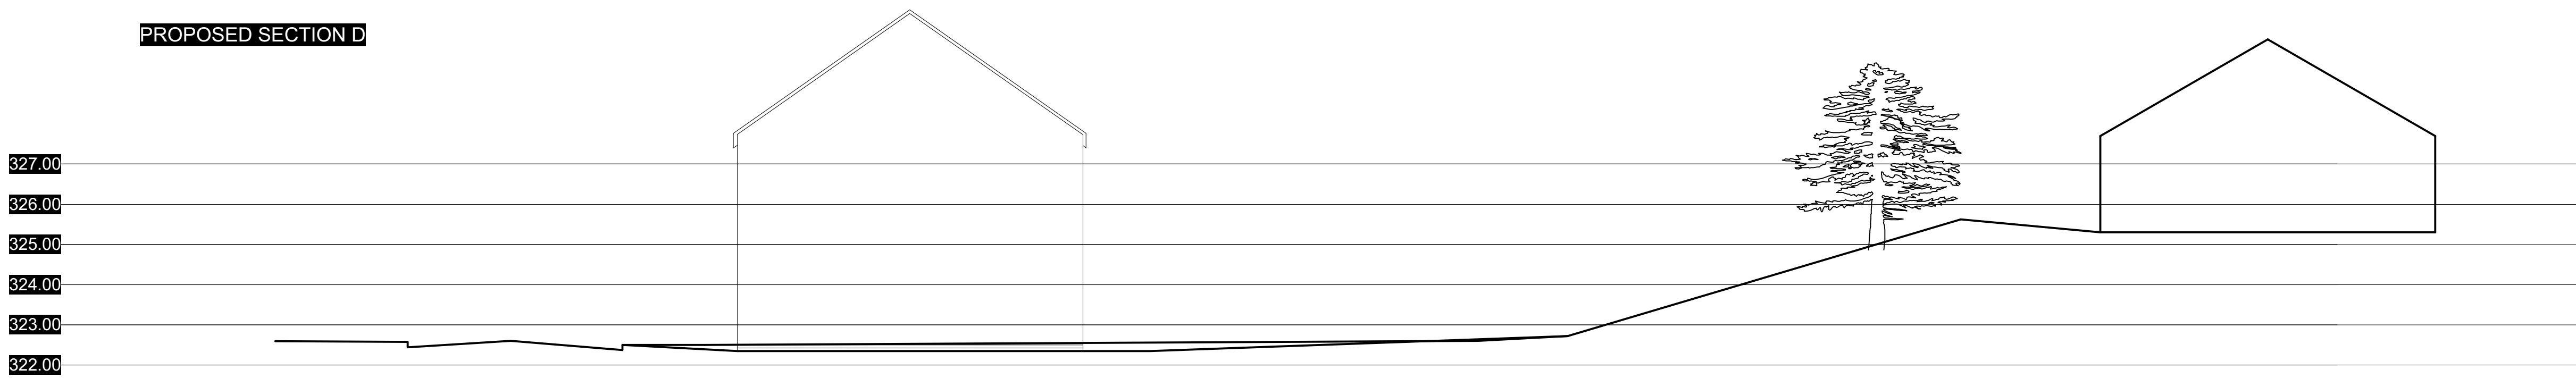

PROPOSED SECTION A

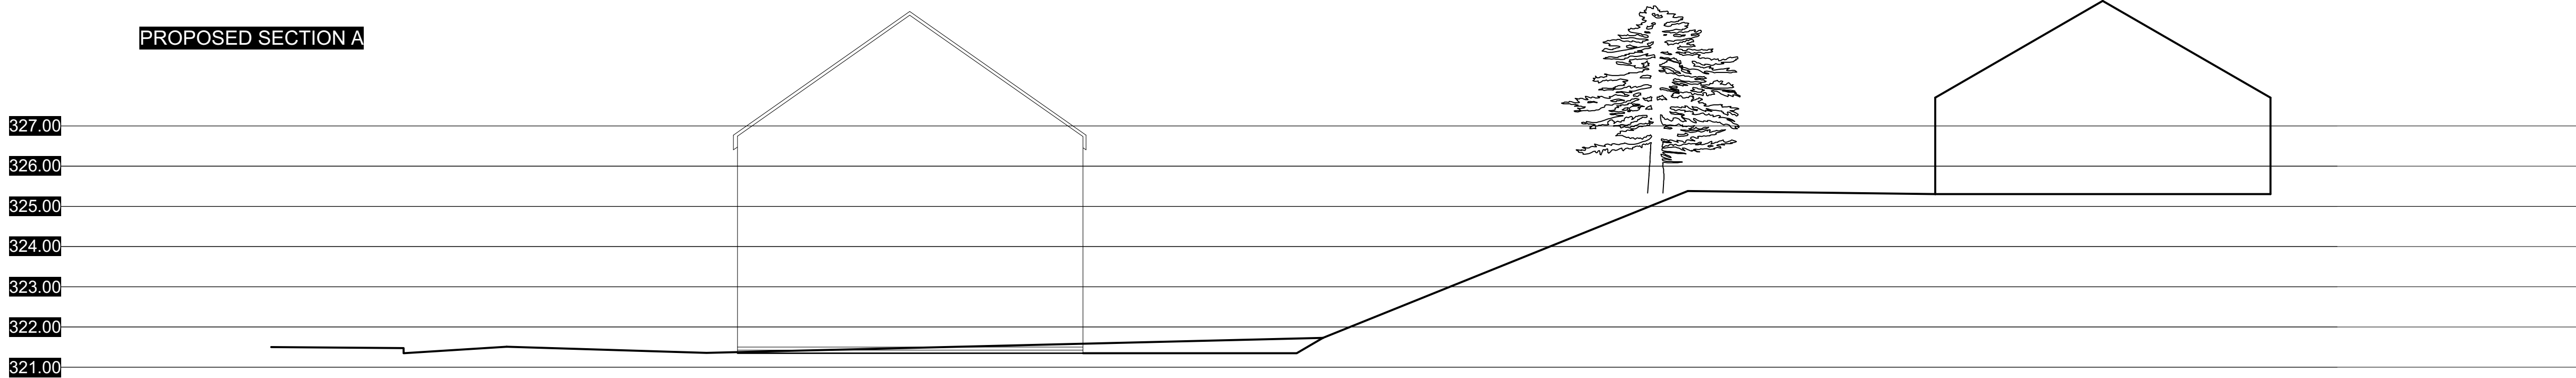

PROPOSED SECTION B

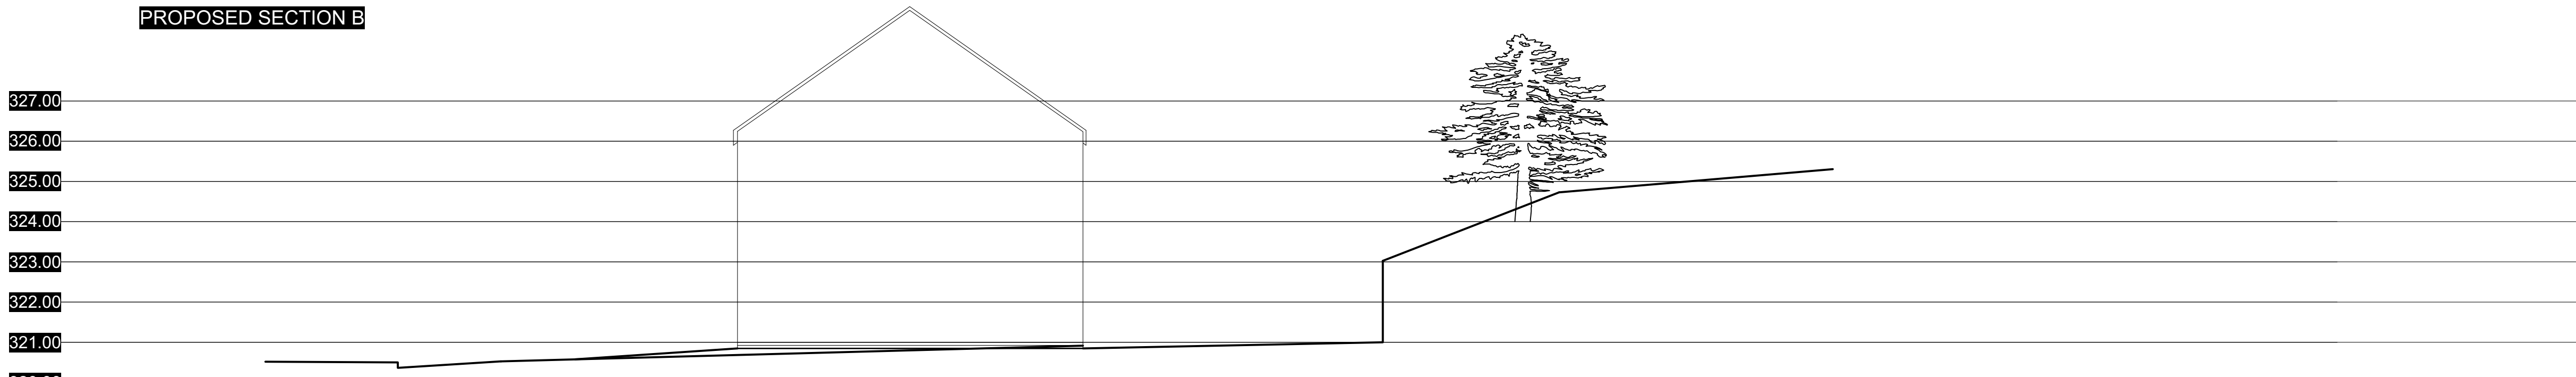

PROPOSED SECTION C

 George and Co.
Proposed development
at
Land opposite at 5 and 7
Heol-y-Bryniau, Pant

672.006	Proposed site sections		
planning	1:100@A1	July '19	SG
1st Floor Woodfired Studios 62 High St Merthyr Tydfil CF37 8DE 07830328652 hello@georgeandco.studio www.georgeandco.studio			
DO NOT SCALE THIS DRAWING			©George and Co.