


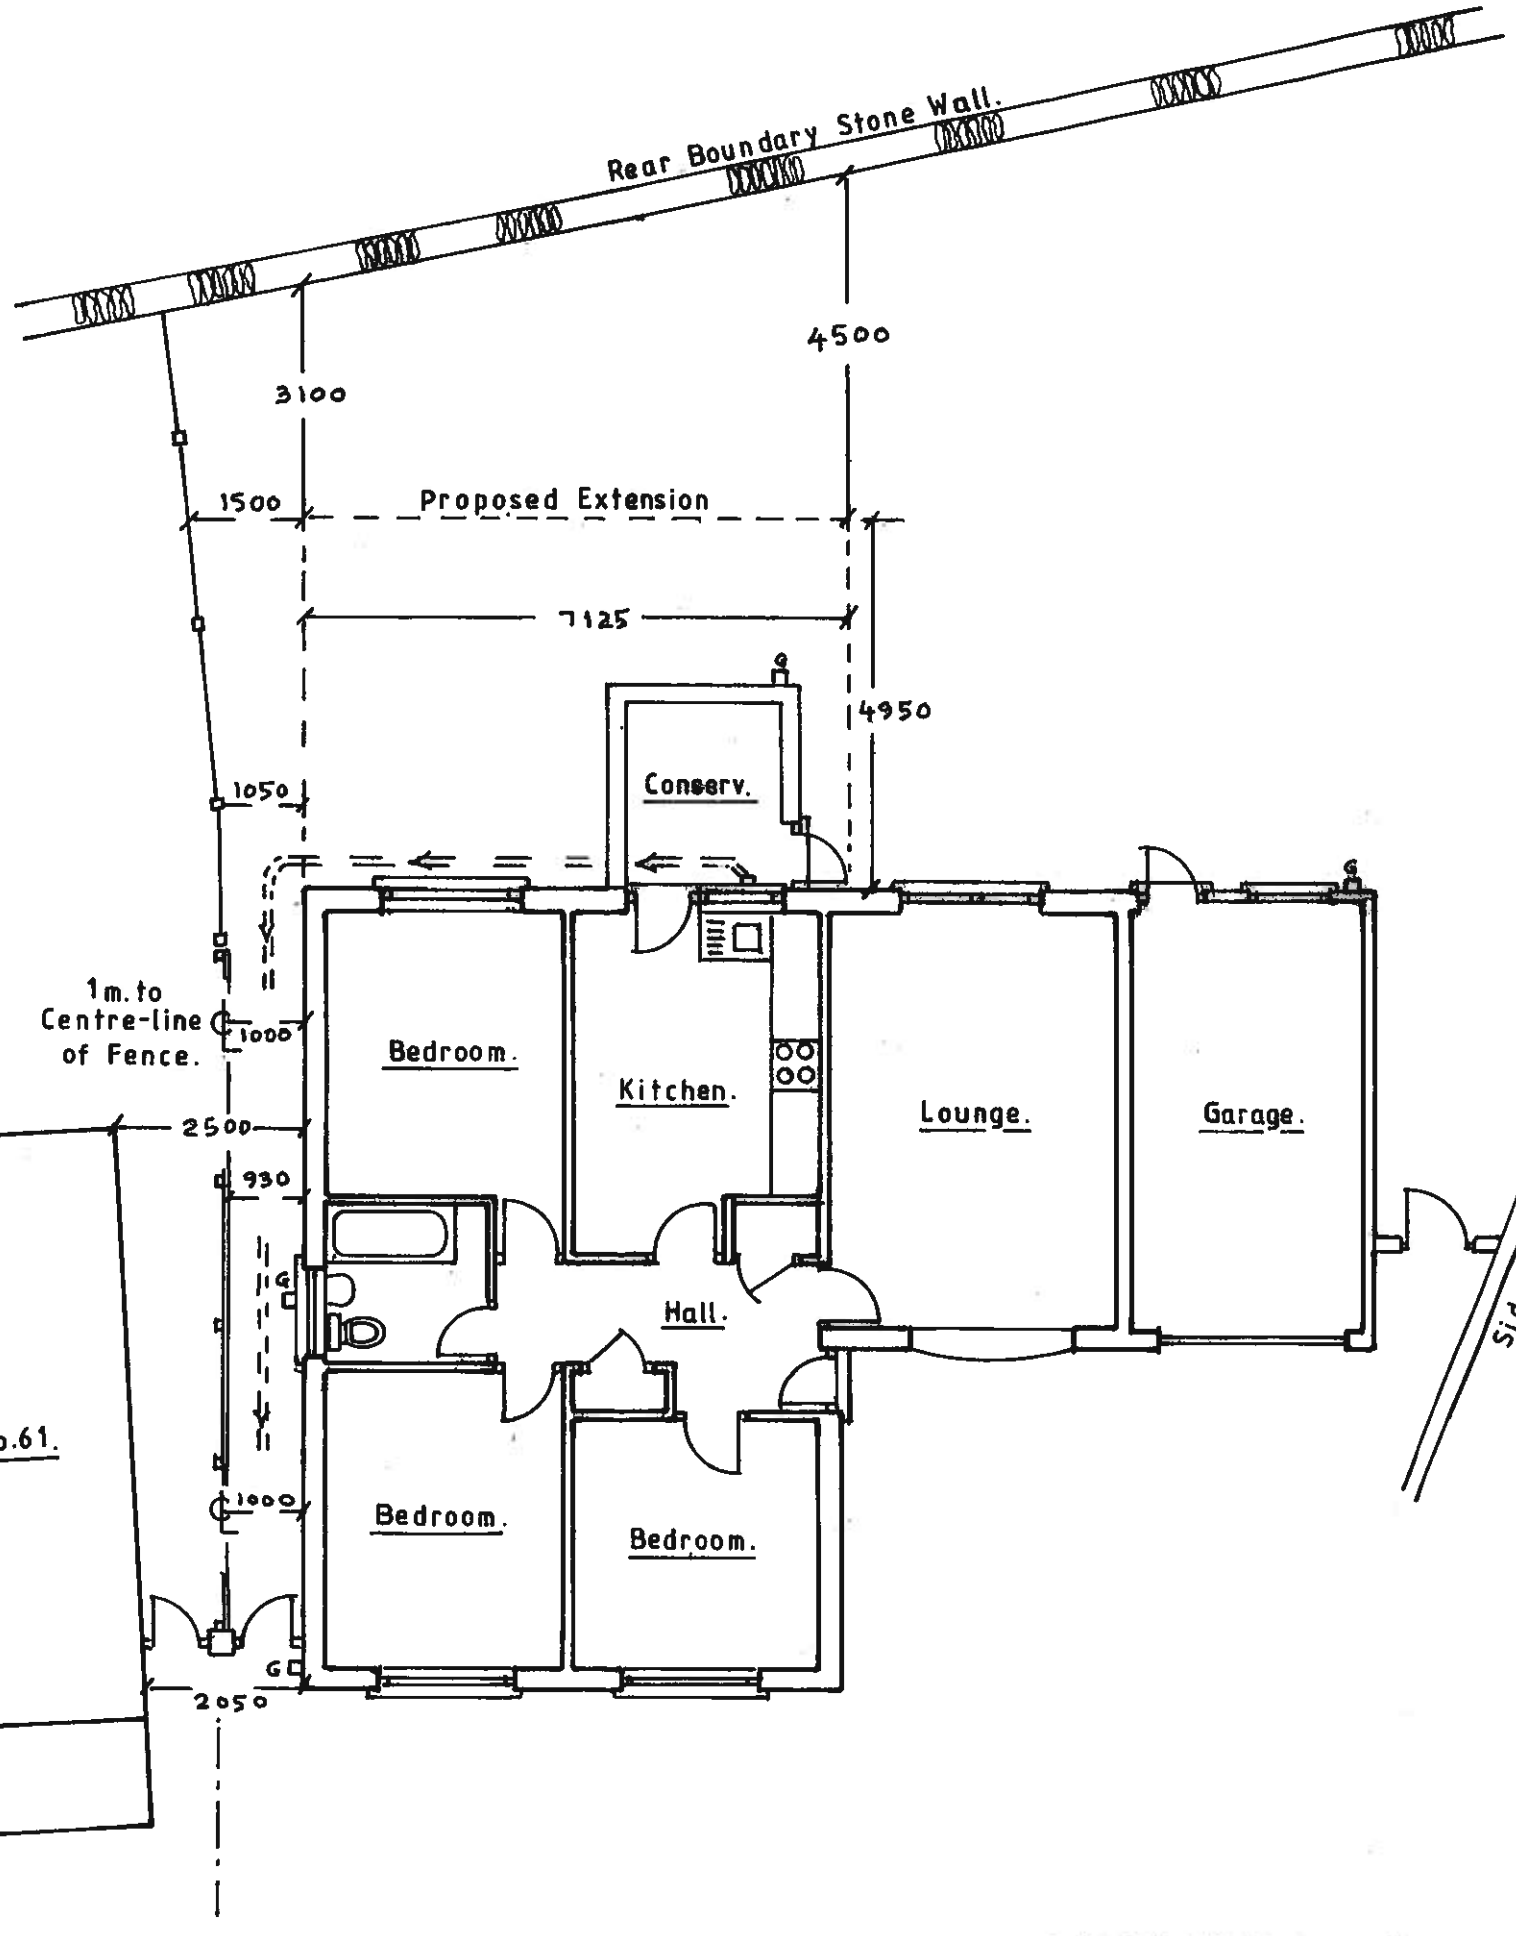

LOCATION PLAN. SCALE : 1 / 1250.

The Party Wall, etc. Act 1996 :
The Proposed Works could evoke proceedings under the terms of the above Act. Therefore the owners of No. 61 are to be informed of the proposals.
They should also be notified at least one month before commencement on site.

PROPOSED EXTENSION
at
60 THE OAKS, QUAKERS YARD, TREHARRIS, CF46 5HQ.

Applicants : Mr & Mrs Hughes. & MS. SARAH MILLS,
Mobile : 07584 176 046.
Email : andrew74c@hotmail.com

SHEET 1 of 4 : EXISTING PROPERTY.
SCALE : 1 / 100.

Sheet 2 : Proposed Extension.
Sheet 3 : Existing & Proposed Elevations.
Sheet 4 : Section & Notes.

Note : Scales correct @ A3.