




George and Co.

28 Victoria St,
Merthyr Tydfil
CF47 8BW


1103.07		ELEVATIONS	
planning	1:50@A1	Mar 24	CG
George + Co Crownford House, Swan Street, Merthyr Tydfil, Mid Glamorgan, Wales, CF47 8EU TEL 07830328652 hello@georgeandco.studio			
DO NOT SCALE THIS DRAWING		©George and Co.	

Bat Box

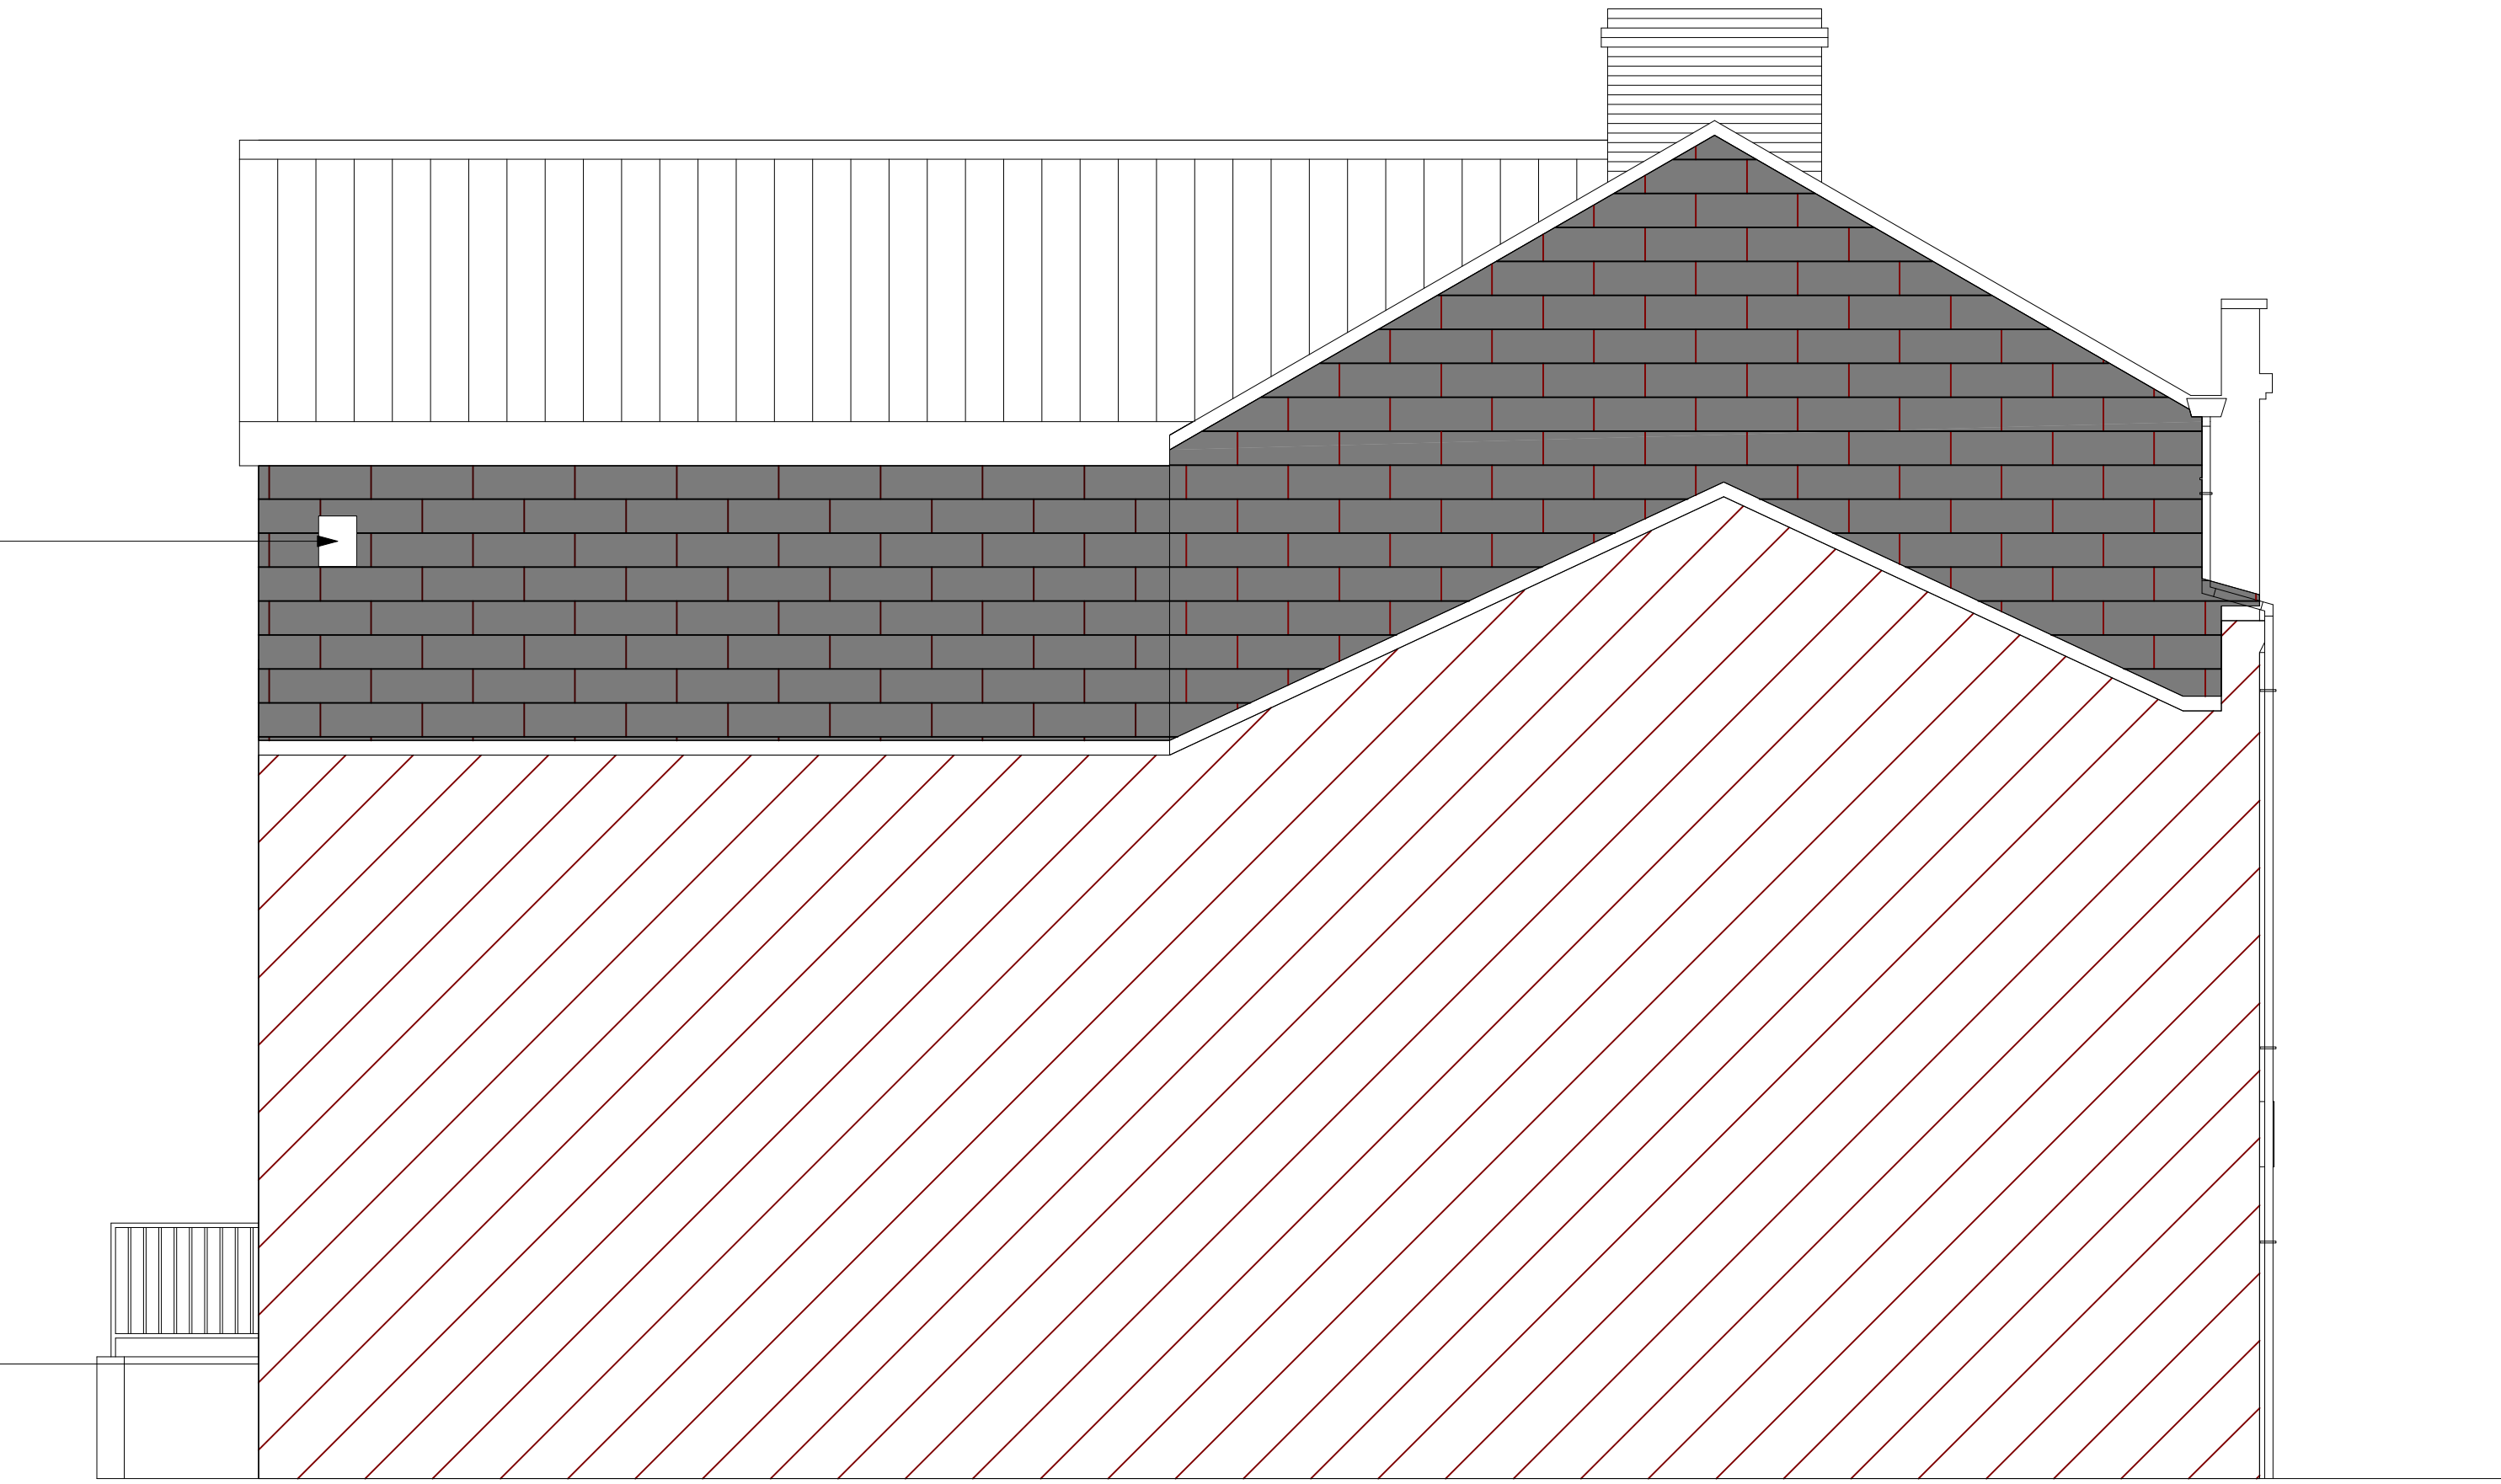

PROPOSED SIDE ELEVATION (WEST)

Bird Box

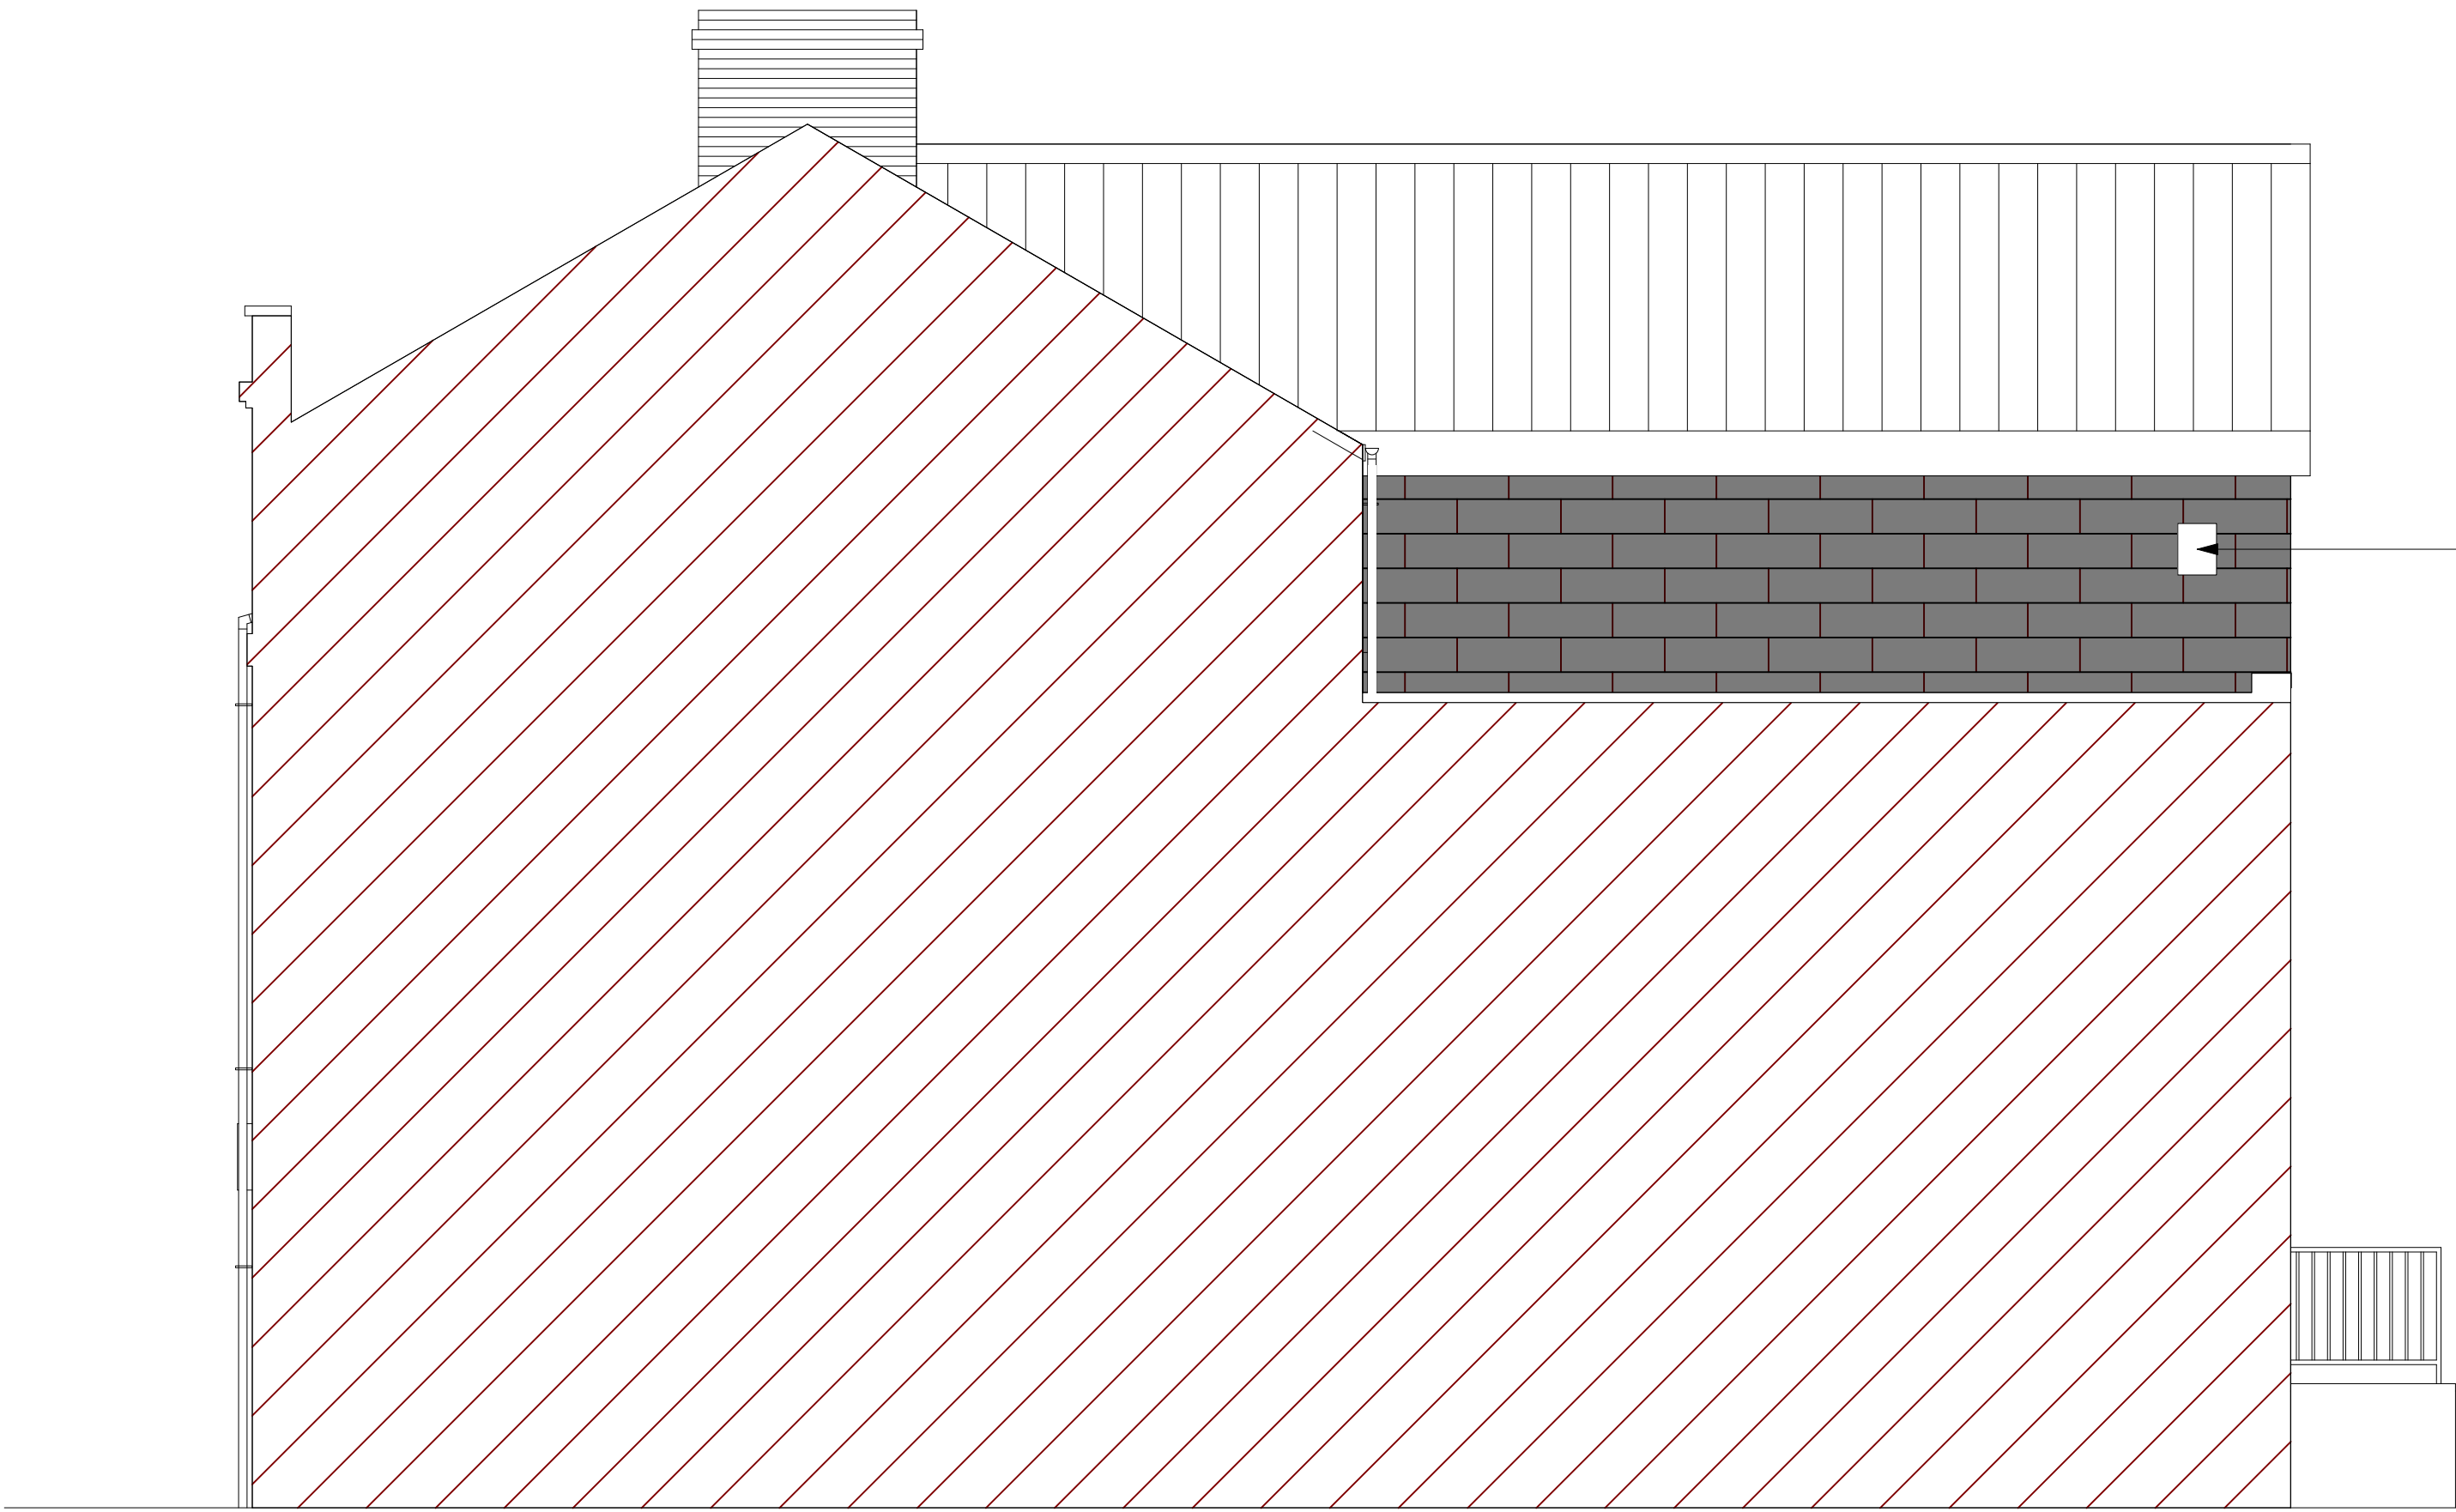

EXISTING SIDE ELEVATION (EAST)