
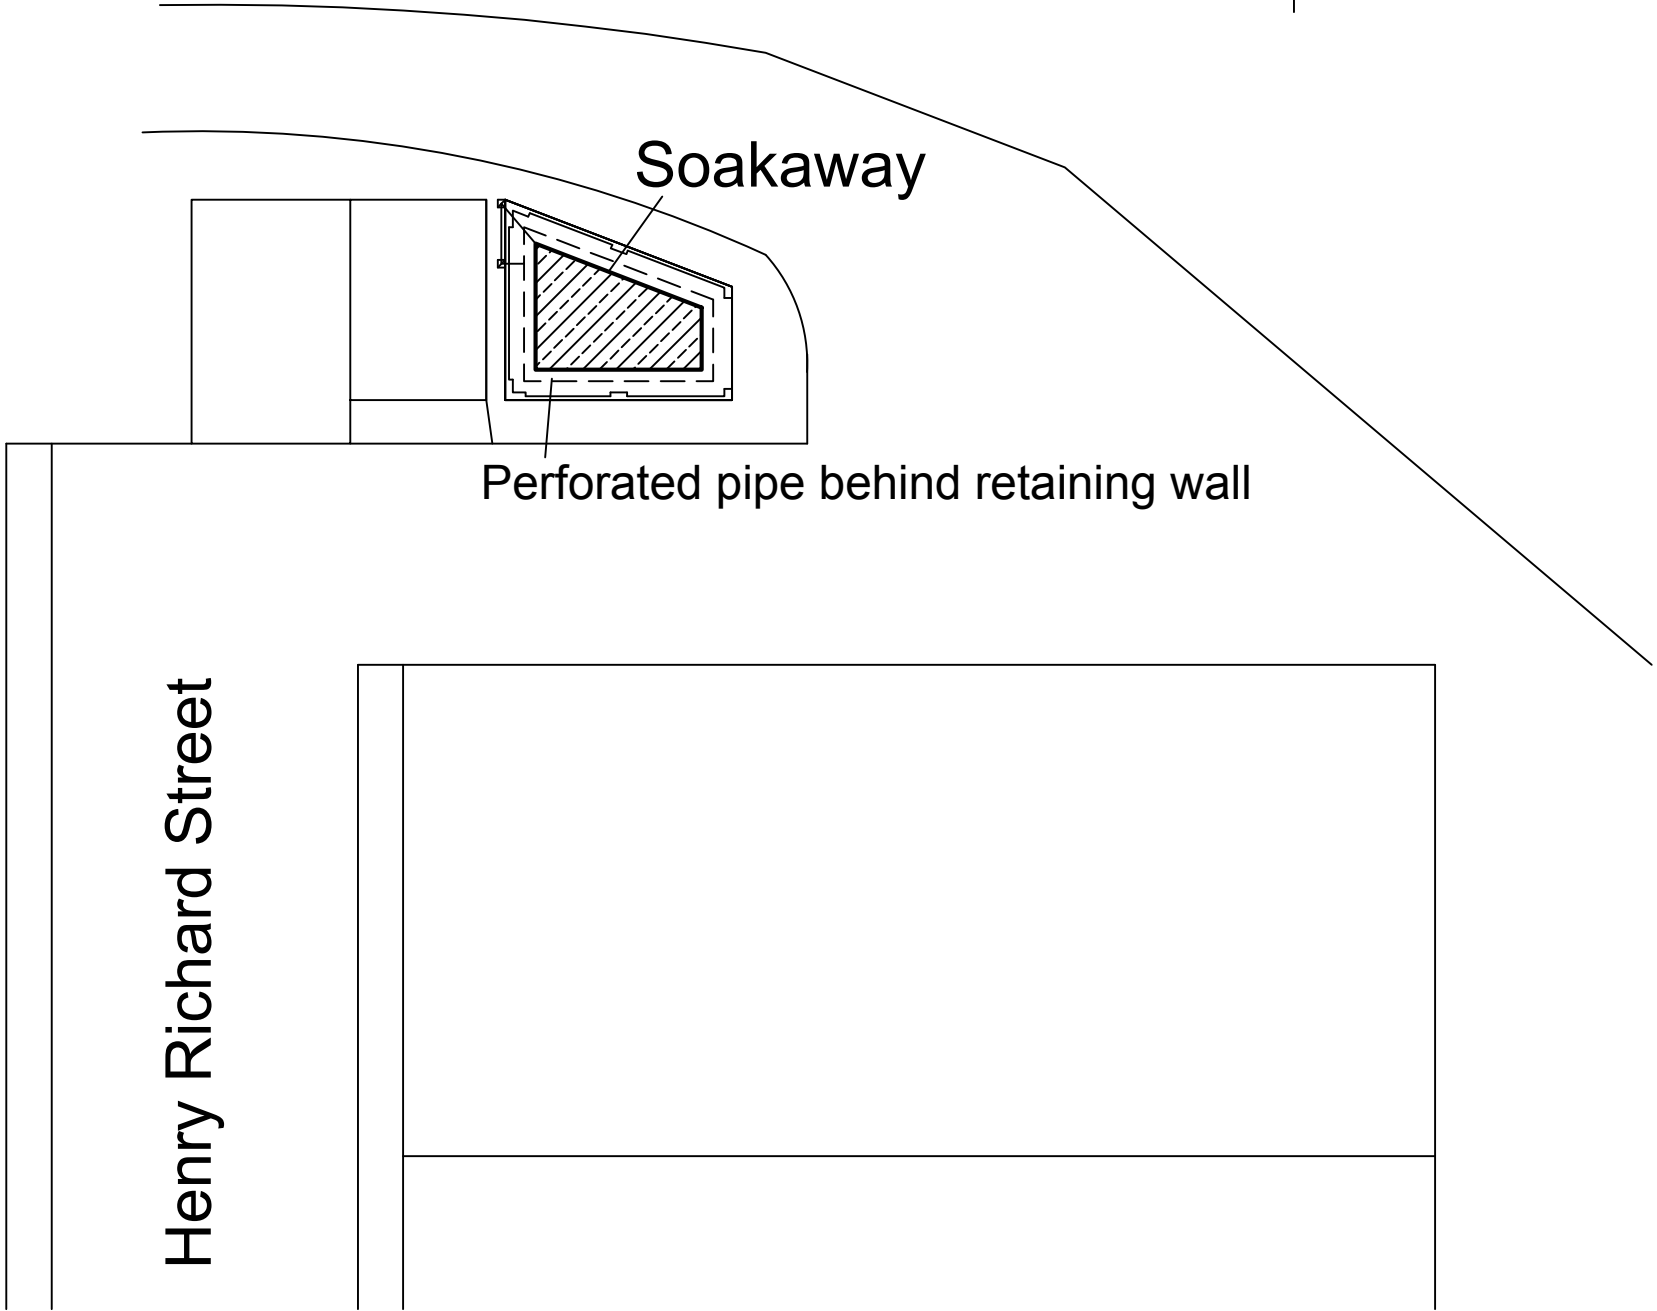


NORTH

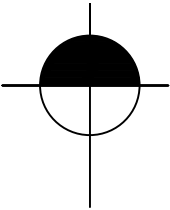

Proposed Block Plan

Drawing Title :-		
Replacement garage NE of Henry Richards Street		
Date : 14.05.18	Drawn By : JP	
Scale : 1/200 @ A3	Approved : OJM	
Project Ref No.	Drawing No.	Revision Ref.
18.170	002	C
cds Design Services		
t 07772 403351	CDS (Newbridge) Ltd	
f -	-	
e jopy389@aol.com	Cwmffynnon Cottage	
w -	Twyn College	
-	Newbrige	
-	NP11 3NR	