





B. Rooflight revisions Nov '20
A. Revised middle plot Oct '20

 George and Co.

Proposed new dwellings
and Granny annex at
Park Place, Troedyrhiw

For Mr and Mrs Birch

604.006B		ELEVATIONS	
sketch	1:50@A1	Dec 19	CG
1st Floor Woodfired Studios 62 High St Merthyr Tydfil CF37 8DE 07830328652 hello@georgeandco.studio www.georgeandco.studio			
DO NOT SCALE THIS DRAWING		©George and Co.	

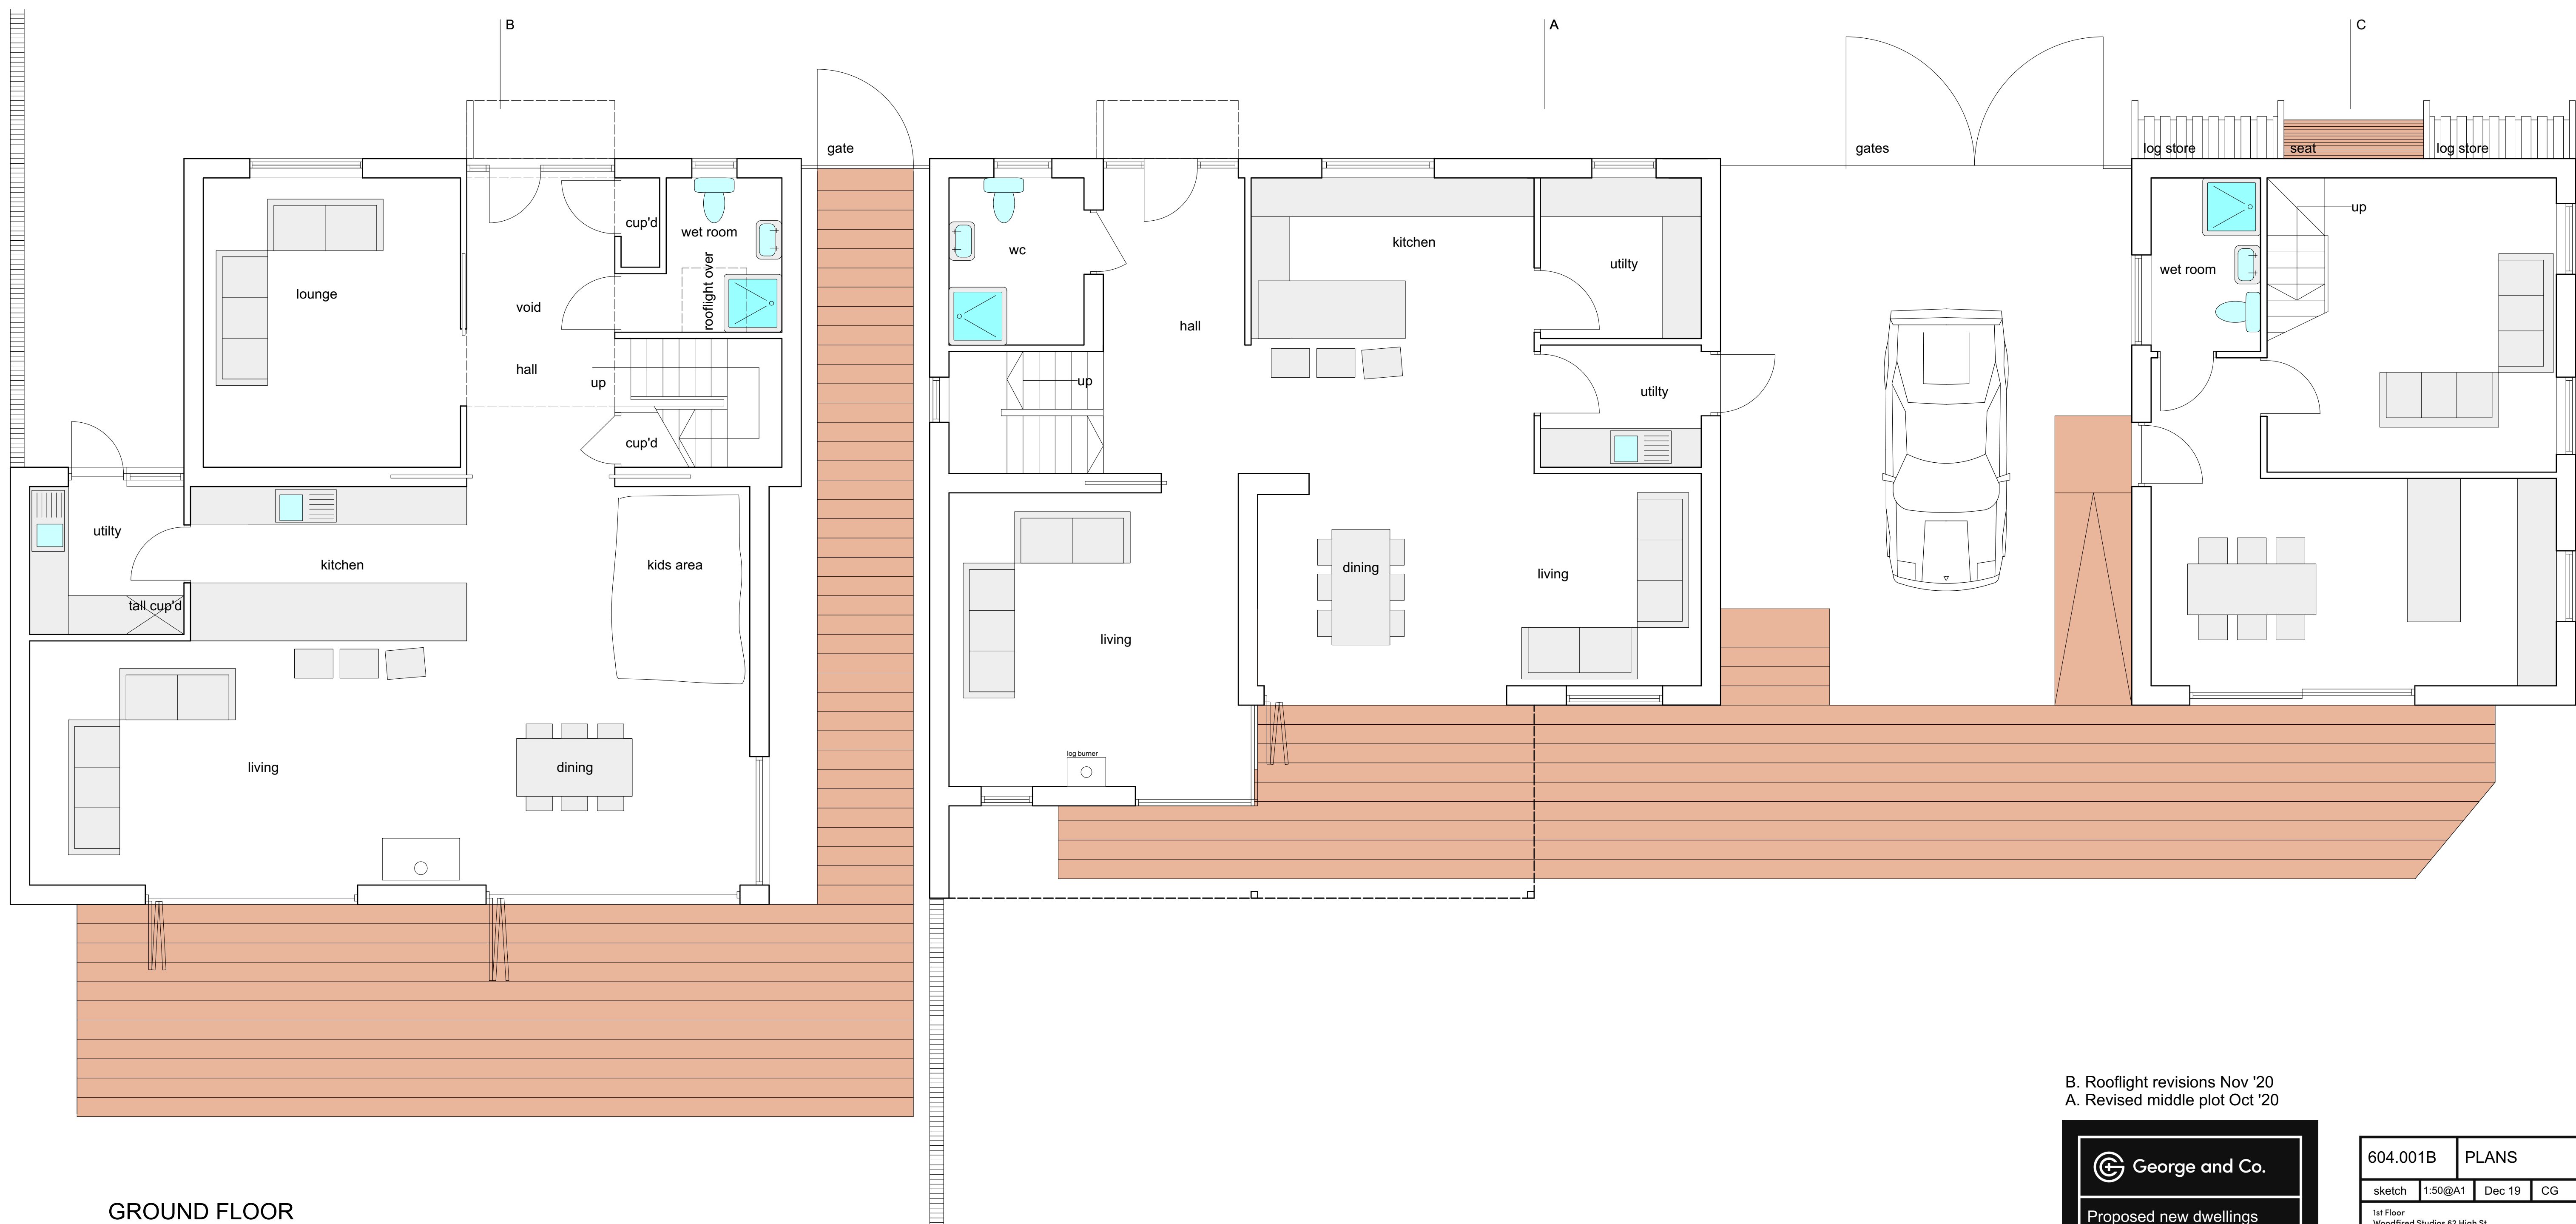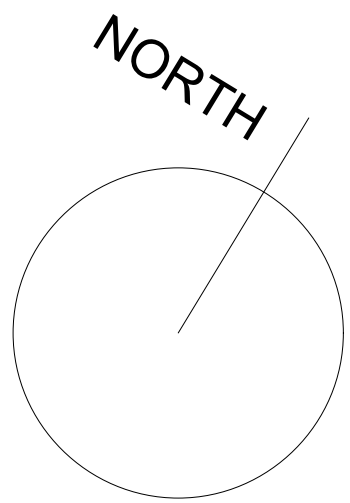


B. Rooflight revisions Nov '20
A. Revised middle plot Oct '20

 George and Co.


Proposed new dwellings
and Granny annex at
Park Place, Troedyrhiw

For Mr and Mrs Birch


604.001B		PLANS	
sketch	1:50@A1	Dec 19	CG
1st Floor Woodfired Studios 62 High St Merthyr Tydfil CF37 8DE 07830328652 hello@georgeandco.studio www.georgeandco.studio			
DO NOT SCALE THIS DRAWING			©George and Co.

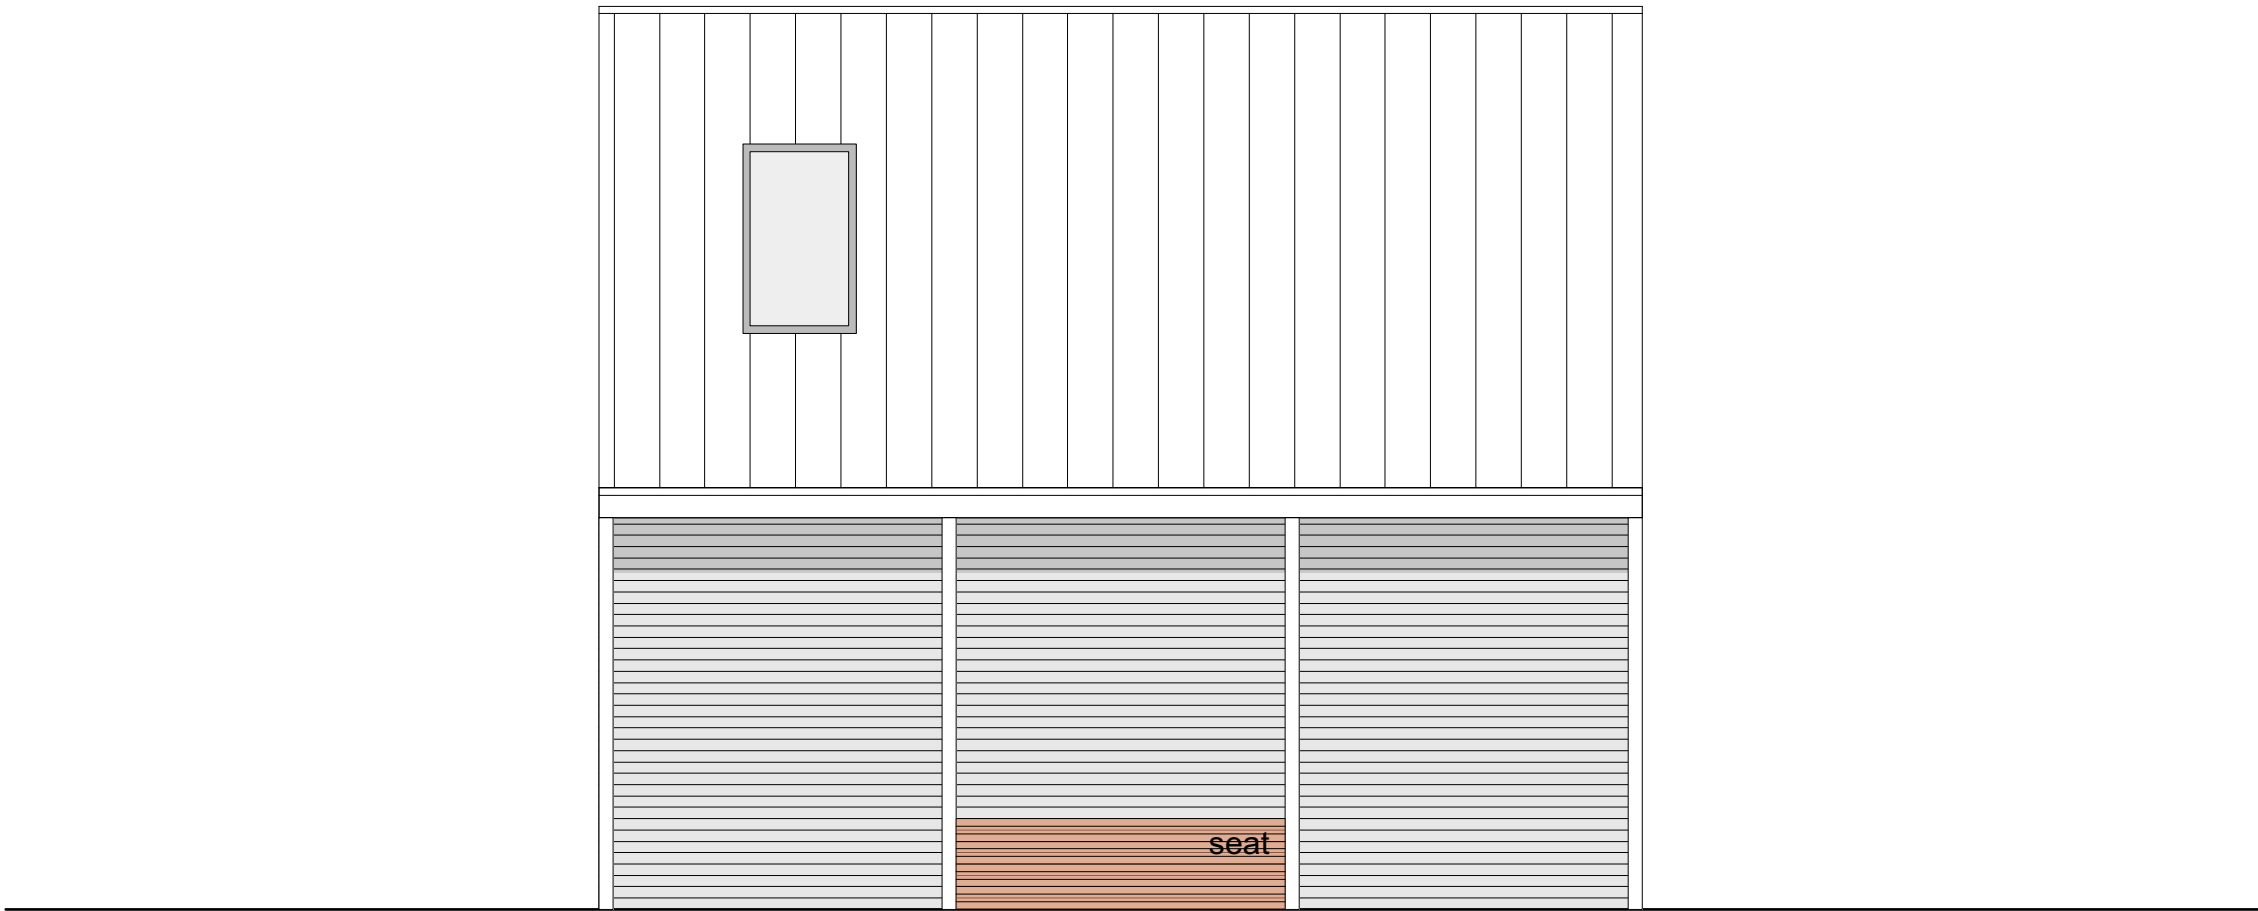


FRONT ELEVATION

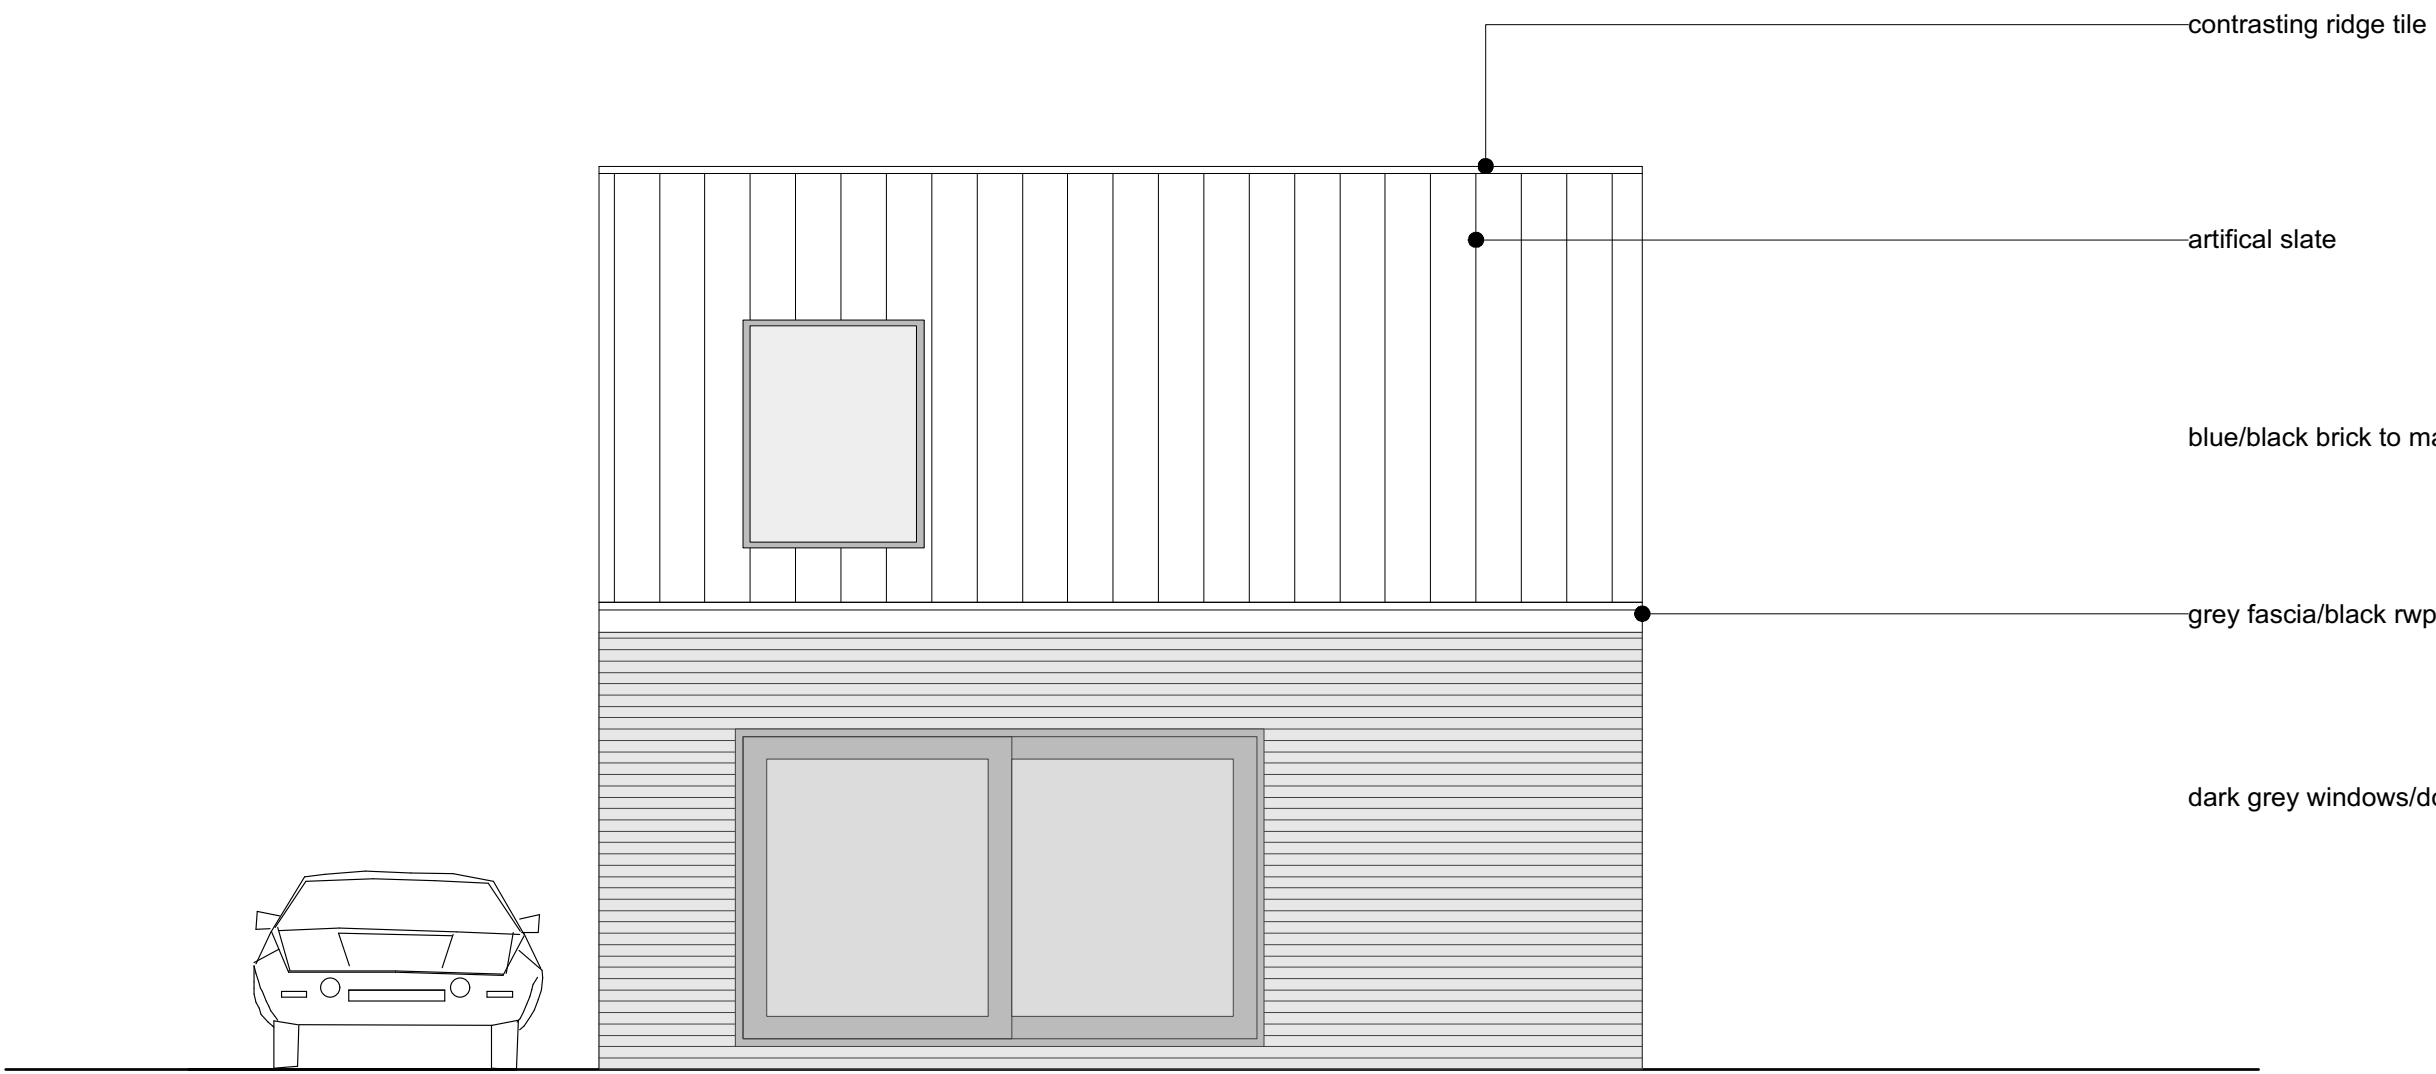


REAR ELEVATION

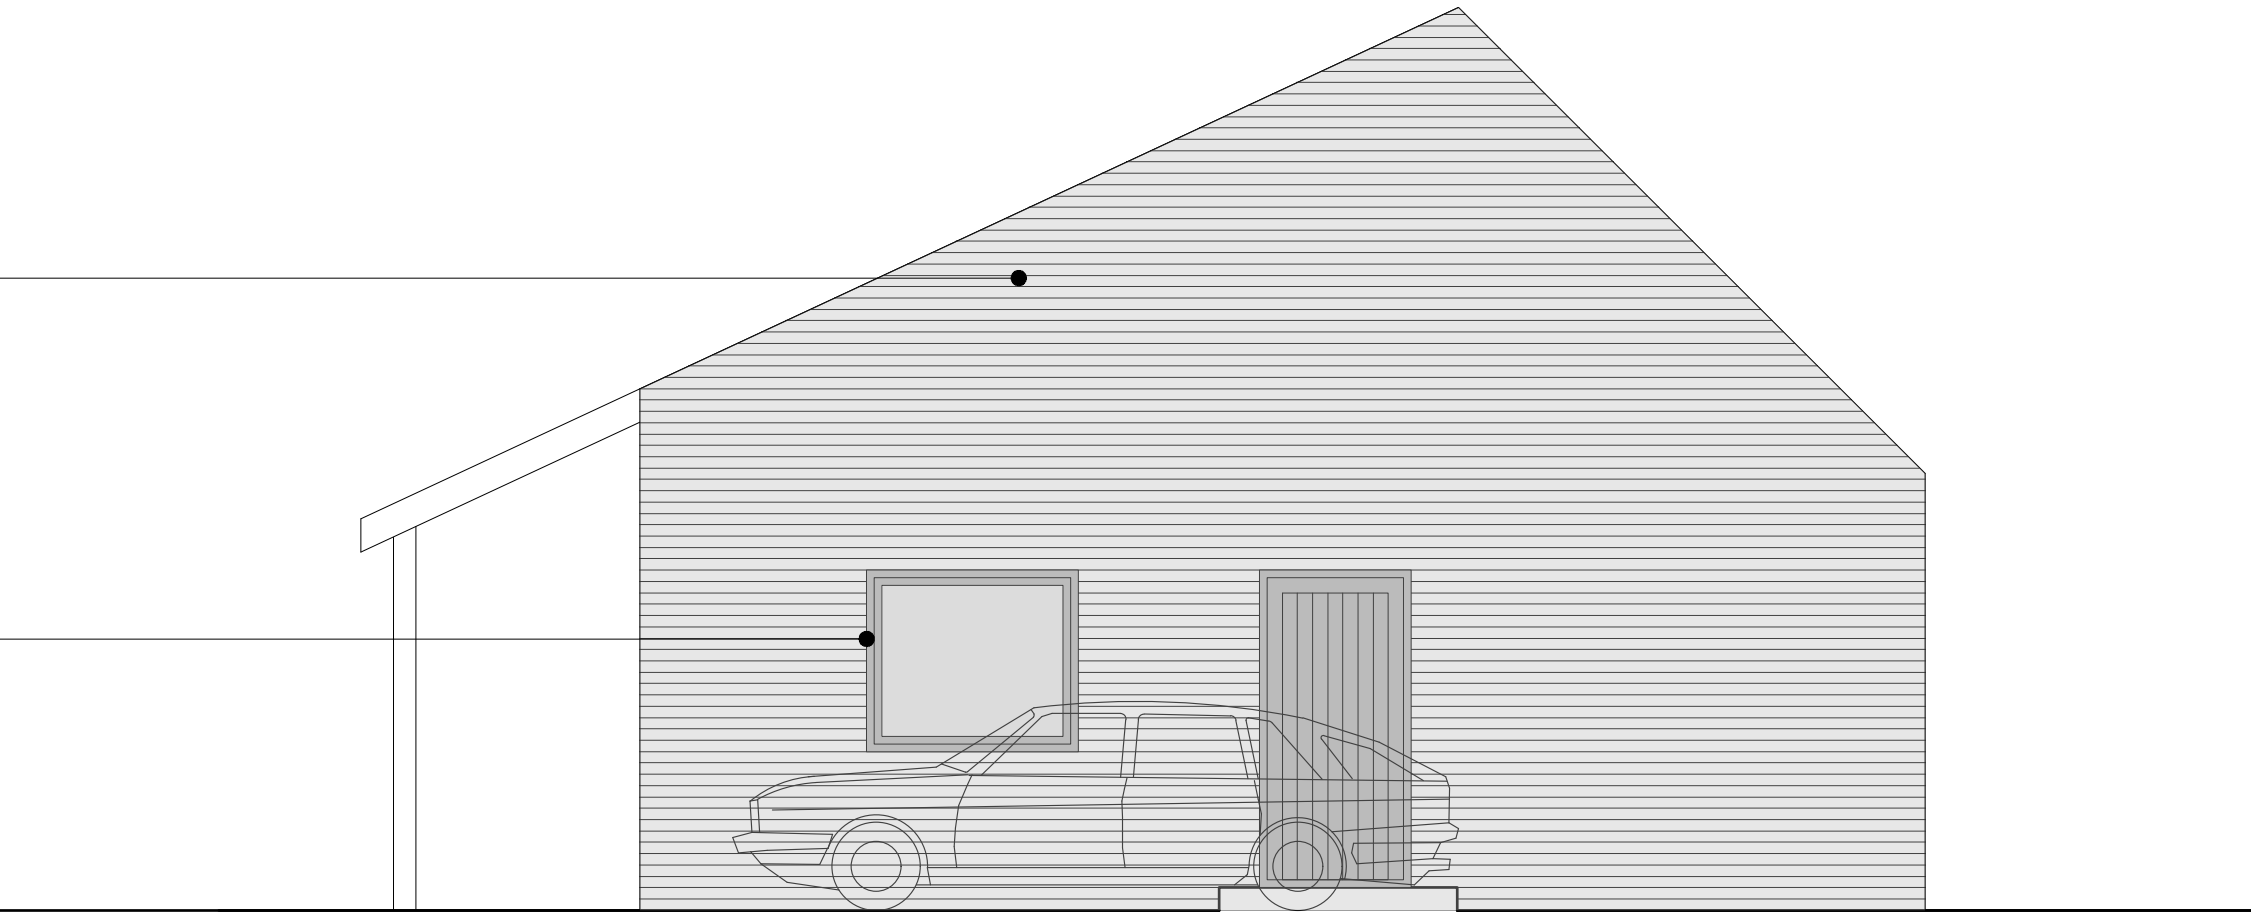

SIDE ELEVATION

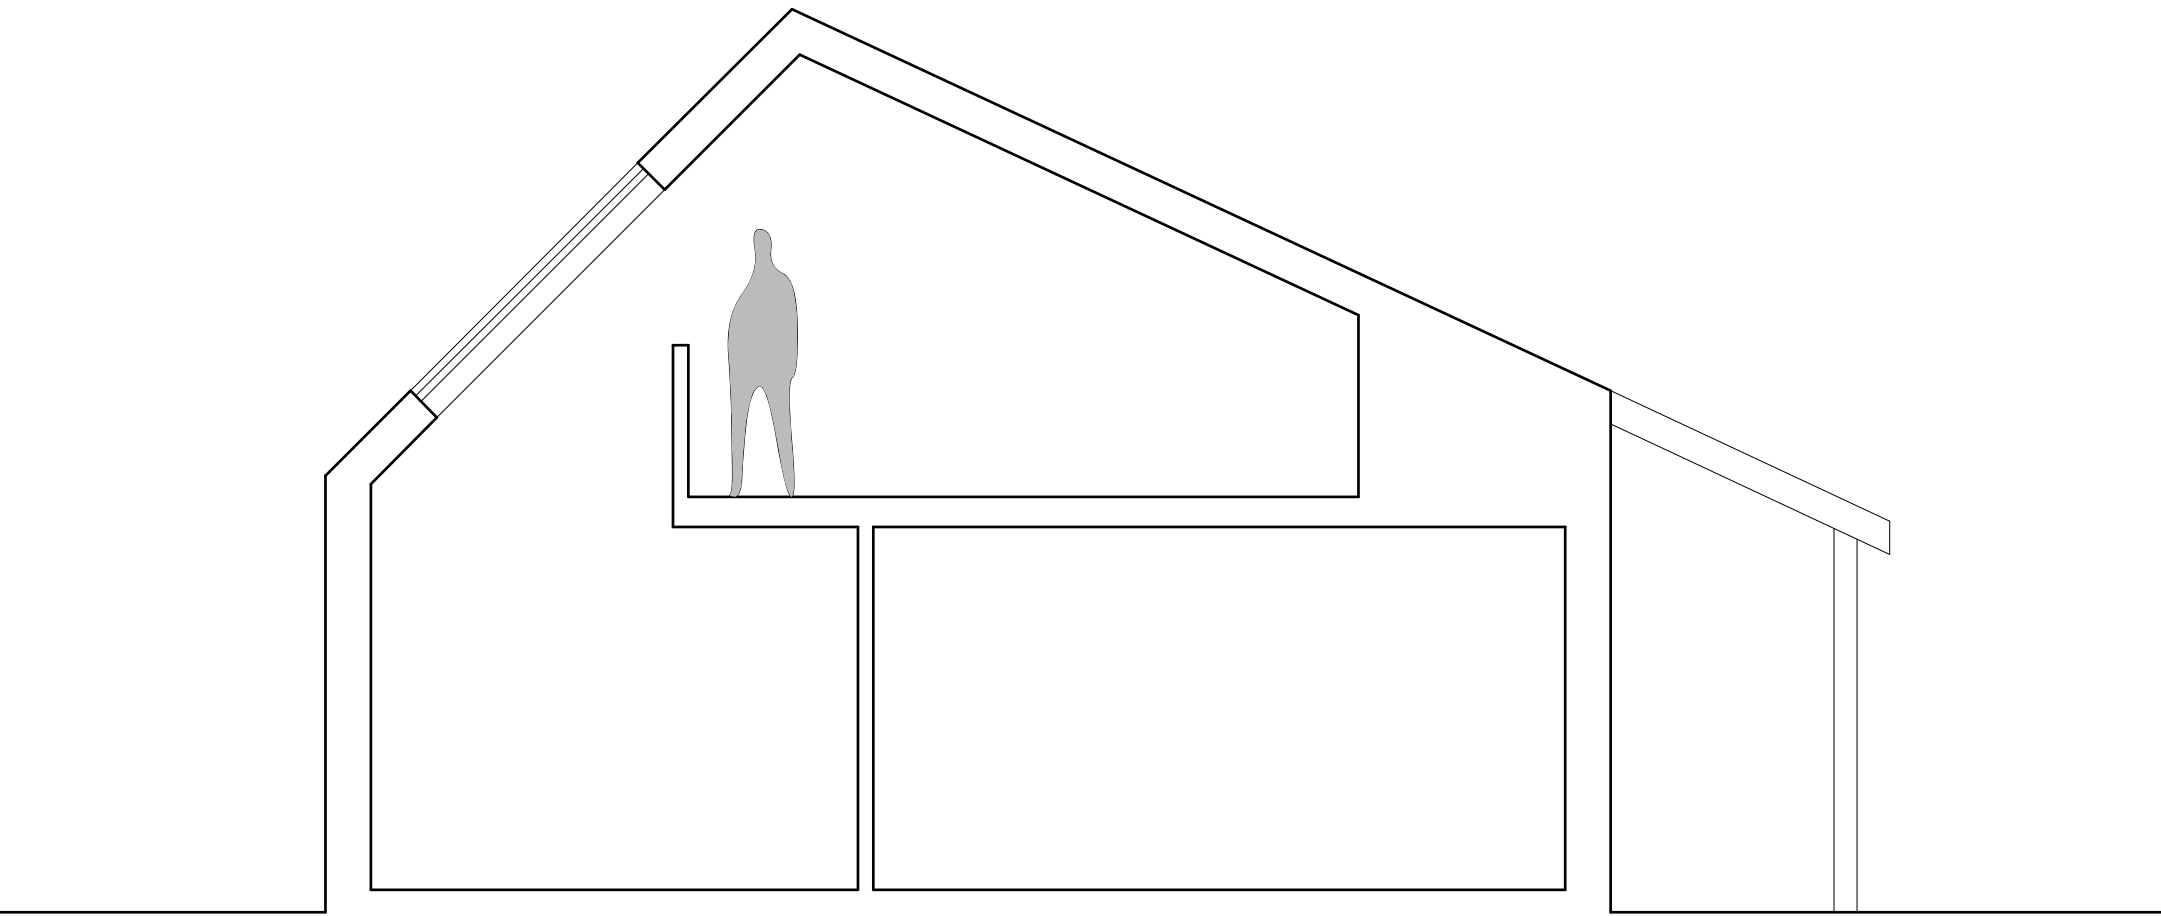

SECTION C-C

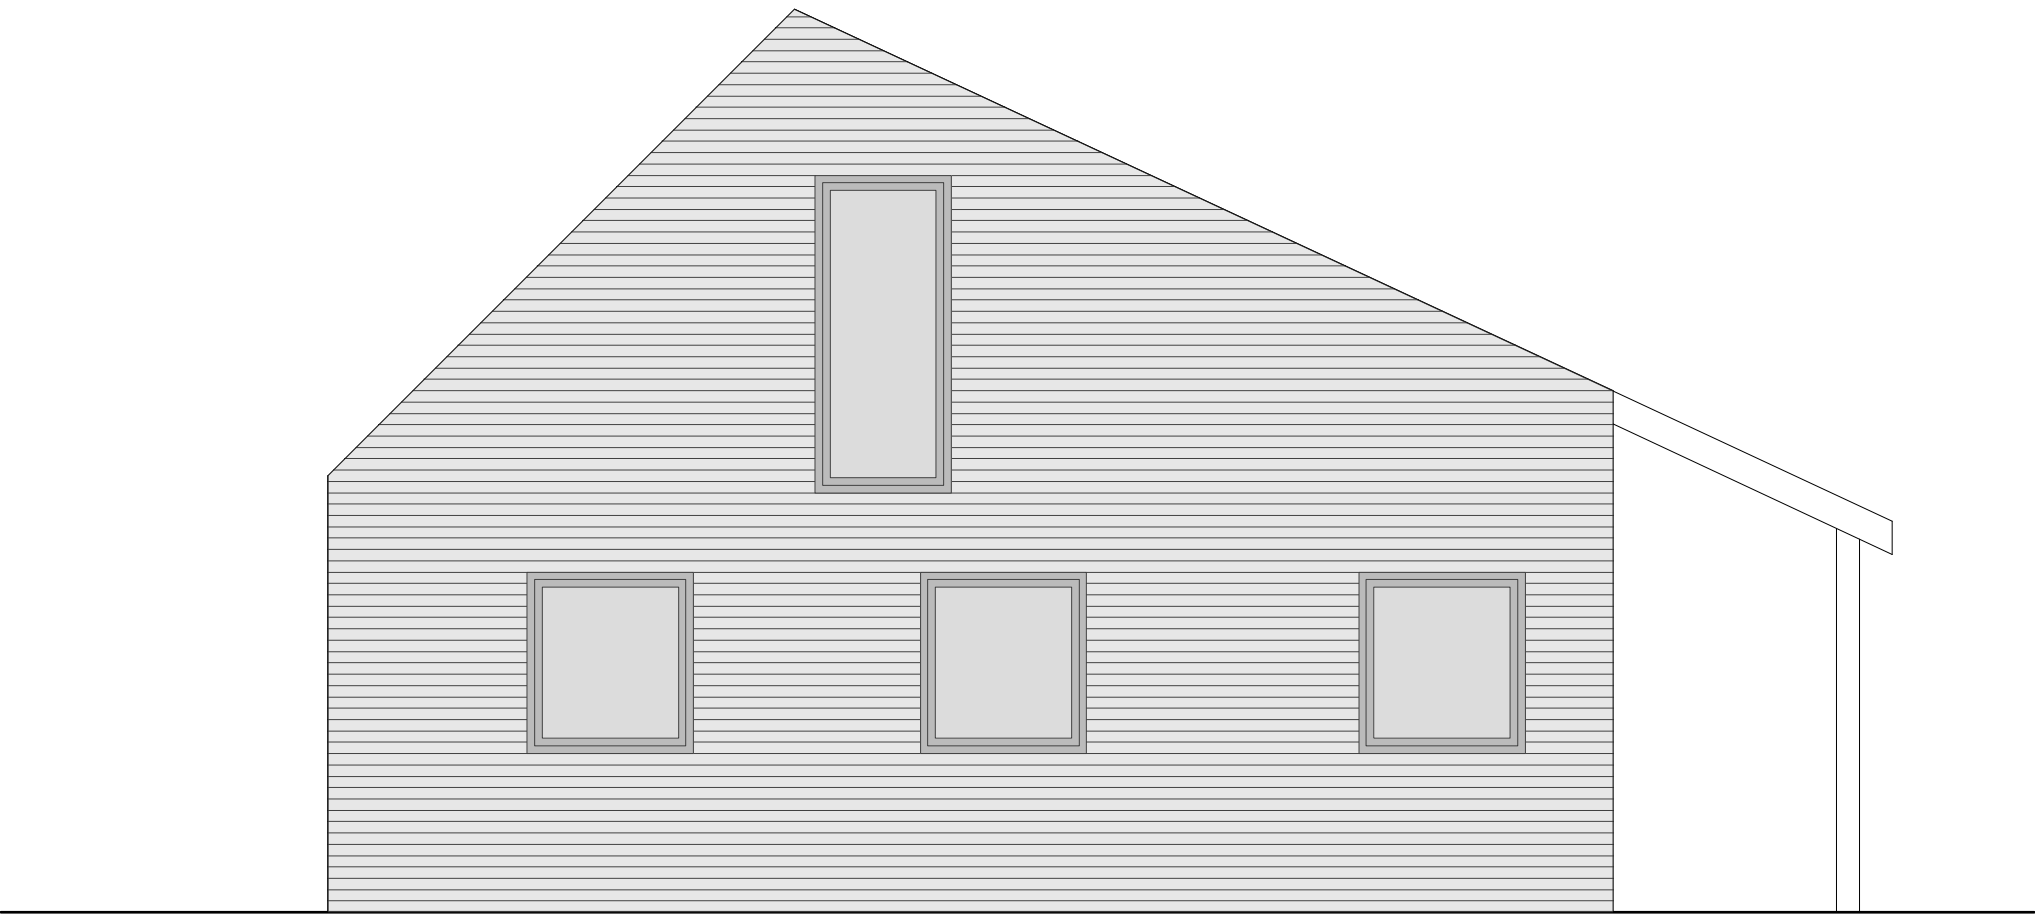

SIDE ELEVATION


A. Rooflight revisions Nov '20

 George and Co.


Proposed new dwellings
and Granny annex at
Park Place, Troedyrhiw

For Mr and Mrs Birch


604.00A	ELEVATIONS		
sketch	1:50@A1	Dec 19	CG
1st Floor Woodfred Studios 62 High St Merthyr Tydfil CF37 8DE 07830328652 hello@georgeandco.studio www.georgeandco.studio			
DO NOT SCALE THIS DRAWING			©George and Co.

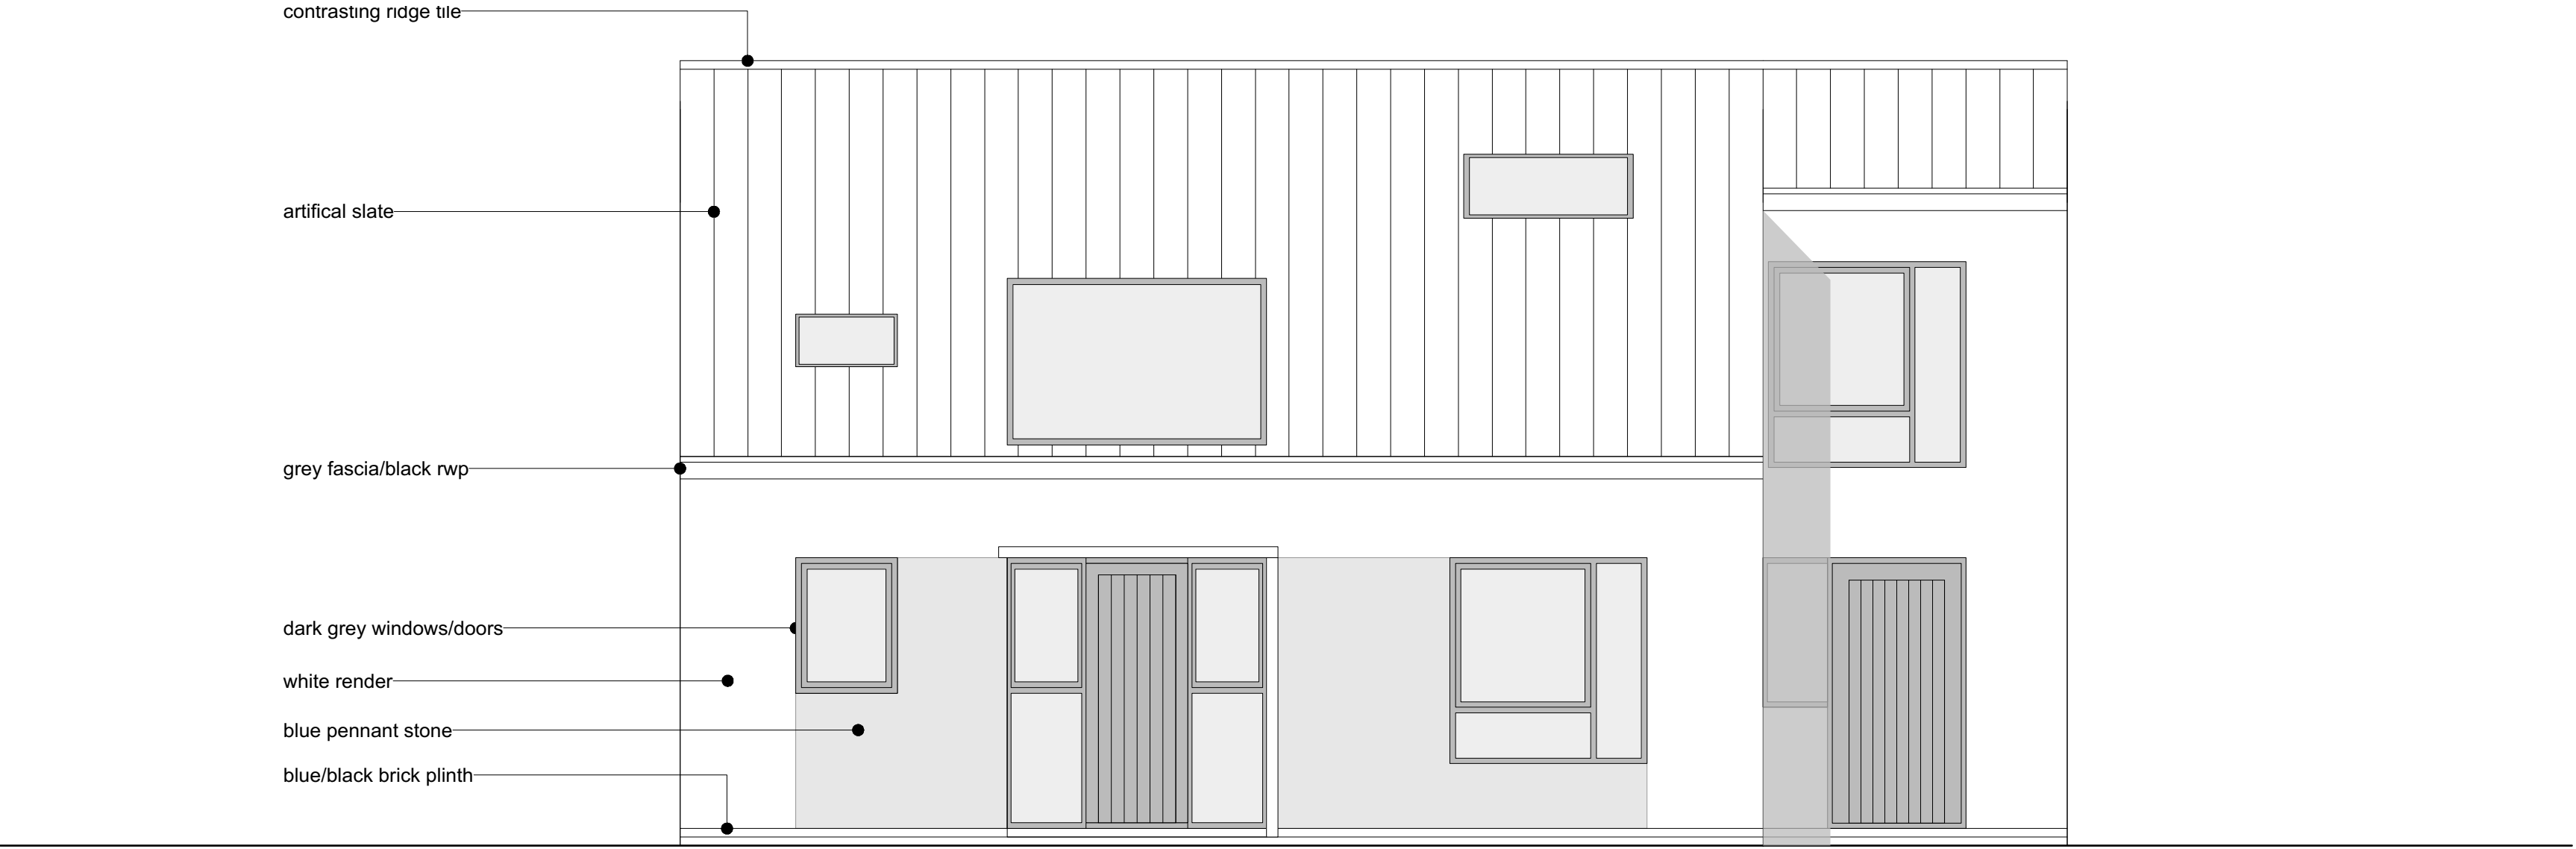


FRONT ELEVATION

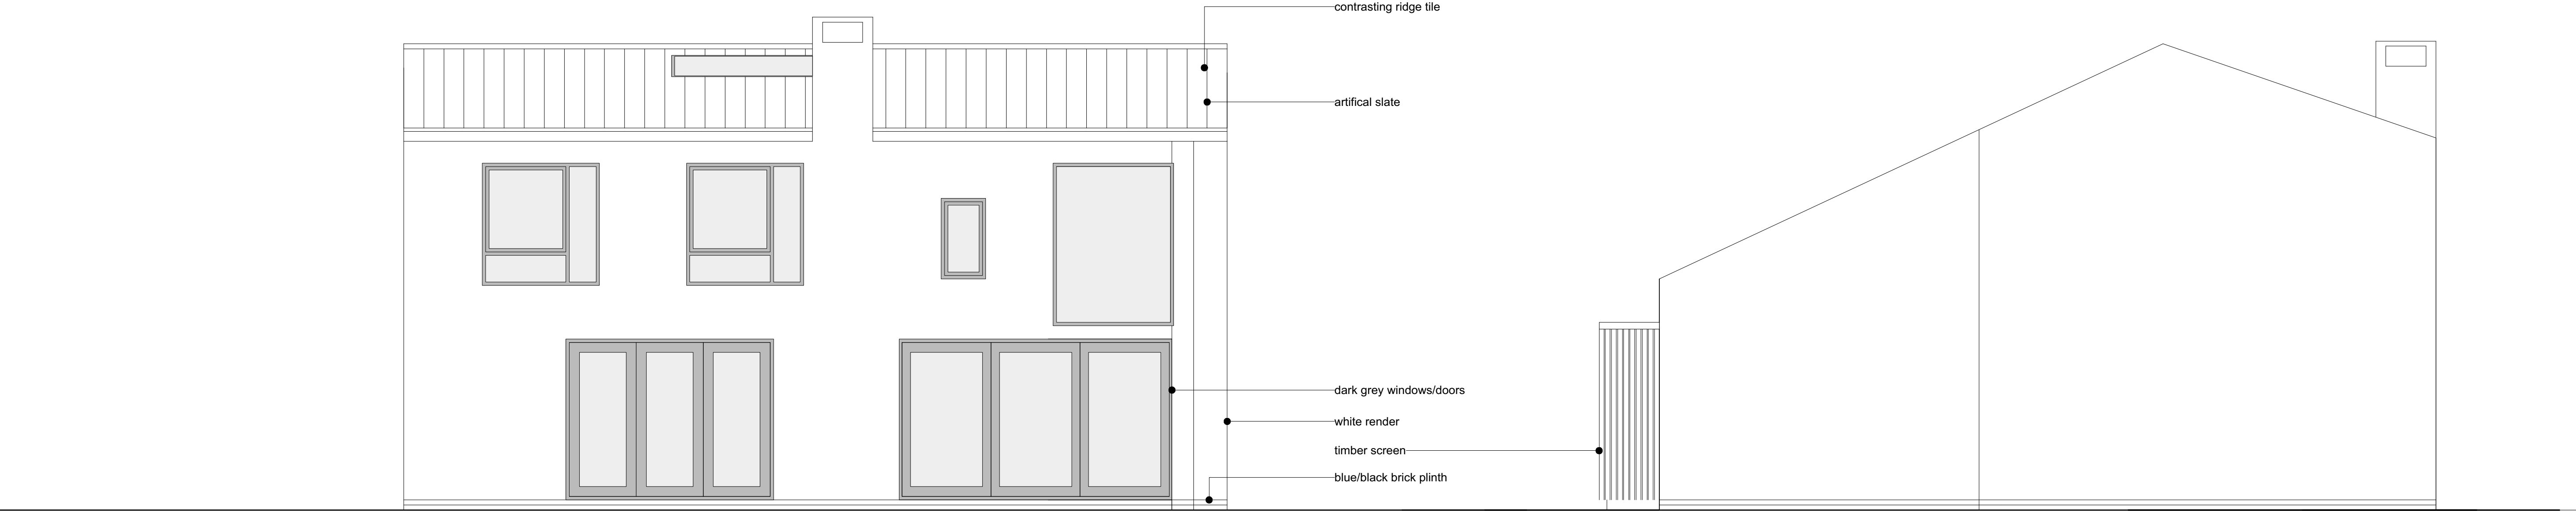

REAR ELEVATION

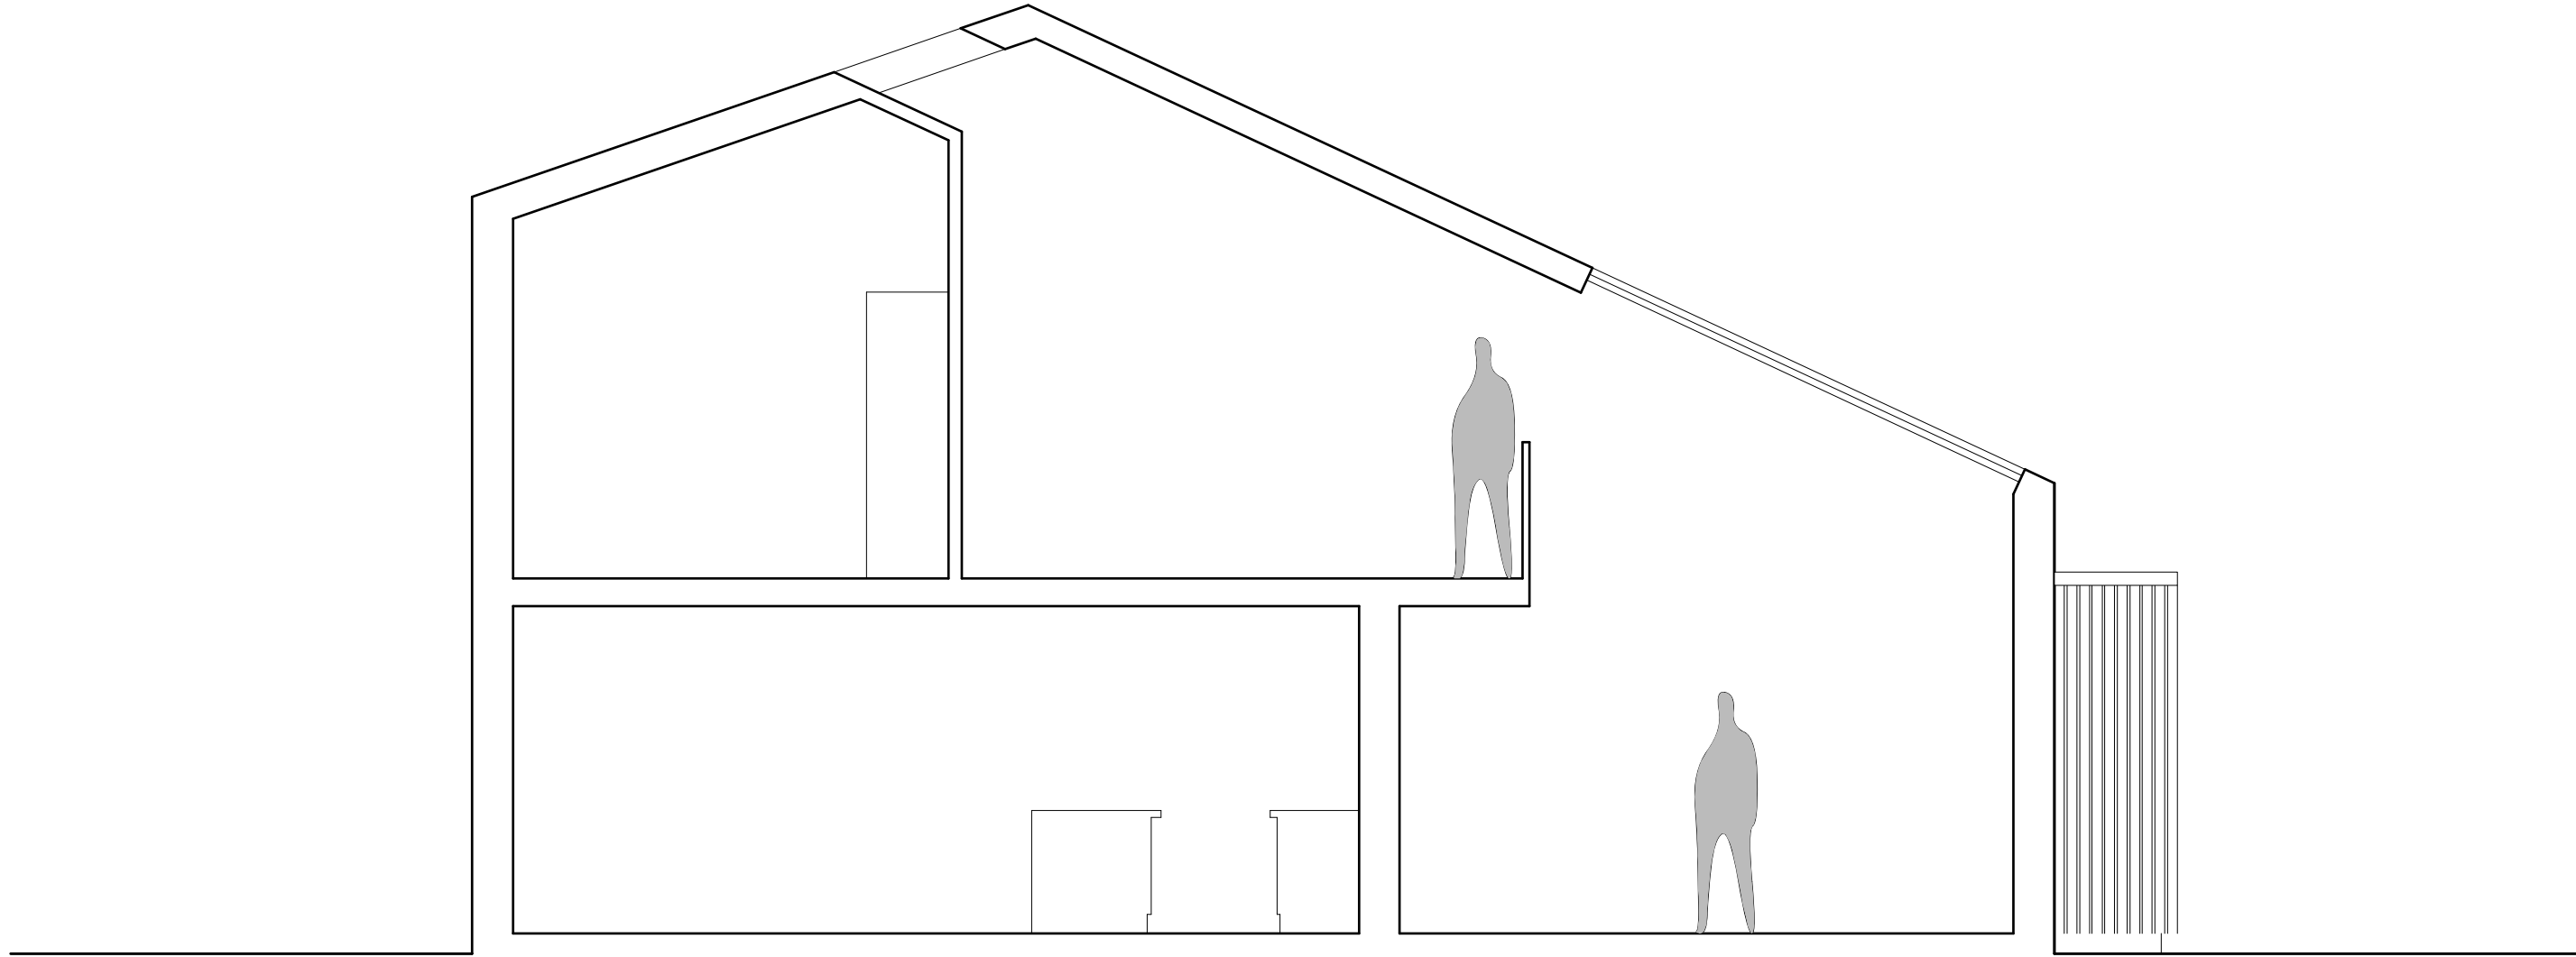

SECTION A-A

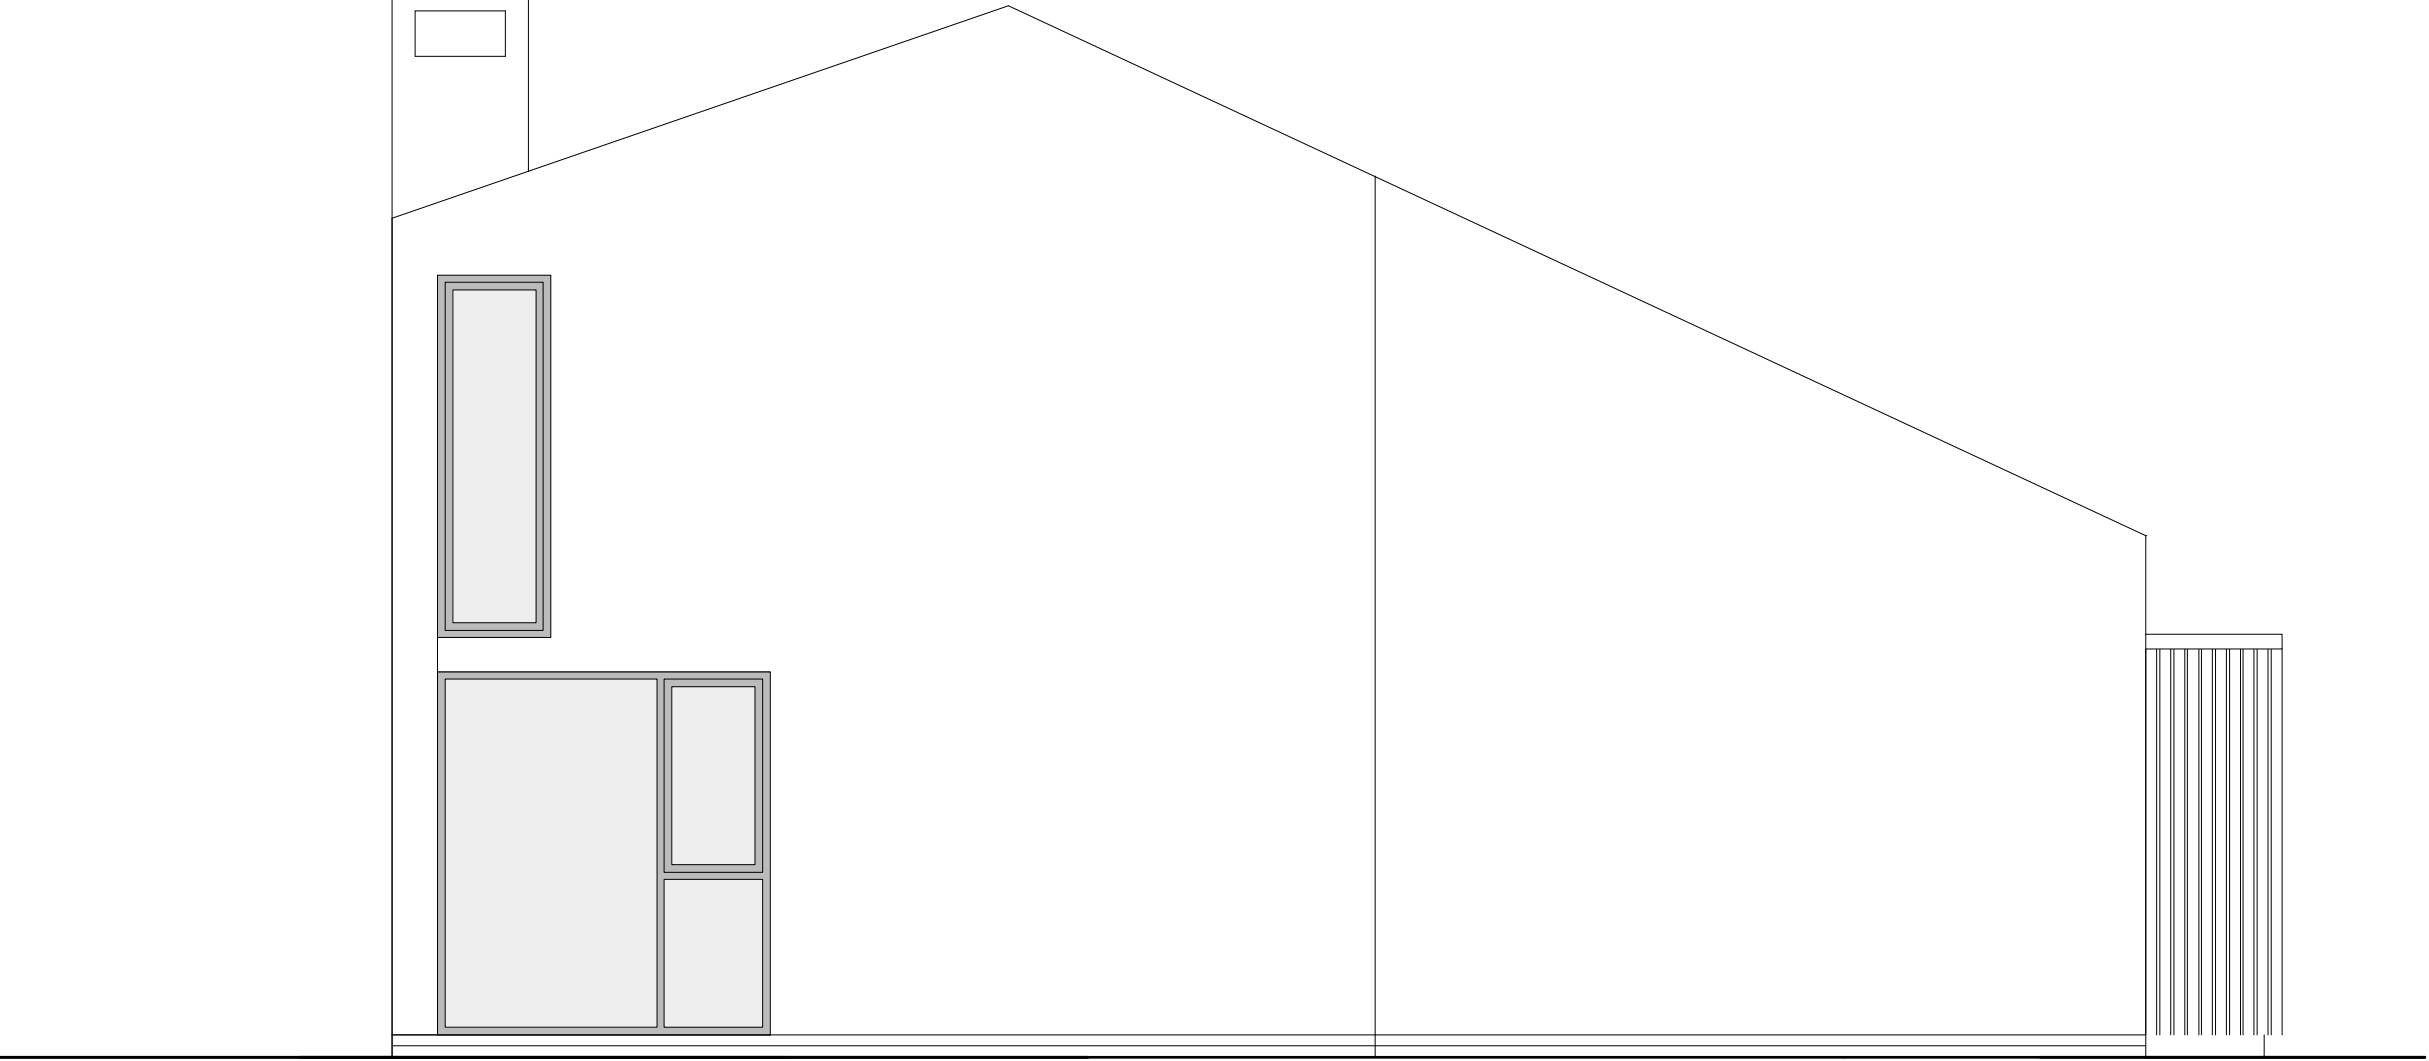

SIDE ELEVATION




B. Rooflight revisions Nov '20
A. Revised middle plot Oct '20

 George and Co.

Proposed new dwellings
and Granny annex at
Park Place, Troedyrhiw

For Mr and Mrs Birch

604.005B		ELEVATIONS	
sketch	1:50@A1	Dec 19	CG
1st Floor Woodfired Studios 62 High St Merthyr Tydfil CF37 6DE 07830328652 hello@georgeandco.studio www.georgeandco.studio			
DO NOT SCALE THIS DRAWING		©George and Co.	

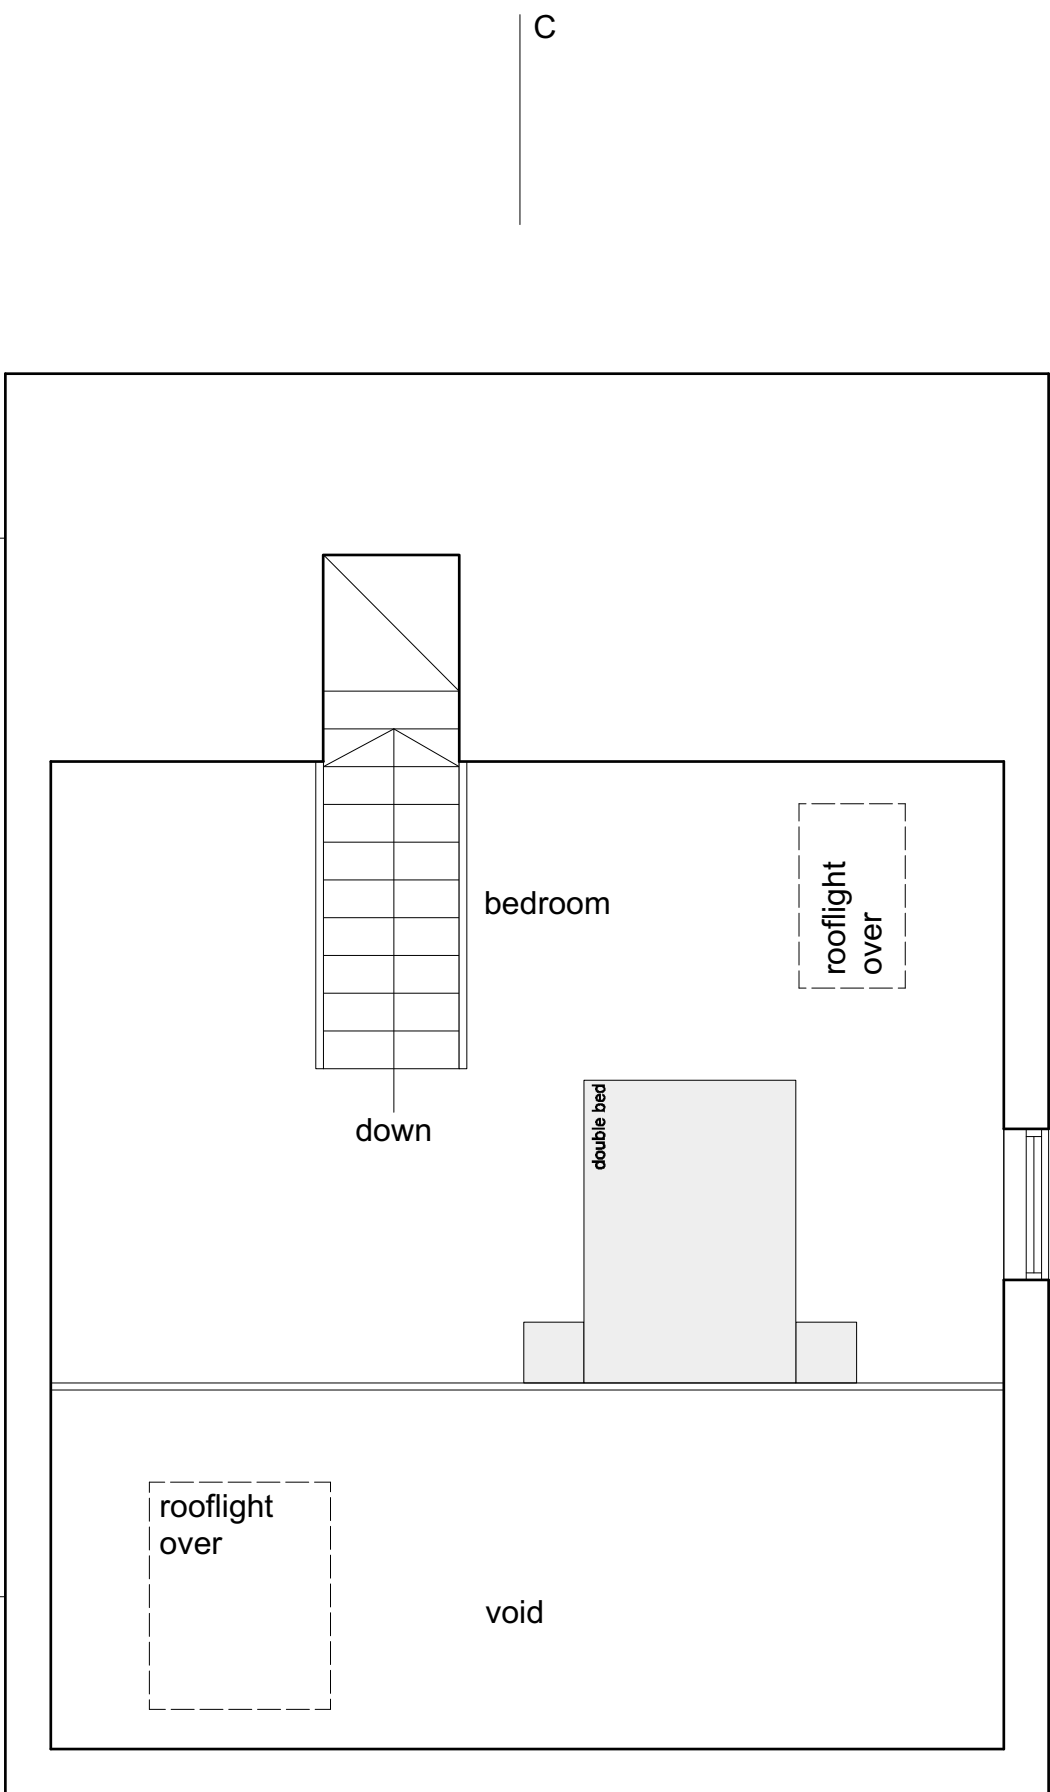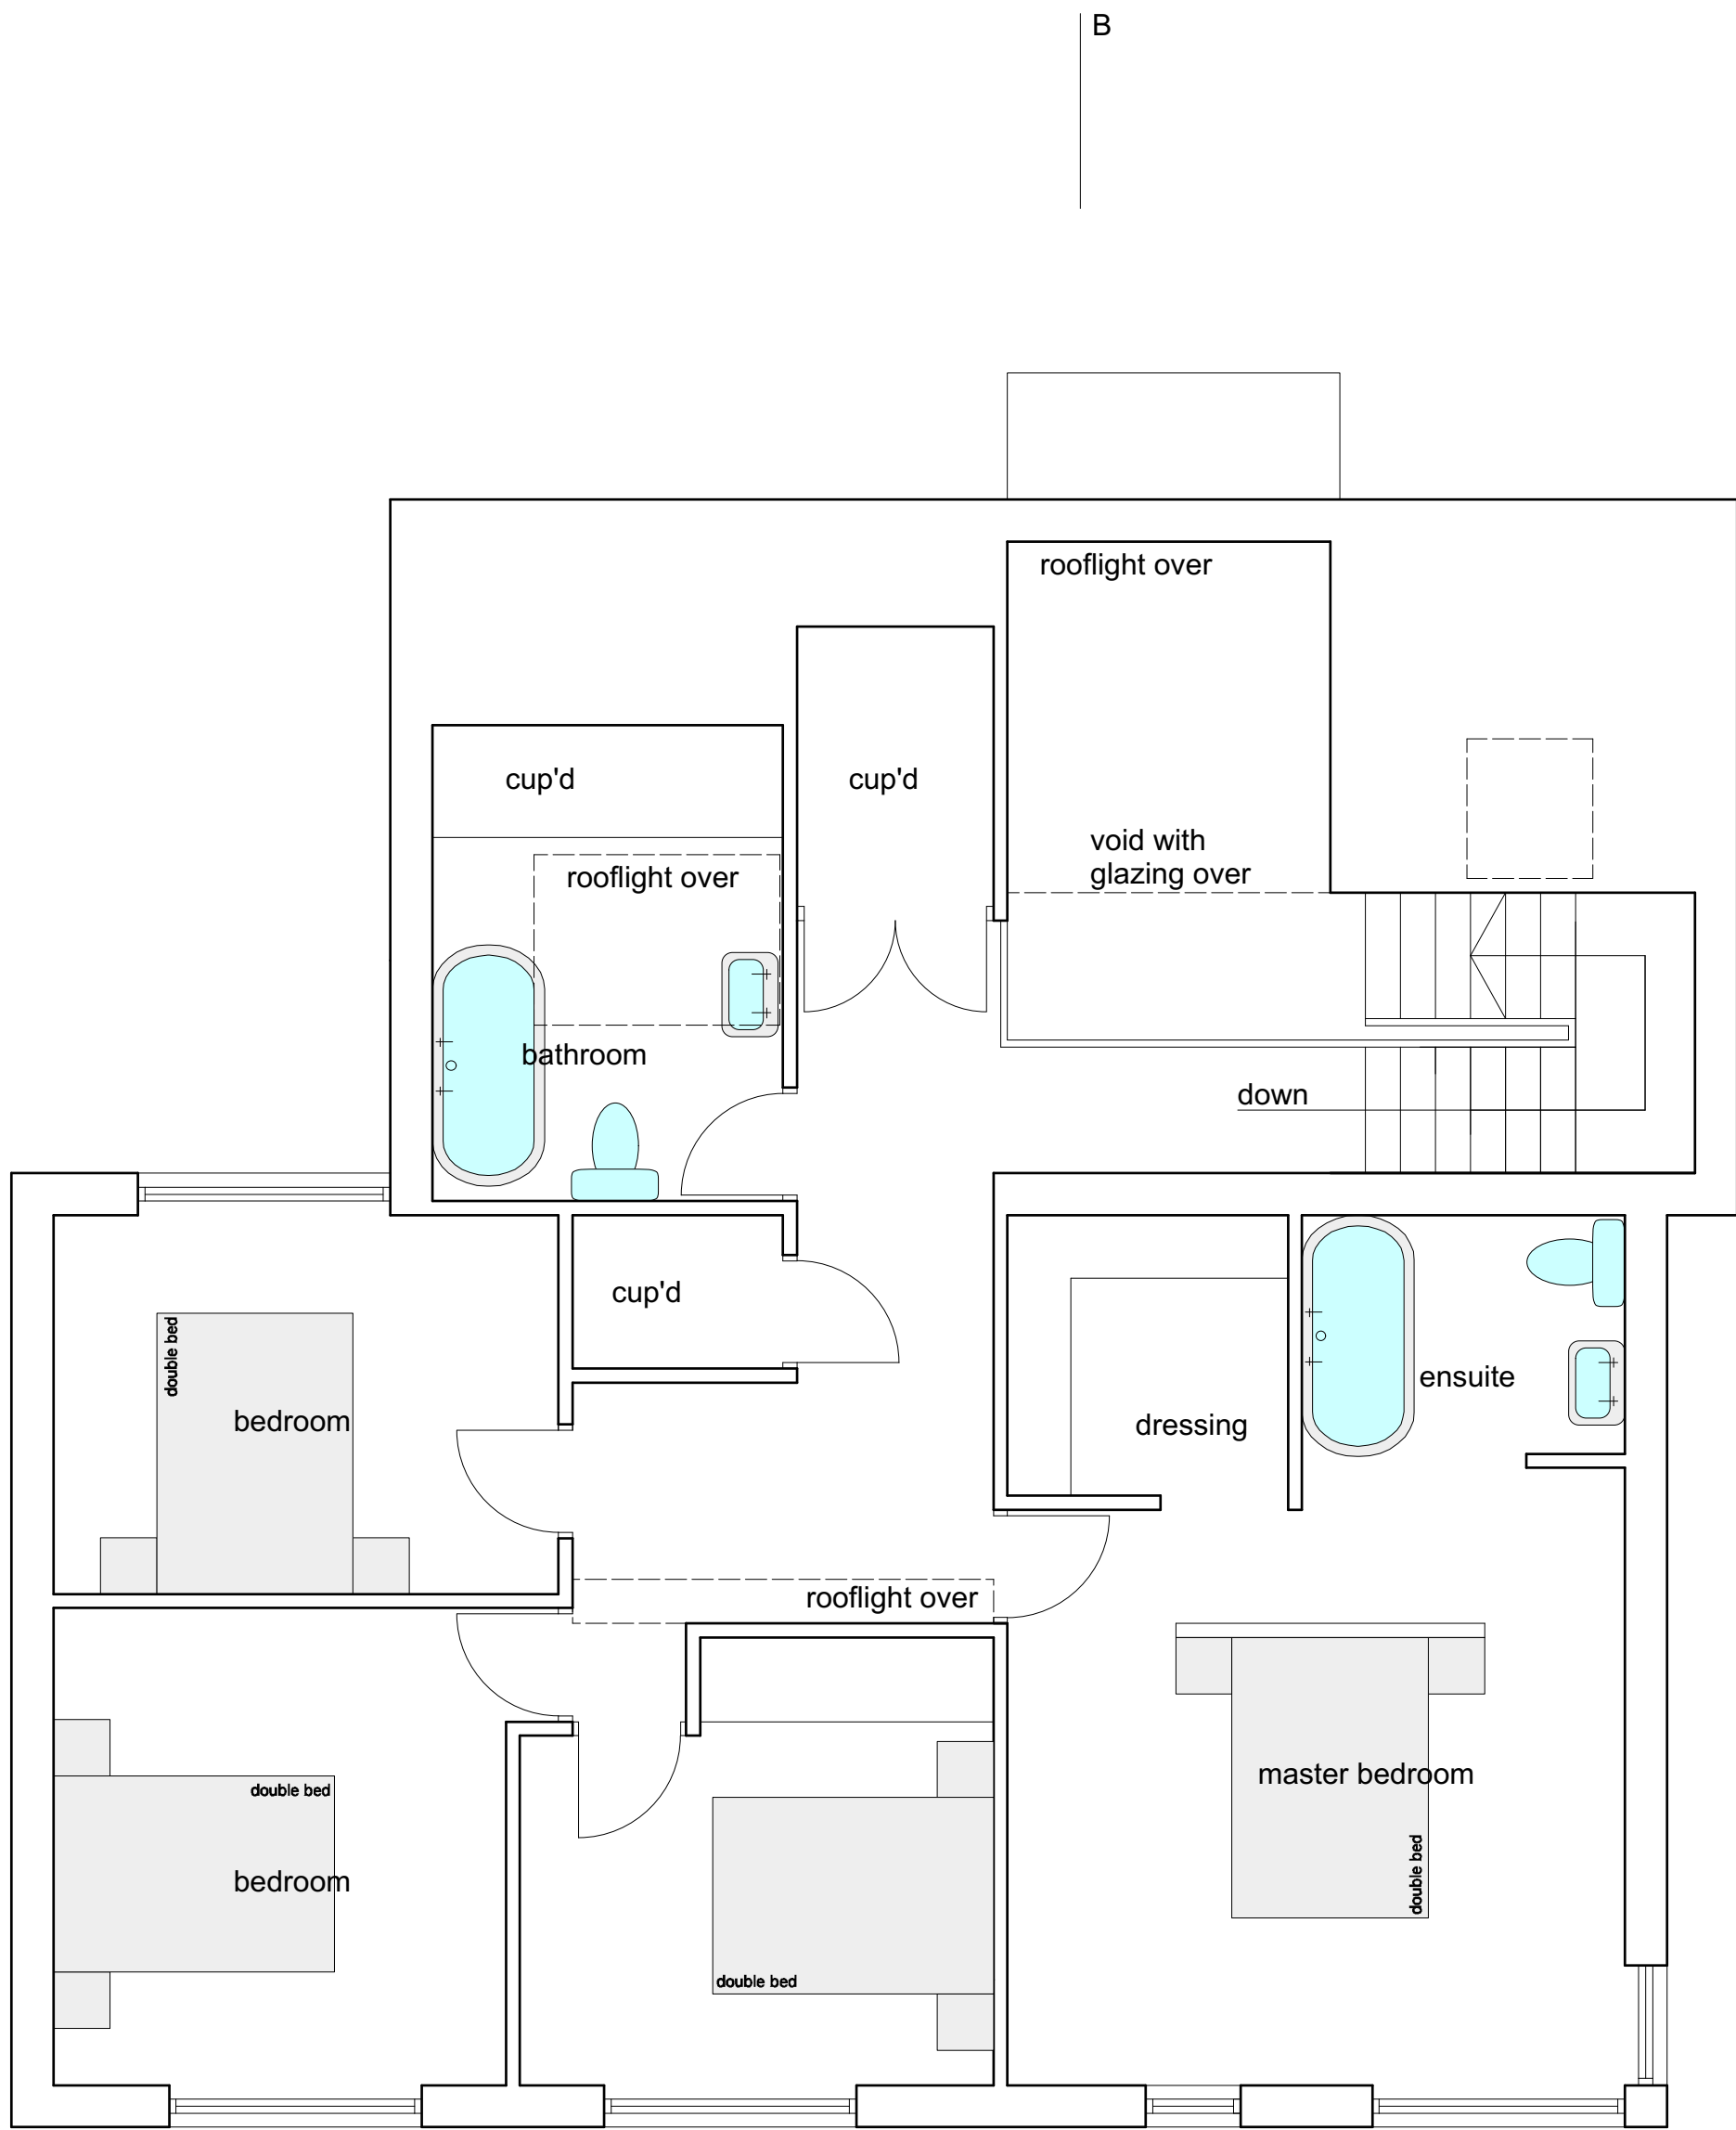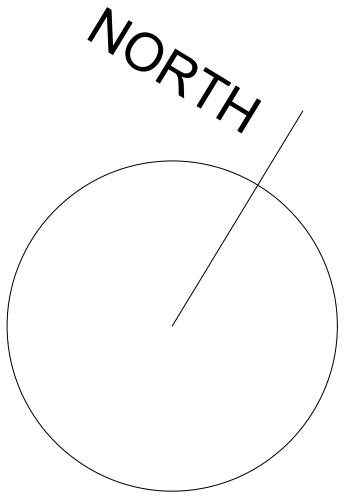

FIRST FLOOR

B. Rooflight revisions Nov '20
A. Revised middle plot Oct '20




George and Co.


Proposed new dwellings
and Granny annex at
Park Place, Troedyrhiw

For Mr and Mrs Birch

604.002B		PLANS	
sketch	1:50@A1	Dec 19	CG
1st Floor Woodfired Studios 62 High St Merthyr Tydfil, CF37 6DE 07830328652 hello@georgeandco.studio www.georgeandco.studio			
DO NOT SCALE THIS DRAWING		©George and Co.	

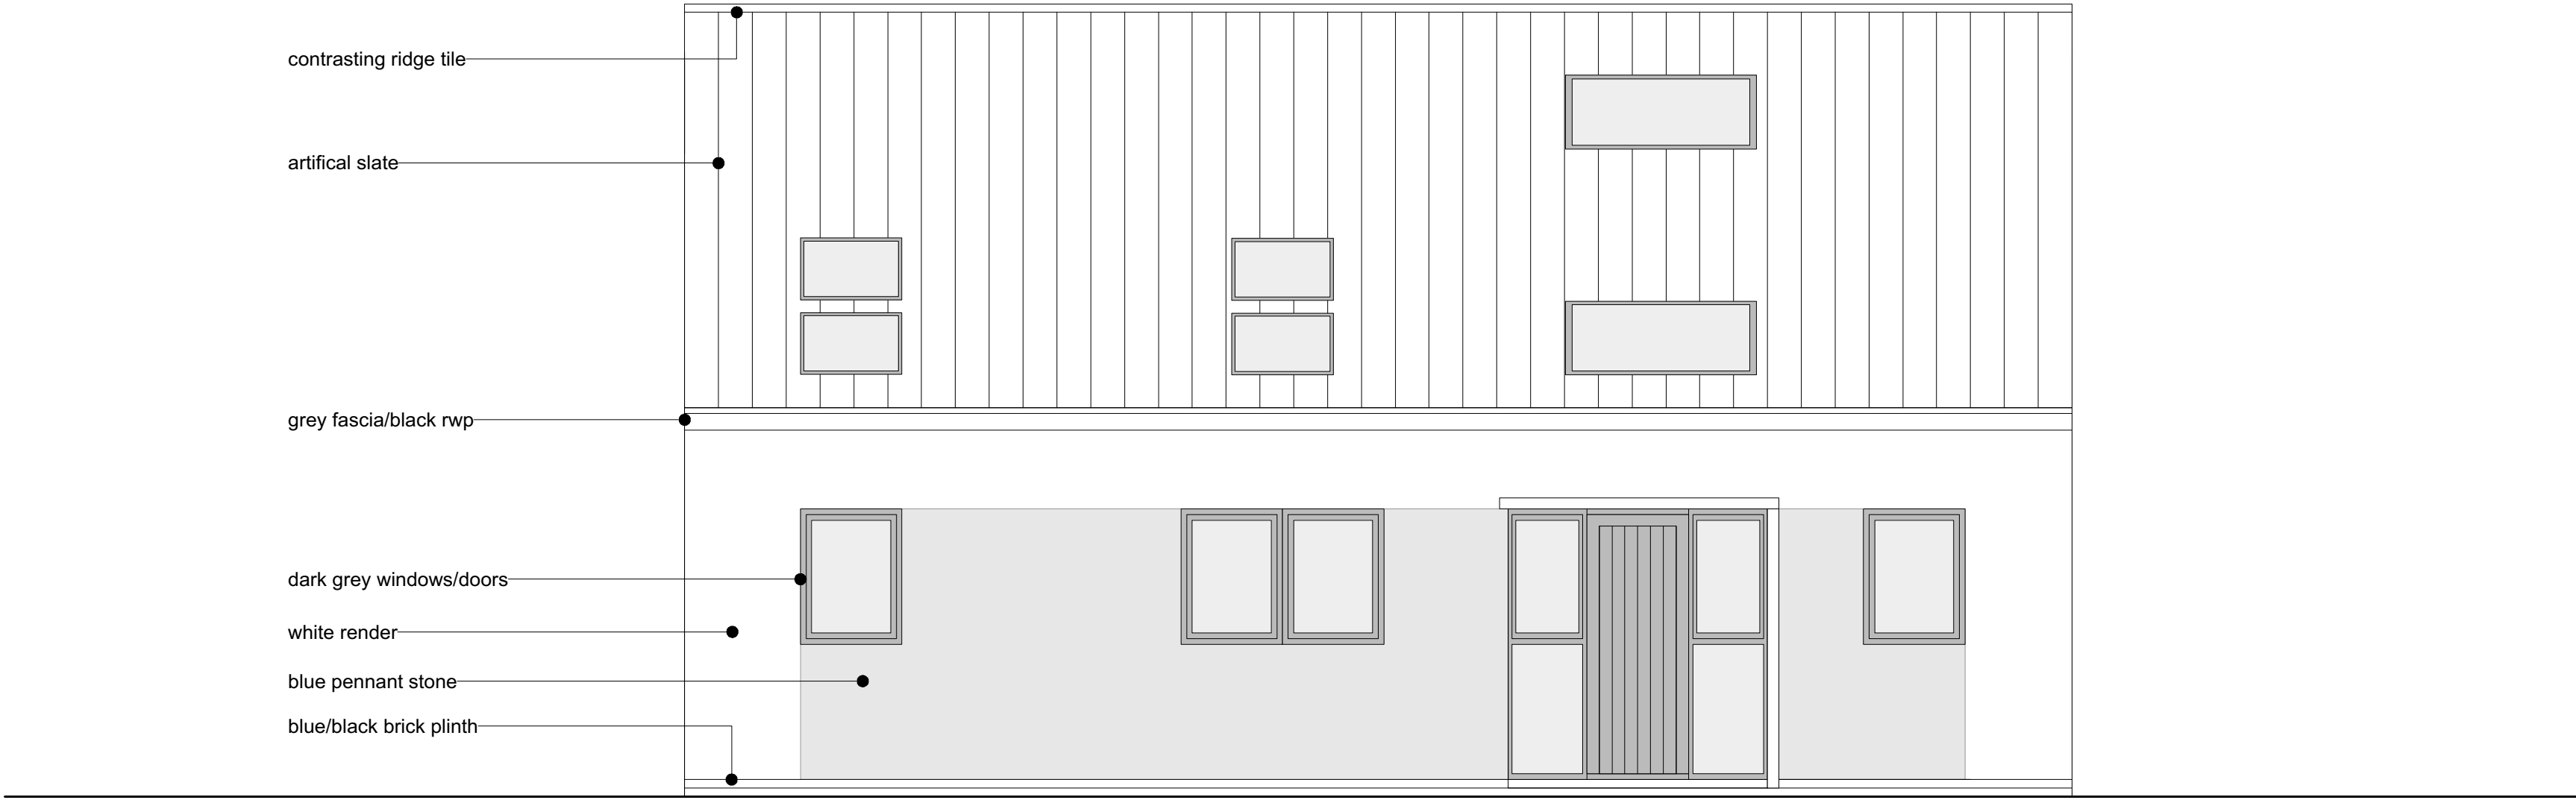


FRONT ELEVATION

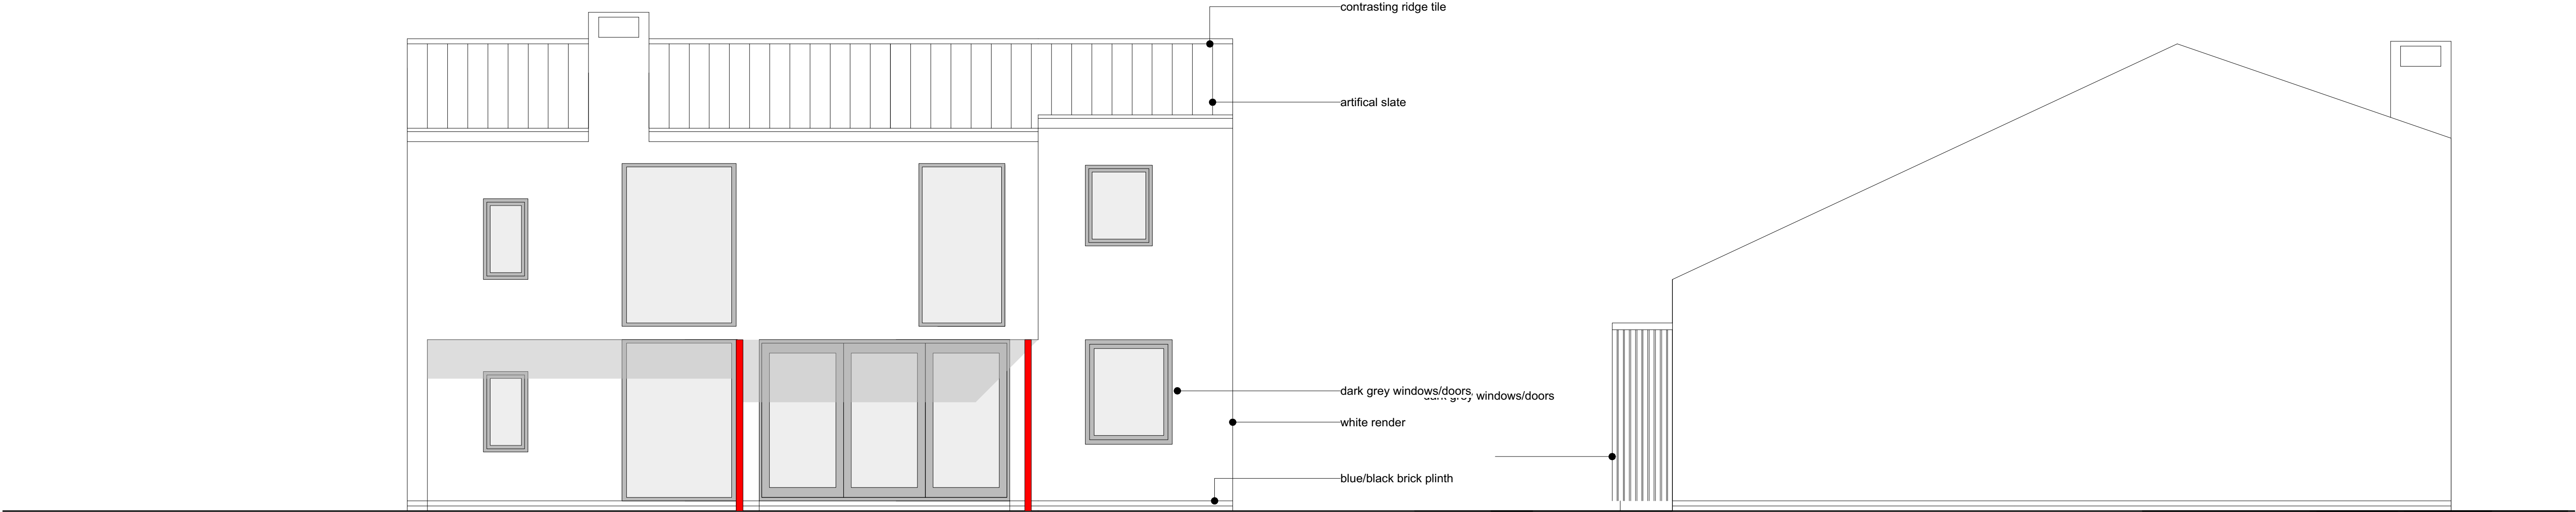


REAR ELEVATION

SIDE ELEVATION

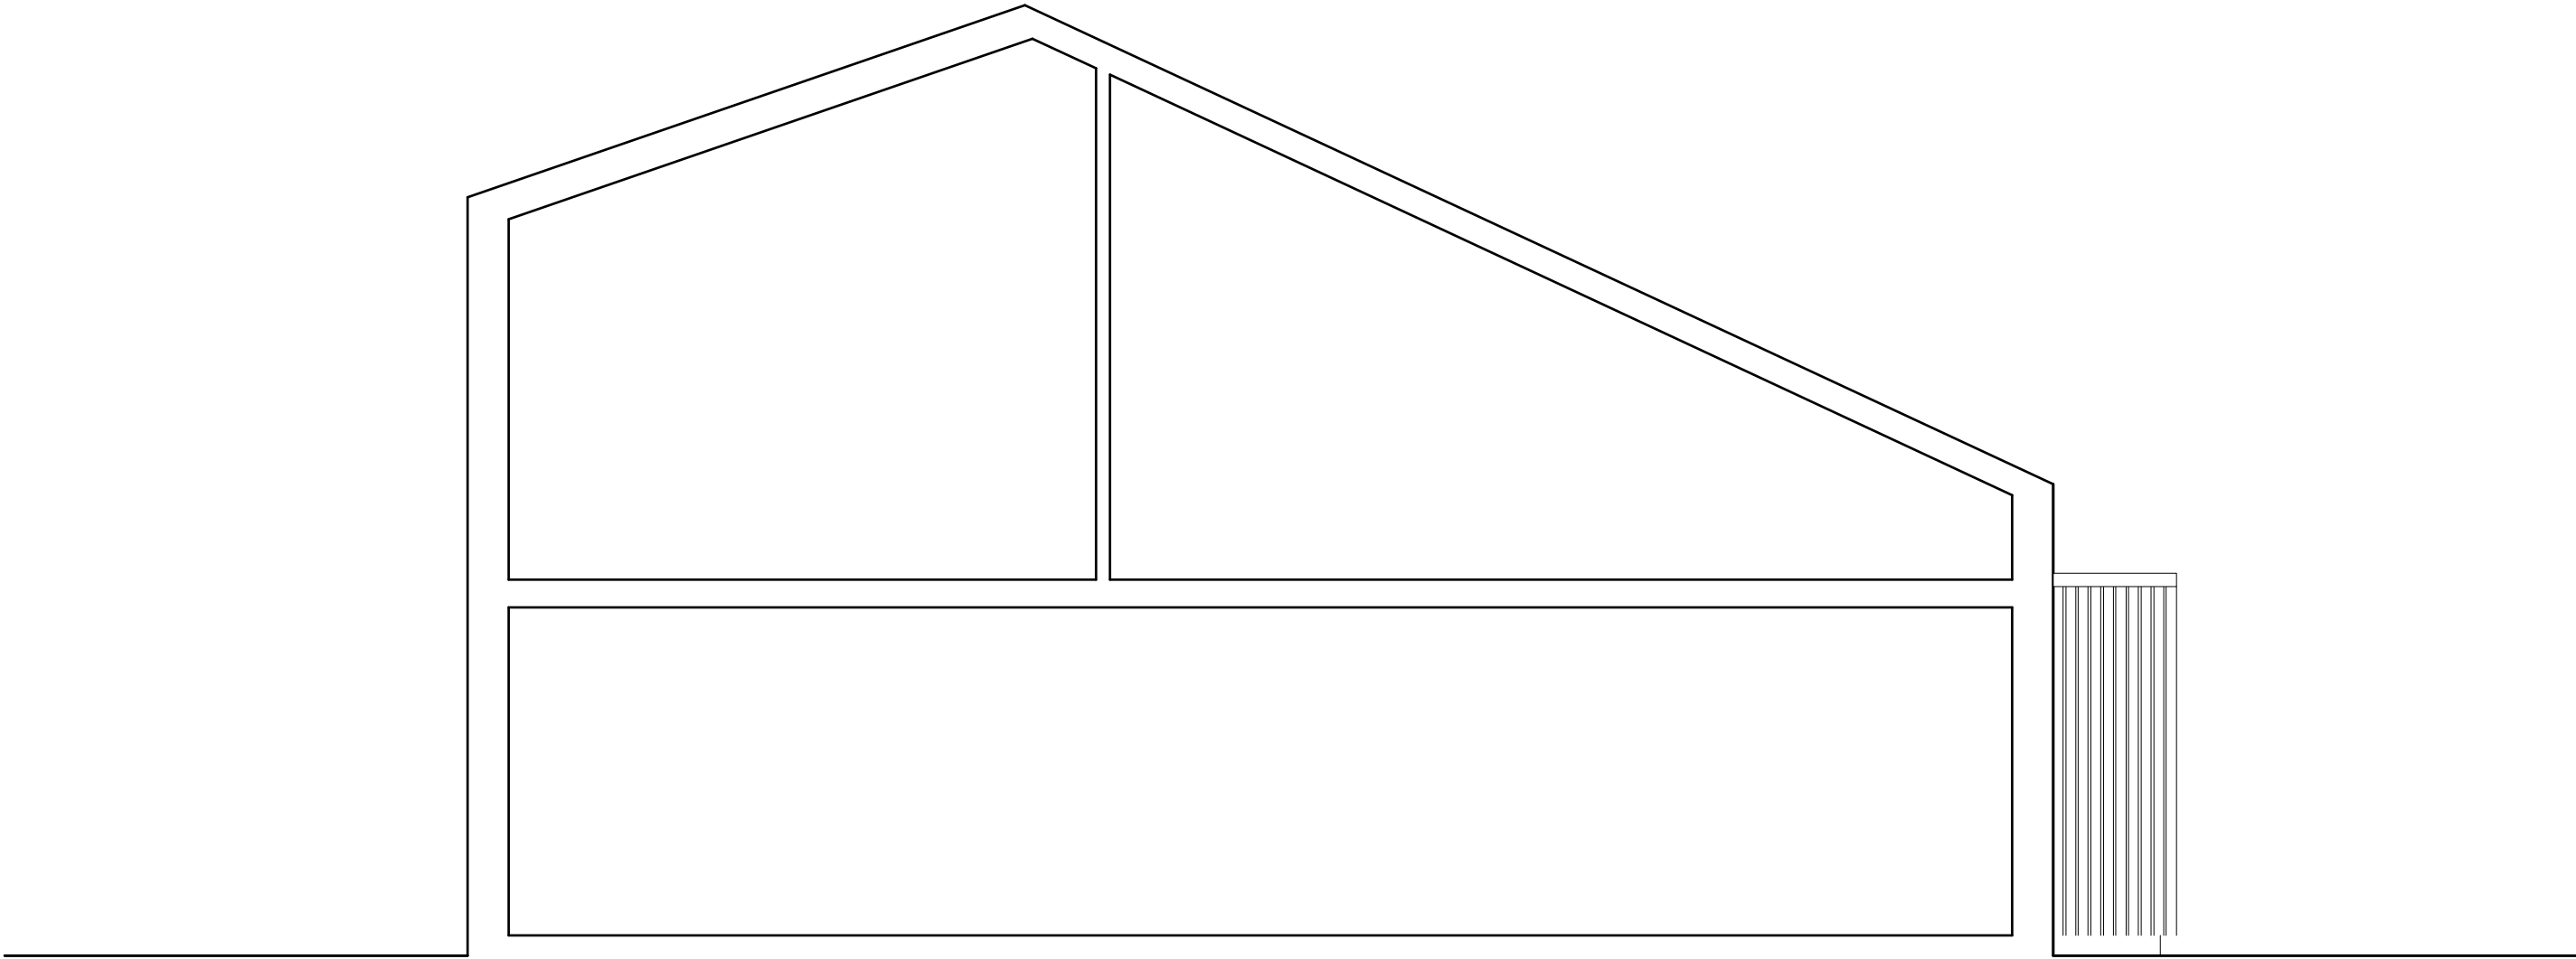

SECTION A-A

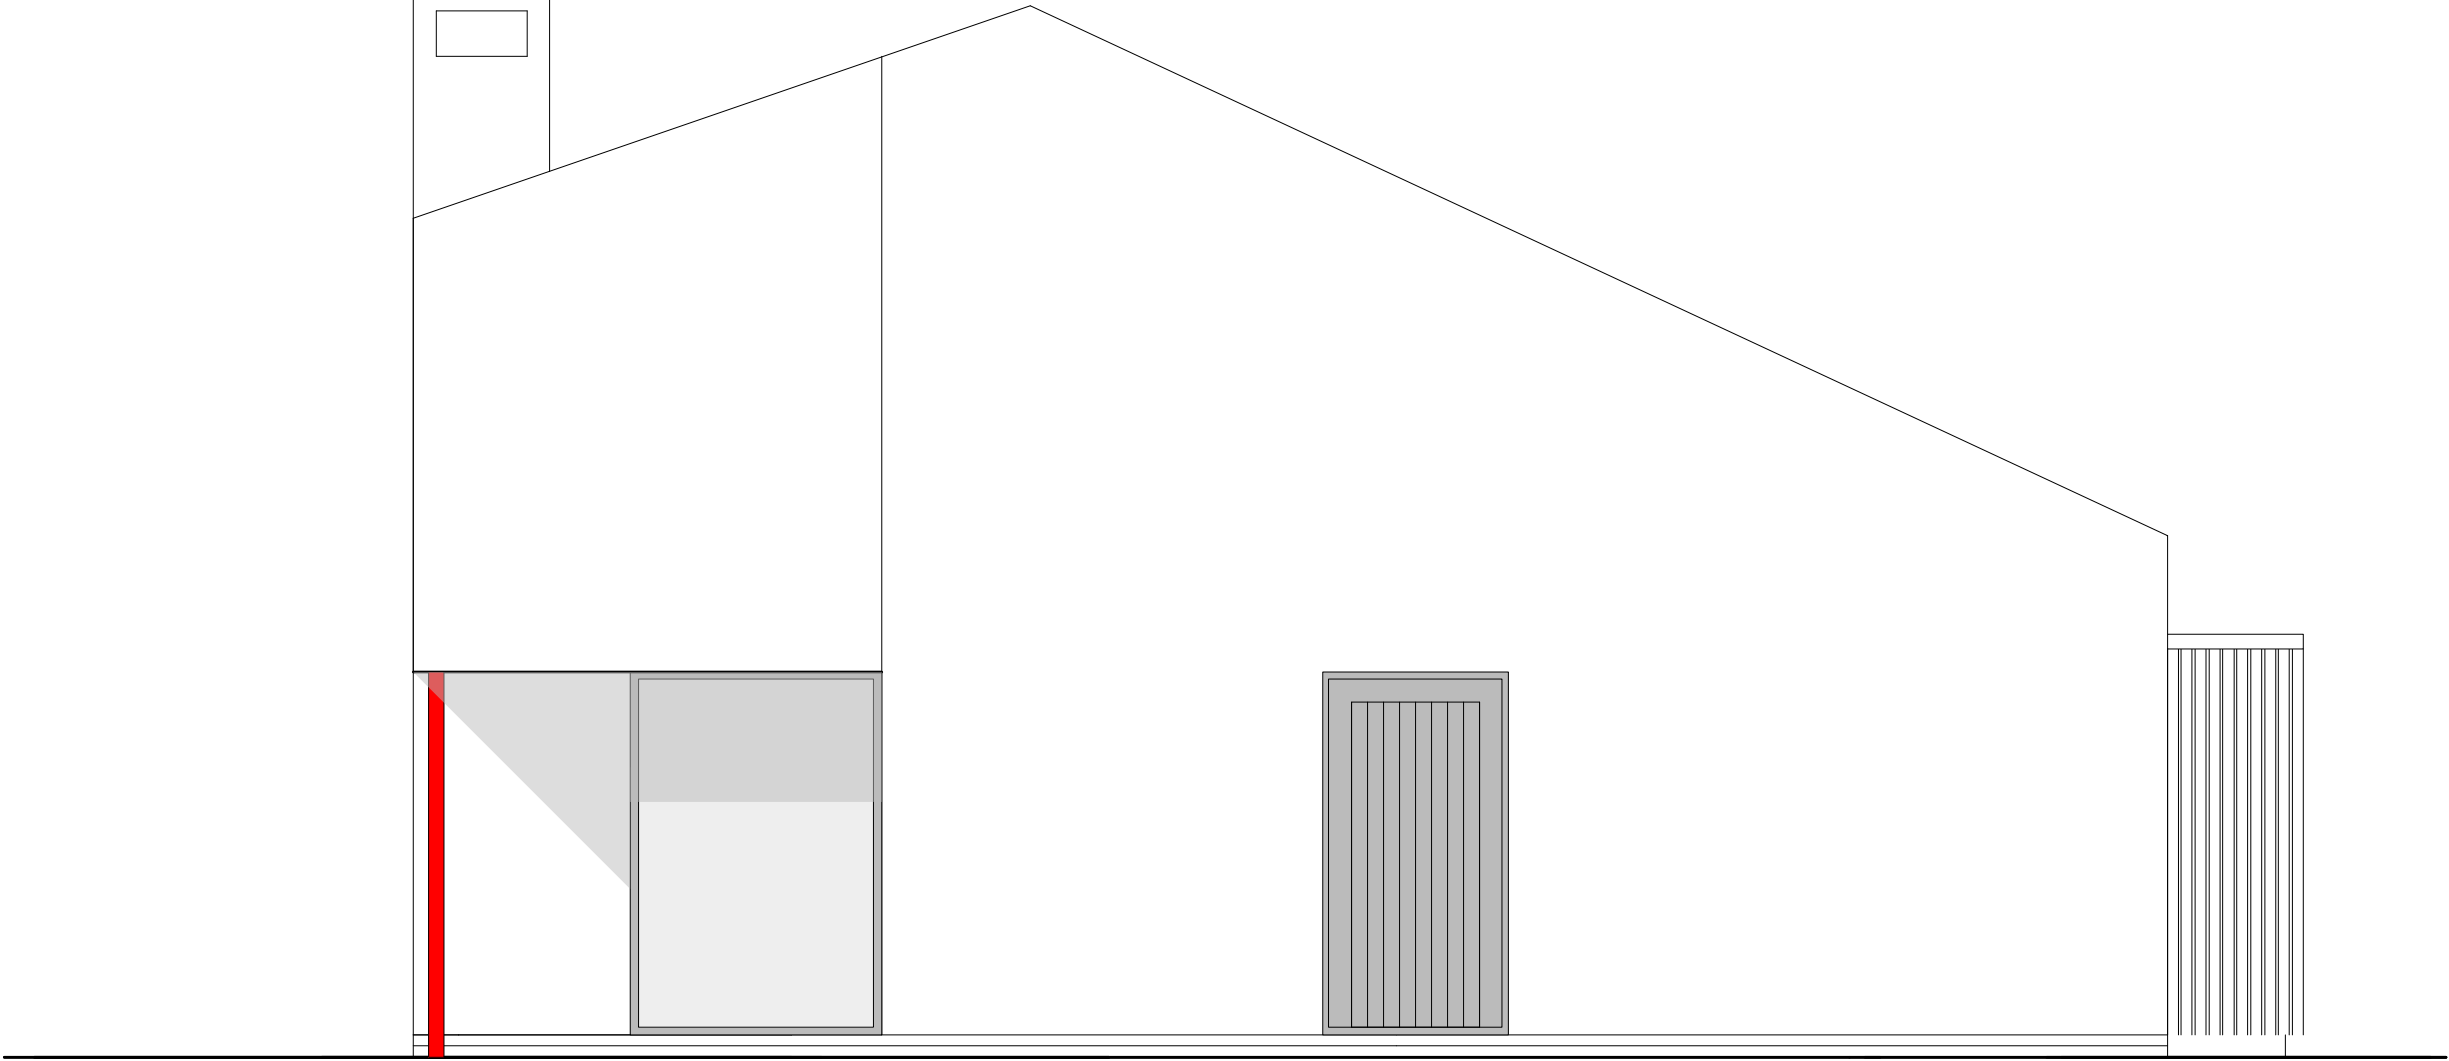

SIDE ELEVATION

B. Rooflight revisions Nov '20
A. Revised middle plot Oct '20

 George and Co.
Proposed new dwellings
and Granny annex at
Park Place, Troedryhiw
For Mr and Mrs Birch

604.003D	ELEVATIONS		
sketch	1:50@A1	Dec 19	CG
1st Floor Woodfired Studios 62 High St Marlthyr Tydfil, CF37 8DE 07830328652 hello@georgeandco.studio www.georgeandco.studio			
DO NOT SCALE THIS DRAWING			©George and Co.