
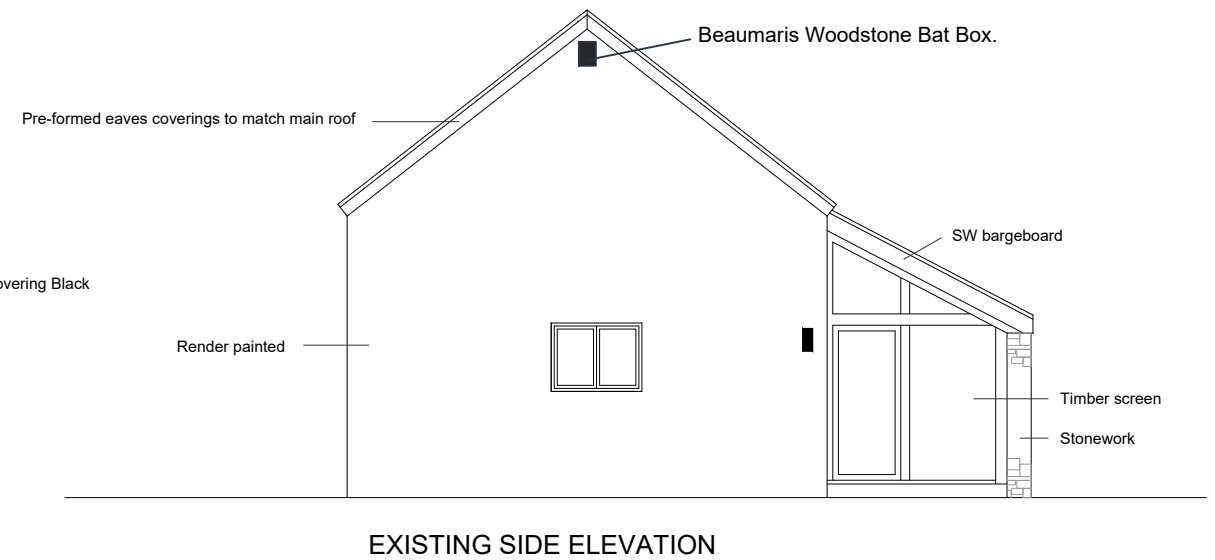
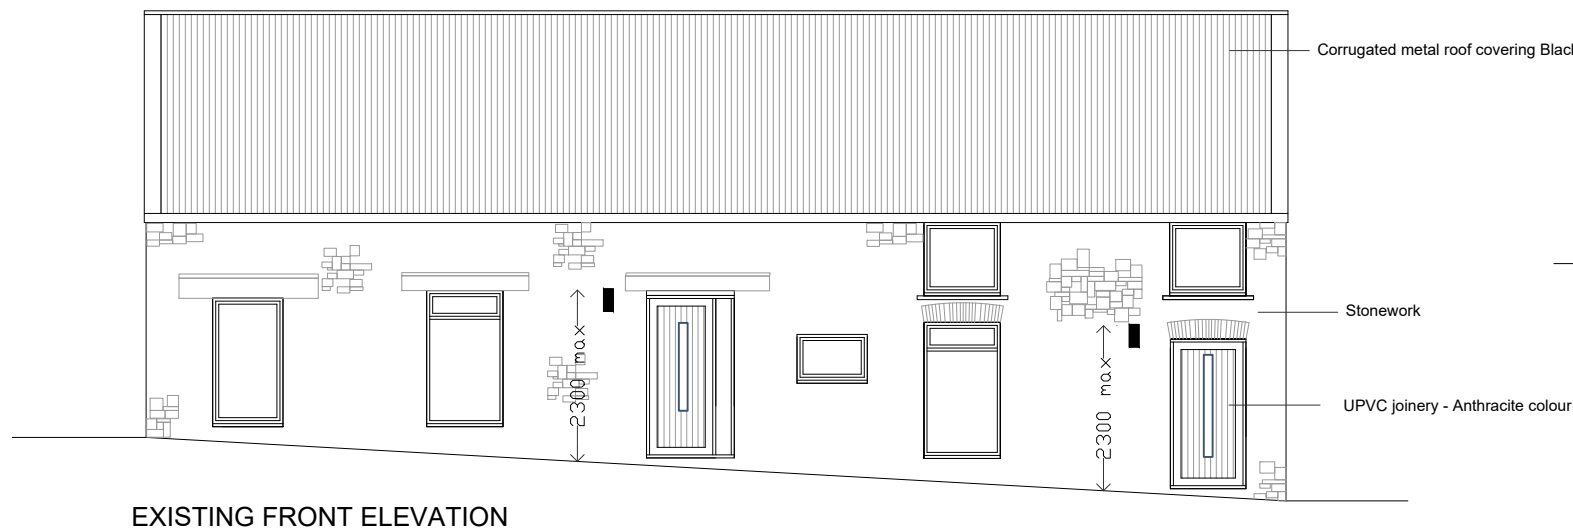
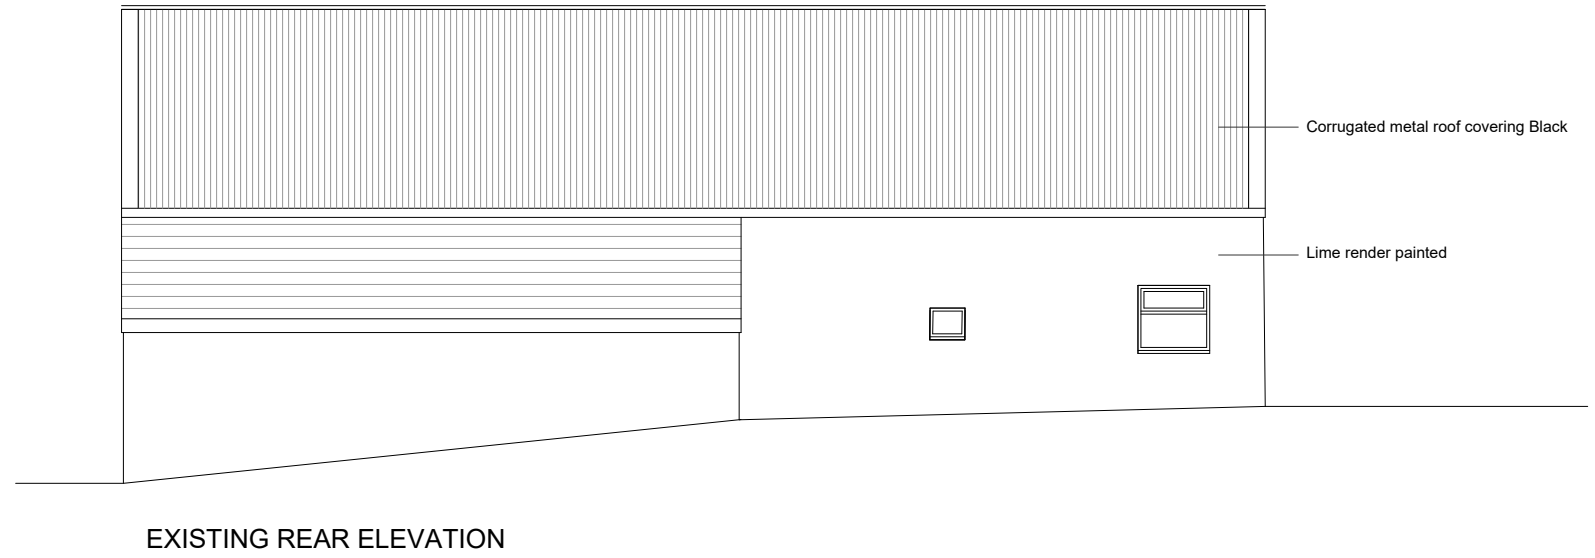


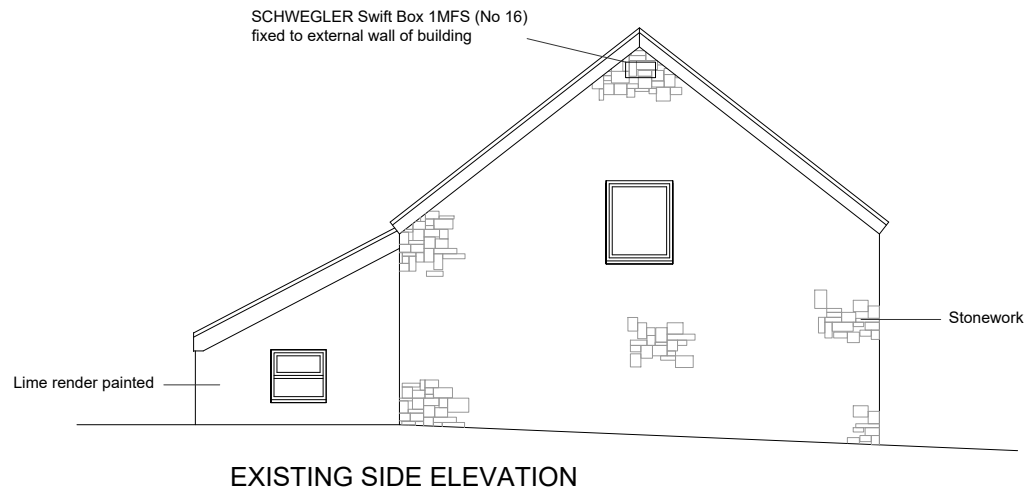

k.j.lloyd AADip. RIBA CHARTERED ARCHITECT		49 Coed Y Pia, Llanbradach Caerphilly, CF83 3PT	
PROJECT BERTHLWYD FARM PENTWYN ROAD QUAKERS YARD		SCALE 1:100@A3 DATE OCT 2023 DRAWN KL DRG. NO. 02	
DRAWING EXISTING ELEVATIONS			
THIS DRAWING IS COPYRIGHT			