



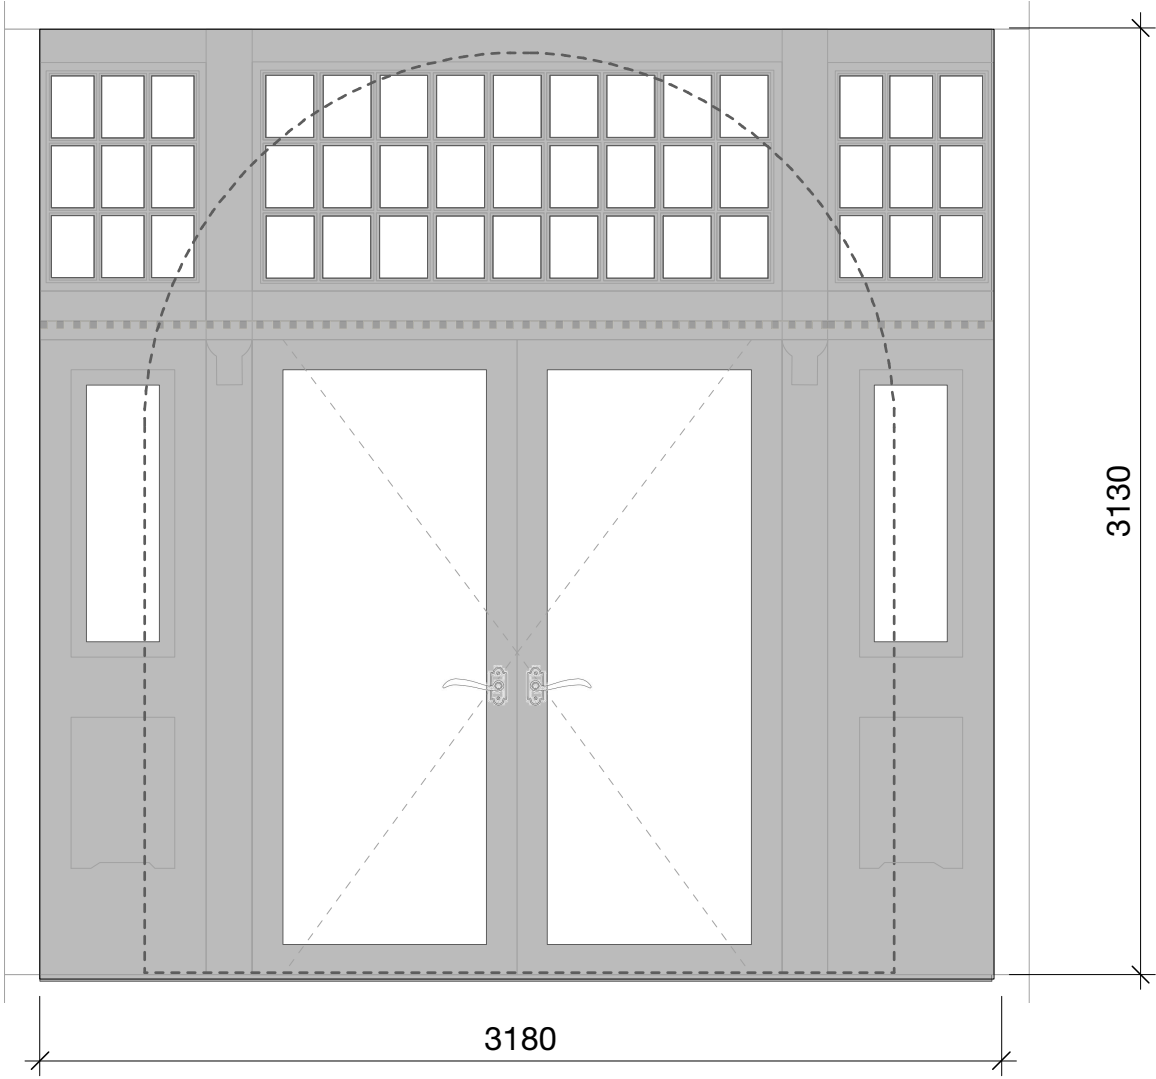


TYPE 1.

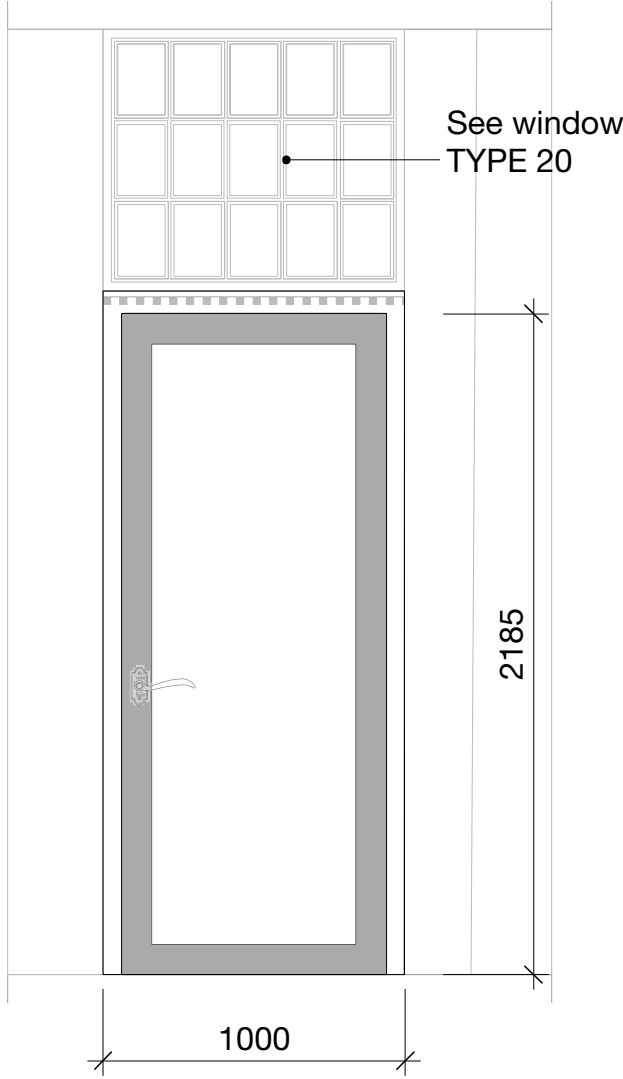

TYPE 2.




TYPE 3.

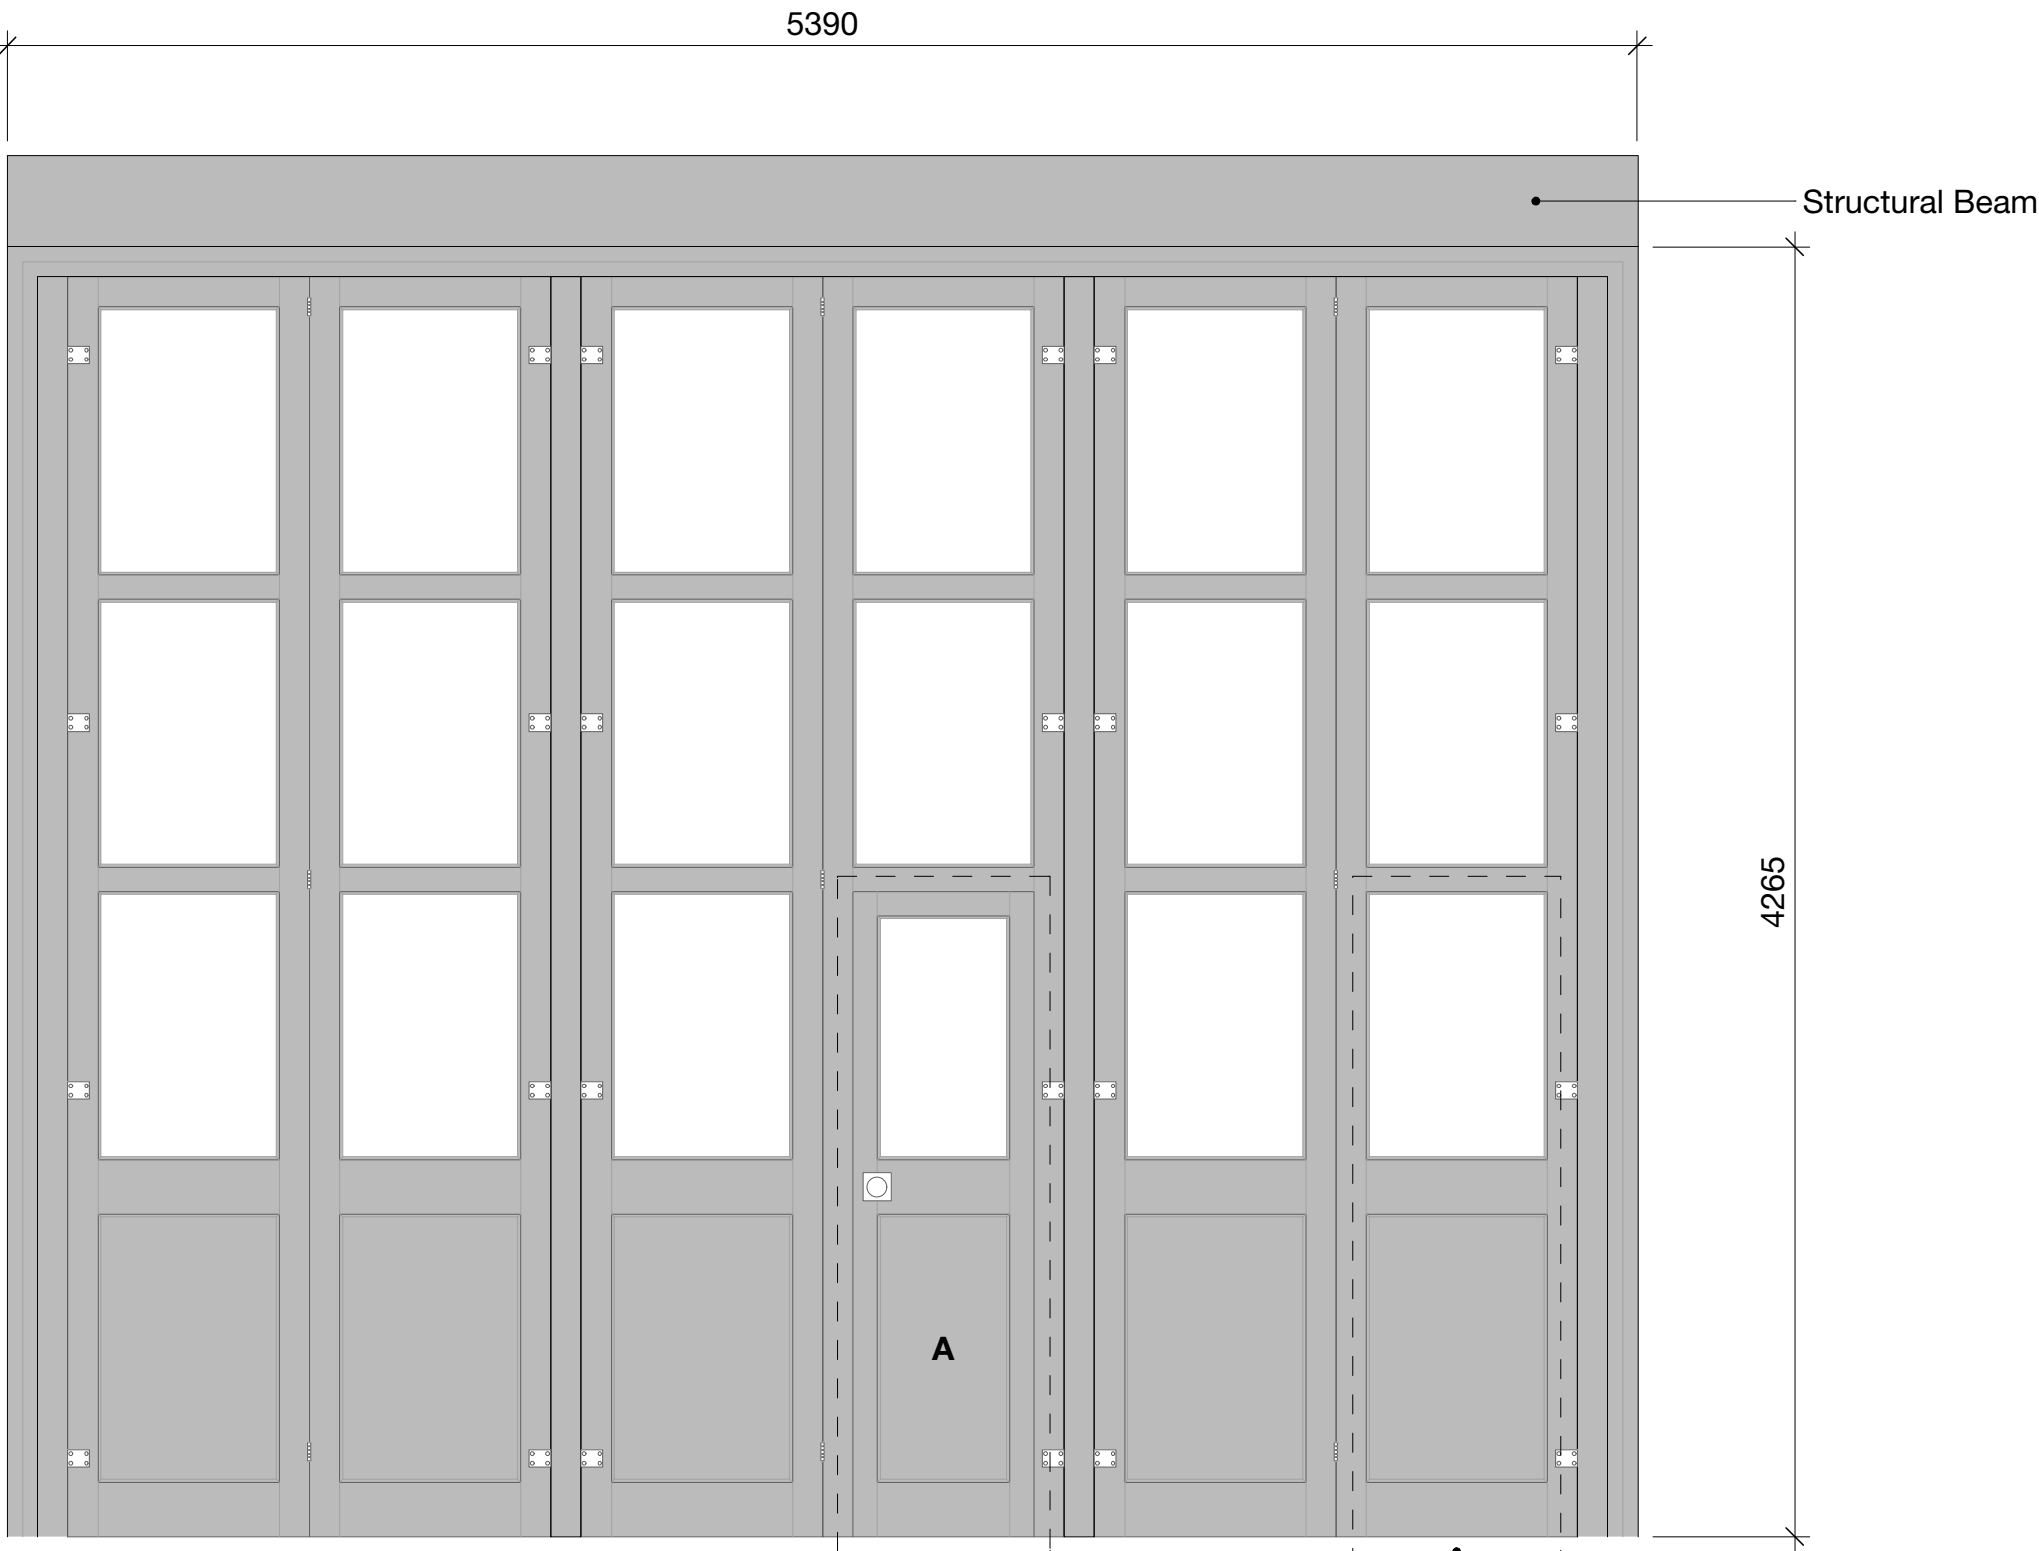

TYPE 4.

Door removed and relocated within panel labelled 'A'. (DG10 only)

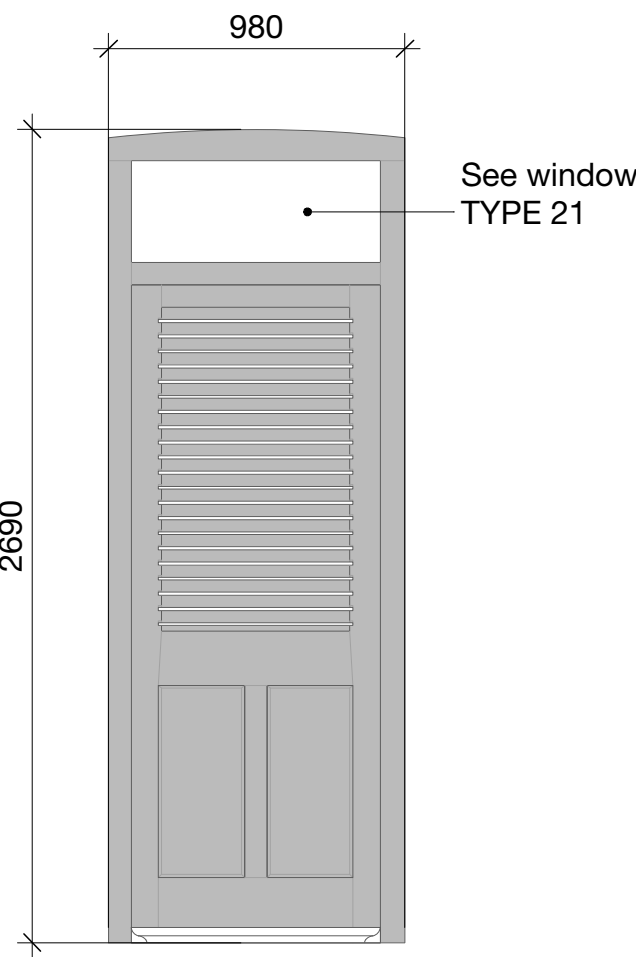

TYPE 5.

Dimensions are approximate only. All dimensions MUST be checked on site prior to manufacture.

CLIENT	CHRT			 DAVIES SUTTON ARCHITECTS Penhevad Studios • Penhevad Street Grangeflow • Cardiff • CF11 7LU Tel: 029 2066 4455 • Fax: 029 2066 4411 E-mail: office@davies-sutton.co.uk Web: www.davies-sutton.co.uk
PROJECT	YMCA, MERTHYR TYDFIL			
DRAWING TITLE	DOOR ELEVATIONS			
DRAWN/CHECKED	SCALE	DATE	DRAWING NO.	
LW/KS	1:25 @ A1	March 2016	3510 A 304	REV. -

DO NOT SCALE FOR CONSTRUCTION PURPOSES • ALL DIMENSIONS TO BE CHECKED ON SITE • NOTIFY ARCHITECT OF ALL DISCREPANCIES • THIS DRAWING IS COPYRIGHT