
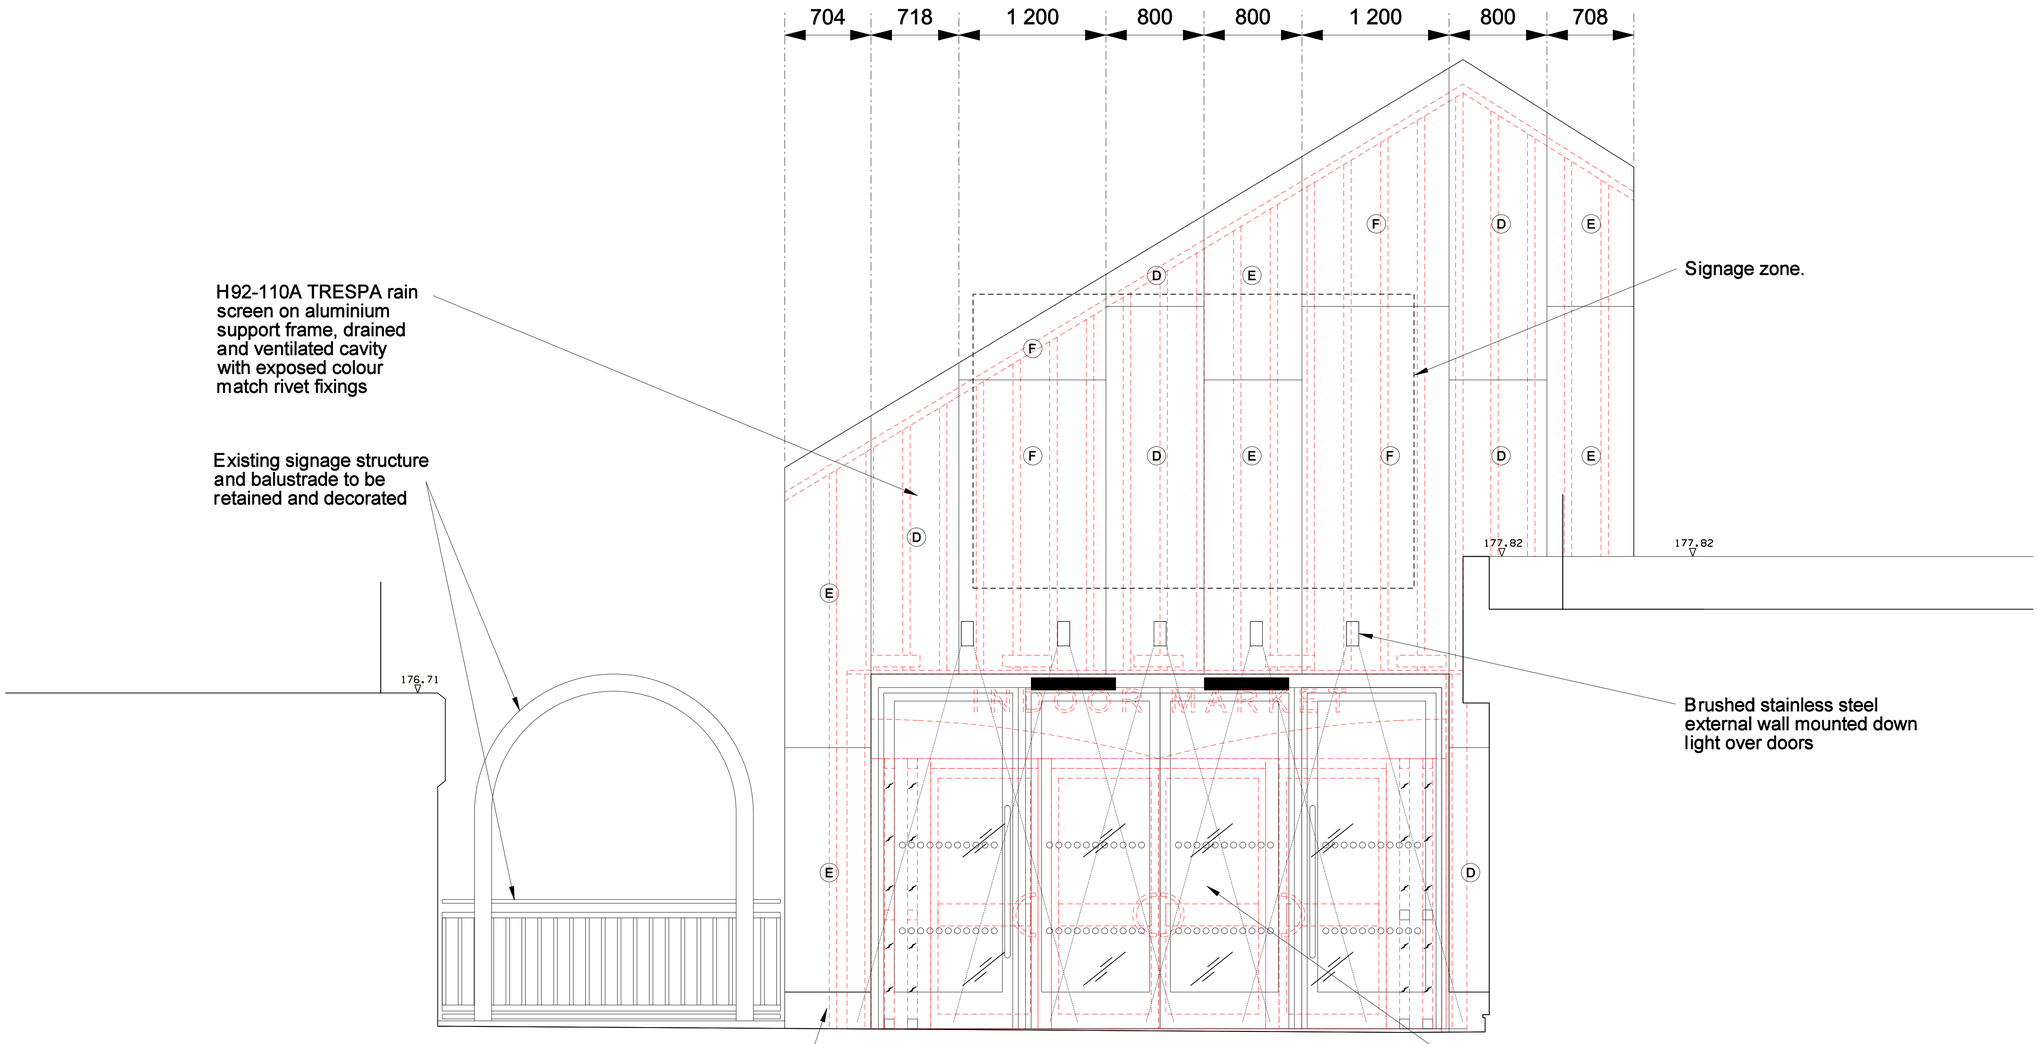


PROPOSED ELEVATION 8

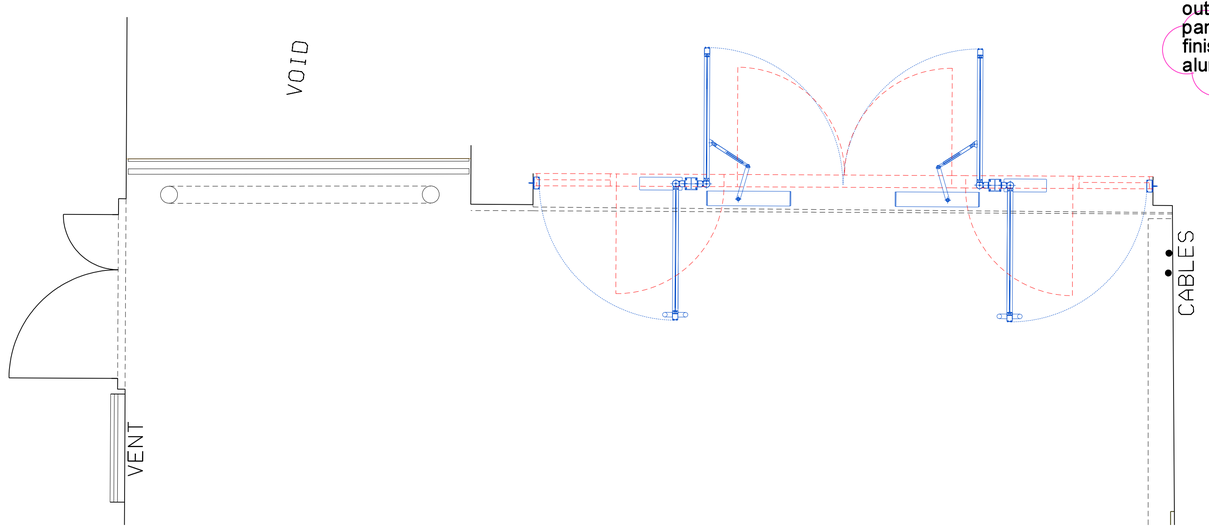

PROPOSED PLAN

Revisions

A Cladding pattern amended. Existing ballustrade and signage retained. Glass ballustrade omitted. 17 Sep '15

B Signage zone added. 20 Sep '15

C 'Contract Documents' Drawing Status added. 18 Oct '19

D PPC aluminium push / pull handles added in lieu of stainless steel. 16 Jun '20

DIMENSIONS ARE NOT TO BE SCALED FROM THIS DRAWING
THIS DRAWING IS COPYRIGHT

CONSTRUCTION RISK HI NUMBER

NOTE:
THIS DRAWING HAS BEEN PRODUCED FROM THIRD PARTY INFORMATION AND IS NOT AN AS BUILT DRAWING.

THIS DRAWING IS ONLY A REPRESENTATION AND THEREFORE DISCREPANCIES MAY BE PRESENT. ALL DIMENSIONS ARE APPROXIMATE ONLY.

IT IS RECOMMENDED THAT A DETAILED SURVEY IS COMMISSIONED PRIOR TO ANY FUTURE DESIGN WORK.

FINISHES :-
CLADDING PANELS -

(D) TRESPA - A21.1.0 WINTER GREY, SATIN FINISH

(E) TRESPA - A03.4.0 SILVER GREY, SATIN FINISH

(F) TRESPA - A21.7.0 STEEL GREY, SATIN FINISH

RAIN SCREEN CLADDING ON ALUMINIUM SUPPORT FRAME, DRAINED AND VENTILATED CAVITY WITH EXPOSED COLOUR MATCHED RIVET FIXINGS.

pentan
architects

22 Cathedral Road
Cardiff CF11 9LJ

t: 029 2030 9010
info@pentan.co.uk

Project: ST TYDFIL SHOPPING CENTRE
Client: R & M WILLIAMS
Drawing Title: PROPOSED ELEVATION 8 & PLAN

Date: APR '18
Scale: 1:25 @ A1
Drawing No.: 3779-A-1225
Rev.: D

NOTES. Do not scale. All dimensions are in millimetres unless stated otherwise